


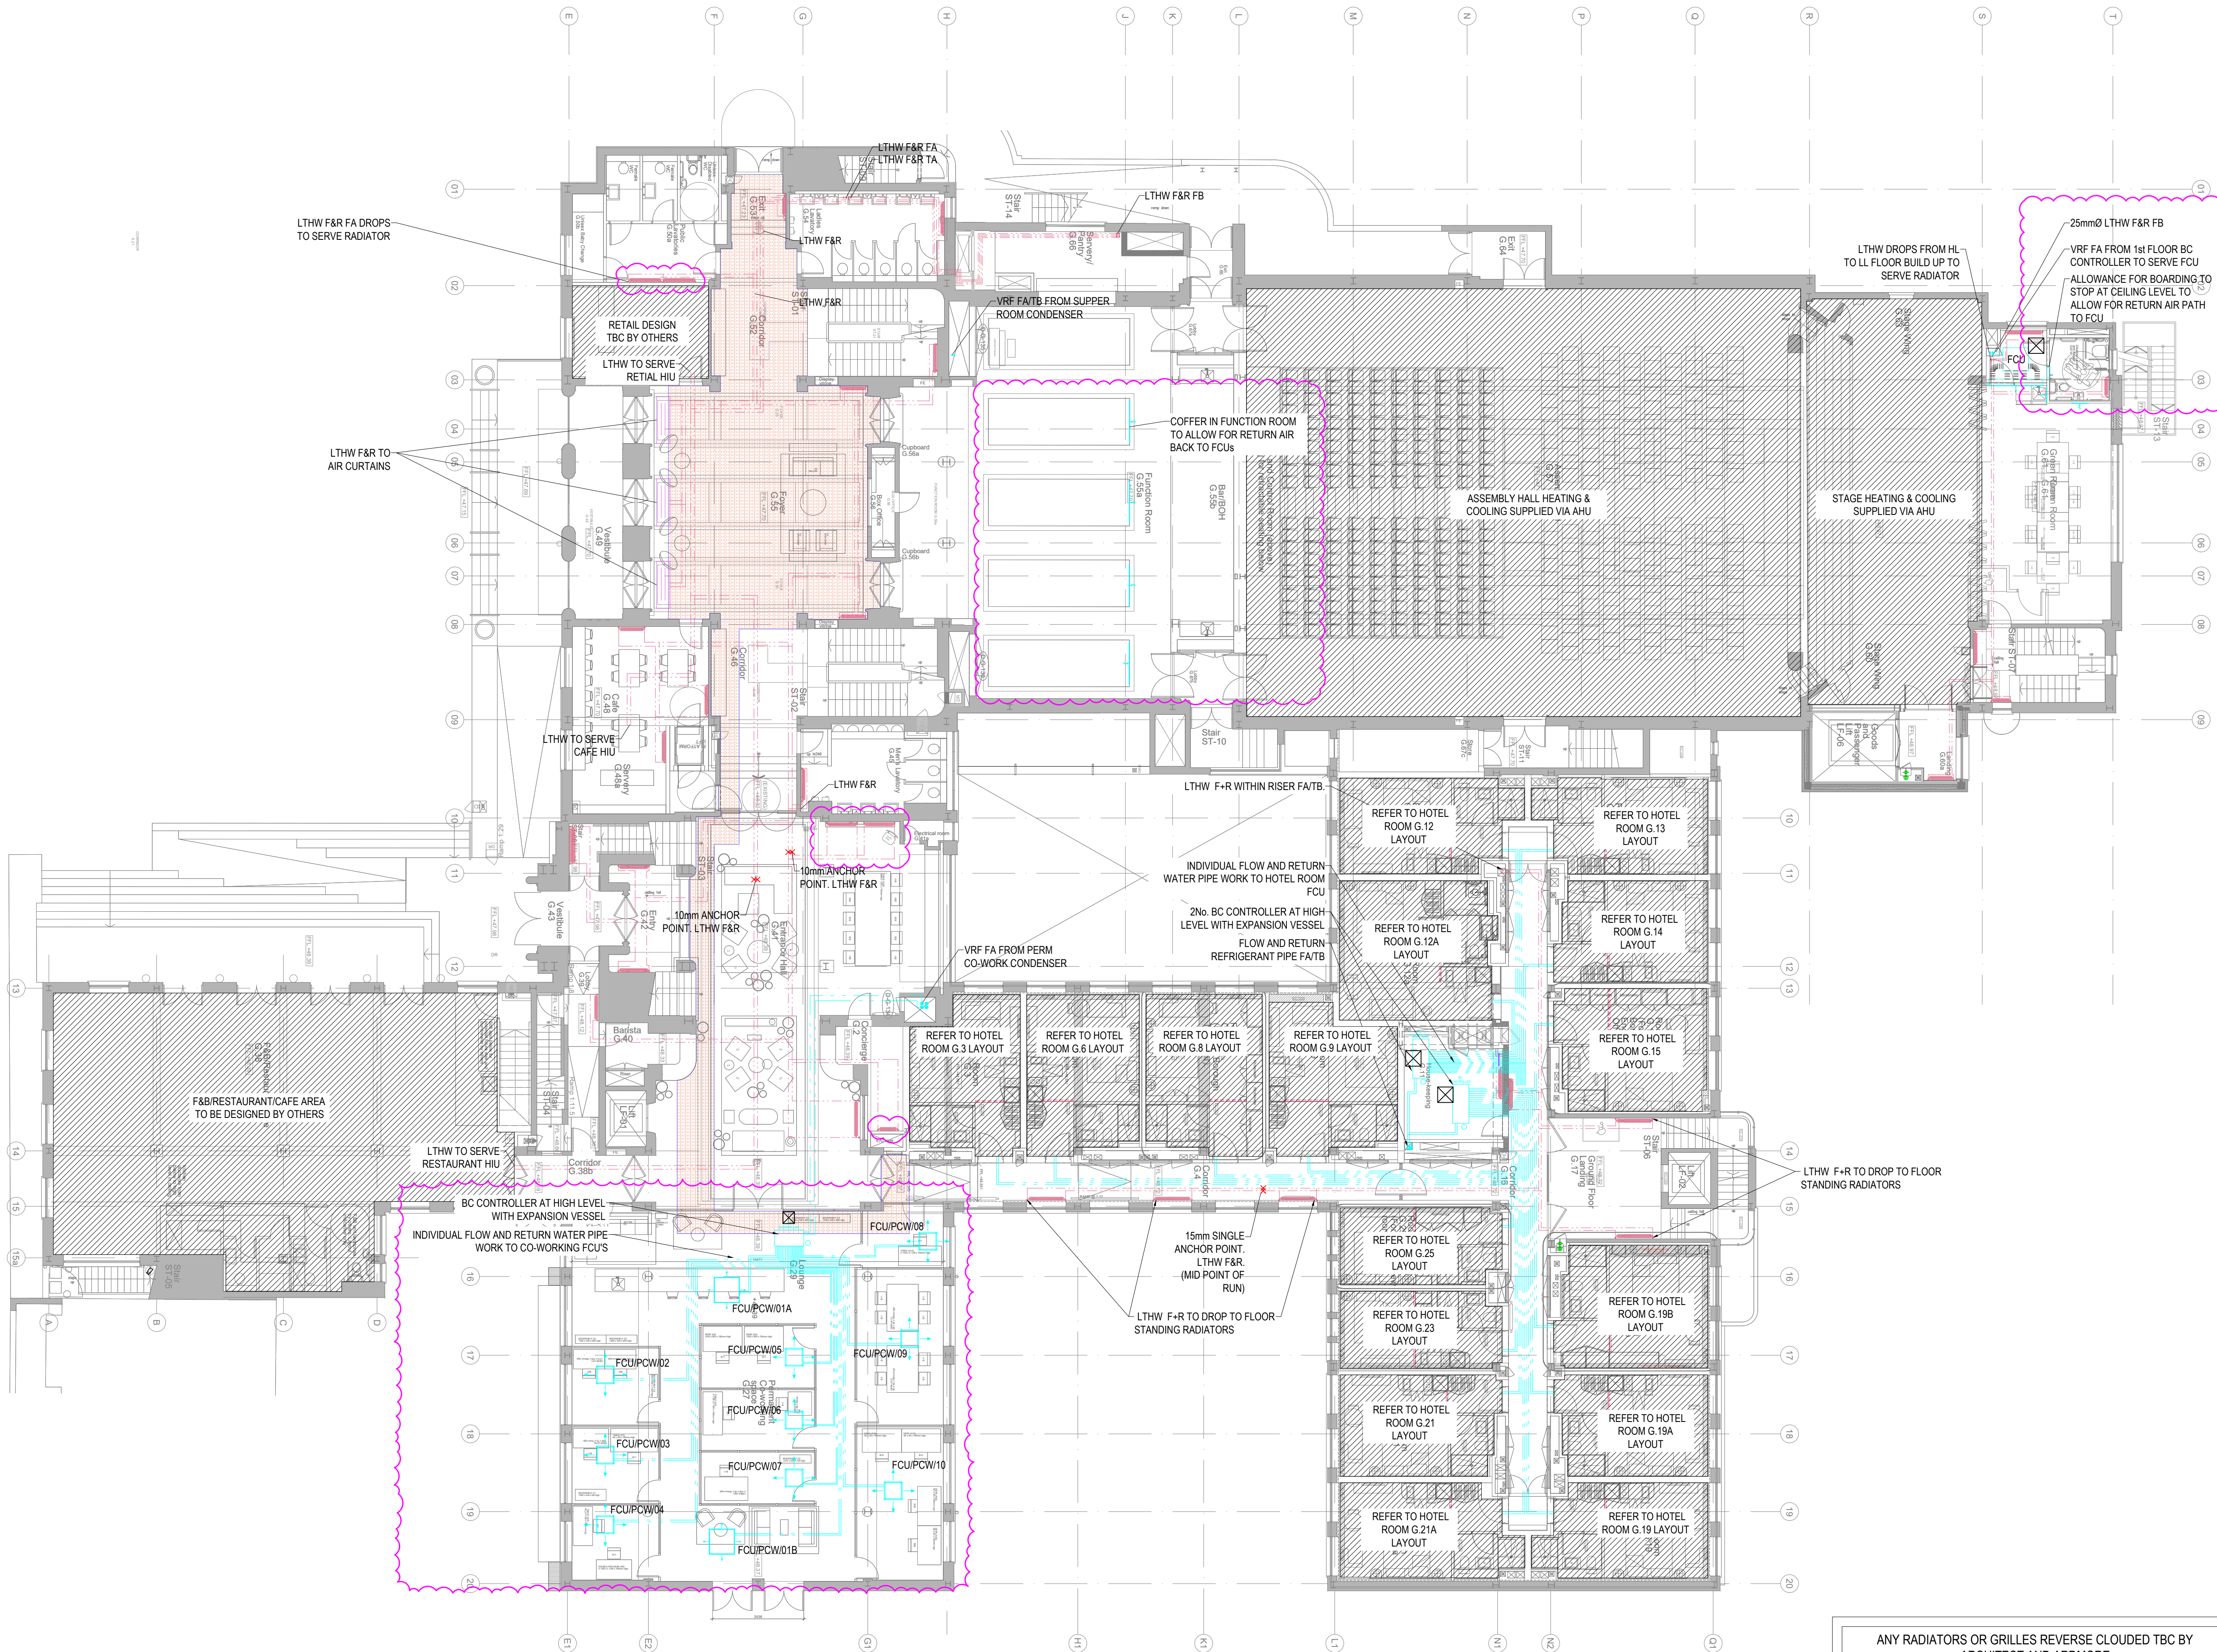

Copyright, Designs and Patents Act 1988

The copyright & design right of the design documents & of the design remains that of Whitecode Ltd. All copies are only for information about the application, they may not be used for any other purpose or copied without the express written permission of Whitecode Ltd.

Contract of Information

It is the responsibility of the Installer/Contractor to ensure that there are no conflicts with information provided by themselves & that of any manufacturers information or relevant requirements of statutory Bodies or Client specification/ETC. If any conflicts do exist it is the responsibility of the Installer/Contractor to inform The Consultant/Client immediately verbally & in writing.

WARNING TO HOUSE PURCHASERS - Property Misdescriptions Act 1991

Buyers are warned that this is a working drawing and is not intended to be treated as descriptive material describing, in relation to any descriptive material describing, in relation to any descriptive particular property or development, any of the Specific Matters prescribed by an Order made under the above Act. The contents of this drawing may be subject to change at any time & alterations and variations may occur during the progress of the works without revision of the drawing. Consequently the layout, form, contents & dimensions of the finished construction may differ materially from those shown. Nor do the contents of this drawing constitute a contract, part of any contract or a warranty.

LEGEND

- PIPEWORK AT LOW LEVEL
- PIPEWORK TO DROPRISE
- PIPEWORK BENEATH FLOOR / WITHIN FLOOR SCREED / HIDDEN
- PIPEWORK AT HIGH LEVEL / WITHIN CEILING VOID
- DISTRICT HEATING F&R PIPEWORK
- REFRIGERANT F&R PIPEWORK
- RADIATOR - REFER TO RADIATOR SCHEDULE FOR SPECIFIC DETAILS
- LINEAR SUPPLY GRILLE
- LINEAR EXTRACT GRILLE
- CONDENSER UNIT - REFER TO SCHEDULE FOR SPECIFICATION

NOTES

- Drawing to be read in conjunction with design risk management drawings.
- For full distribution details including sizes and valve arrangements, please refer to relevant schematic.
- Pipe work running externally to be finished in PIB coating to prevent moisture ingress.
- This drawing shall be read in conjunction with the NBS Specification and all British Standards and documents referred to within the mechanical & electrical schematics, detail sheets, and relevant structural and architectural drawings.
- All heating to be installed in line with GTC technical guidelines.
- Incoming mains with the ground to be designed by GTC.
- Pipework entry into the apartment is to be detailed by the architect.

KEY

F&R Flow and Return

FA From Above

FB From Below

TA To Above

TB To Below

Areas of existing ceilings to be removed and reinstated for services

EXPANSION AND ANCHORING TO BE DETAILED BY CONTRACTOR/SPECIALIST

NOTE: C CONTRACTOR TO ALLOW FOR CHANGES TO LOCATIONS AND ROUTINGS OF SERVICES TO SUIT SITE CONDITIONS

NOTE: B SERVICE VOIDS TO BE SURVEYED ON SITE PRIOR TO PROCUREMENT & INSTALLATION TO ENSURE SERVICES CAN BE UNOBSTRUCTED IN THE SPACE

NOTE: A DRAWING IS CONSTRUCTION ISSUE PROVISIONALLY ONLY. EAST WING IS CURRENTLY THE ONLY AREA THAT HAS BEEN FULLY COORDINATED AND DETAILED WITH DESIGN TEAM

FOR FURTHER FCU, PLENUM & GRILLE INFORMATION REFER TO MECHANICAL COOLING EQUIPMENT SCHEDULE

FOR FURTHER RADIATOR & HIU INFORMATION REFER TO MECHANICAL HEATING EQUIPMENT SCHEDULE

BACKGROUND PLAN AS PER: KDS ARCHITECTS

DRAWING NO:	3670-KDS-TH-00-DR-A-03-001	REVISION:	N/A	DATE RECEIVED:	25.10.2022
-------------	----------------------------	-----------	-----	----------------	------------

C7	08.02.2023	Updated to MAKE comments	DALS	EJ
C6	05.01.2023	Updated arrangement in co-working area	DALS	EJ
C5	19.08.2022	Added access hatches	DALS	EJ
C4	08.06.2022	Removed and relocated radiators as per Make's request	DALS	EJ
C3	23.03.2022	Updated heating supply to common area HIU's	DALS	EJ
C2	18.01.2021	Updated grilles	DALS	EJ
C1	26.10.2020	Construction issue. Provisional as per note above	DALS	EJ
P3	23.10.2020	Updated radiators	DALS	EJ
P2	21.08.2020	Second Preliminary Issue	LWH	EJ
WIP	30.07.2020	Work in Progress	SV	JC
P1	21.02.2020	Preliminary Issue	DALS	JC
Rev	Date	Description	Dwn	Chkd

Current purpose: CONSTRUCTION Scale: 1:125 Size: A1
Original Issue Date: 21.02.2020 Dwn: DALS Chkd: JC

WHITECODE CONSULTING

BUILDING SERVICES DESIGN CONSULTANTS
26-27 The Hill, Northfleet, Gravesend
Kent, DA11 9EU
www.whitecode.co.uk
T: 01322 289777 E: design@whitecode.co.uk

Title: HEATING & COOLING TOWN HALL & HOTEL GROUND FLOOR

Project: HORNSEY TOWN HALL

Client: ARDMORE

Dwg Number: 10687-H-02-TH-0100

Rev: C7

ANY RADIATORS OR GRILLES REVERSE CLOUDED TBC BY ARCHITECT AND ARDMORE