


WEST WING

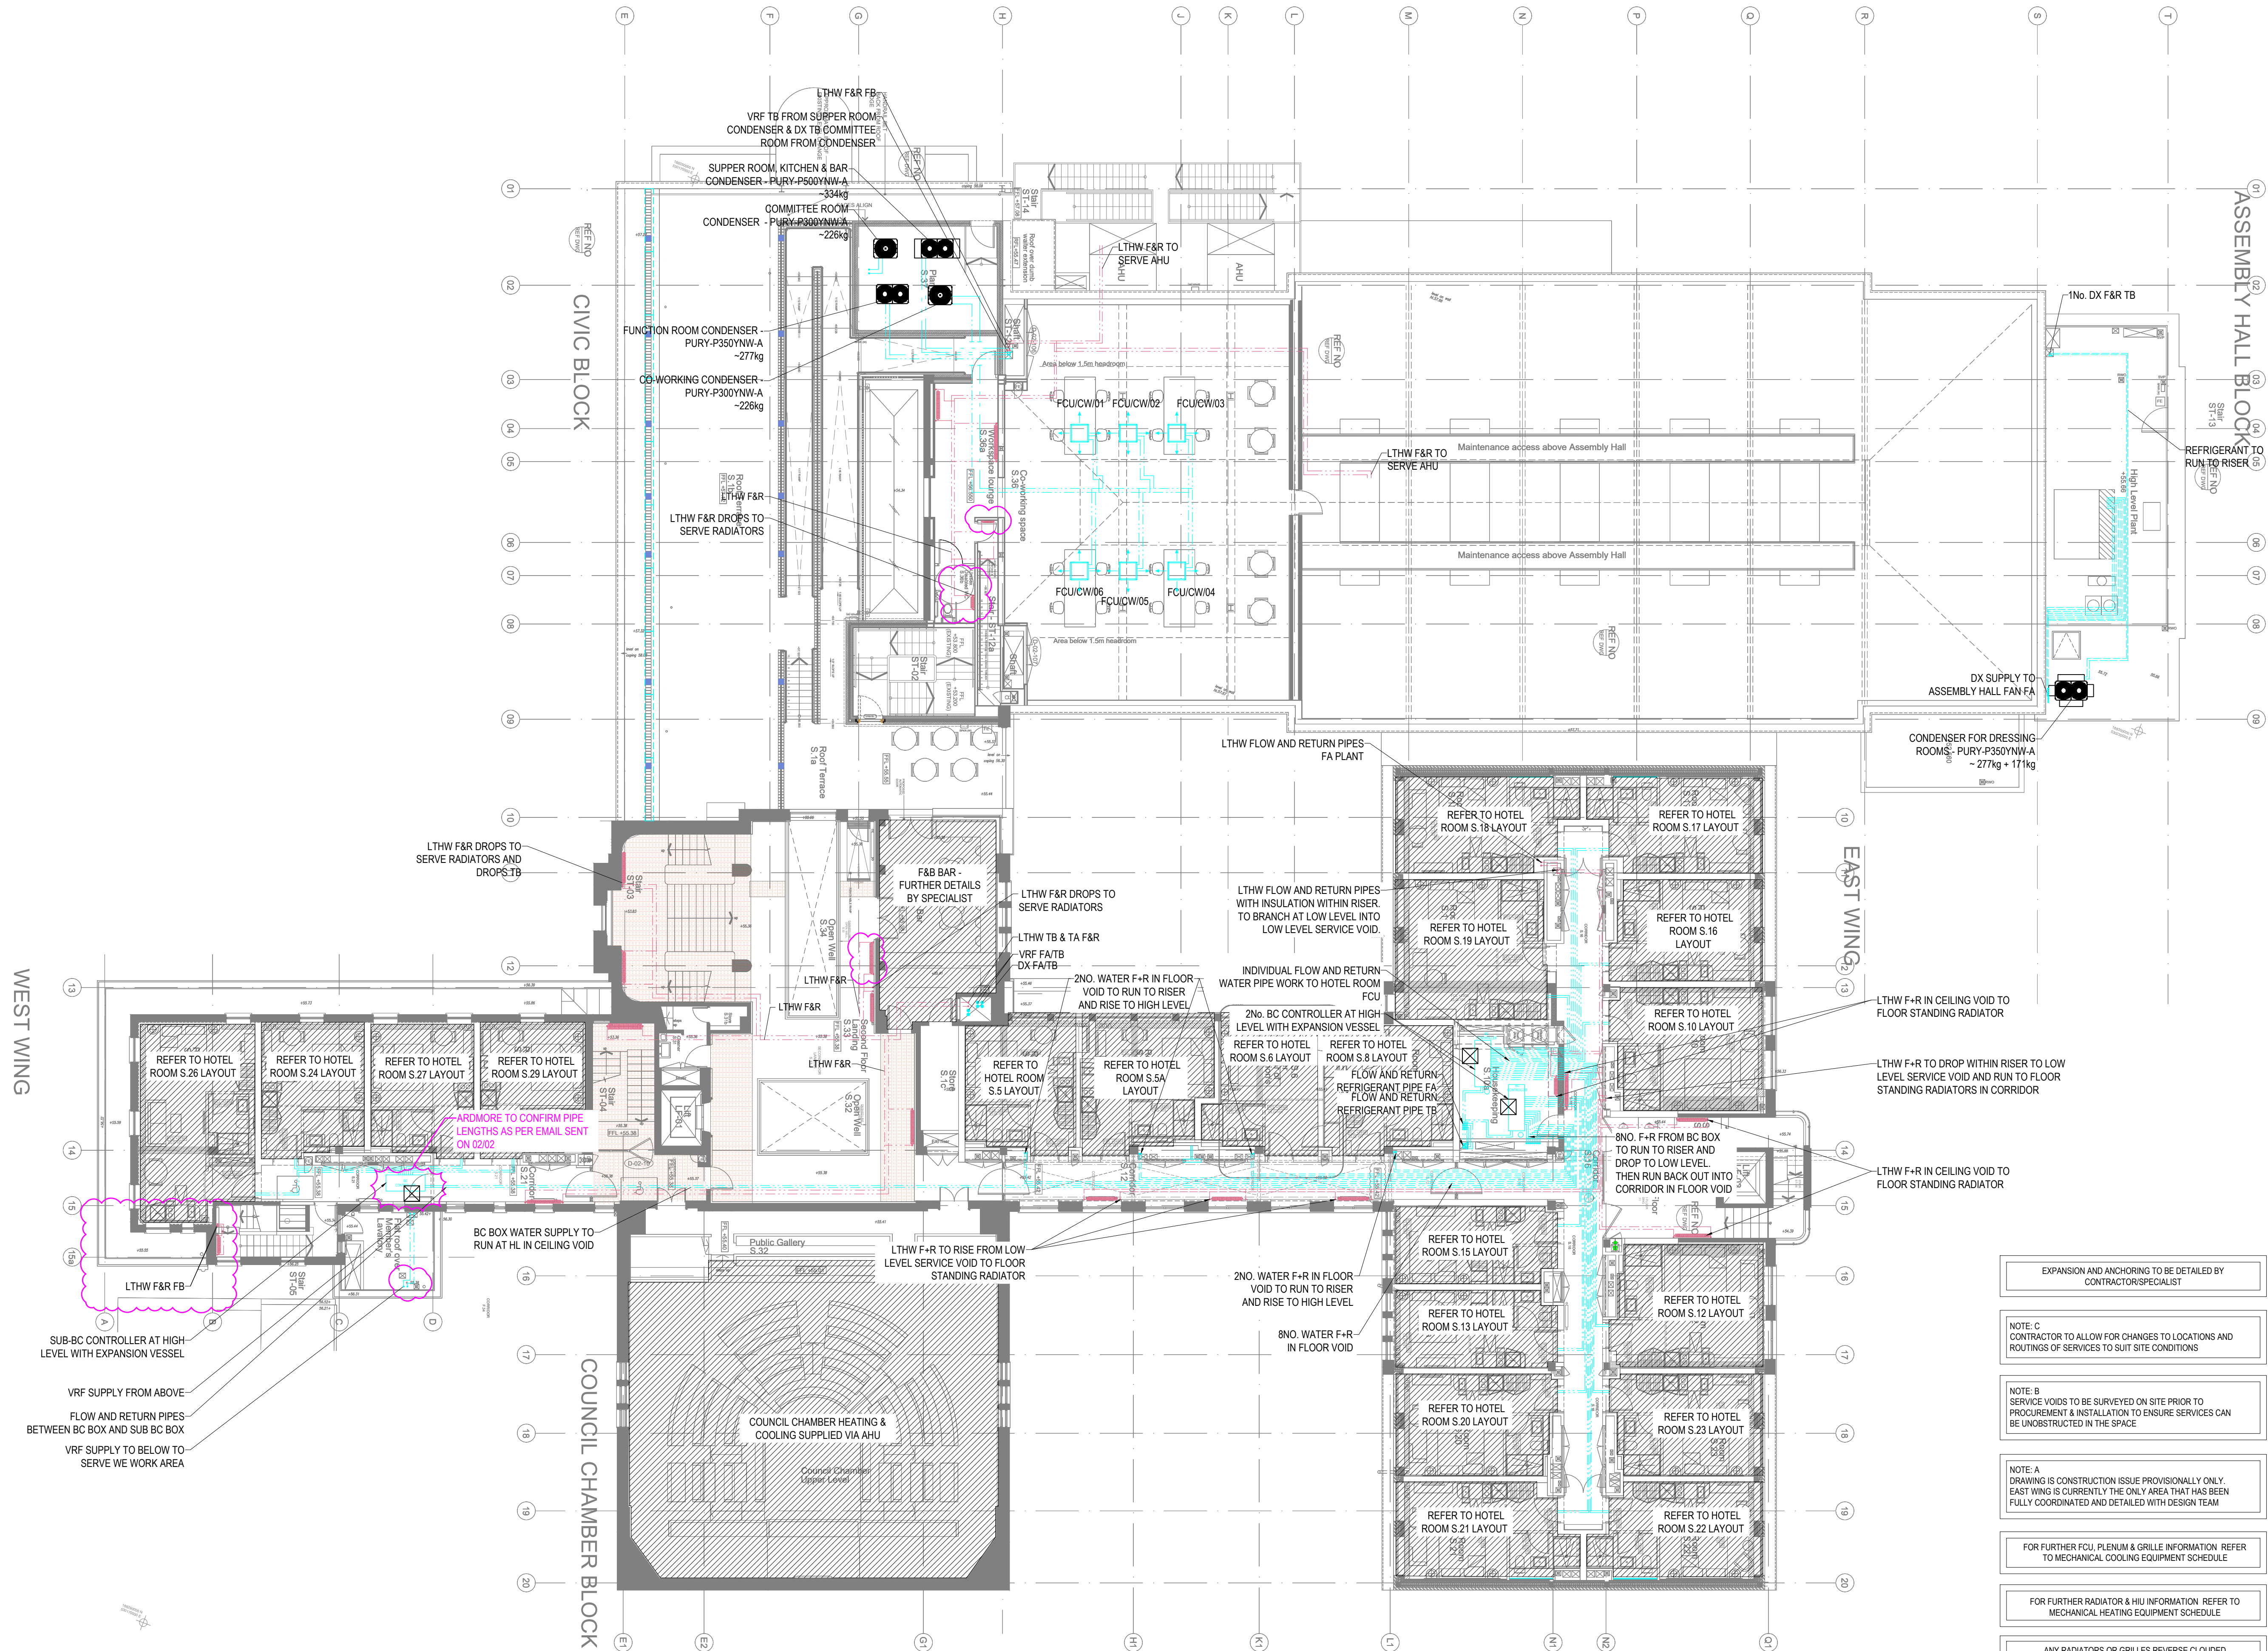

Copyright, Designs and Patents Act 1988
The copyright & design right of the design documents & of the design remains that of Whitecode Ltd. All copies are only for information about the application, they may not be used for any other purpose or copied without the express written permission of Whitecode Ltd.

Consent of Information
It is the responsibility of the Installer/Contractor to ensure that there are no conflicts with information provided by themselves & that of any manufacturers information or relevant requirements of statutory Bodies or Client specification/ETC. If any conflicts do exist it is the responsibility of the Installer/Contractor to inform The Consultant/Client immediately verbally & in writing.

WARNING TO HOUSE PURCHASERS - Property Misdescriptions Act 1991
Buyers are warned that this is a working drawing and is not intended to be treated as descriptive material describing, in relation to any descriptive material describing, in relation to any descriptive particular property or development, any of the Specific Matters prescribed by an Order made under the above Act. The contents of this drawing may be subject to change at any time & alterations and variations can occur during the progress of the works without revision of the drawing. Consequently the layout, form, contents & dimensions of the finished construction may differ materially from those shown. Nor do the contents of this drawing constitute a contract, part of any contract or a warranty.

LEGEND

- PIPEWORK AT LOW LEVEL
- PIPEWORK TO DROPRISE
- PIPEWORK BENEATH FLOOR / WITHIN FLOOR SCREED / HIDDEN
- PIPEWORK AT HIGH LEVEL / WITHIN CEILING VOID
- DISTRICT HEATING F&R PIPEWORK
- REFRIGERANT F&R PIPEWORK
- RADIATOR - REFER TO RADIATOR SCHEDULE FOR SPECIFIC DETAILS
- LINEAR SUPPLY GRILLE
- LINEAR EXTRACT GRILLE
- CONDENSER UNIT - REFER TO SCHEDULE FOR SPECIFICATION

NOTES

- Drawing to be read in conjunction with design risk management drawings.
- For full distribution details including sizes and valve arrangements, please refer to relevant schematic.
- Pipe work running externally to be finished in PIB coating to prevent moisture ingress.
- This drawing shall be read in conjunction with the NBS Specification and all British Standards and documents referred to within the mechanical & electrical schematics, detail sheets, and relevant structural and architectural drawings.
- All heating to be installed in line with GTC technical guidelines.
- Incoming mains with the ground to be designed by GTC.
- Pipework entry into the apartment is to be detailed by the architect.

KEY

F&R Flow and Return

FA From Above

FB From Below

TA To Above

TB To Below

Areas of existing ceilings to be removed and reinstated for services

BACKGROUND PLAN AS PER: KDS ARCHITECTS

DRAWING NO: 3670-KDS-TH-02-DR-A-03-2005

REVISION: C3

DATE RECEIVED: 27.10.2022

C9	08.02.2023	Updated to comments from MAKE	DALS	EJ
C8	05.01.2023	Updated heating pipe routes to Ardmore comments	IV	JM
C7	28.09.2022	Updated refrigerant routes to hotel rooms	DALS	EJ
C6	19.08.2022	Added access hatches	DALS	EJ
C5	08.06.2022	Radiators omitted from S.33 landing as per clients request	DALS	EJ
C4	23.03.2022	Updated to coordinate with new Flatwood vent info. Removed stage fan condensers	DALS	EJ
C3	20.05.2021	Attenuation and condensers updated. Provisional as per note above. Refrigerant pipework updated.	DALS	EJ
C2	18.01.2021	Updated condensers	DALS	EJ
C1	26.10.2020	Construction issue. Provisional as per note above	DALS	EJ
P3	23.10.2020	Updated radiators	DALS	EJ
P2	21.08.2020	Second Preliminary Issue	LWH	EJ
WIP	30.07.2020	Work in Progress	SV	EJ
P1	21.02.2020	Preliminary Issue	DALS	JC
Rev	Date	Description	DALS	JC

Current purpose: CONSTRUCTION

Scale: 1:125

Size: A1

Original Issue Date: 21.02.2020

Dwn: DALS

Chkd: JC

FOR FURTHER FCU, PLENUM & GRILLE INFORMATION REFER TO MECHANICAL COOLING EQUIPMENT SCHEDULE

FOR FURTHER RADIATOR & HIU INFORMATION REFER TO MECHANICAL HEATING EQUIPMENT SCHEDULE

ANY RADIATORS OR GRILLES REVERSE CLOUDED TBC BY ARCHITECT AND ARDMORE

BUILDING SERVICES DESIGN
CONSULTANTS
26-27 The Hill, Northfleet, Gravesend
Kent, DA11 9EU
www.whitecode.co.uk
T: 01322 289977 E: design@whitecode.co.uk

Client: ARDMORE

Dwg Number: 10687-H-02-TH-0102

Rev: C9