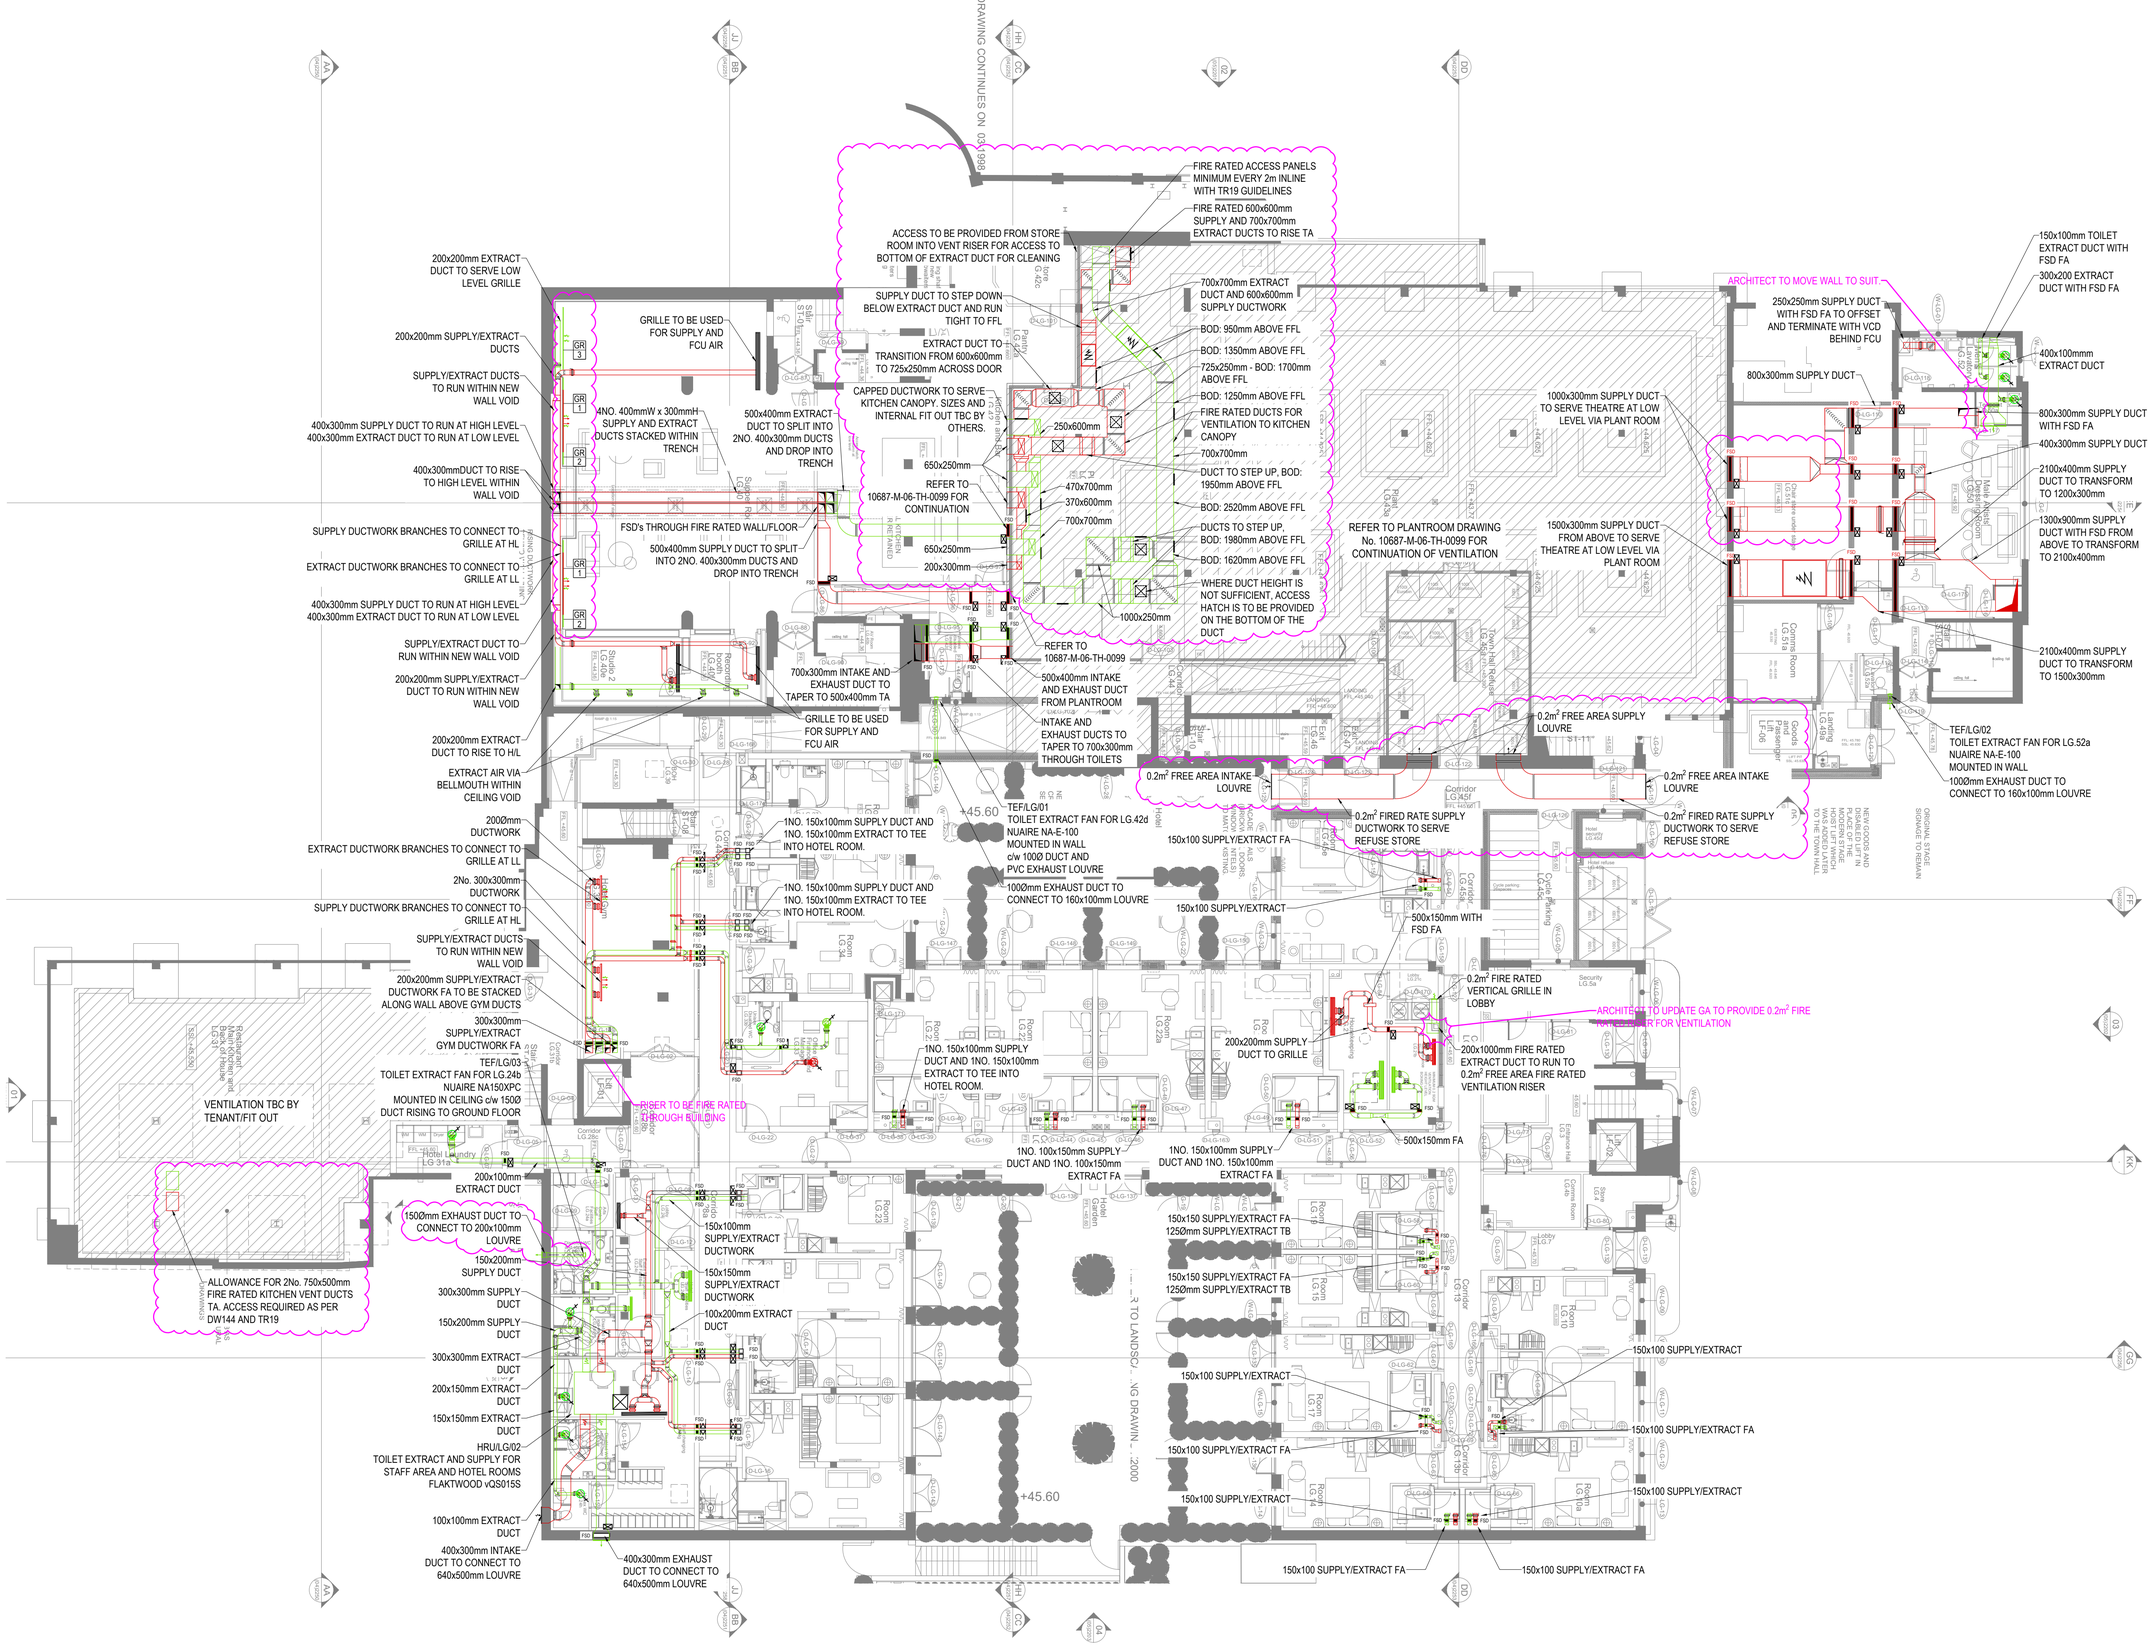
DRAWING CONTINUES ON 03-1998
FIRE RATED ACCESS PANELS MINIMUM EVERY 2m INLINE WITH TR19 GUIDELINES
FIRE RATED 600x600mm SUPPLY AND 700x700mm EXTRACT DUCTS TO RISE TA
ACCESS TO BE PROVIDED FROM STORE ROOM INTO VENT RISER FOR ACCESS TO BOTTOM OF EXTRACT DUCT FOR CLEANING
SUPPLY DUCT TO STEP DOWN BELOW EXTRACT DUCT AND RUN TIGHT TO FFL
EXTRACT DUCT TO TRANSITION FROM 600x600mm TO 725x250mm ACROSS DOOR
CAPPED DUCTWORK TO SERVE KITCHEN CANOPY. SIZES AND INTERNAL FIT OUT TBC BY OTHERS.
700x700mm EXTRACT DUCT AND 600x600mm SUPPLY DUCTWORK
BOD: 950mm ABOVE FFL
BOD: 1350mm ABOVE FFL
725x250mm - BOD: 1700mm ABOVE FFL
BOD: 1250mm ABOVE FFL
FIRE RATED DUCTS FOR VENTILATION TO KITCHEN CANOPY
700x700mm
DUCT TO STEP UP, BOD: 1950mm ABOVE FFL
BOD: 2520mm ABOVE FFL
DUCTS TO STEP UP, BOD: 1980mm ABOVE FFL
BOD: 1620mm ABOVE FFL
WHERE DUCT HEIGHT IS NOT SUFFICIENT, ACCESS HATCH IS TO BE PROVIDED ON THE BOTTOM OF THE DUCT
250x600mm
650x250mm
470x700mm
370x600mm
700x700mm
650x250mm
200x300mm
1000x250mm
REFER TO 10687-M-06-TH-0099 FOR CONTINUATION
REFER TO PLANTROOM DRAWING No. 10687-M-06-TH-0099 FOR CONTINUATION OF VENTILATION
ARCHITECT TO MOVE WALL TO SUIT
250x250mm SUPPLY DUCT WITH FSD FA TO OFFSET AND TERMINATE WITH VCD BEHIND FCU
800x300mm SUPPLY DUCT
1000x300mm SUPPLY DUCT TO SERVE THEATRE AT LOW LEVEL VIA PLANT ROOM
1500x300mm SUPPLY DUCT FROM ABOVE TO SERVE THEATRE AT LOW LEVEL VIA PLANT ROOM
150x100mm TOILET EXTRACT DUCT WITH FSD FA
300x200 EXTRACT DUCT WITH FSD FA
400x100mmm EXTRACT DUCT
800x300mm SUPPLY DUCT WITH FSD FA
400x300mm SUPPLY DUCT
2100x400mm SUPPLY DUCT TO TRANSFORM TO 1200x300mm
1300x900mm SUPPLY DUCT WITH FSD FROM ABOVE TO TRANSFORM TO 2100x400mm
2100x400mm SUPPLY DUCT TO TRANSFORM TO 1500x300mm
200x200mm EXTRACT DUCT TO SERVE LOW LEVEL GRILLE
200x200mm SUPPLY/EXTRACT DUCTS
SUPPLY/EXTRACT DUCTS TO RUN WITHIN NEW WALL VOID
400x300mm SUPPLY DUCT TO RUN AT HIGH LEVEL 400x300mm EXTRACT DUCT TO RUN AT LOW LEVEL
400x300mmDUCT TO RISE TO HIGH LEVEL WITHIN WALL VOID
SUPPLY DUCTWORK BRANCHES TO CONNECT TO GRILLE AT HL
EXTRACT DUCTWORK BRANCHES TO CONNECT TO GRILLE AT LL
400x300mm SUPPLY DUCT TO RUN AT HIGH LEVEL 400x300mm EXTRACT DUCT TO RUN AT LOW LEVEL
SUPPLY/EXTRACT DUCT TO RUN WITHIN NEW WALL VOID
200x200mm SUPPLY/EXTRACT DUCT TO RUN WITHIN NEW WALL VOID
200x200mm EXTRACT DUCT TO RISE TO H/L
EXTRACT AIR VIA BELLMOUTH WITHIN CEILING VOID
2000mm DUCTWORK
EXTRACT DUCTWORK BRANCHES TO CONNECT TO GRILLE AT LL
2No. 300x300mm DUCTWORK
SUPPLY DUCTWORK BRANCHES TO CONNECT TO GRILLE AT HL
SUPPLY/EXTRACT DUCTS TO RUN WITHIN NEW WALL VOID
200x200mm SUPPLY/EXTRACT DUCTWORK F/A TO BE STACKED ALONG WALL ABOVE GYM DUCTS
300x300mm SUPPLY/EXTRACT GYM DUCTWORK F/A
TEF/LG/03 TOILET EXTRACT FAN FOR LG.24b NUAIRE NA150XPC MOUNTED IN CEILING c/w 150Ø DUCT RISING TO GROUND FLOOR
RISER TO BE FIRE RATED THROUGH BUILDING
VENTILATION TBC BY TENANT/FIT OUT
200x100mm EXTRACT DUCT
150Ømm EXHAUST DUCT TO CONNECT TO 200x100mm LOUVRE
150x200mm SUPPLY DUCT
300x300mm SUPPLY DUCT
150x200mm SUPPLY DUCT
300x300mm EXTRACT DUCT
200x150mm EXTRACT DUCT
150x150mm EXTRACT DUCT
HRU/LG/02 TOILET EXTRACT AND SUPPLY FOR STAFF AREA AND HOTEL ROOMS FLAKTWOOD VQS015S
100x100mm EXTRACT DUCT
400x300mm INTAKE DUCT TO CONNECT TO 640x500mm LOUVRE
ALLOWANCE FOR 2No. 750x500mm FIRE RATED KITCHEN VENT DUCTS TA. ACCESS REQUIRED AS PER DW144 AND TR19
GRILLE TO BE USED FOR SUPPLY AND FCU AIR
4NO. 400mmW x 300mmH SUPPLY AND EXTRACT DUCTS STACKED WITHIN TRENCH
500x400mm EXTRACT DUCT TO SPLIT INTO 2NO. 400x300mm DUCTS AND DROP INTO TRENCH
FSD's THROUGH FIRE RATED WALL/FLOOR
500x400mm SUPPLY DUCT TO SPLIT INTO 2NO. 400x300mm DUCTS AND DROP INTO TRENCH
700x300mm INTAKE AND EXHAUST DUCT TO TAPER TO 500x400mm TA
GRILLE TO BE USED FOR SUPPLY AND FCU AIR
500x400mm INTAKE AND EXHAUST DUCT FROM PLANTROOM
INTAKE AND EXHAUST DUCTS TO TAPER TO 700x300mm THROUGH TOILETS
0.2m² FREE AREA INTAKE LOUVRE
0.2m² FREE AREA SUPPLY LOUVRE
0.2m² FREE AREA INTAKE LOUVRE
0.2m² FIRED RATE SUPPLY DUCTWORK TO SERVE REFUSE STORE
0.2m² FIRED RATE SUPPLY DUCTWORK TO SERVE REFUSE STORE
TEF/LG/01 TOILET EXTRACT FAN FOR LG.42d NUAIRE NA-E-100 MOUNTED IN WALL c/w 100Ø DUCT AND PVC EXHAUST LOUVRE
100Ømm EXHAUST DUCT TO CONNECT TO 160x100mm LOUVRE
TEF/LG/02 TOILET EXTRACT FAN FOR LG.52a NUAIRE NA-E-100 MOUNTED IN WALL
100Øm EXHAUST DUCT TO CONNECT TO 160x100mm LOUVRE
1NO. 150x100mm SUPPLY DUCT AND 1NO. 150x100mm EXTRACT TO TEE INTO HOTEL ROOM.
1NO. 150x100mm SUPPLY DUCT AND 1NO. 150x100mm EXTRACT TO TEE INTO HOTEL ROOM.
1NO. 150x100mm SUPPLY DUCT AND 1NO. 150x100mm EXTRACT TO TEE INTO HOTEL ROOM.
1NO. 100x150mm SUPPLY DUCT AND 1NO. 100x150mm EXTRACT FA
1NO. 150x100mm SUPPLY DUCT AND 1NO. 150x100mm EXTRACT FA
150x100 SUPPLY/EXTRACT FA
150x100 SUPPLY/EXTRACT
500x150mm WITH FSD FA
0.2m² FIRE RATED VERTICAL GRILLE IN LOBBY
ARCHITECT TO UPDATE GA TO PROVIDE 0.2m² FIRE RATED LOUVRE FOR VENTILATION
200x200mm SUPPLY DUCT TO GRILLE
200x1000mm FIRE RATED EXTRACT DUCT TO RUN TO 0.2m² FREE AREA FIRE RATED VENTILATION RISER
500x150mm FA
150x150 SUPPLY/EXTRACT FA
1250mm SUPPLY/EXTRACT TB
150x150 SUPPLY/EXTRACT FA
1250mm SUPPLY/EXTRACT TB
150x100 SUPPLY/EXTRACT
150x100 SUPPLY/EXTRACT FA
150x100 SUPPLY/EXTRACT
150x100 SUPPLY/EXTRACT FA
150x100 SUPPLY/EXTRACT FA
150x100 SUPPLY/EXTRACT FA
+45.60
+45.60
Kitchen LG.31
Hotel Laundry LG.31a
Corridor LG.28c
Corridor LG.45f
Hotel refuse LG.45d
Corridor LG.45e
Corridor LG.45k
Cycle Parking LG.45c
Security LG.5a
Entrance Hall LG.3
Lobby LG.7
Corridor LG.10
Corridor LG.13
Corridor LG.16
Room LG.23
Room LG.22a
Room LG.22
Room LG.19
Room LG.17
Room LG.14
Room LG.10a
Store LG.4
Comms Room LG.4b
Comms Room LG.51a
Goods and Refuse Lift LG.6
Town Hall Refuse LG.5c
Plantroom LG.42
Plantroom LG.42a
Plantroom LG.42b
Plantroom LG.42c
Plantroom LG.42aaa
Plantroom LG.42aab
Plantroom LG.42aac
Plantroom LG.42aad
Plantroom LG.42aae
Plantroom LG.42aaf
Plantroom LG.42aag
Plantroom LG.42aah
Plantroom LG.42aai
Plantroom LG.42aaj
Plantroom LG.42aak
Plantroom LG.42aal
Plantroom LG.42aam
Plantroom LG.42aan
Plantroom LG.42aao
Plantroom LG.42aap
Plantroom LG.42aaq
Plantroom LG.42aar
Plantroom LG.42aas
Plantroom LG.42aat
Plantroom LG.42aau
Plantroom LG.42aav
Plantroom LG.42aaw
Plantroom LG.42aax
Plantroom LG.42aay
Plantroom LG.42aaz
Plantroom LG.42aba
Plantroom LG.42abb
Plantroom LG.42abc
Plantroom LG.42abd
Plantroom LG.42abe
Plantroom LG.42abf
Plantroom LG.42abg
Plantroom LG.42abh
Plantroom LG.42abi
Plantroom LG.42abj
Plantroom LG.42abk
Plantroom LG.42abl
Plantroom LG.42abm
Plantroom LG.42abn
Plantroom LG.42abo
Plantroom LG.42abp
Plantroom LG.42abq
Plantroom LG.42abr
Plantroom LG.42abs
Plantroom LG.42abt
