


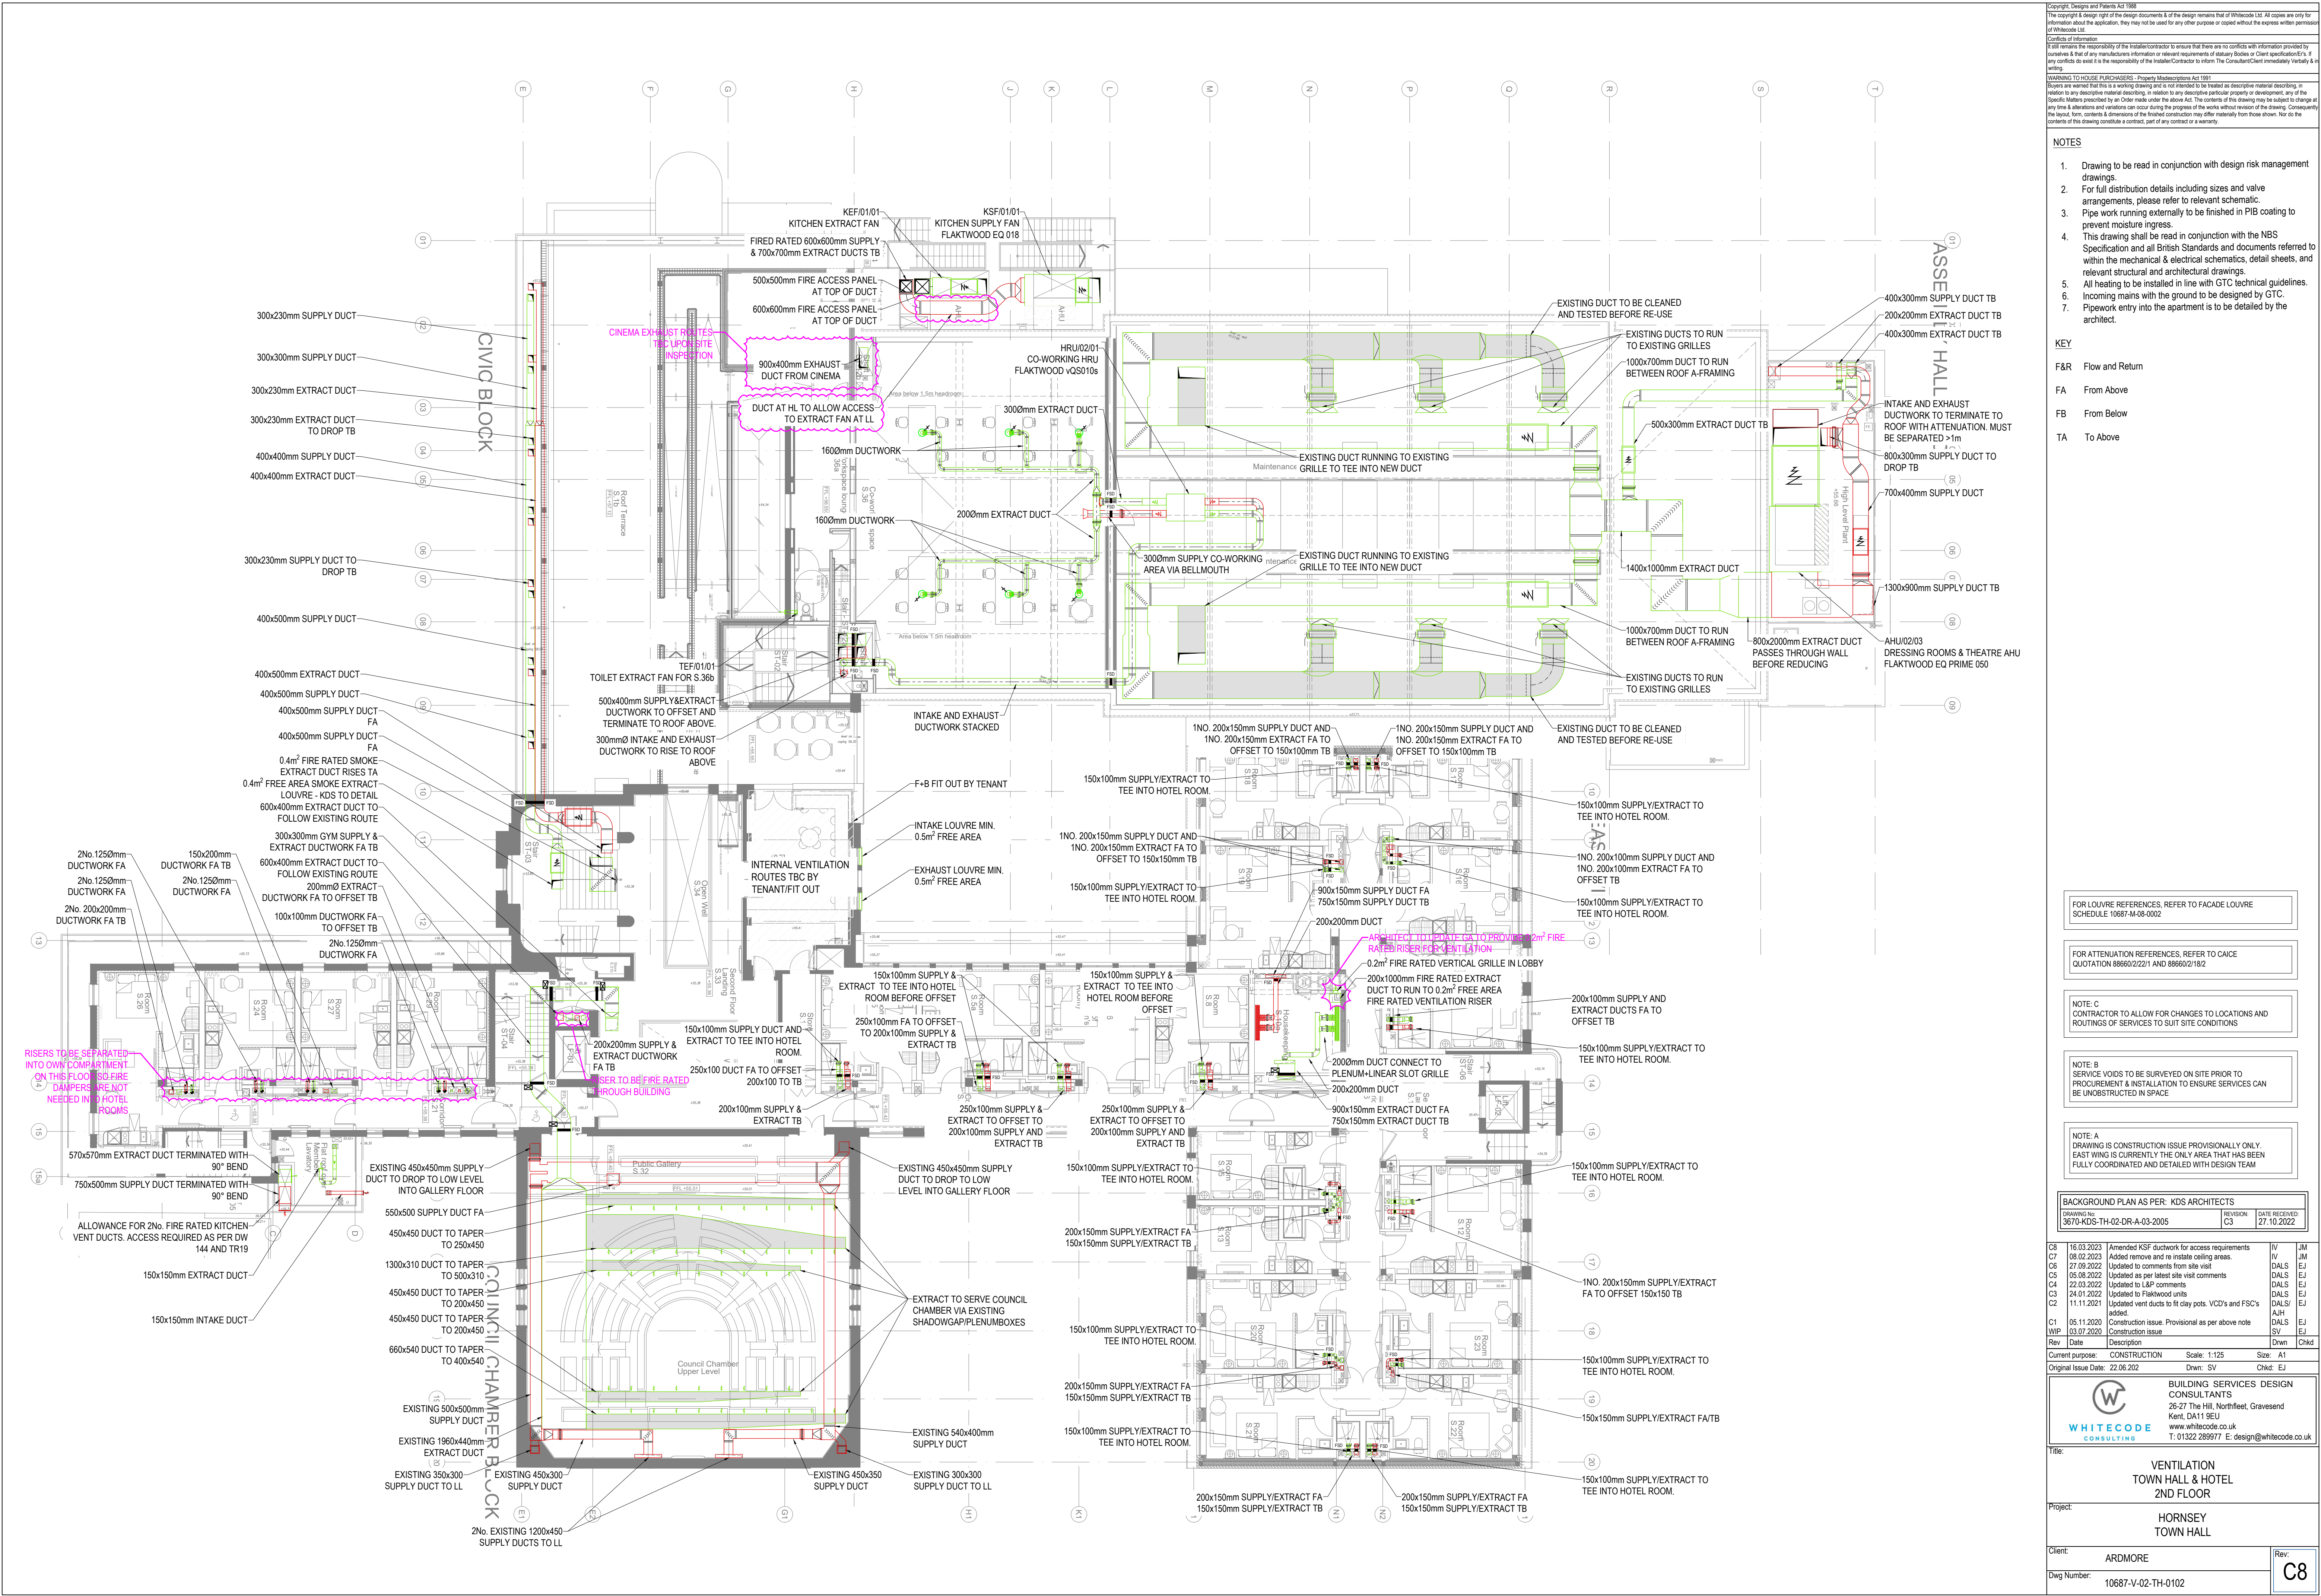

Copyright, Designs and Patents Act 1988
The copyright & design right of the design documents & of the design remains that of Whitecode Ltd. All copies are only for information about the application, they may not be used for any other purpose or copied without the express written permission of Whitecode Ltd.

Consent of Information
It is confirmed that the responsibility of the Installer/Contractor to ensure that there are no conflicts with information provided by themselves & that of any manufacturers information or relevant requirements of statutory Bodies or Client specification/ETs. If any conflicts do exist it is the responsibility of the Installer/Contractor to inform The Consultant/Client immediately verbally & in writing.

WARNING TO HOUSE PURCHASERS - Property Misdescription Act 1991
Buyers are warned that this is a working drawing and is not intended to be treated as descriptive material describing, in relation to any descriptive material describing, in relation to any descriptive particular property or development, any of the Specific Matters prescribed by an Order made under the above Act. The contents of this drawing may be subject to change at any time & alterations and variations can occur during the progress of the works without revision of the drawing. Consequently the layout, form, contents & dimensions of the finished construction may differ materially from those shown. Nor do the contents of this drawing constitute a contract, part of any contract or a warranty.

NOTES

- Drawing to be read in conjunction with design risk management drawings.
- For full distribution details including sizes and valve arrangements, please refer to relevant schematic.
- Pipe work running externally to be finished in PIB coating to prevent moisture ingress.
- This drawing shall be read in conjunction with the NBS Specification and all British Standards and documents referred to within the mechanical & electrical schematics, detail sheets, and relevant structural and architectural drawings.
- All heating to be installed in line with GTC technical guidelines.
- Incoming mains with the ground to be designed by GTC.
- Pipework entry into the apartment is to be detailed by the architect.

KEY

F&R Flow and Return

FA From Above

FB From Below

TA To Above

FOR LOUVER REFERENCES, REFER TO FACADE LOUVER SCHEDULE 10687-M-08-0002

FOR ATTENUATION REFERENCES, REFER TO CAICE QUOTATION 88660/2/21 AND 88660/2/182

NOTE: C
CONTRACTOR TO ALLOW FOR CHANGES TO LOCATIONS AND ROUTINGS OF SERVICES TO SUIT SITE CONDITIONS

NOTE: B
SERVICE VOIDS TO BE SURVEYED ON SITE PRIOR TO PROCUREMENT & INSTALLATION TO ENSURE SERVICES CAN BE UNOBSTRUCTED IN SPACE

NOTE: A
DRAWING IS CONSTRUCTION ISSUE PROVISIONALLY ONLY. EAST WING IS CURRENTLY THE ONLY AREA THAT HAS BEEN FULLY COORDINATED AND DETAILED WITH DESIGN TEAM

BACKGROUND PLAN AS PER: KDS ARCHITECTS			
DRAWING No:	REVISION:	DATE RECEIVED:	
3670-KDS-TH-02-DR-A-03-2005	C3	27.10.2022	

Rev	Date	Description	Rev	Date	Description	Rev	Date	Description
C8	16.03.2023	Amended KSF ductwork for access requirements	IV			JM		
C7	08.02.2023	Added remove and re install ceiling areas.	IV			JM		
C6	27.09.2022	Updated to comments from site visit	DALS			EJ		
C5	05.08.2022	Updated as per latest site visit comments	DALS			EJ		
C4	22.03.2022	Updated to L&P comments	DALS			EJ		
C3	24.01.2022	Updated to Flakwood units	DALS			EJ		
C2	11.11.2021	Updated vent ducts to fit clay pots. VCD's and FSC's added.	DALS			EJ		
C1	05.11.2020	Construction issue. Provisional as per above note	SV			Chkd		
WIP	03.07.2020	Construction issue	SV			Chkd		

Current purpose: CONSTRUCTION Scale: 1:125 Size: A1
Original Issue Date: 22.06.2022 Dwn: SV Chkd: EJ

BUILDING SERVICES DESIGN CONSULTANTS
26-27 The Hill, Northfleet, Gravesend
Kent, DA11 9EU
www.whitecode.co.uk
T: 01322 289977 E: design@whitecode.co.uk

Title: **VENTILATION TOWN HALL & HOTEL 2ND FLOOR**

Project: **HORNSEY TOWN HALL**

Client: **ARDMORE**

Dwg Number: **10687-V-02-TH-0102**

Rev: **C8**