


NOTE
This drawing is copyright.
The contractor is to check all dimensions on site before commencement of the works.
Discrepancies must be reported immediately to the architect before proceeding.

PLANNING


REV	DATE	DESCRIPTION
CHK.		

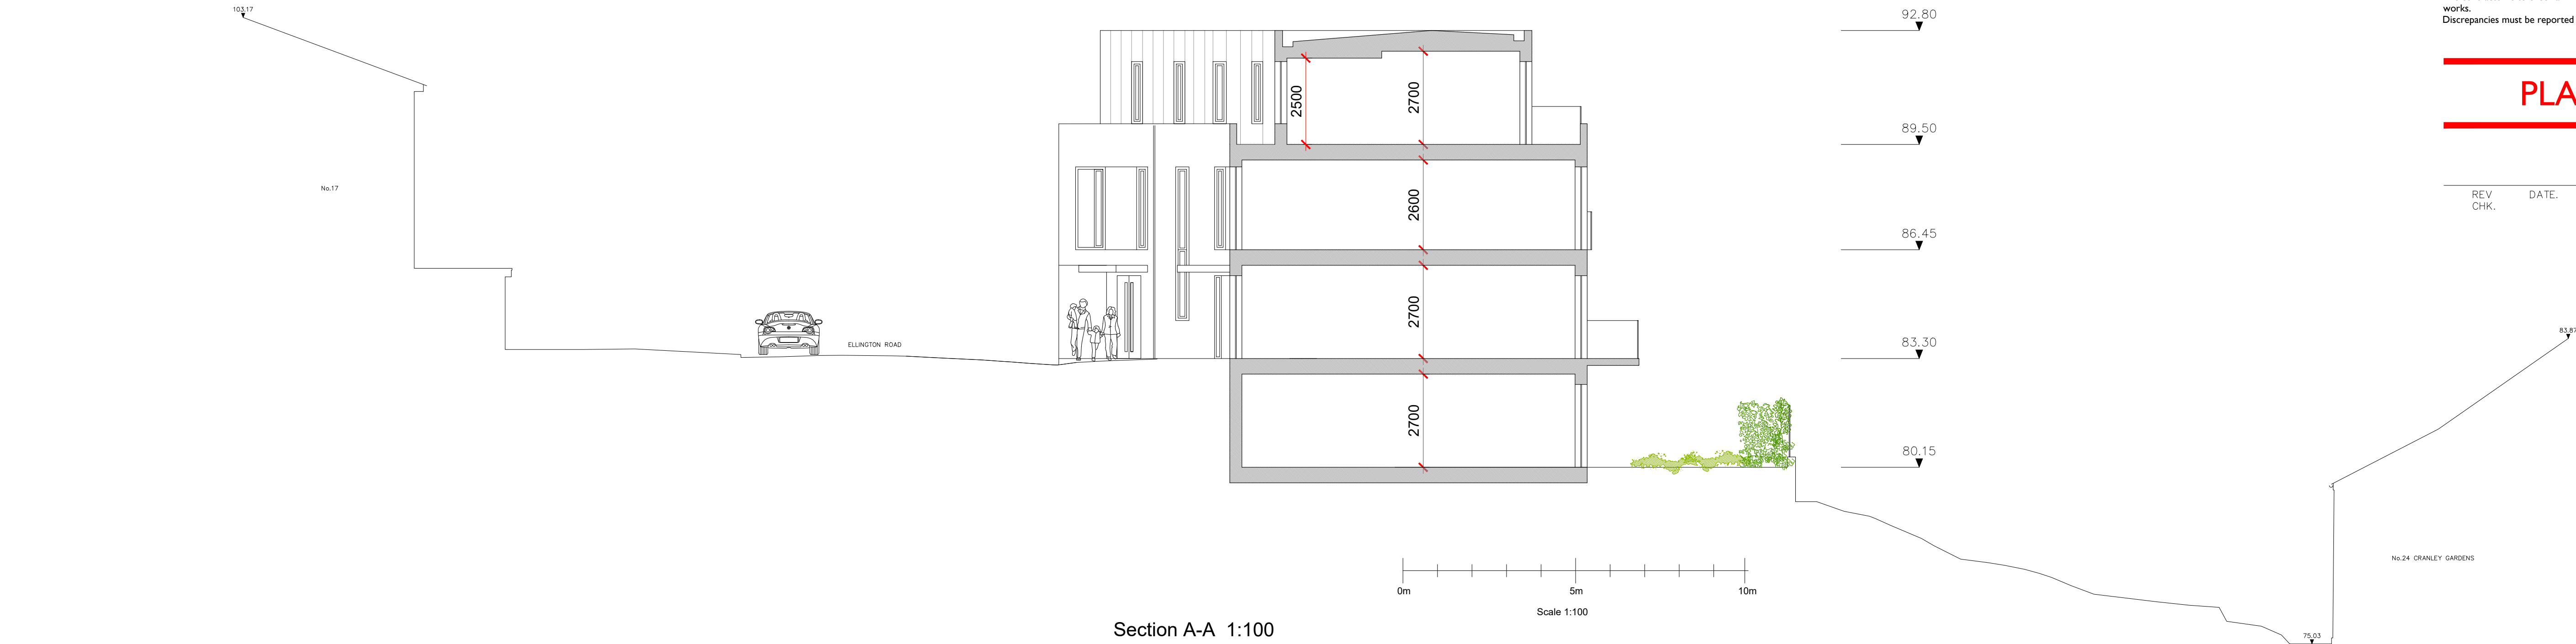


Section A-A 1:100



Section B-B 1:100

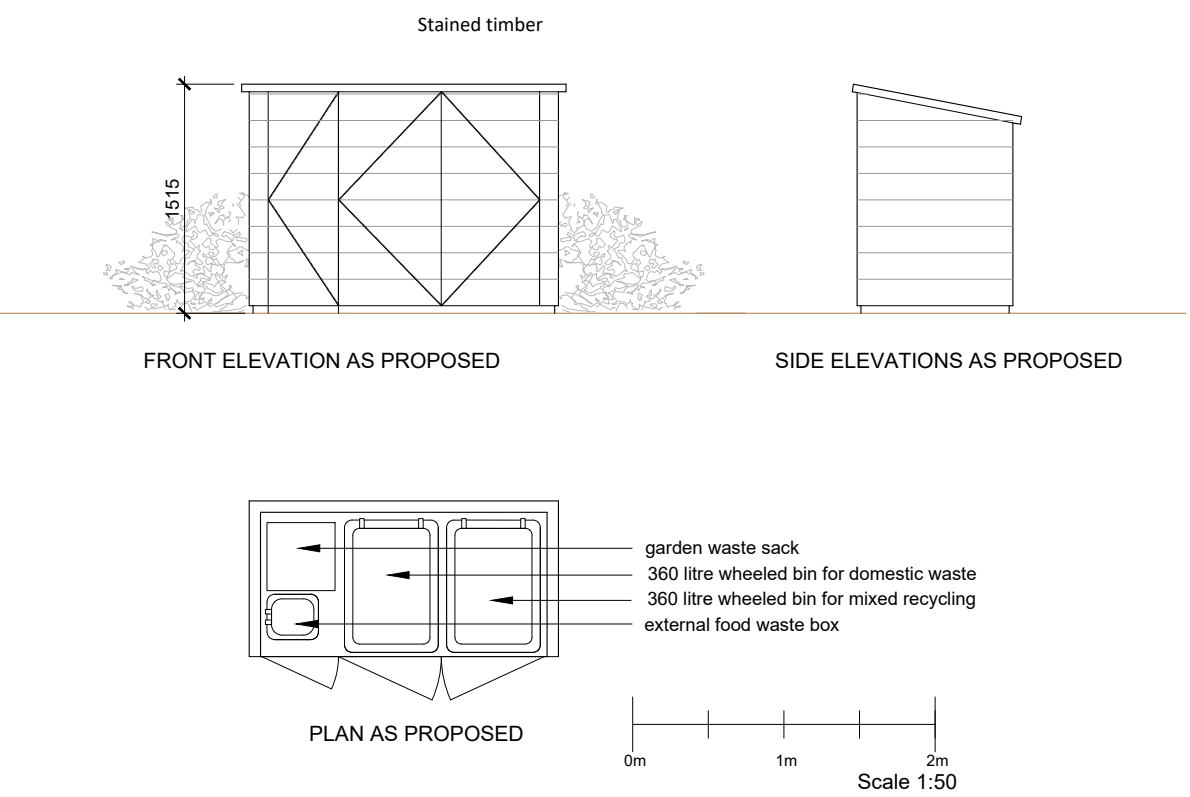

HOUSE 1 AND 2 BIN STORE

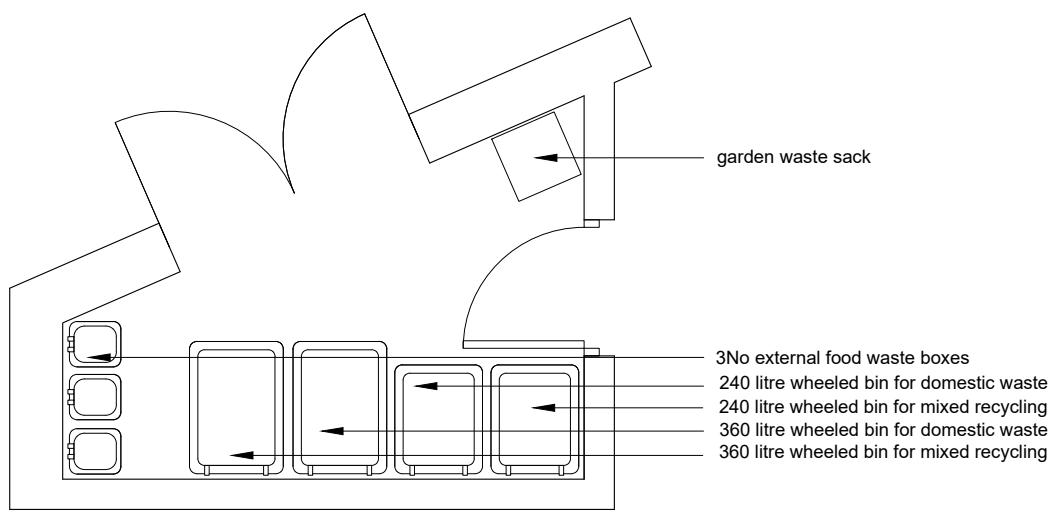

FLATS BIN STORE 1:50



HOUSE 1 AND 2 BICYCLE STORE 1:50



FLATS BICYCLE RACK EXAMPLE

jane duncan
architects+
interiors

The Old Warehouse
Chalfont Station Road
Little Chalfont, Amersham
Bucks HP7 9PN

+44 (0)1494 766 999
info@janeduncanarchitects.co.uk
janeduncanarchitects.co.uk

CLIENT
CLARKE PROPERTY GROUP

ADDRESS
10 ELLINGTON ROAD LONDON N10 3DG

PROJECT
RESIDENTIAL DEVELOPMENT

DRAWING TITLE
PROPOSED SECTIONS & STORES

DRAWING NO.
CER 209 PL 120

SCALE	DATE	DRAWN	CHECKED
1:100@A1	JAN 2023	ADB	