
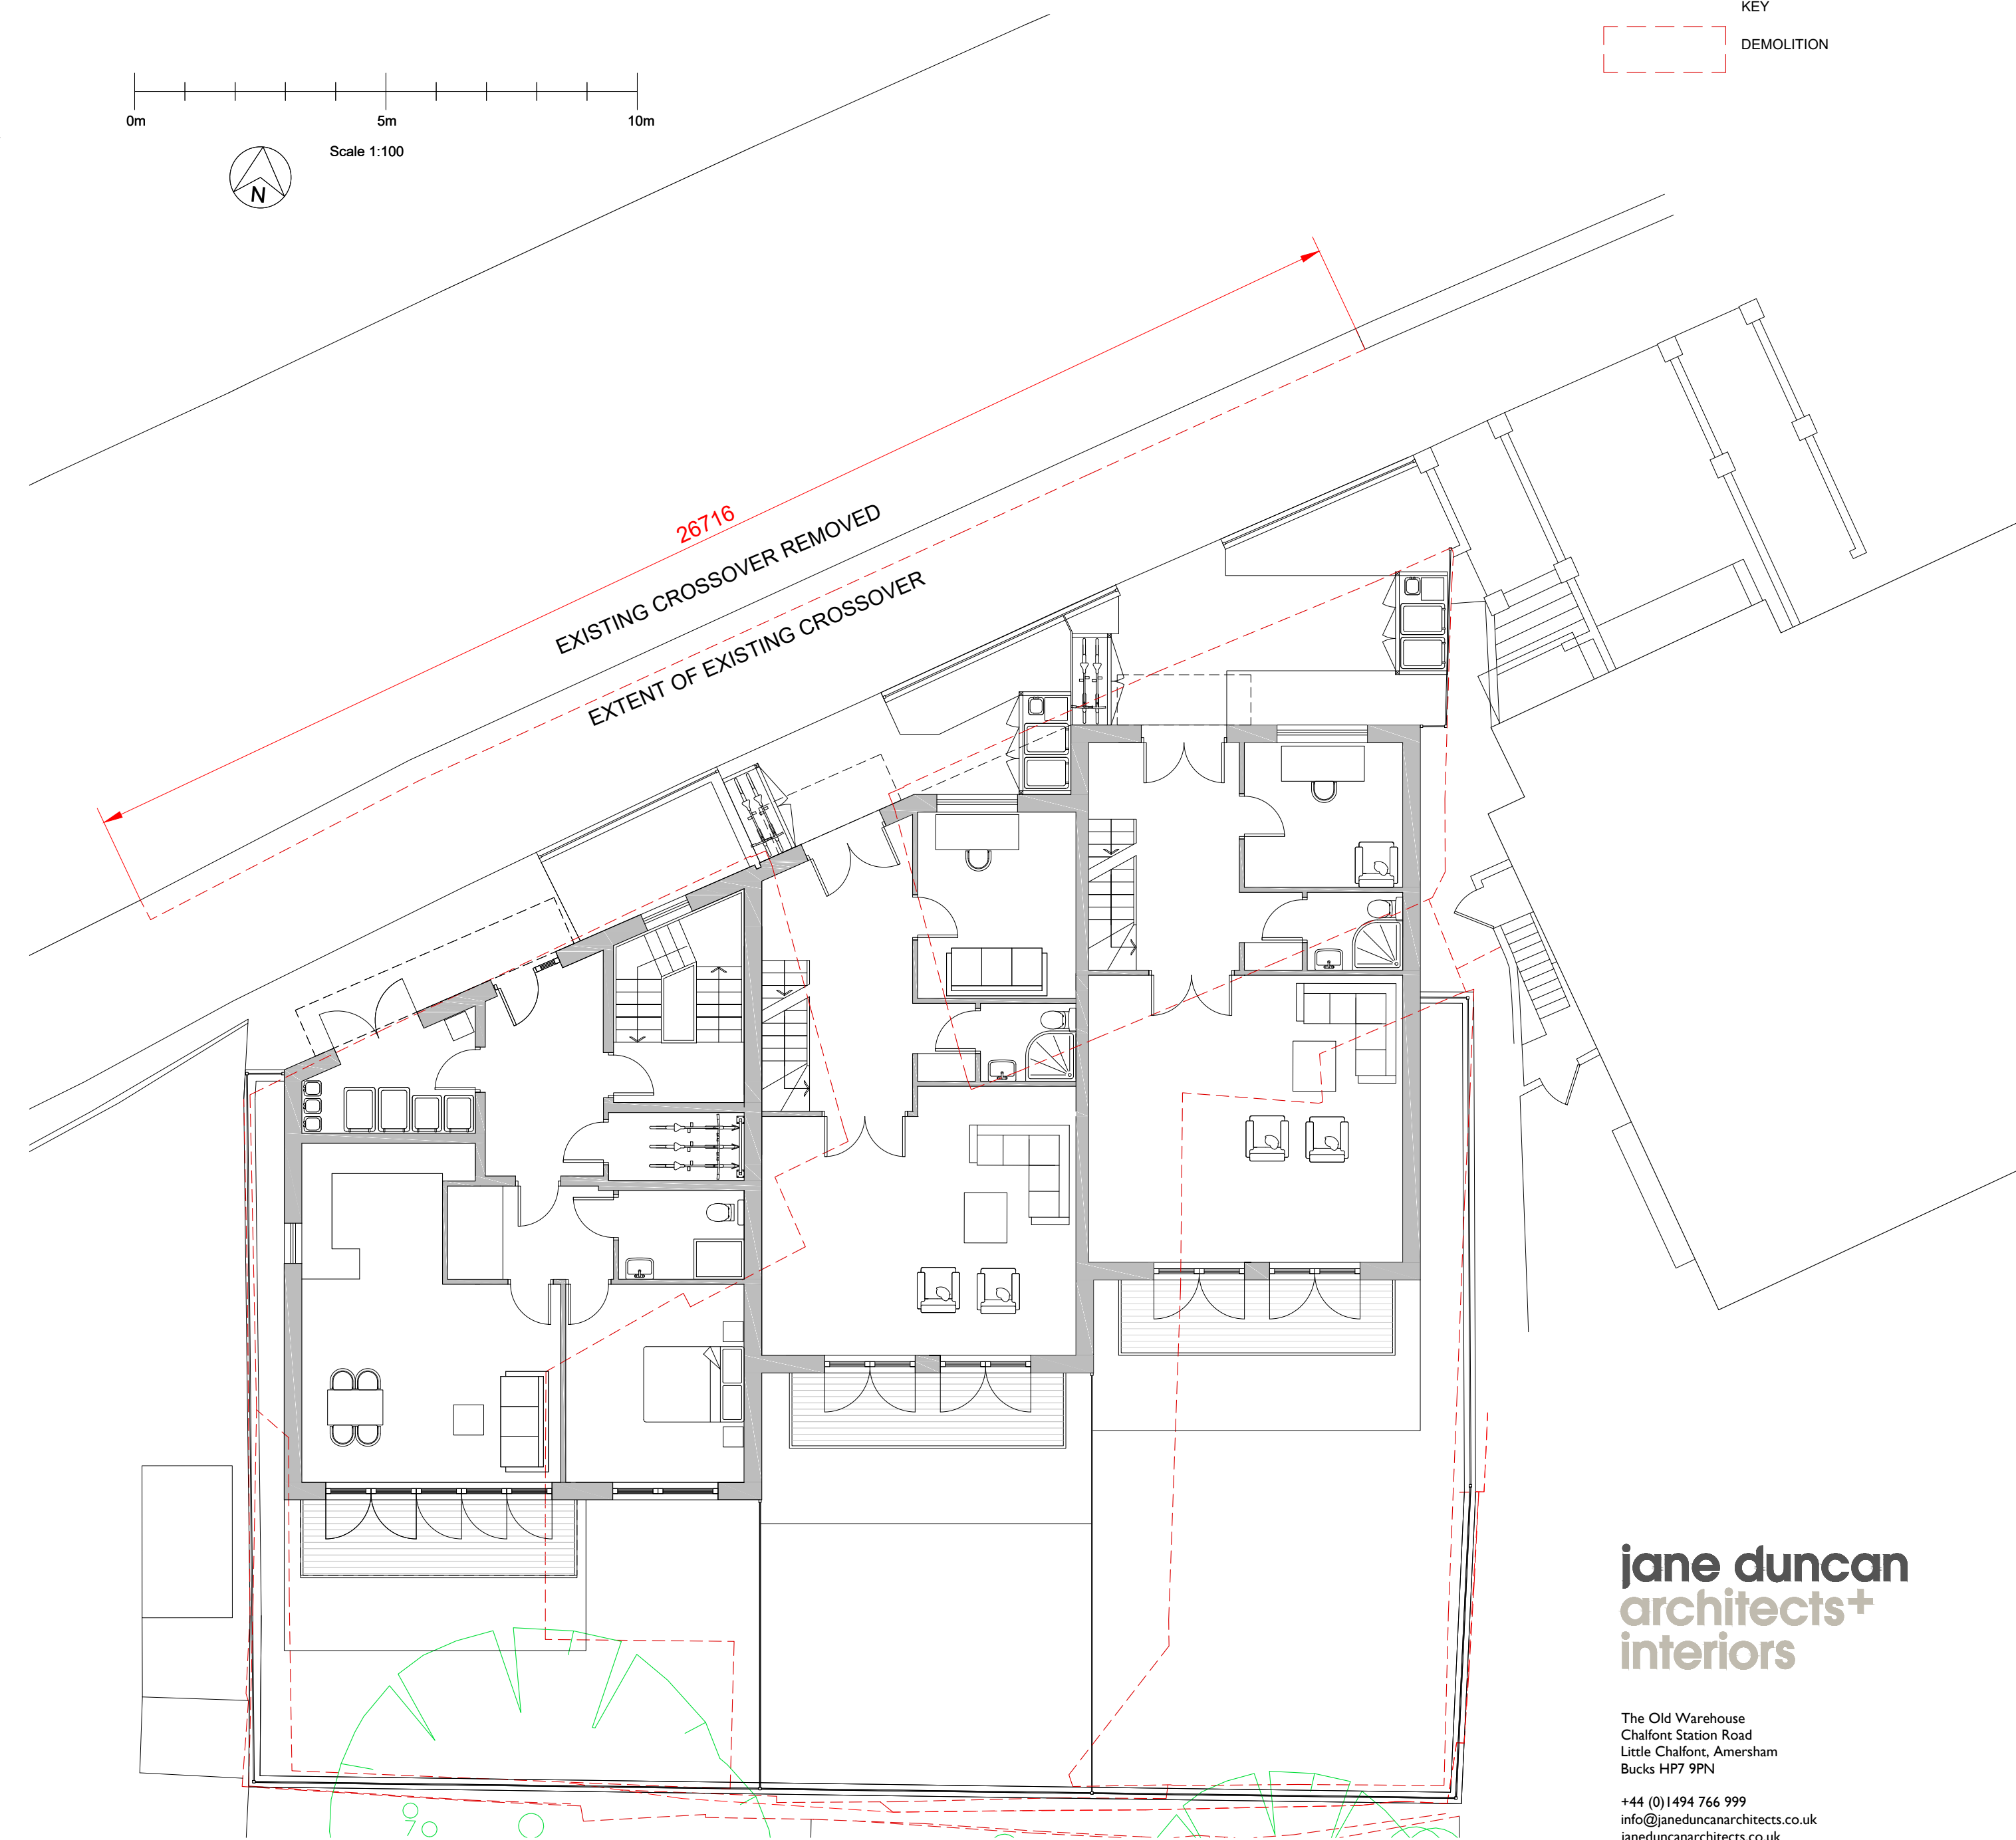


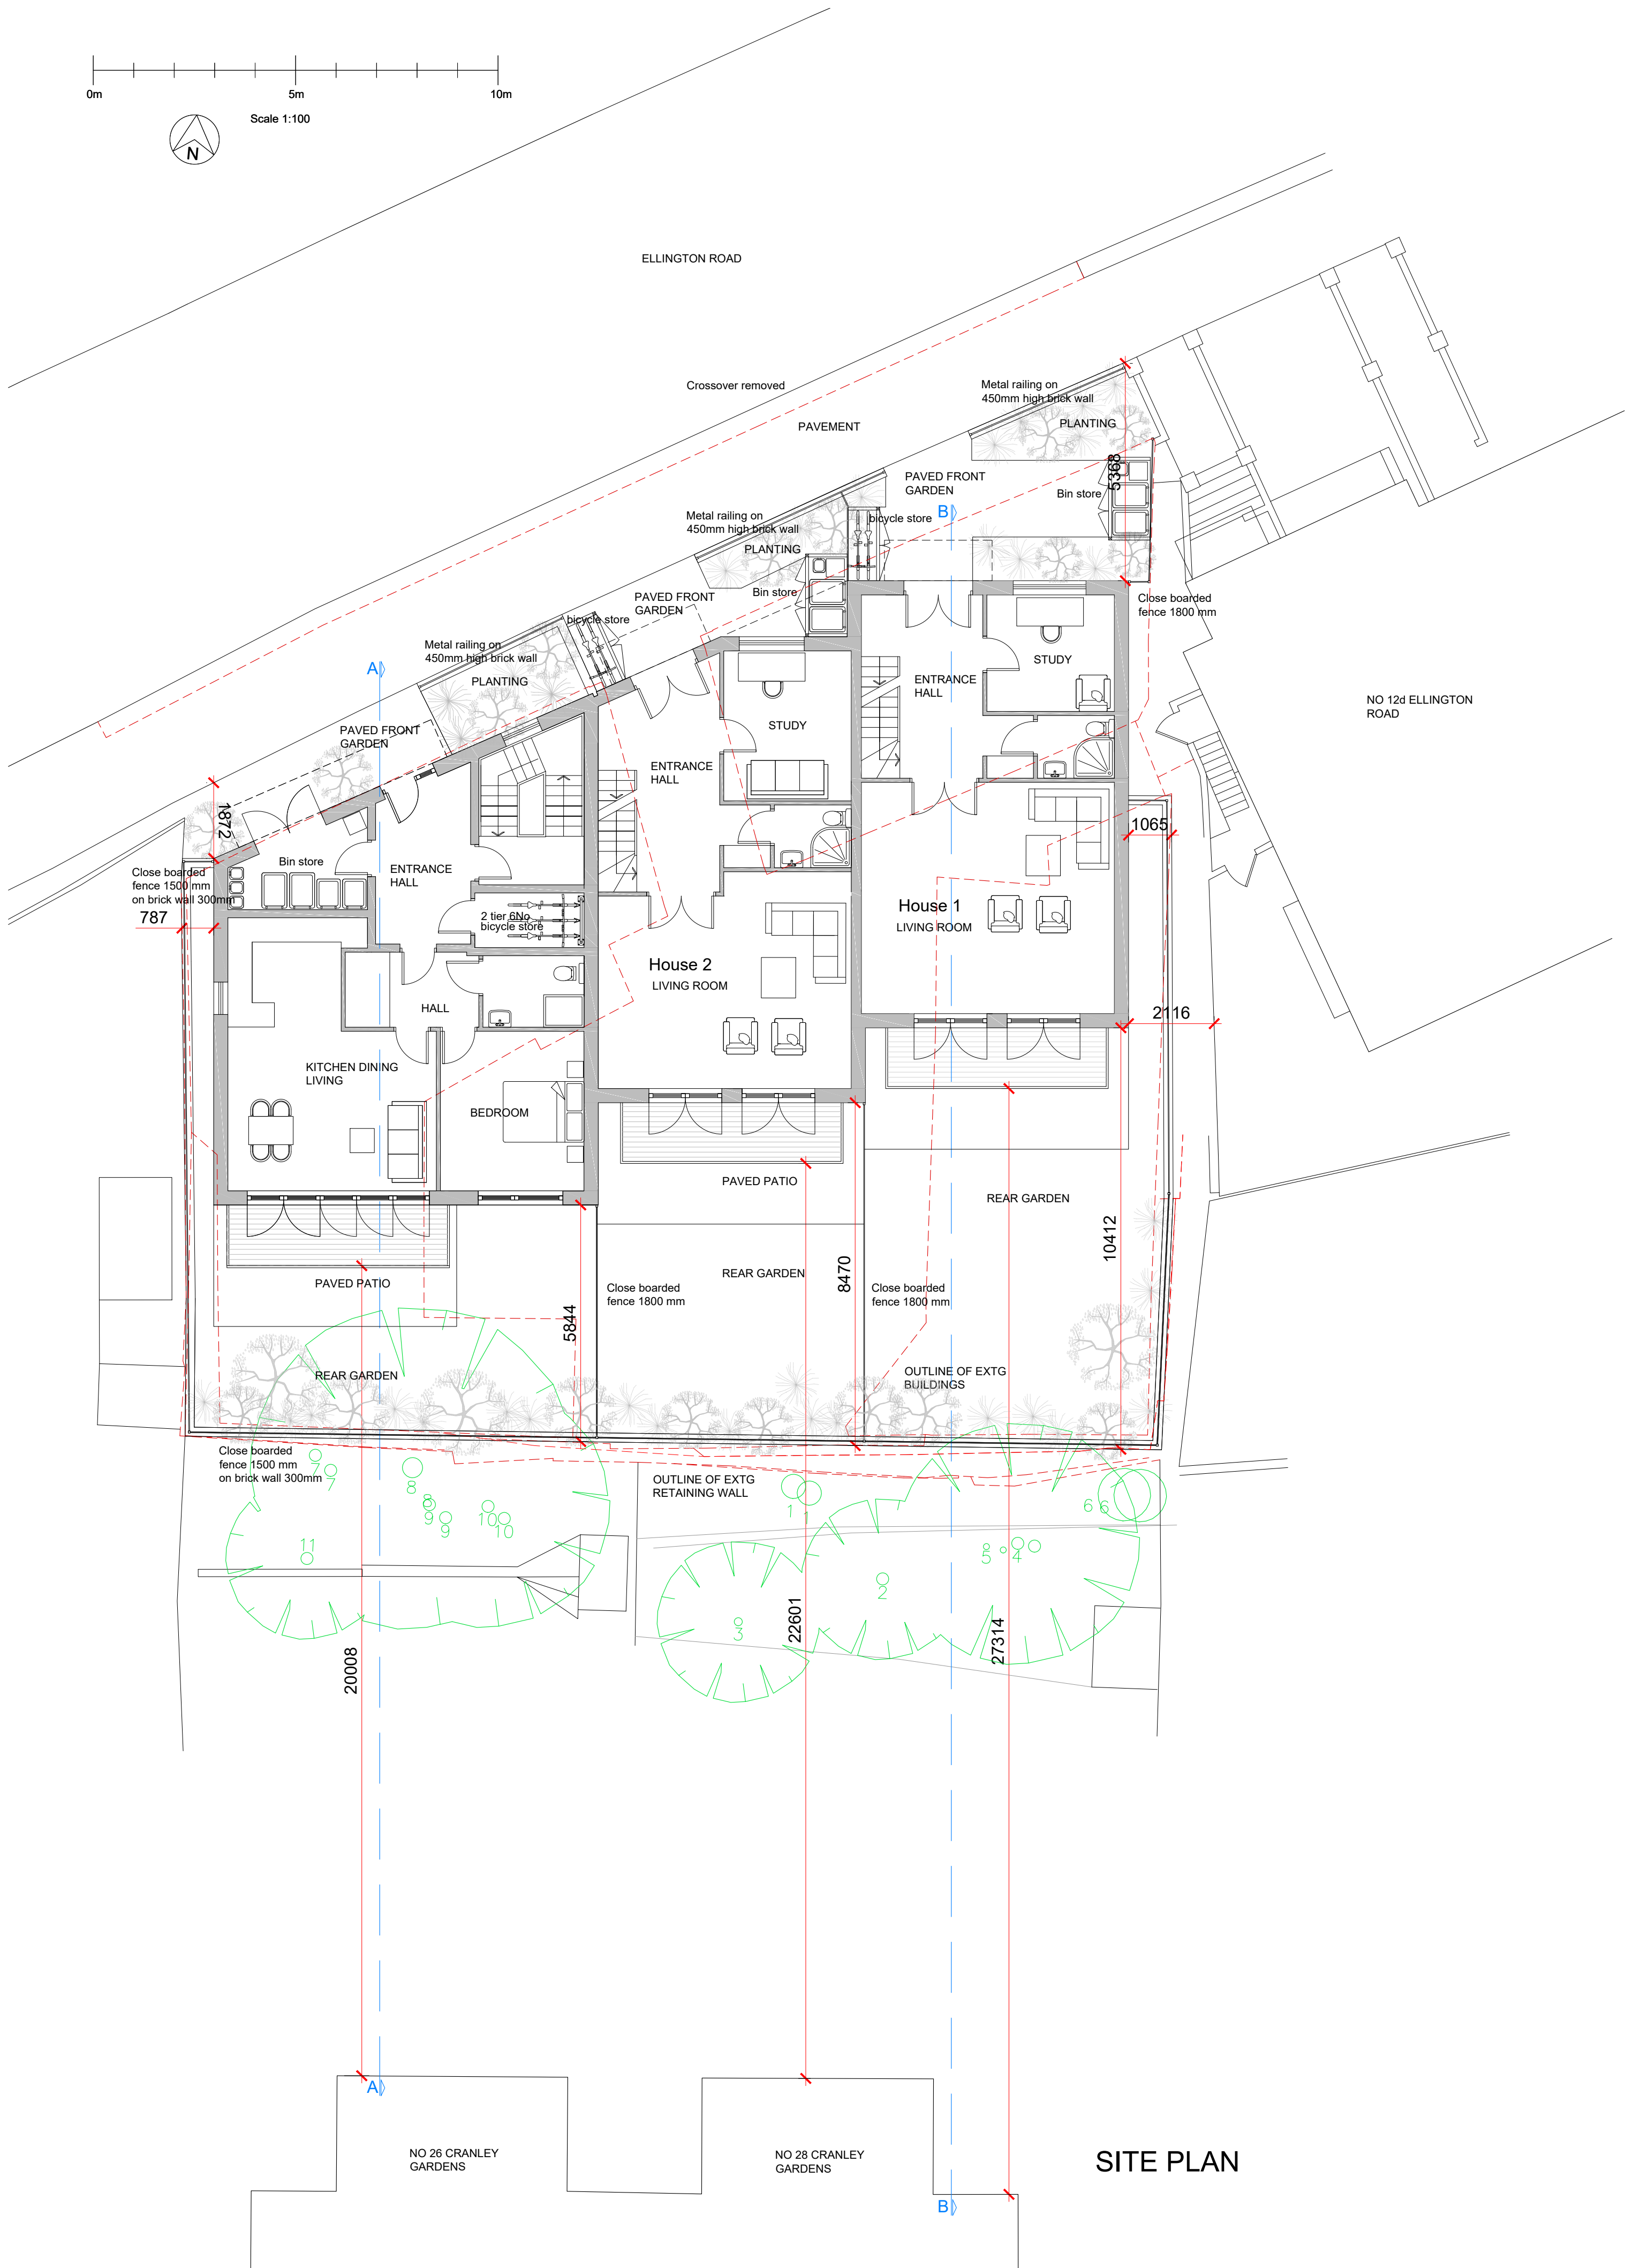

CROSSOVER PLAN

PLANNING

REV CHK.	DATE.	DESCRIPTION.
		KEY
		DEMOLITION

jane duncan
architects+
interiors

The Old Warehouse
Chalfont Station Road
Little Chalfont, Amersham
Bucks HP7 9PN

+44 (0)1494 766 999
info@janeduncanarchitects.co.uk
janeduncanarchitects.co.uk

CLIENT
CLARKE PROPERTY GROUP

ADDRESS
10 ELLINGTON ROAD LONDON N10 3DG

PROJECT
RESIDENTIAL DEVELOPMENT

DRAWING TITLE

PROPOSED SITE & CROSSOVER

DRAWING NO. CER 209 PL 100

SCALE	DATE	DRAWN	CHECKED
1:100@A1	FEB 2023	ADB	