



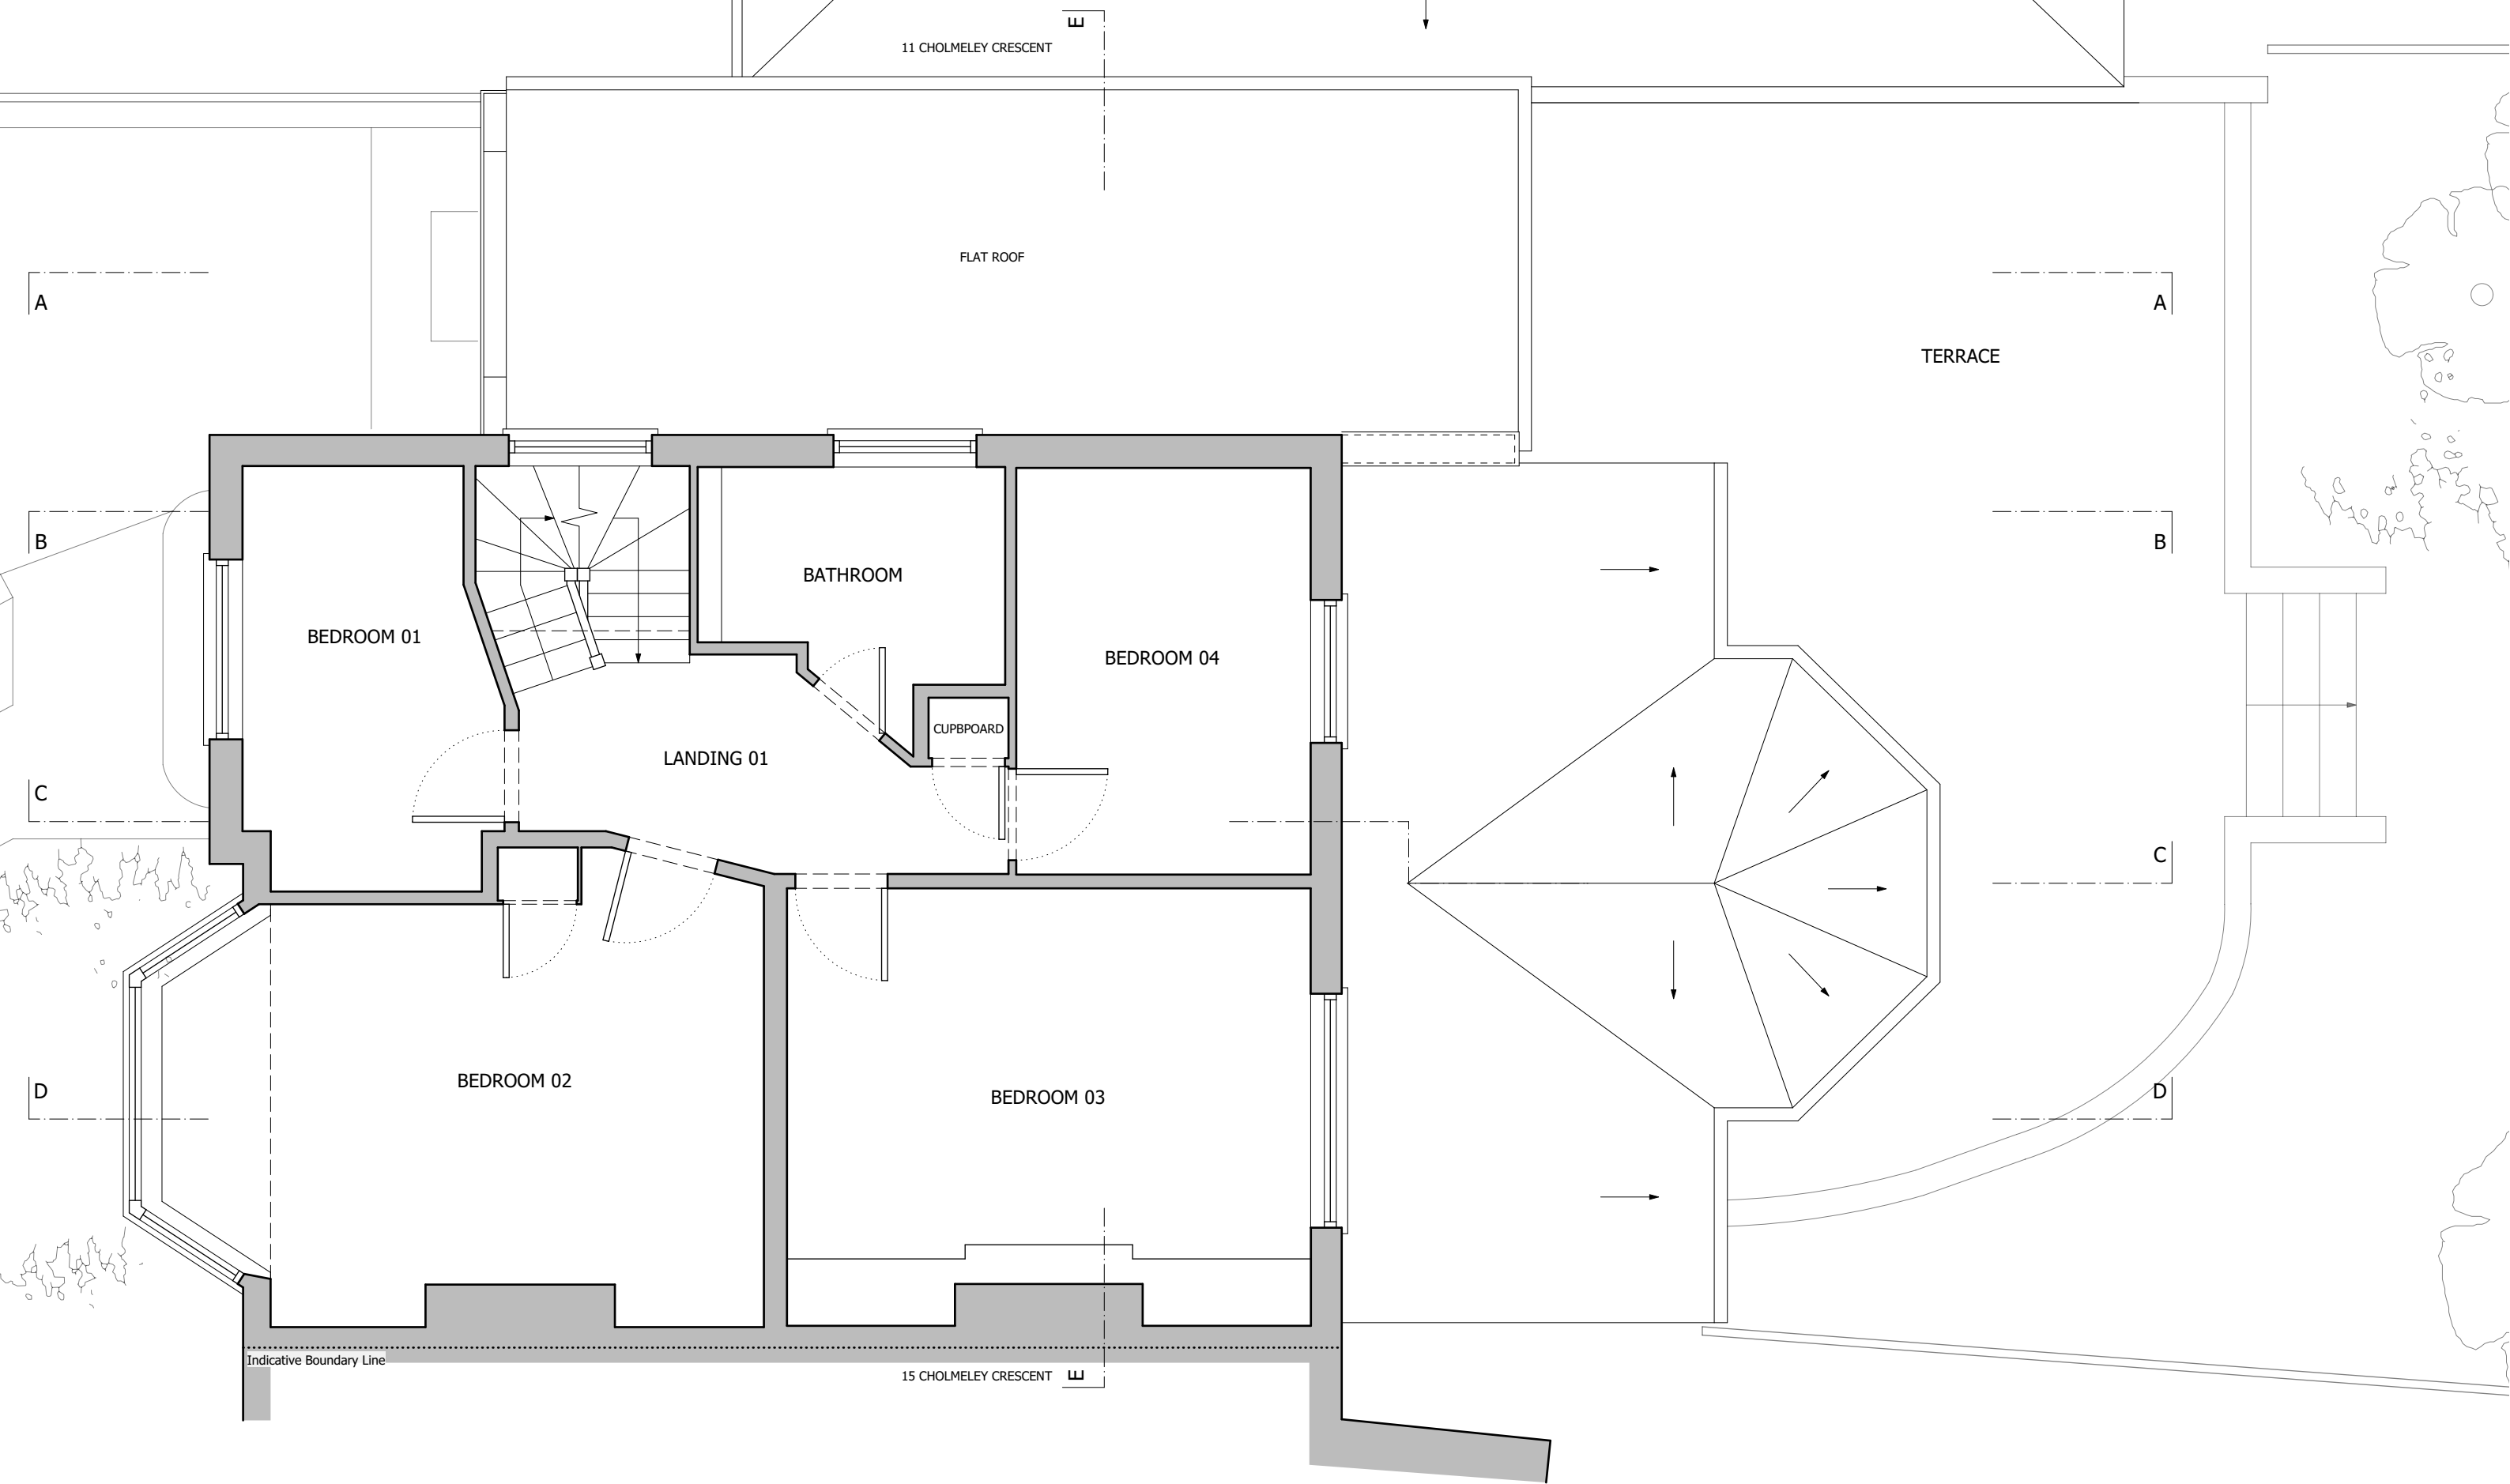

- Notes
- All contents copyright.
 - Do not scale.
 - Based on survey by others.
 - Contractor to verify all dimensions on site.
 - Read in conjunction with all relevant Architect's, Consultant's & Supplier's information.
 - Report any discrepancies to the Architect.

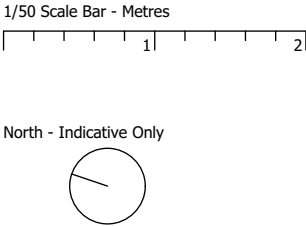

Project	Extensions and Alterations at 13 Cholmeley Crescent London, N6 5EZ		Neil Kahawatte Architects	
Drawing	First Floor Plan As Existing		Studio 36 Archway Studios Bickerton House 25-27 Bickerton Road London, N19 5JT	
Number	2304_E002	Status	Information	
Scale	1/50 @ A3	Drawn	AvdL	
Date	19/04/23	Checked	NJK	
			020 7360 5330 mail@neilkahawatte.com Company Number: 8530938	