

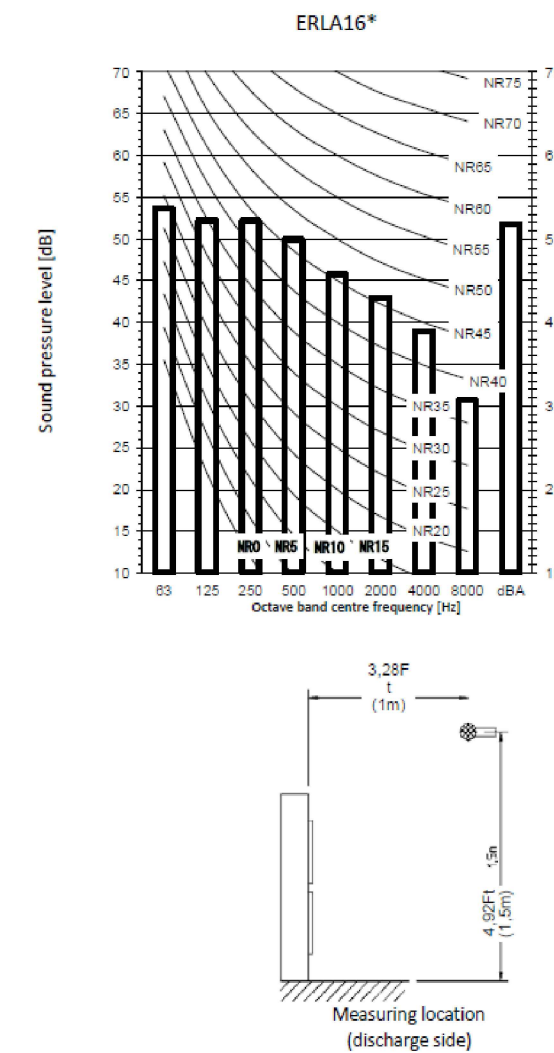


NOTES


Do not scale off this drawing unless for planning purposes.
All dimensions to be checked on site

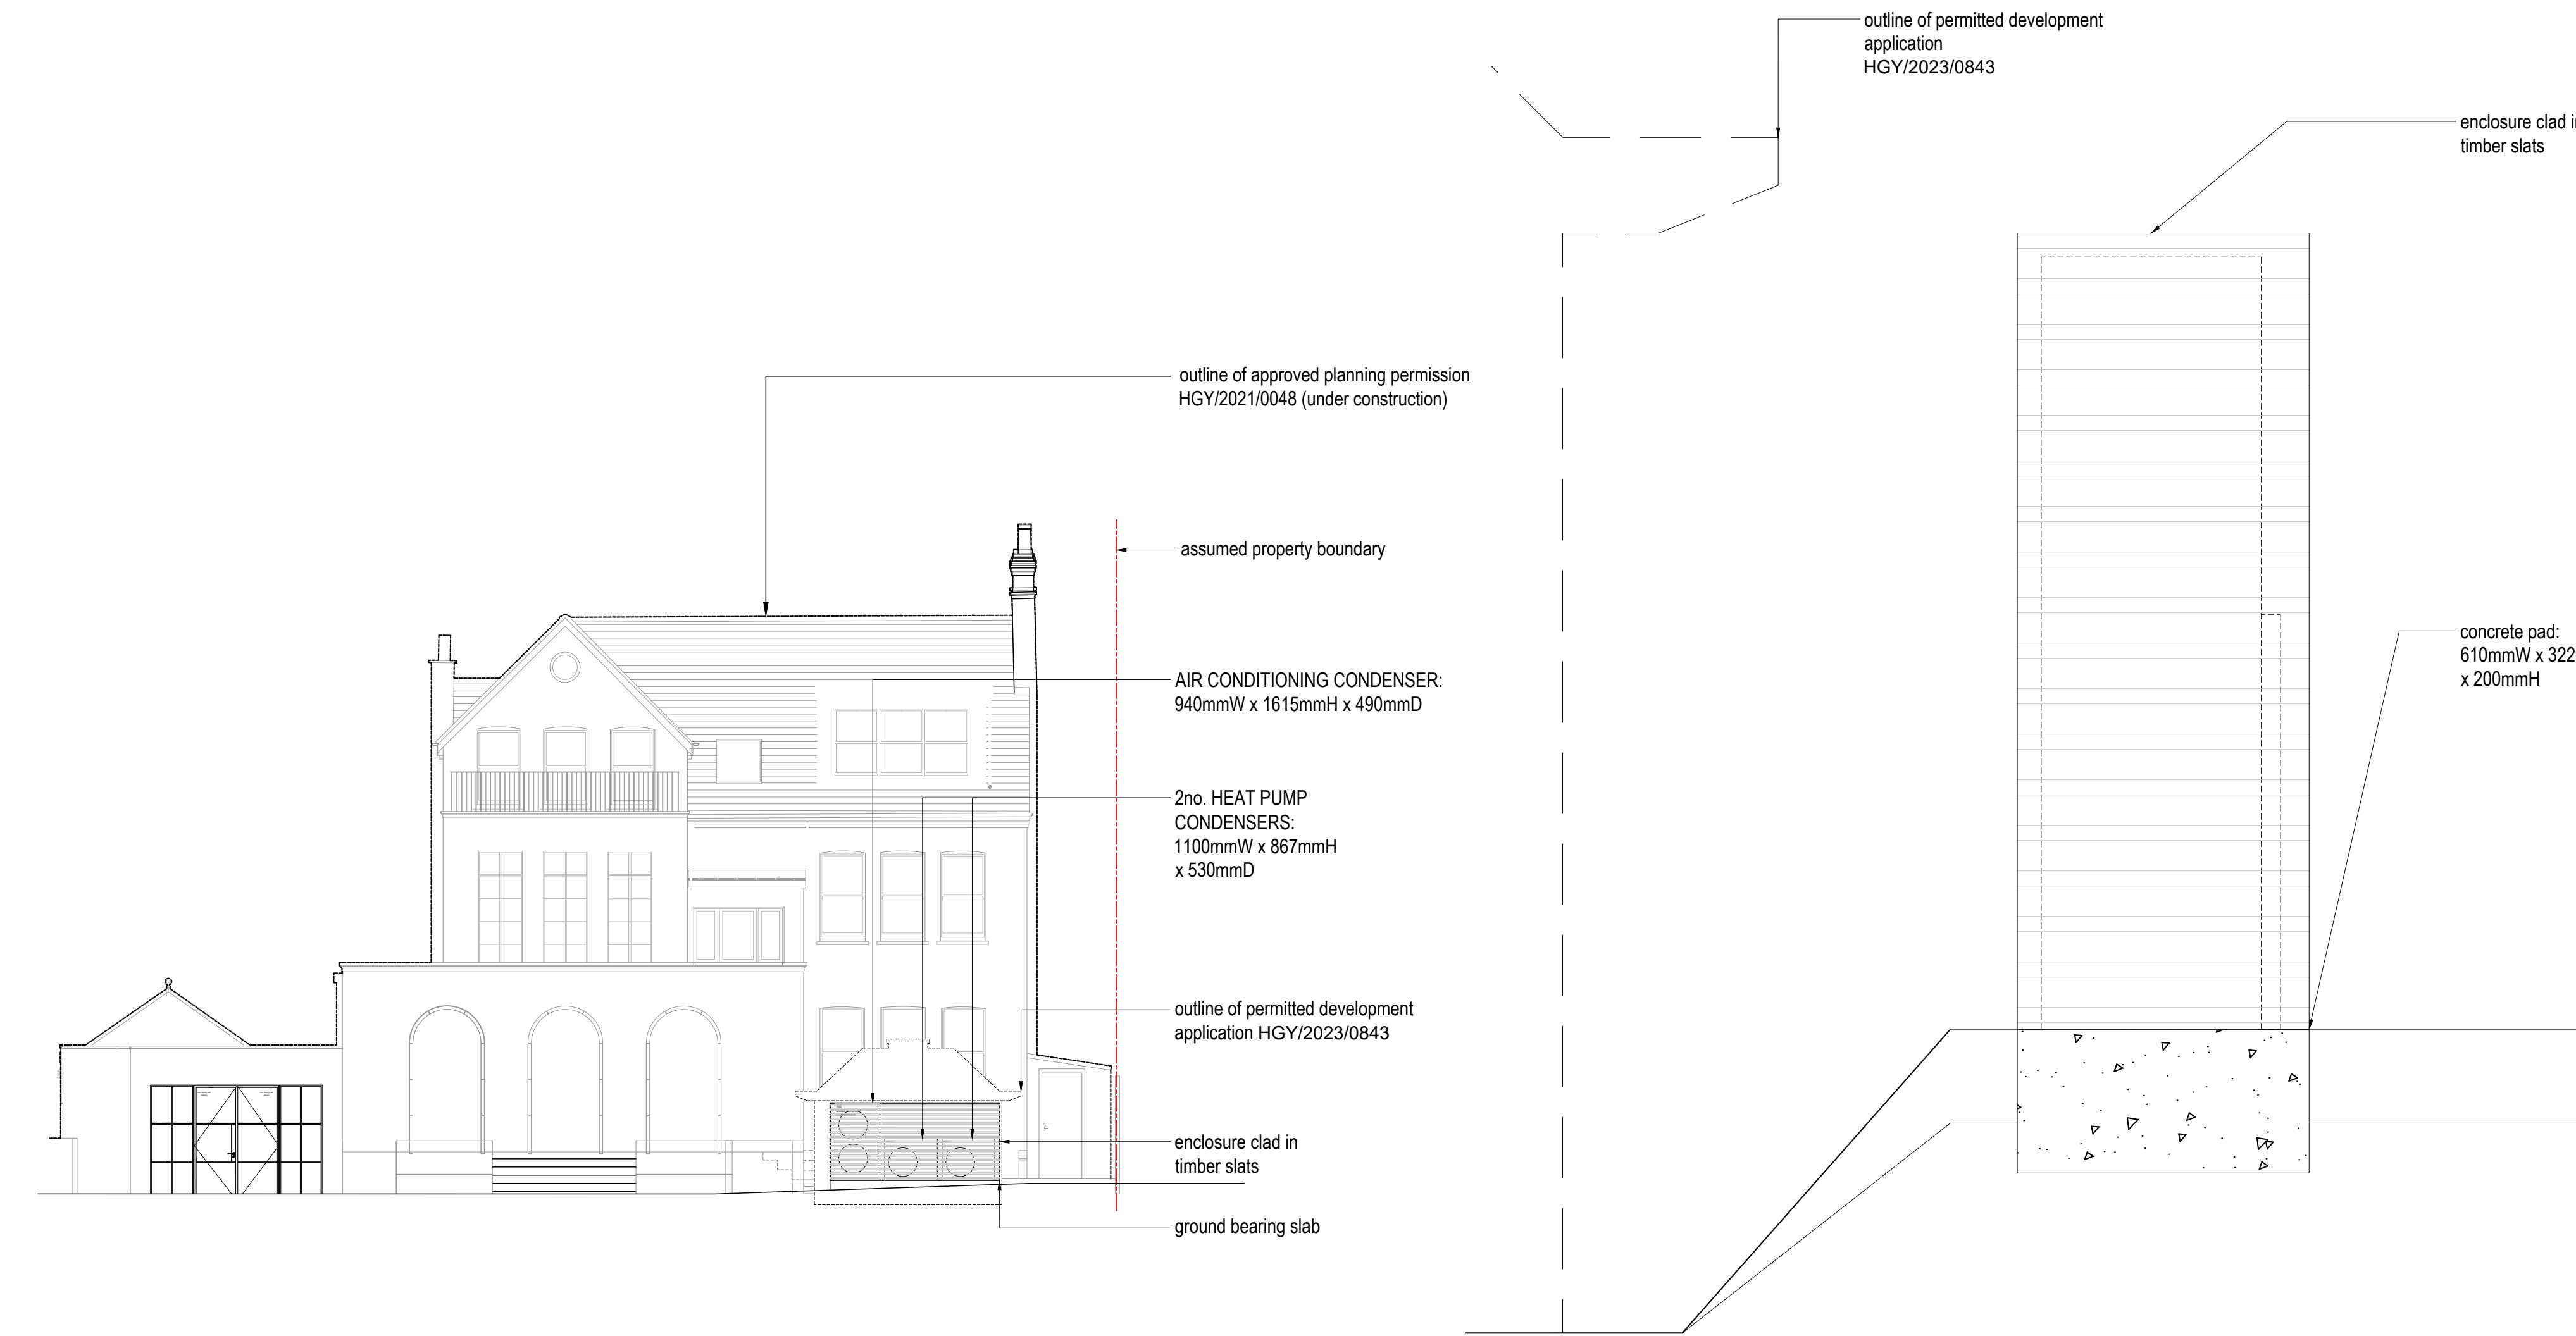

04 SOUND PRESSURE LEVEL - HEAT PUMP CONDENSER

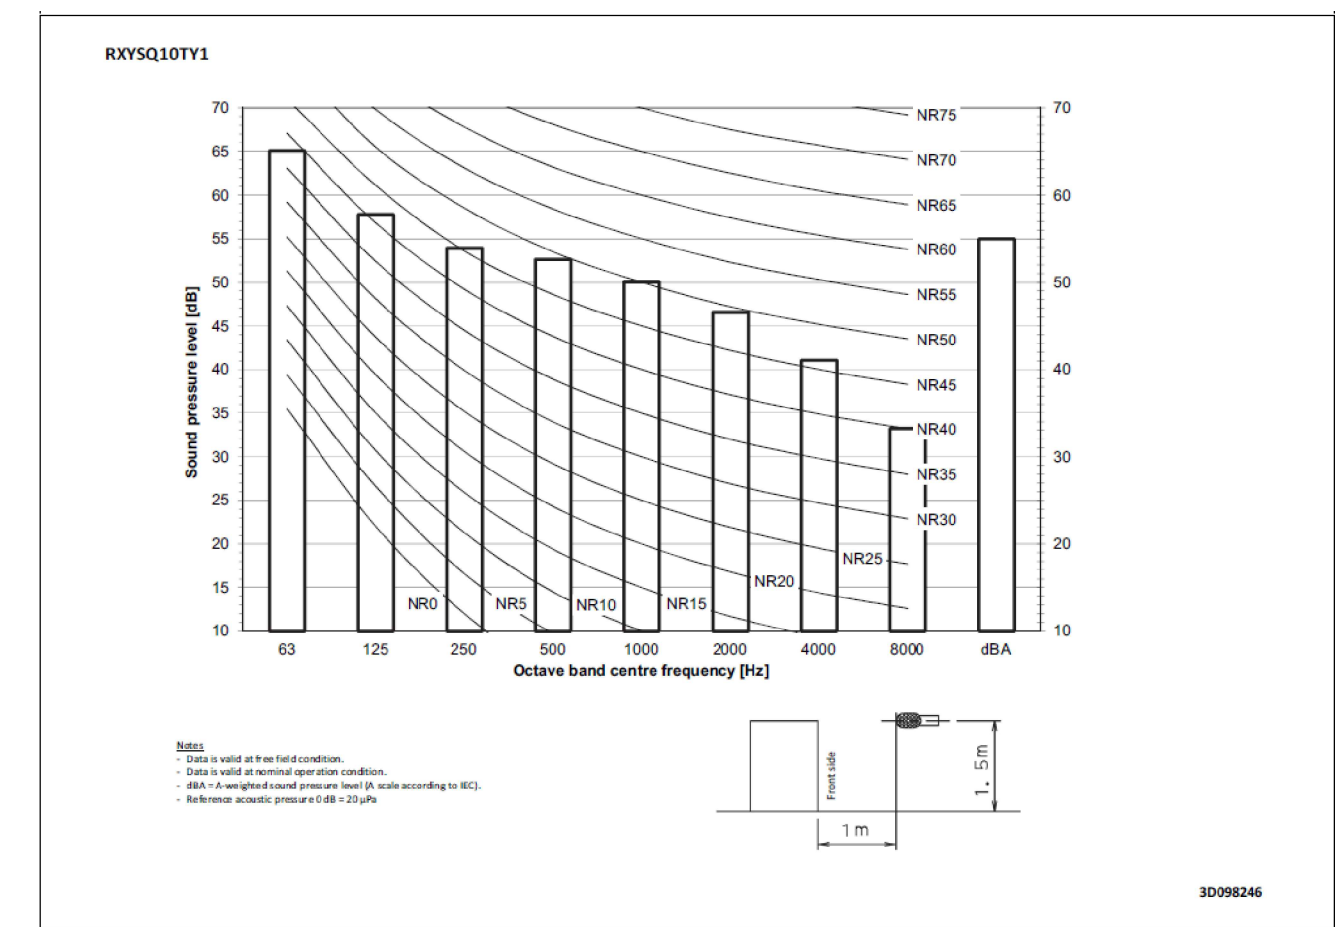

05 SOUND PRESSURE LEVEL - AIR CONDITIONING CONDENSER

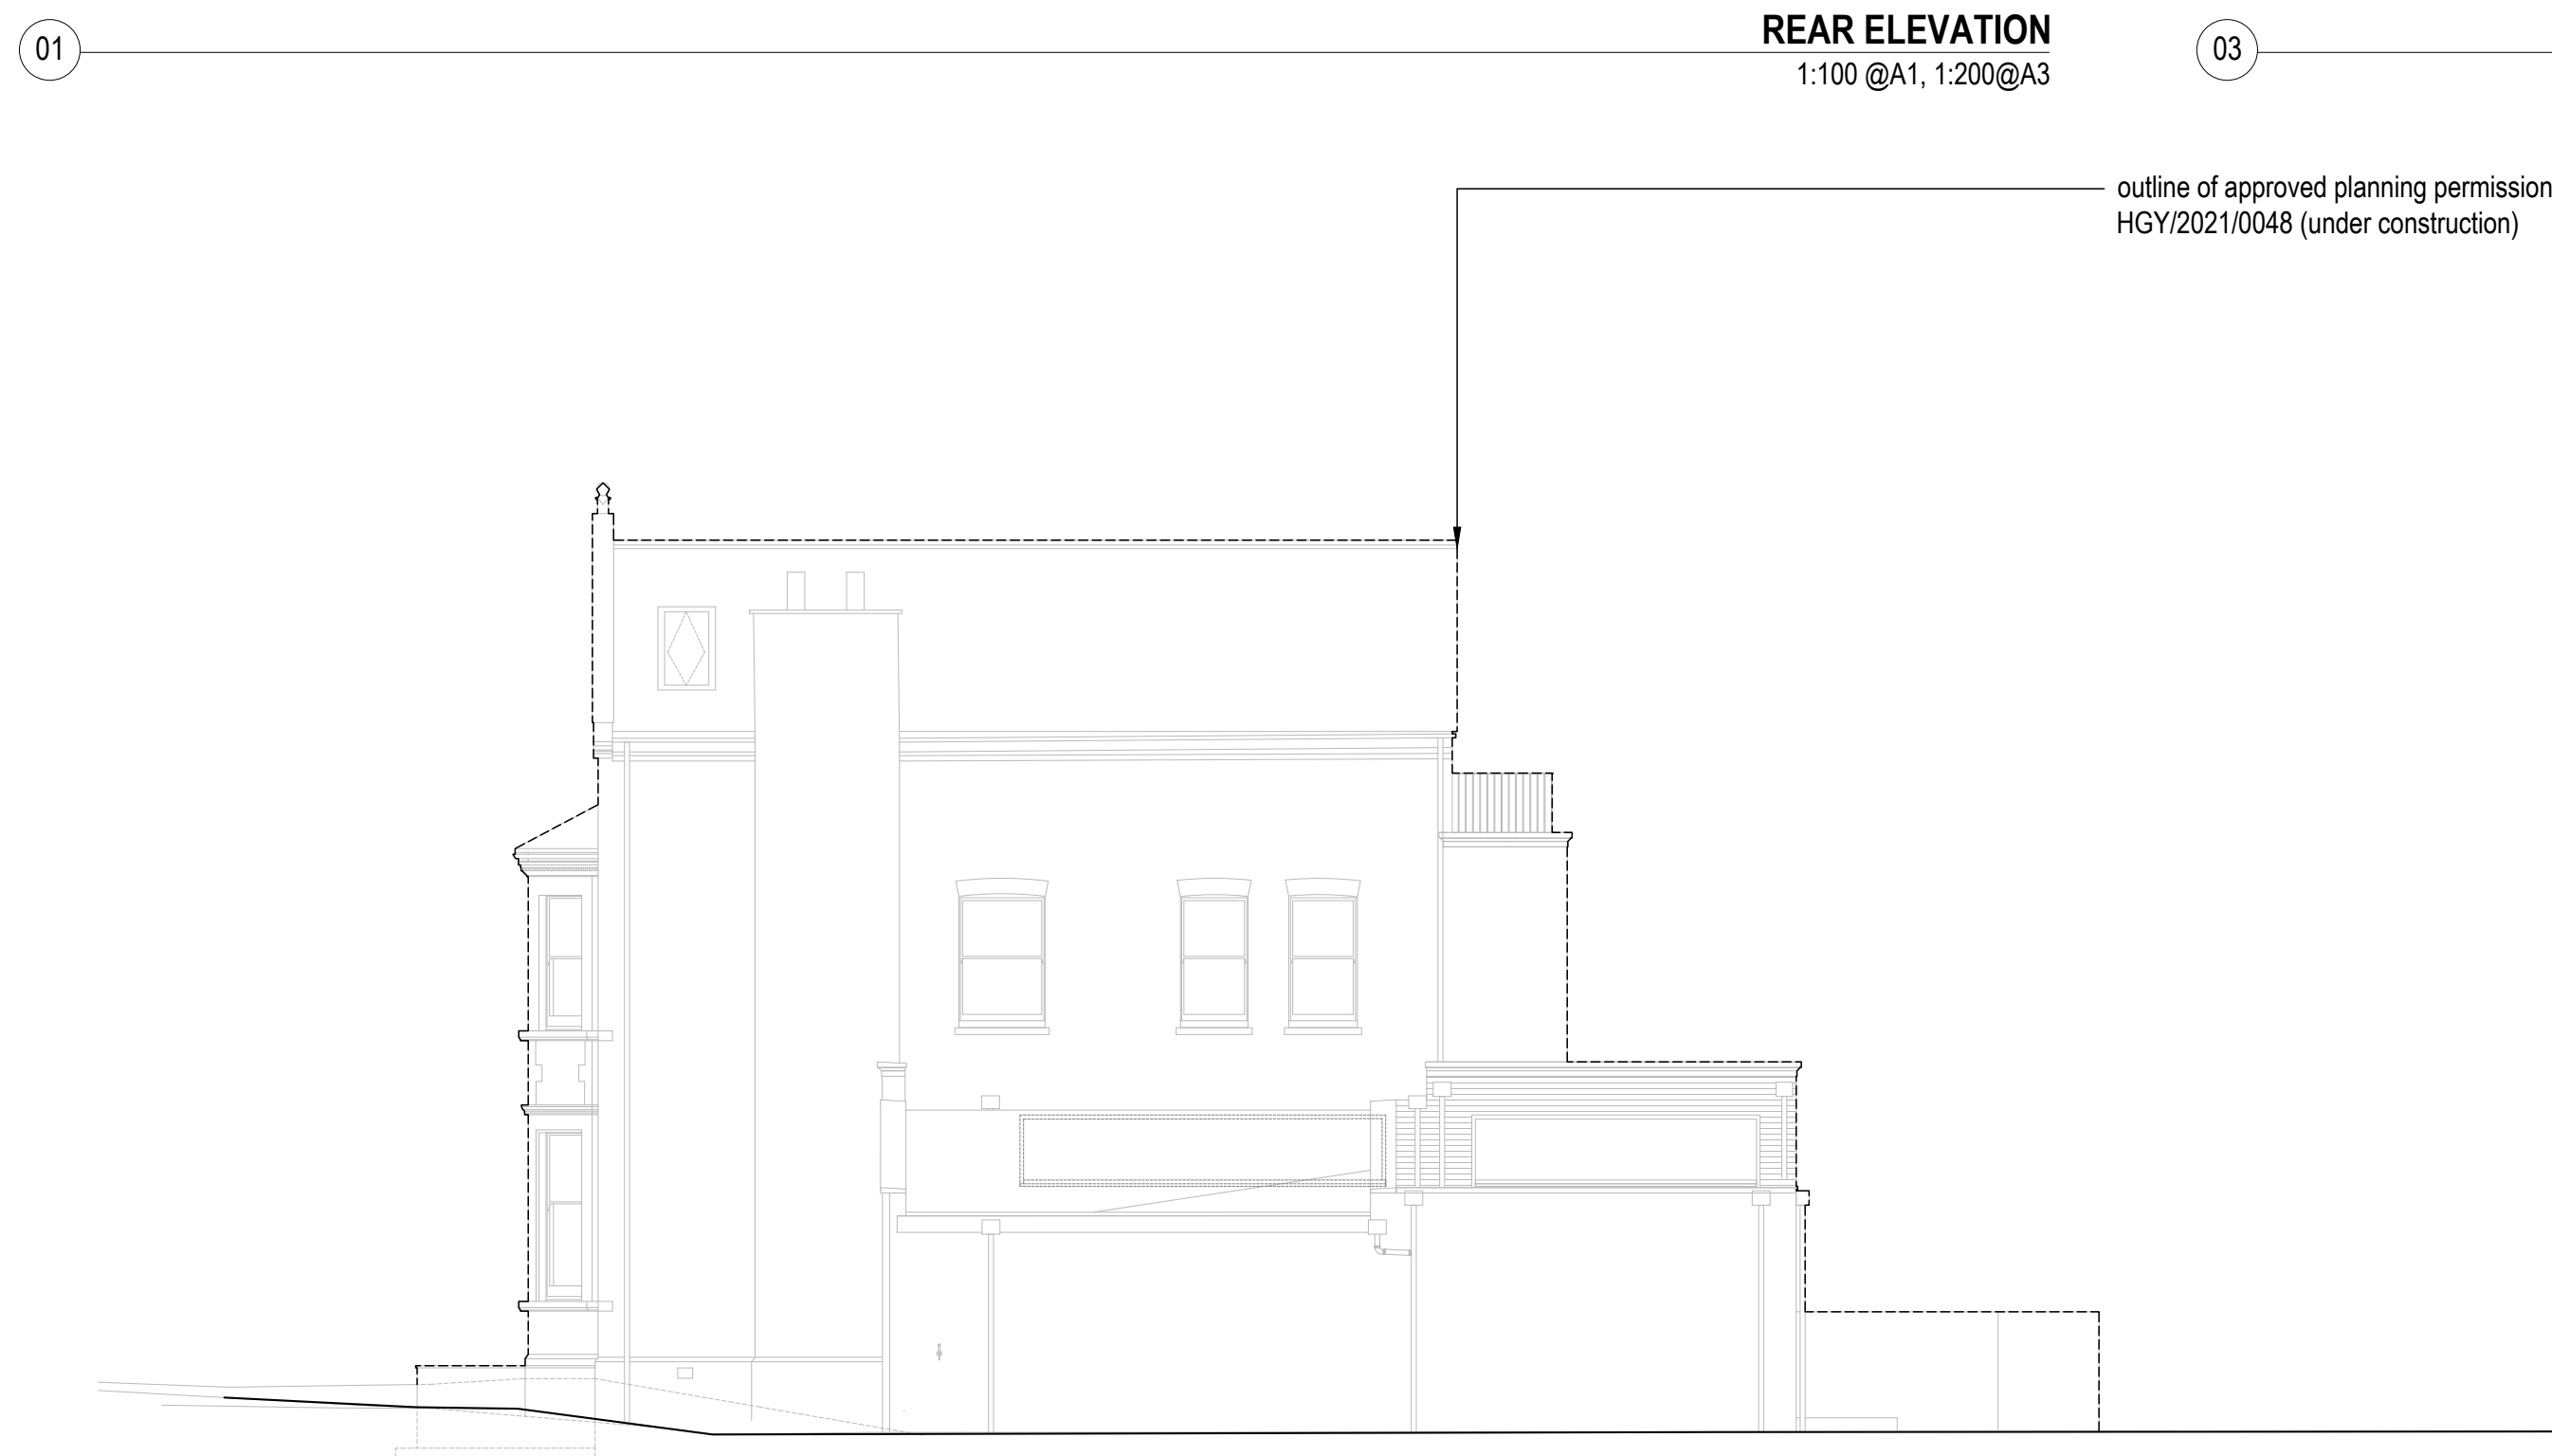

PLANNING ISSUE



McGUINNESS
ARCHITECTS
unit d 163/167 hammondsey st
london se1 3JW
t 0207 407 8543
e info@mcguinnessarch.co.uk

15 Broadlands Rd, N6 4AE

TITLE: Condenser Elevations - Proposed

SCALE: 1:100 @ A1

DATE: April 2023

AL(G20)002