
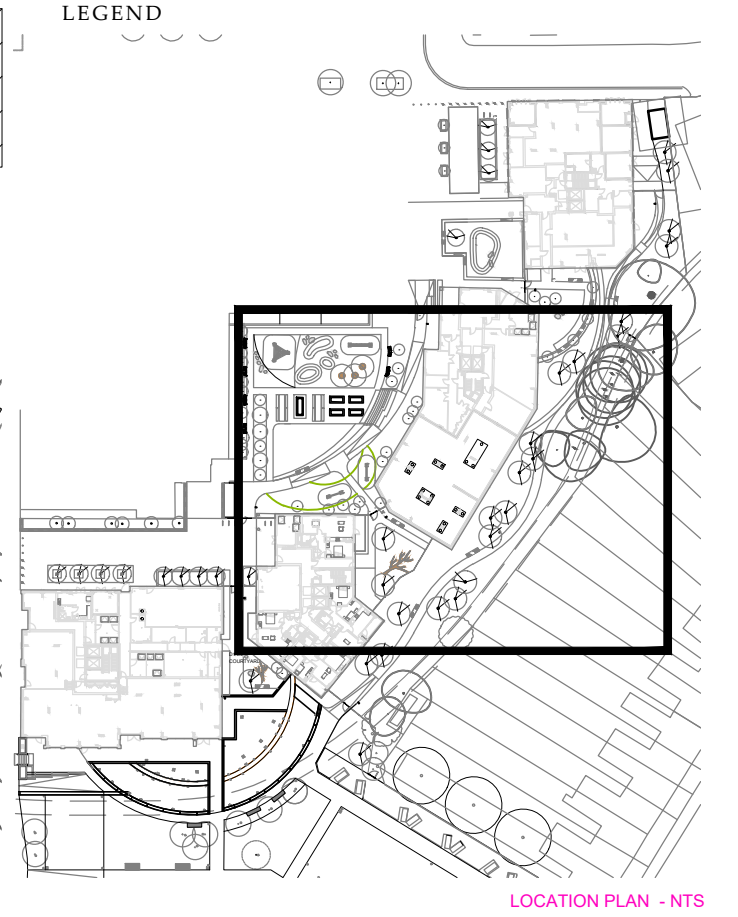


X:\0851025_CLARENDON_PHASE_3\TCD\DRAWINGS\CONSTRUCTION\4000 SERIES\W257-LDA-DD-XX-DR-LS-94-4011-134.DWG

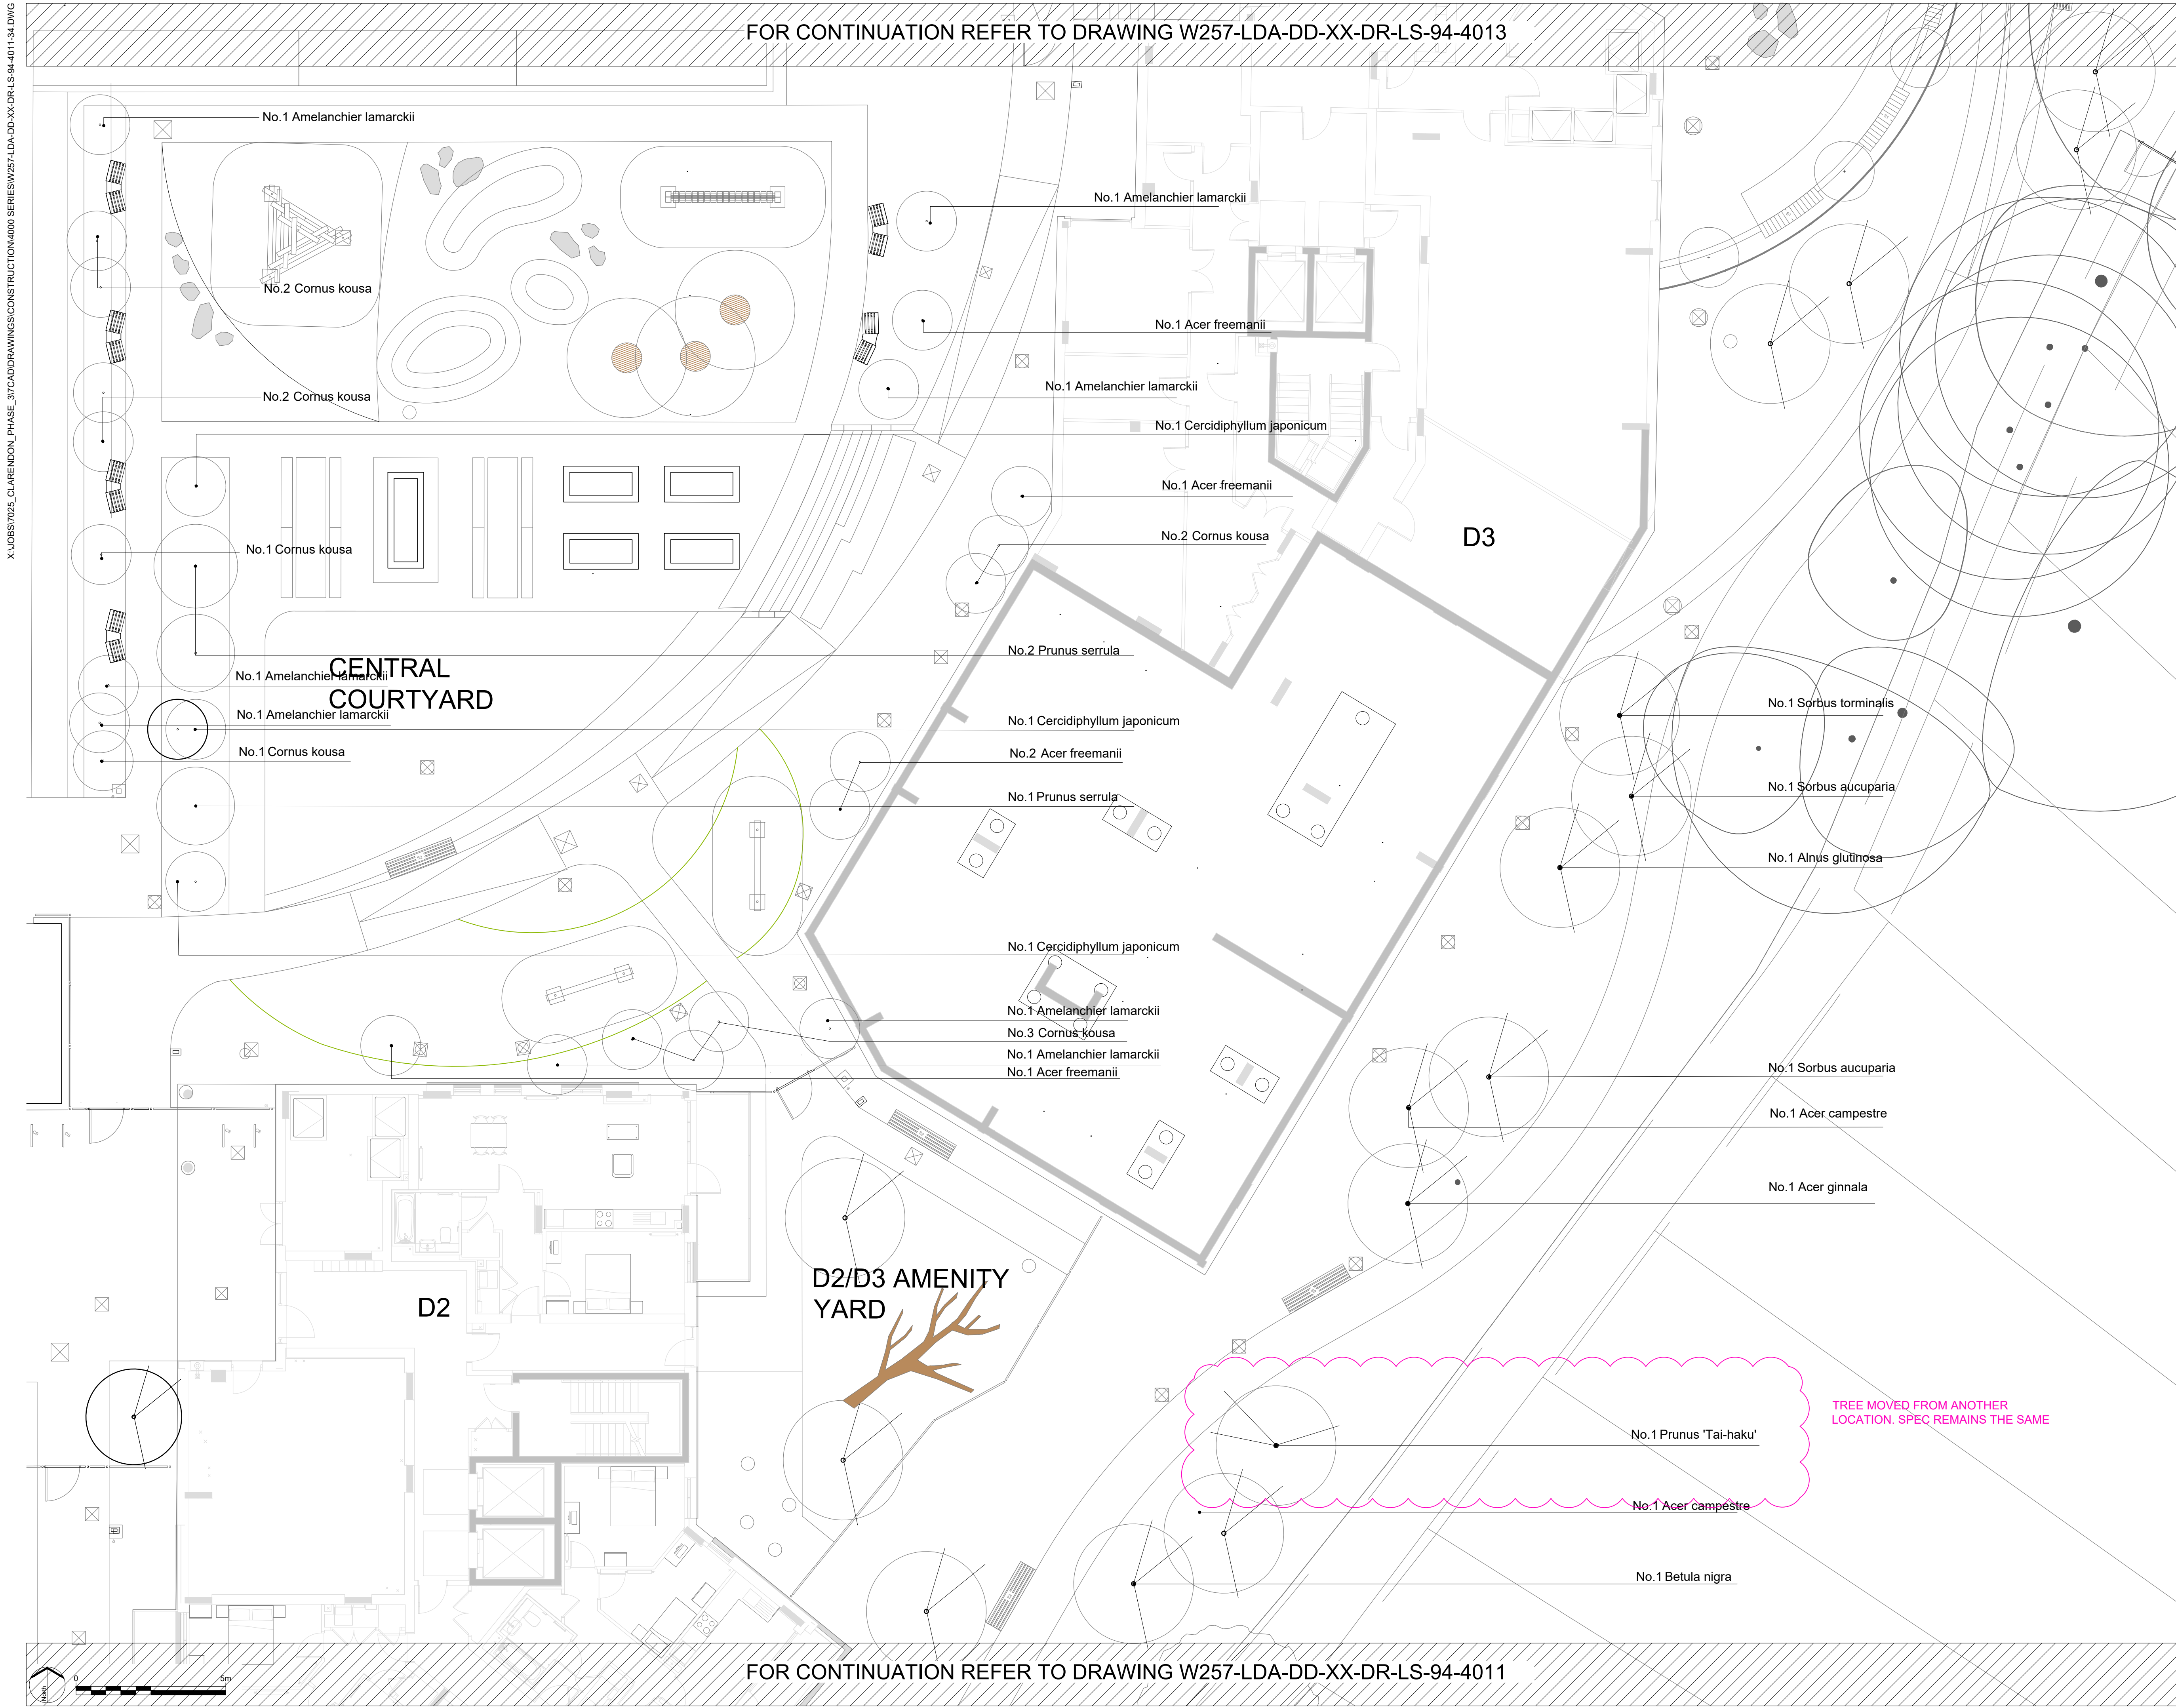

READ THIS FIRST

- Note for Contractors**
This drawing should be considered along with the risk information contained in the CDM Pre Construction Information. This information will include details of the SIGNIFICANT risks which LDA Design has identified which may arise from constructing their designs shown on this drawing. A Competent Contractor should be aware of the typical risks associated with doing this work.
- Note for Workers**
DO NOT START YOUR WORK unless you know the Risks and Controls relating to the work on this drawing (including SAFE SEQUENCES OF WORK and EQUIPMENT).
- Do not issue copies of parts of this drawing without the above Note for Workers (unless you are sure that the Workers can undertake the work safely).

C4	Tree location altered	AH	29/03/23
C3	Planting tags updated	AH	06/05/22
C2	Issued for Construction	AH	17/07/20
C1	Issued for Construction	AH	22/04/20
REV.	DESCRIPTION		APP. DATE

LDA DESIGN

PROJECT TITLE
CLARENDON ROAD PHASE 3

DRAWING TITLE
Softworks Tree Planting Plan
Sheet 2 of 3

ISSUED BY	London	T: 020 7467 1470
DATE	APR 20	DRAWN
SCALE@A1	1:100	CHECKED
STATUS	Construction	APPROVED

DWG. NO W257-LDA-DD-XX-DR-LS-94-4012

No dimensions are to be scaled from this drawing.
All dimensions are to be checked on site.
Area measurements for indicative purposes only.

© LDA Design Consulting Ltd. Quality Assured to BS EN ISO 9001 : 2015
Sources: Ordnance Survey