


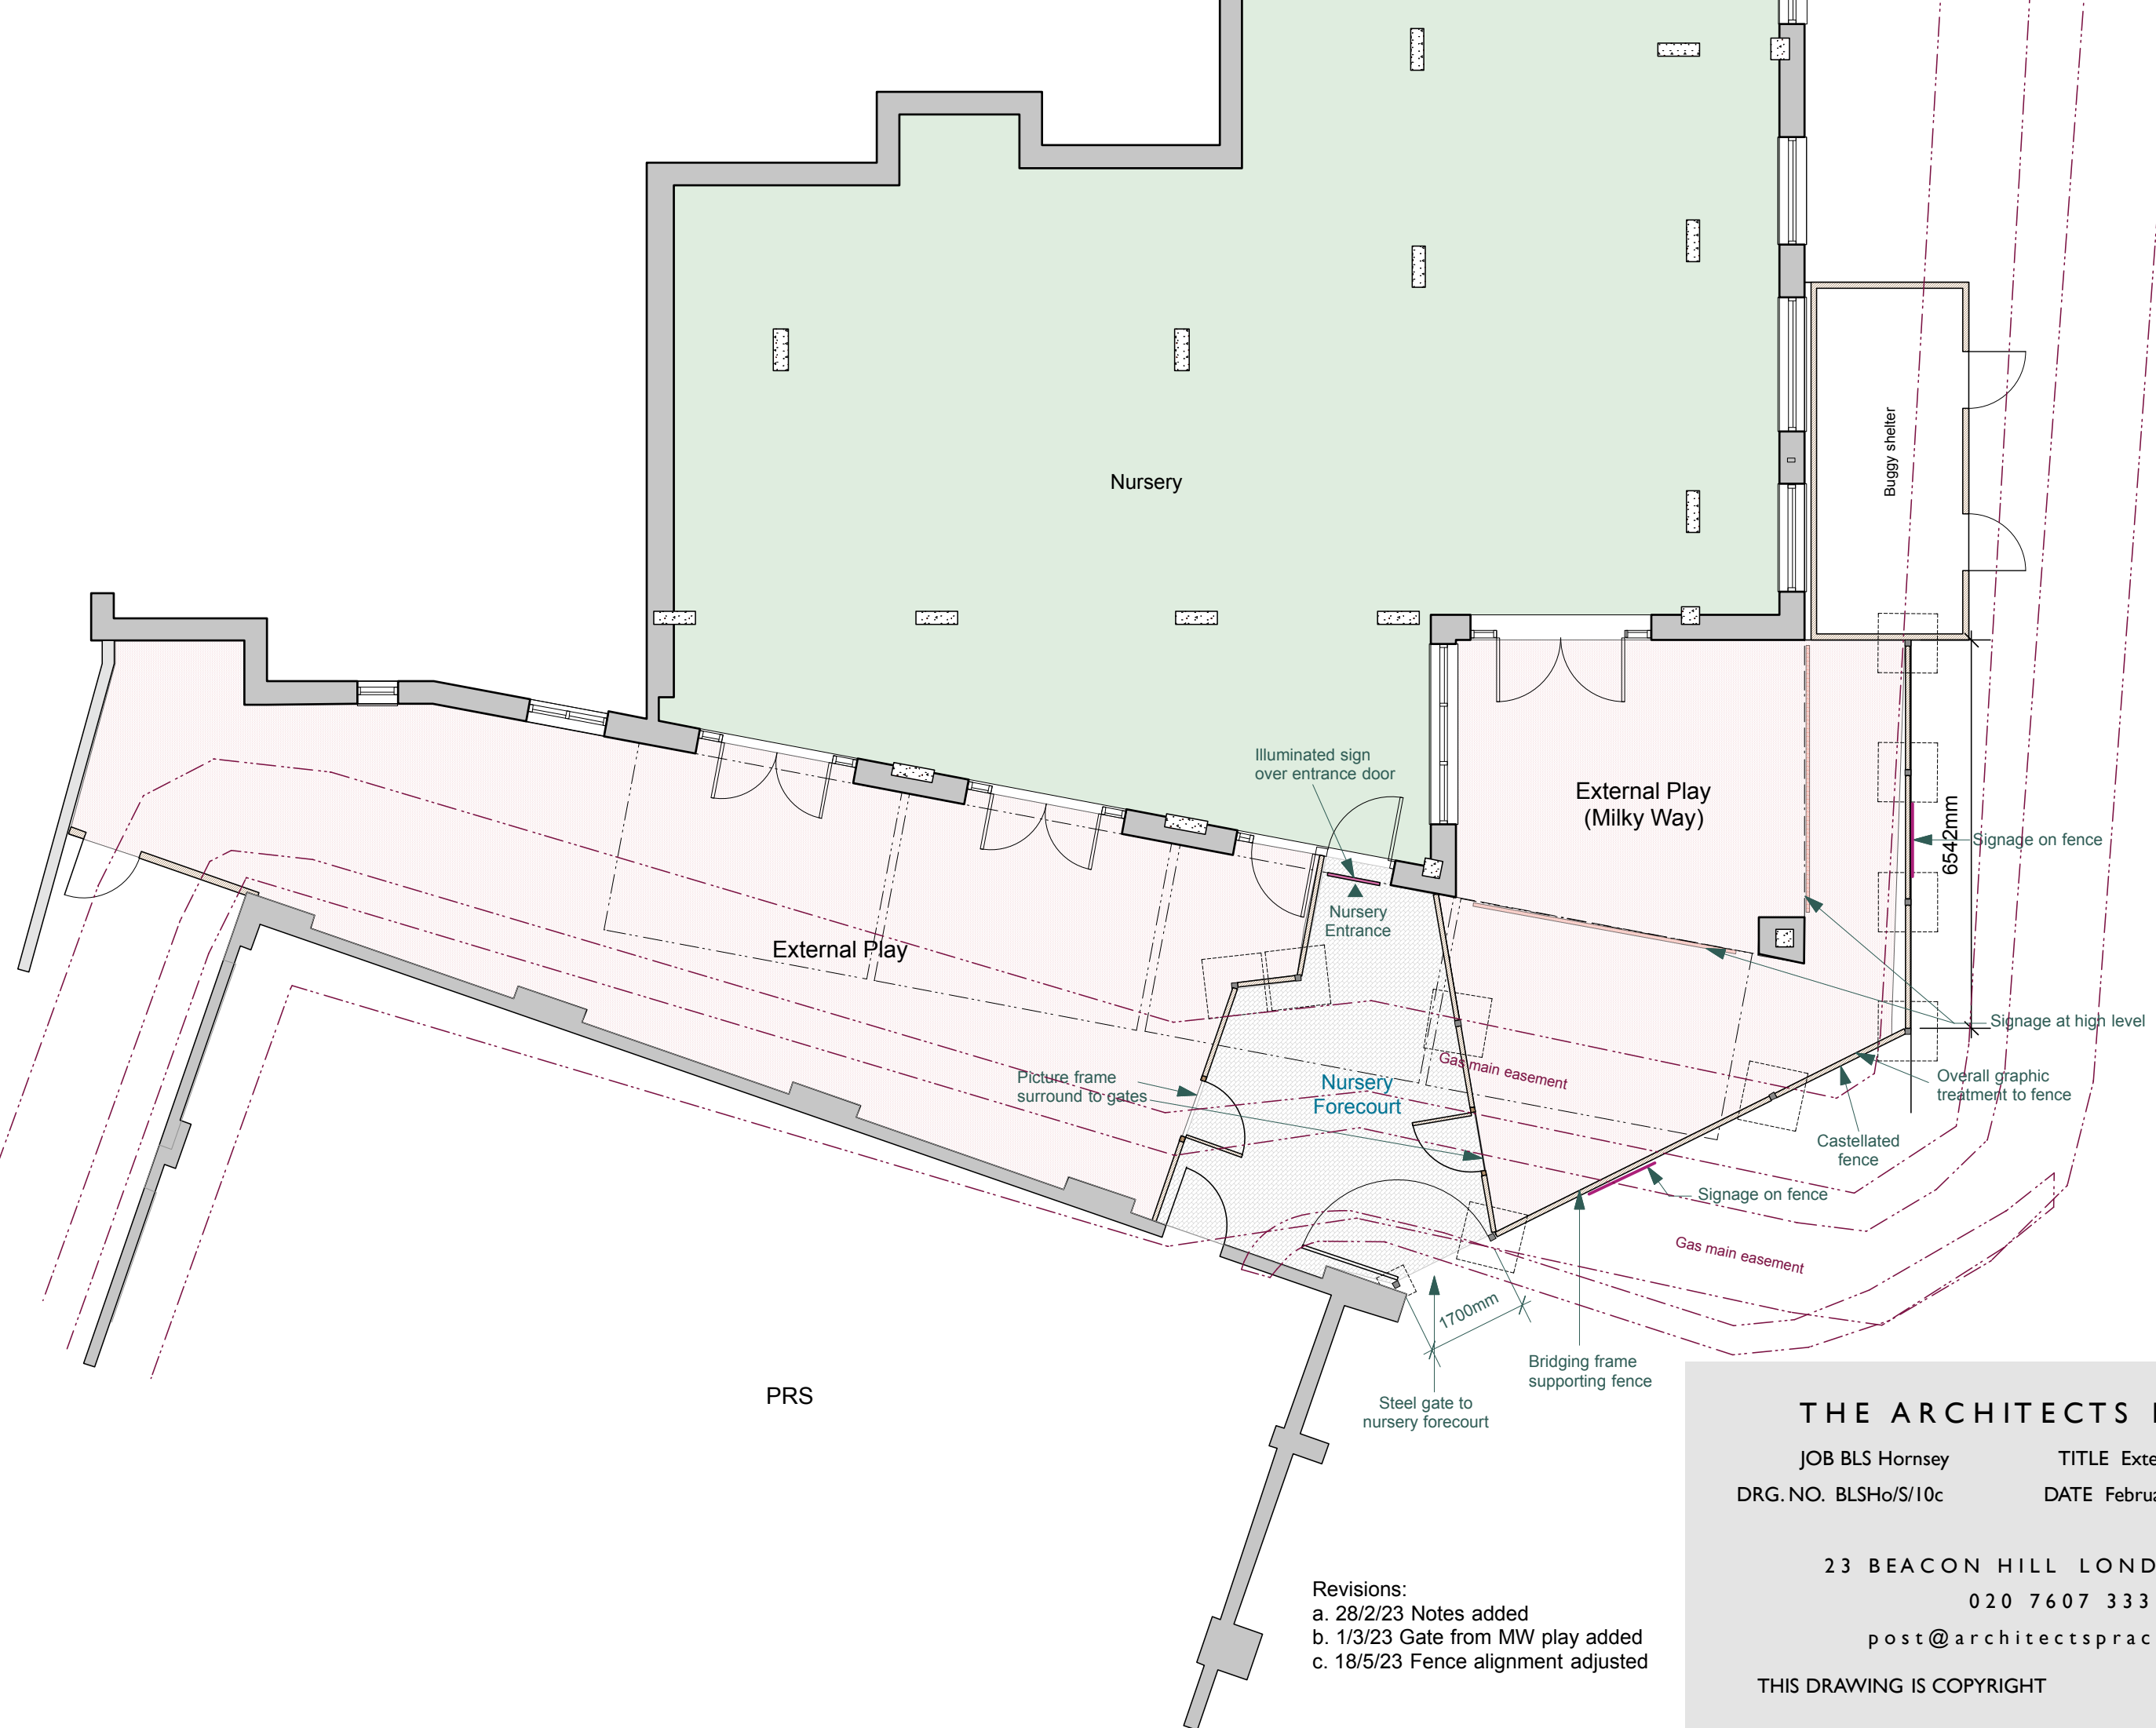

PRS

Revisions:  
a. 28/2/23 Notes added  
b. 1/3/23 Gate from MW play added  
c. 18/5/23 Fence alignment adjusted

THE ARCHITECTS PRACTICE

JOB BLS Hornsey

DRG. NO. BLSHo/S/10c

TITLE External Area: layout Plan

DATE February 2023

SCALE 1:100

23 BEACON HILL LONDON N7 9LY

020 7607 3333

post@architectspractice.com

THIS DRAWING IS COPYRIGHT

DO NOT SCALE