


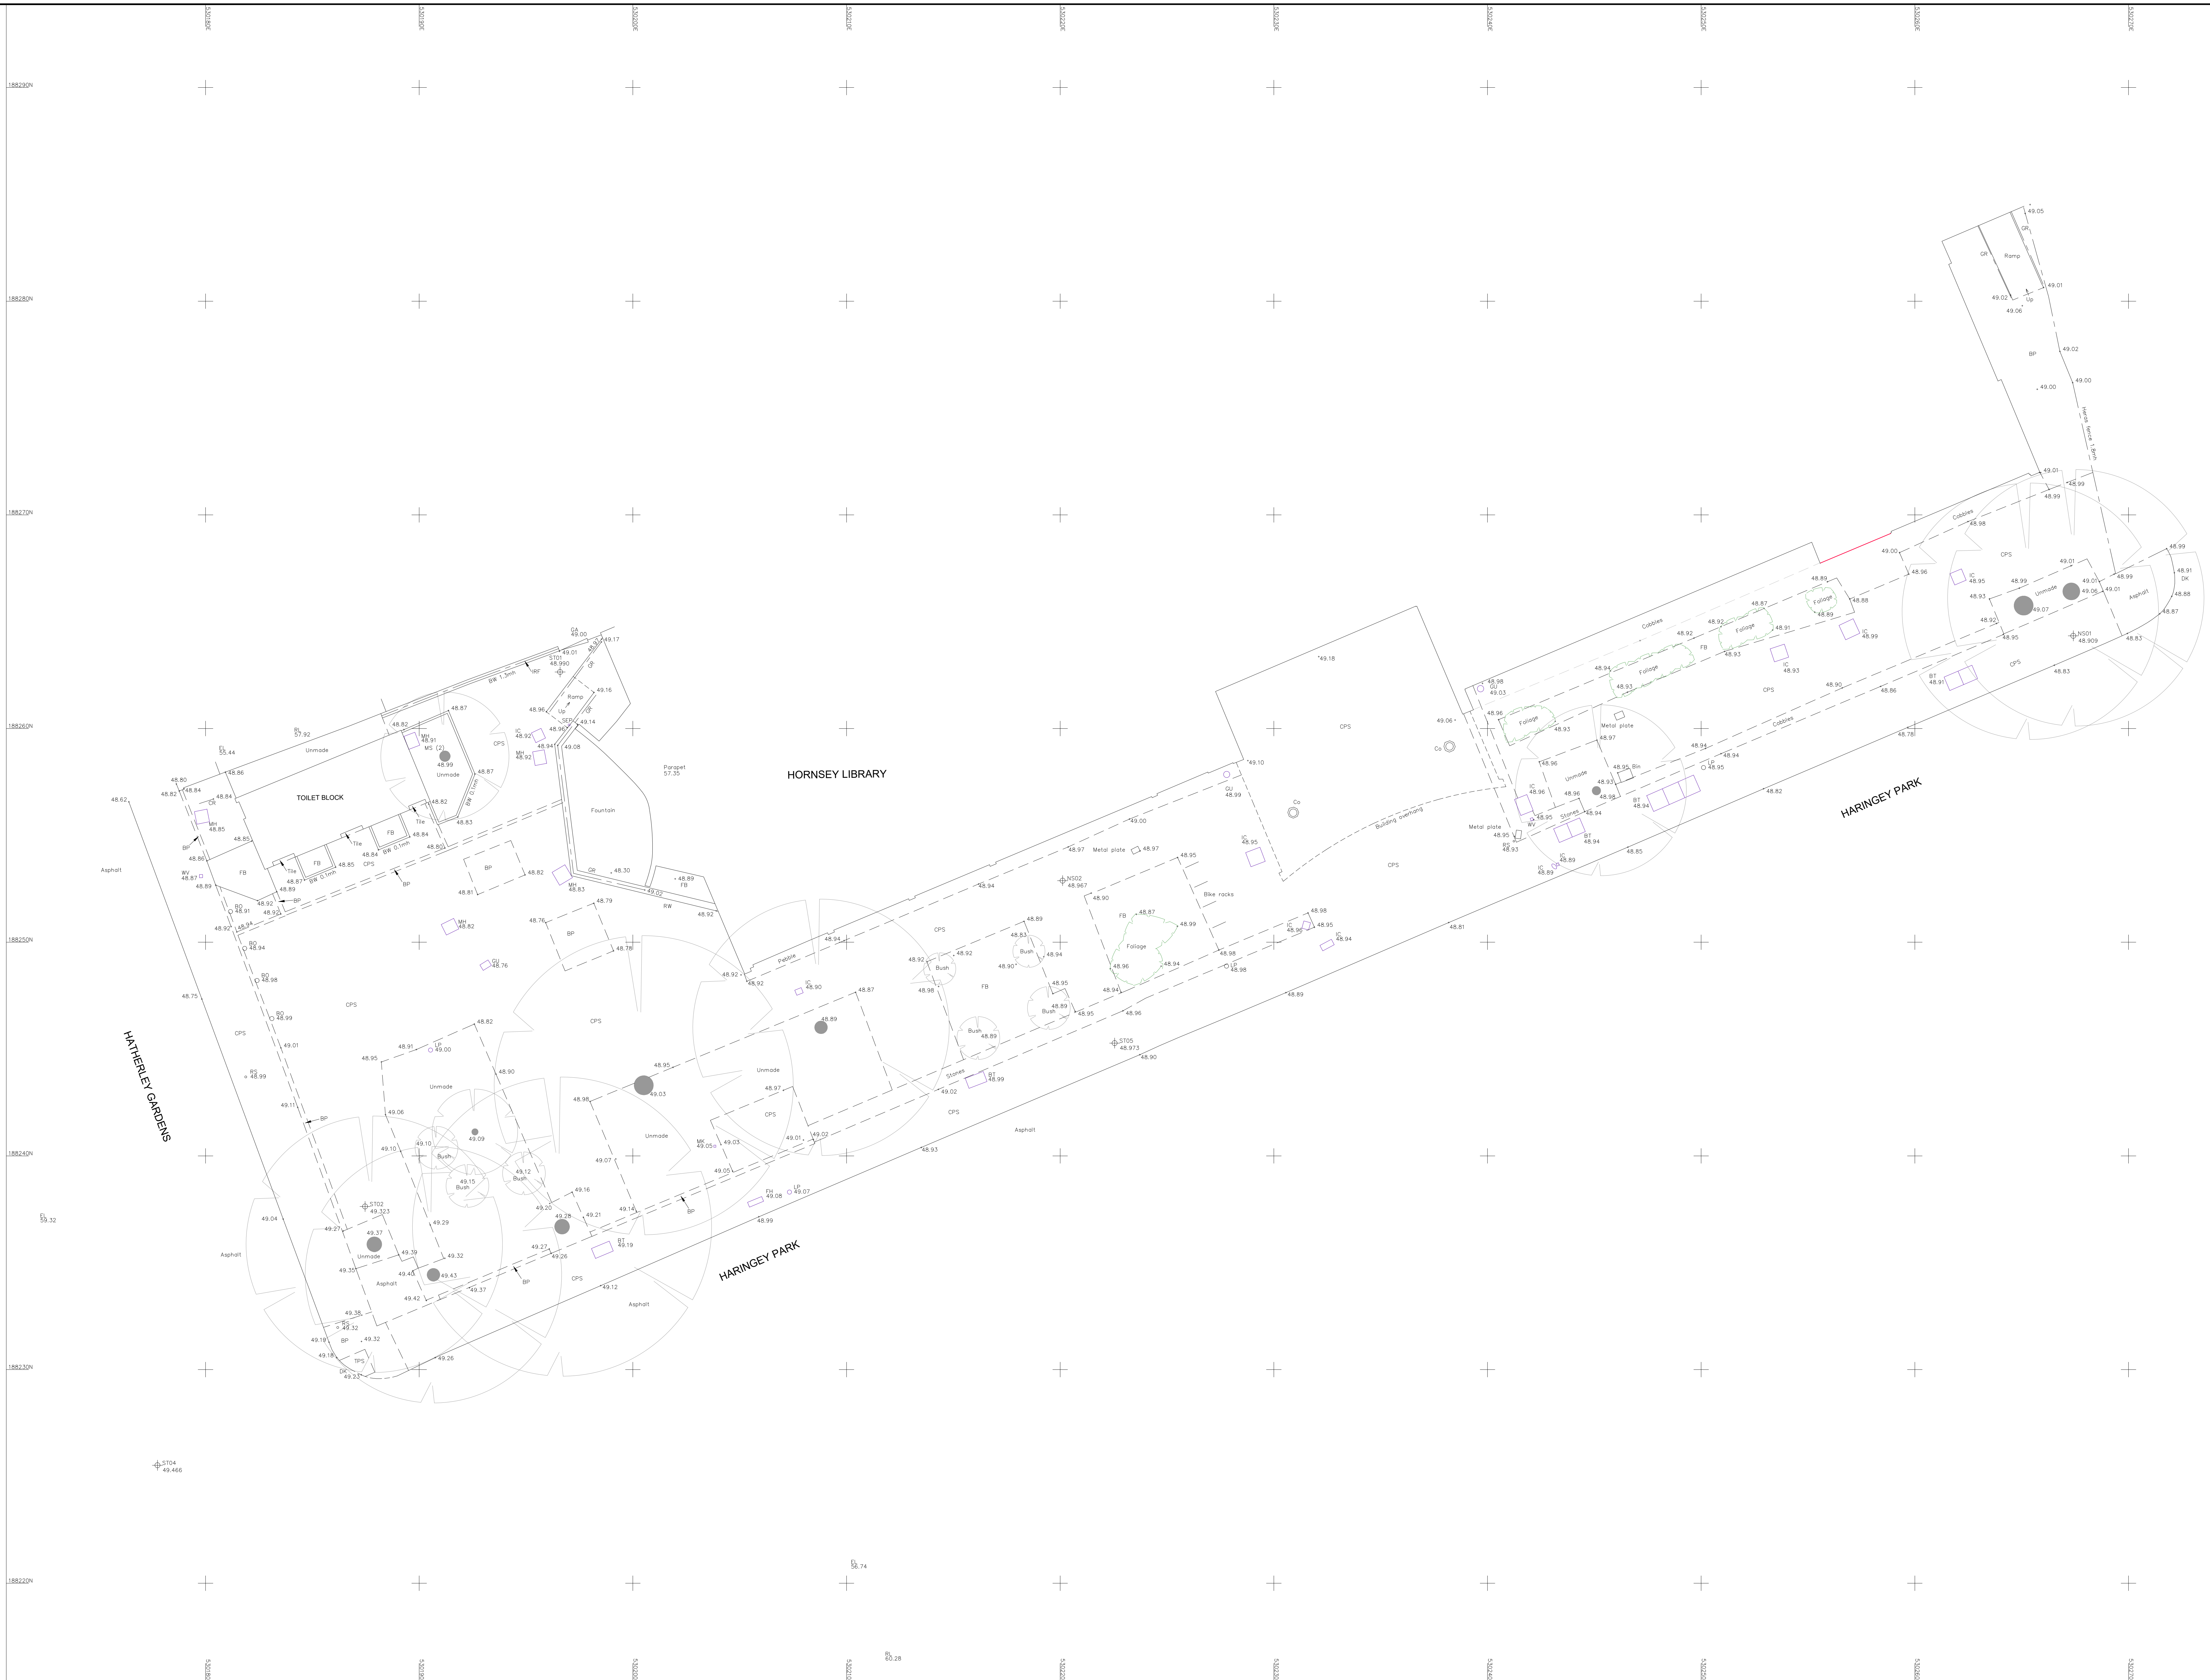

NOTES	
Survey has been undertaken to an accuracy commensurate with a scale of 1:200.	
Plan co-ordinates are based on a modified Ordnance Survey National Grid from GNSD derived co-ordinates of ST04 with a site scale factor of 1.0000.	
Levels are above ODN (Ordnance Datum Newlyn) based on GNSD observations to the National GPS Network, transformed using OSGM15.	
ABBREVIATIONS	
ACU Air Conditioning Unit	IRS Illuminated Road Sign
AL Access Ladder	KO Drainage Kiosk
AR Assumed Route	KO Kiosk Outlet
AV Air Valve	LB Litter Bin
BB Balustrade	LP Lamp Post
BT Bus Stop	ME Manhole
BL Basement	MC Marker Post
BO Ballast	MFF Mesh Fencing
BP Block Paving	MS (x) Multi-Stemmed Tree (No. x Stem)
BS Bus Stop	NB Notice Board
BSN Bus Shelter	NP Street Name Plate
BT British Telecom IC	OW Overhead Wire
BW Brick Wall	OSM OS Street Mark
BWF Barbed Wire Fence	P Pillar
CB Control Box	PS Post Box
CBF Close Board Fence	PC Pedestrian Crossing
CCTV Closed Circuit Television	PCC Path & Churn Fence
CF Corrugated Iron Fence	PF Palisade Fence
CL Containment Leach	PK Potable
CLC Close Level	PL Plinth
CLF Chain Link Fence	PM Parking Meter
CLSP Chain Link Security Fence	PO Post
CC Concrete	PP Post & Rail Fence
CPS Concrete Paving Slabs	PSF Palisade Security Fence
CPSF Concrete Paving Slabs	PSF Post & Wire Fence
CP Concrete Paving	RE Rodding Eye
CR Cycle Rack	RN Road Sign
CRW Concrete Retaining Wall	RL Ridge Level
CS Curbstone	RS Road Sign
CT Cable TV IC	RR Retaining Wall
CW Concrete Wall	SEP Service Entry Point
DC Dust Cover	SL Silt Level
DCA Drainage Channel	SM Sump
DK Drop Kerb	SP Stand Pipe
DP Down Pipe	SPW Stone Retaining Wall
DPC Damp-Proof Course Level	SW Stone Wall
EC Electricity IC	SWM Surface Water Manhole
EL Eaves Level (at Drip Edge)	SY Stay Wire
EP Electricity Pole	TCP Telephone Call Box
EAR Earthing Rod	TDR Traffic Direction Restrictor
FB Flower Bed	THL Threshold Level
FFL Finished Floor Level	TK Top of Kerb Level
FI Fire Hydrant	TL Traffic Light
FL Flood Light	TM Ticket Machine
FP Fuel Pump	TP Telegraph Pole
FR Flat Roof	TPS Tactile Paving Slabs
FWM Four Water Manhole	TW Top of Wall
GA Gable	UTL Unable To Lift
GB Gull	UTL(1) Covered
GU Gully	UTL(2) Immovable
GU(1) Gully	UTL(3) Damaged
GU(2) Gully	UTL(4) Traffic Management
GU(3) Gully	
GU(4) Gully	
GU(522) Gully	</