





Delivery sign - 1 off
Scale 1:5
1.2mm descaled stainless steel front rim, back and return are finished satin black and are fixed around a steel inner frame.
5mm clear acrylic face is reverse decorated with black opaque vinyl and translucent magenta RAL 4010 text.
Letters are internally illuminated by low energy cool white LEDs.
Sign is hung behind the glazing on steel wires which fix into the ceiling.

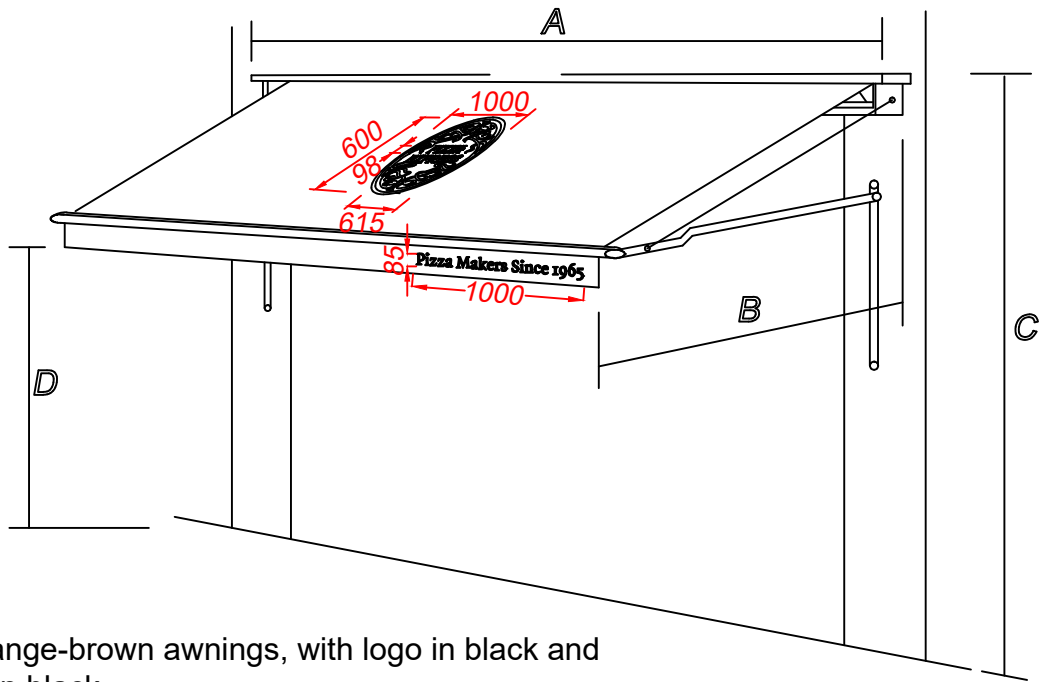


2 orange-brown awnings, with logo in black and text in black.
A) Width of blind boxes are 3197 & 3361mm
B) Projection from wall to front of blind 2000mm
C) Top of box 2864mm
D) Headway 2400mm

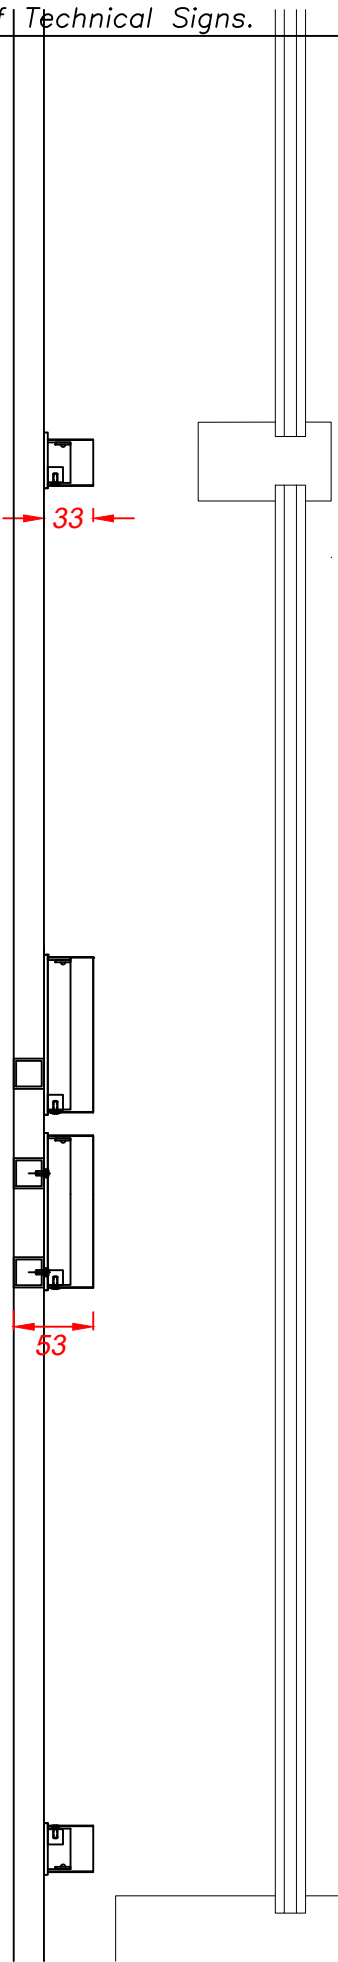


Section through the roundel
Scale 1:5

PROPOSED

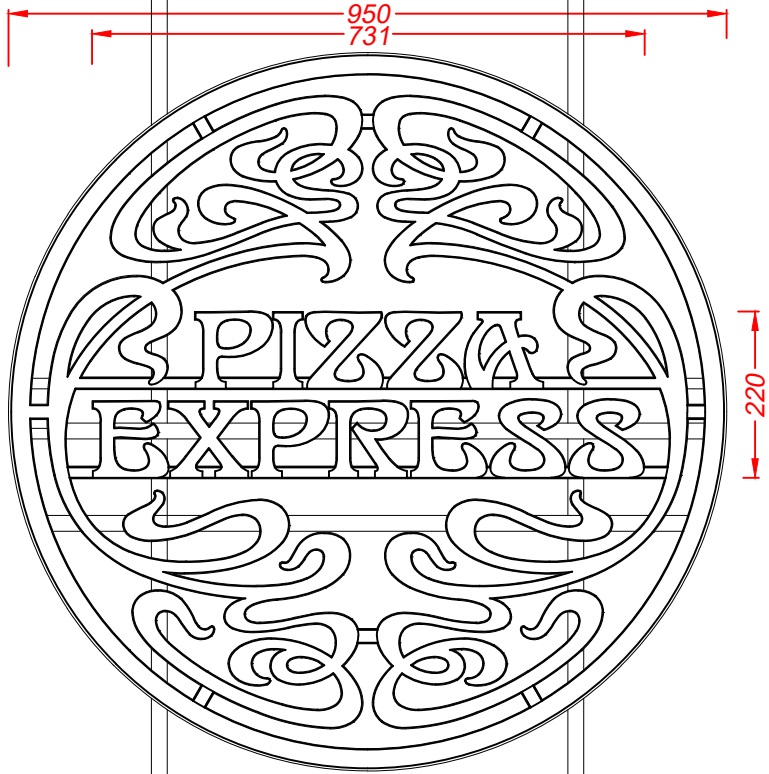

Internally illuminated roundel - 1 off
Scale 1:10

Roundel is a hollowed out face of 30mm opal 1T77 perspex which has the sides painted opaque black.
Opal acrylic is fixed over a flat 2.5mm black aluminium back which is screw fixed to black 25x25mm SHS rails.
Fitted with low energy warm white LEDs for face illumination.
Fixed behind the glazing with the rails fixed to the ceiling above and to the floor below.

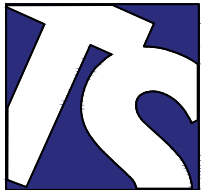

Technical Signs
Floor 1 - Unit 3
Hille Business Centre
132 St Albans Road
Watford, Herts, WD24 4AE
Tel: 01923 811999
Fax: 01923 811998
E-mail: info@technicalsigns.co.uk

Client Pizza Express		
Address/Job details		
30 Highgate High Street London N6 5JG		
Proposed Signage		
Scale As specified (A3)		
Drawn by DN	Date 24/05/23	
Drawing No 596761-4		Rev