


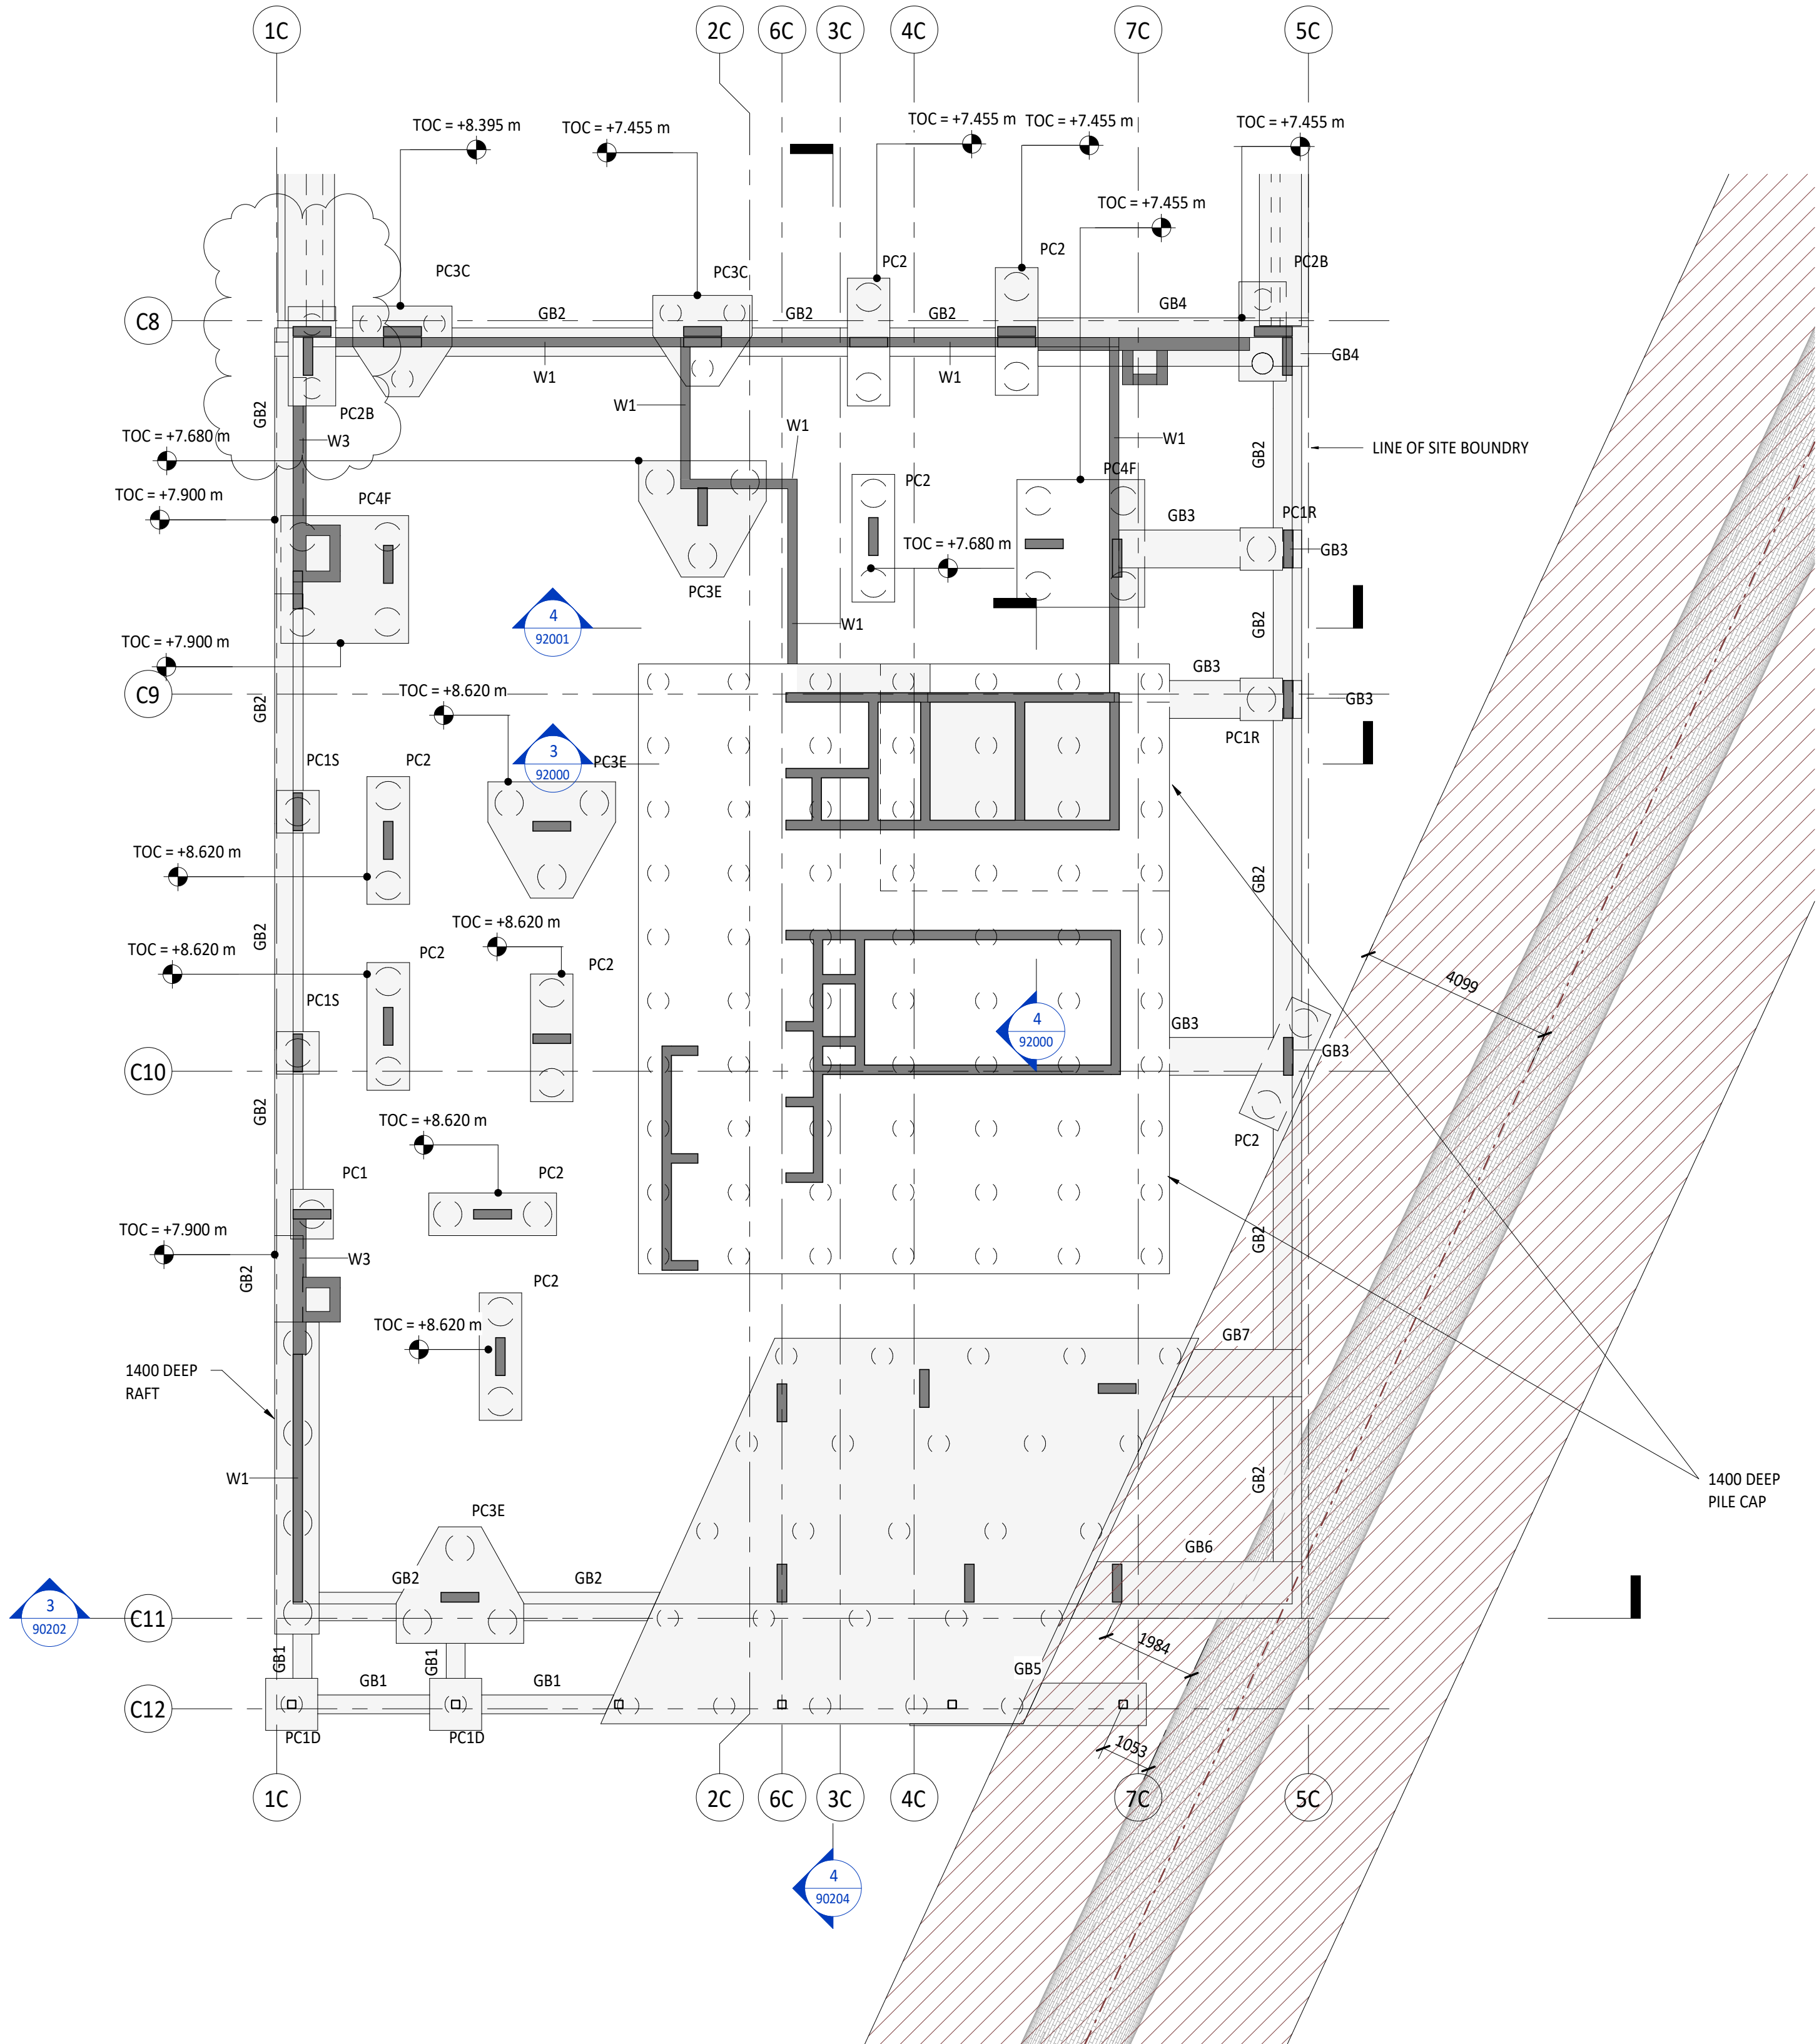

FOUNDATION SCHEDULE		
REF.	FOUNDATION SIZE	No. OF
PC1	1050 x 1050 x 900mm DEEP 600 PILE	2
PC1D	1100 x 1100 x 900mm DEEP 450 PILE	9
PC1R	900 x 900 x 1000mm DEEP 600 PILE	2
PC1S	900 x900 x 750mm Deep 600 PILE	2
PC2	2700 x 900 x 1400mm 600 PILE	16
PC2B	2700 x 1000 x 1400mm 450 PILE	11
PC3C	1920 x 2100 x 1400mm 450 PILE	5
PC3E	2460 x 2700 x 1000mm 600 PILE	3
PC4F	2700 x 2700 x 1000mm 600 PILE	2
PC4G	2100 x 2100 x 1000mm 450 PILE	1


GROUND BEAM SCHEDULE	
REF.	SIZE
GB1	400 x 400mm DEEP RC BEAM
GB2	600 x 400mm DEEP RC BEAM
GB3	800 x 600mm DEEP RC BEAM
GB4	1025 x 600mm DEEP RC BEAM
GB5	900 x 1200mm DEEP RC BEAM
GB6	1200 x 1500mm DEEP RC BEAM
GB7	1000 x 1200mm DEEP RC BEAM
GB9	1050 x750mm DEEP RC BEAM
GB10	1000 x750mm DEEP RC BEAM

WALL SCHEDULE	
REF.	WALL TYPE
W1	200 RC WALL
W2	225 RC WALL
W5	250 RC WALL
W3	275 RC WALL

STANDARD NOTES

1. THIS DRAWING IS TO BE READ IN CONJUNCTION WITH ALL RELEVANT ARCHITECT'S AND ENGINEER'S DRAWINGS AND THE SPECIFICATIONS.
2. THIS DRAWING SHOULD NOT BE SCALED.
3. ALL DIMENSIONS ARE TO BE VERIFIED BY THE CONTRACTOR ON SITE.
4. ALL DISCREPANCIES SHOULD BE REPORTED TO C.A./E.A. PRIOR TO THE COMMENCEMENT OF WORKS.

© CIVIC ENGINEERS LIMITED

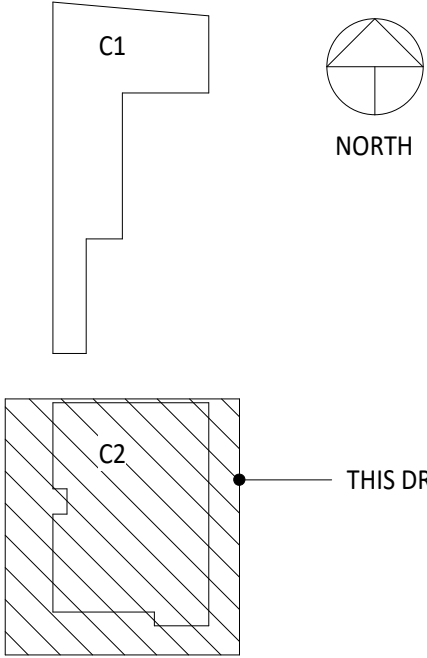

KEY PLAN

1. FOUNDATION DESIGN BASED ON GEA GROUND INVESTIGATION REPORT DATED 21ST MAY 2022
2. TOP OF FOUNDATION (TOF) LEVEL +8.395m (UNO) FOR BLOCK C2.
3. FOR PILE DESIGN LOADS SEE PILE SCHEDULE SEE 1832-01-CIV-03-B1-DR-S-50006 AND 50007

07.07.22	P03	PILECAP AMENDED ISSUED FOR TENDER	NIG	KW
30.06.22	P02	ISSUED FOR TENDER	NIG	KW
31.03.22	P01	RIBA STAGE 3	NIG	KW
DATE	REV	DESCRIPTION	DRAWN	CHKD

Civic Engineers

MANCHESTER Carver's Warehouse, 77 Dale St, Manchester, M1 2HG. Tel: 0161 228 6757
LONDON Reeds Wharf, 33 Mill Street, London SE1 2AX. Tel: 020 7253 2977
LEEDS Tower Works, Unit 02-01, Globe Rd, Leeds, LS11 5QG. Tel: 0113 2025 130
GLASGOW Gresham Chambers, 45 West Nile St, Glasgow, G3 7PT. Tel: 0143 370 1820

www.civicingengineers.com

PROJECT

ASHLEY ROAD DEPOT
LONDON BOROUGH OF HARINGEY

TITLE

BLOCK C2
FOUNDATION LAYOUT
GENERAL ARRANGEMENT

DRAWING STATUS		STATUS CODE	
TENDER		S3	
CE PROJECT No.	SCALE @ A1	DATE CREATED	DRAWN
1832-01	1:100	MAR 22	NIG
DRAWING No.		REV	KW
1832-01-CIV-03-B1-DR-S-50004		REV	P03

