


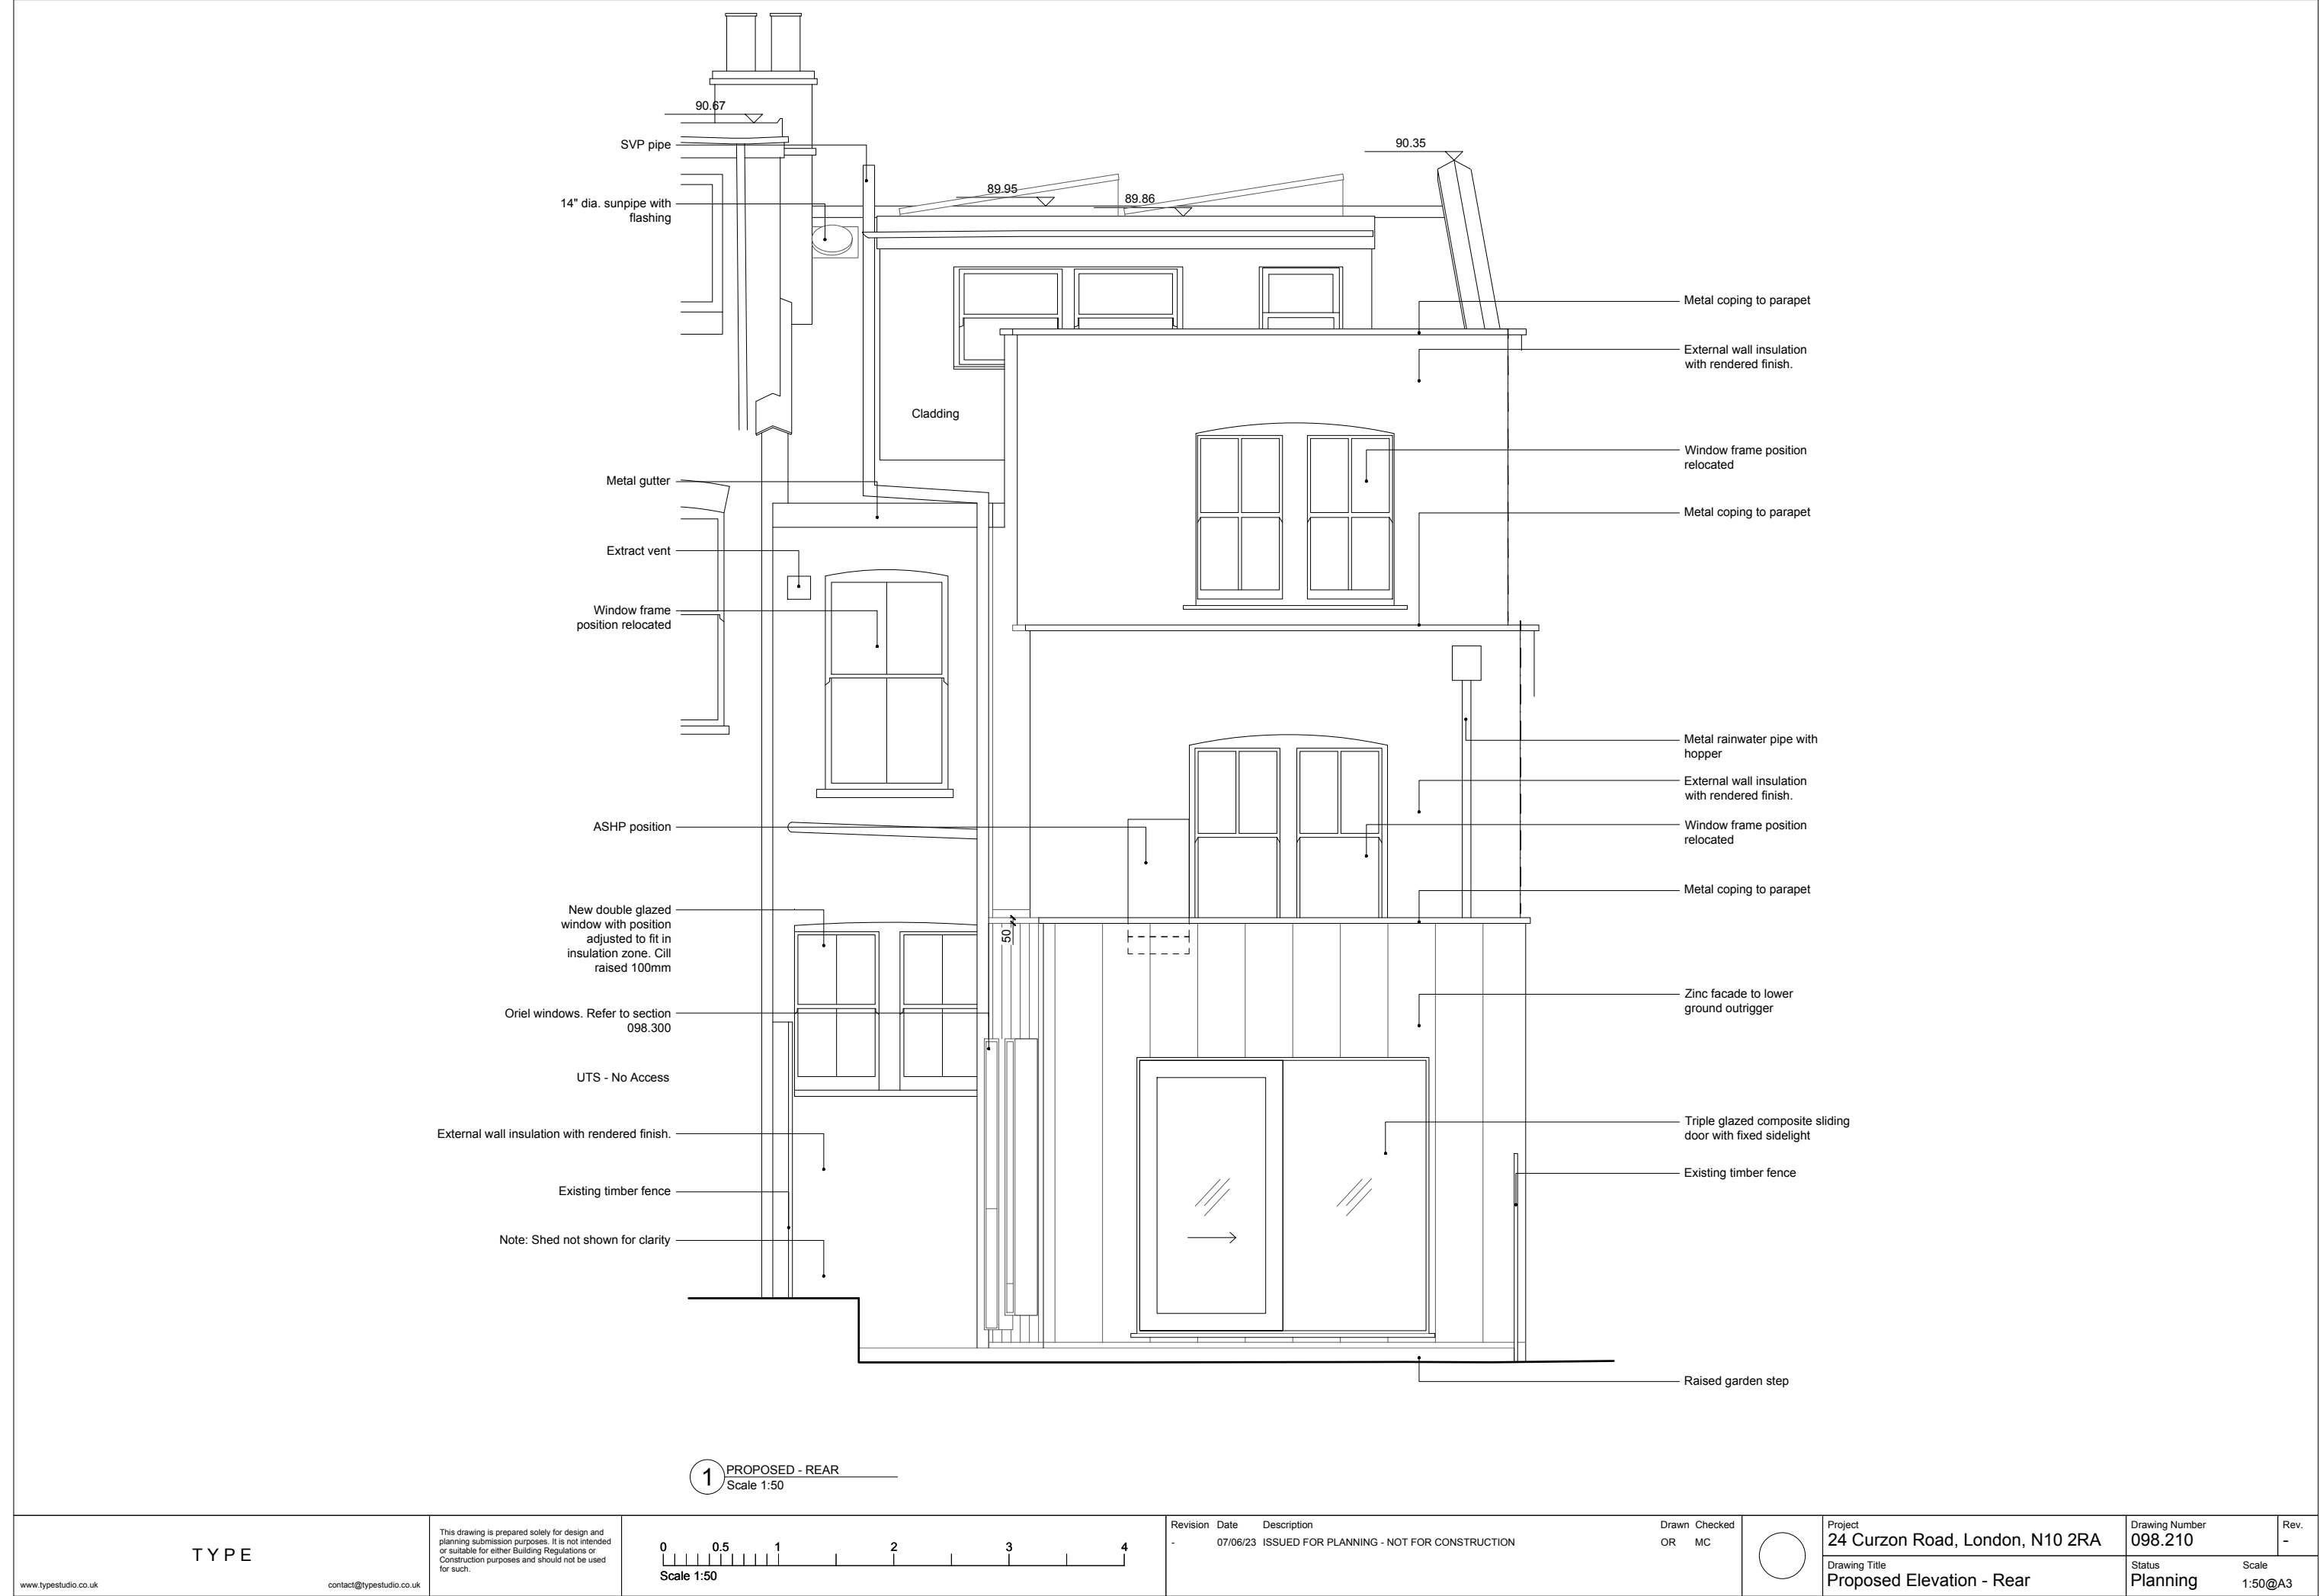

TYPE	This drawing is prepared solely for design and planning submission purposes. It is not intended or suitable for either Building Regulations or Construction purposes and should not be used for such.	00.51234 Scale 1:50	Revision Date Description - 07/06/23 ISSUED FOR PLANNING - NOT FOR CONSTRUCTION	Drawn Checked OR MC		Project 24 Curzon Road, London, N10 2RA	Drawing Number 098.210	Rev. -
						Drawing Title Proposed Elevation - Rear	Status Planning	Scale 1:50@A3