



general notes:
do not scale from the drawing, all dimensions shall be checked on site prior to commencing works.
all works shall conform to the current edition of the building regulations and other relevant statutory requirements.
all materials and workmanship shall conform with the relevant british standard specifications and codes of practice.
this drawing is the copyright of gdm architects and shall not be copied or reproduced without permission.
this drawing shall be read in conjunction with gdm architect's health and safety risk assessments and all works shall be carried out in a safe manner, by competent persons.
drawing produced by gdm architects ltd trading as gdm architects.

0m 1m 2m 3m 4m 5m
VISUAL SCALE 1:50 @ A0

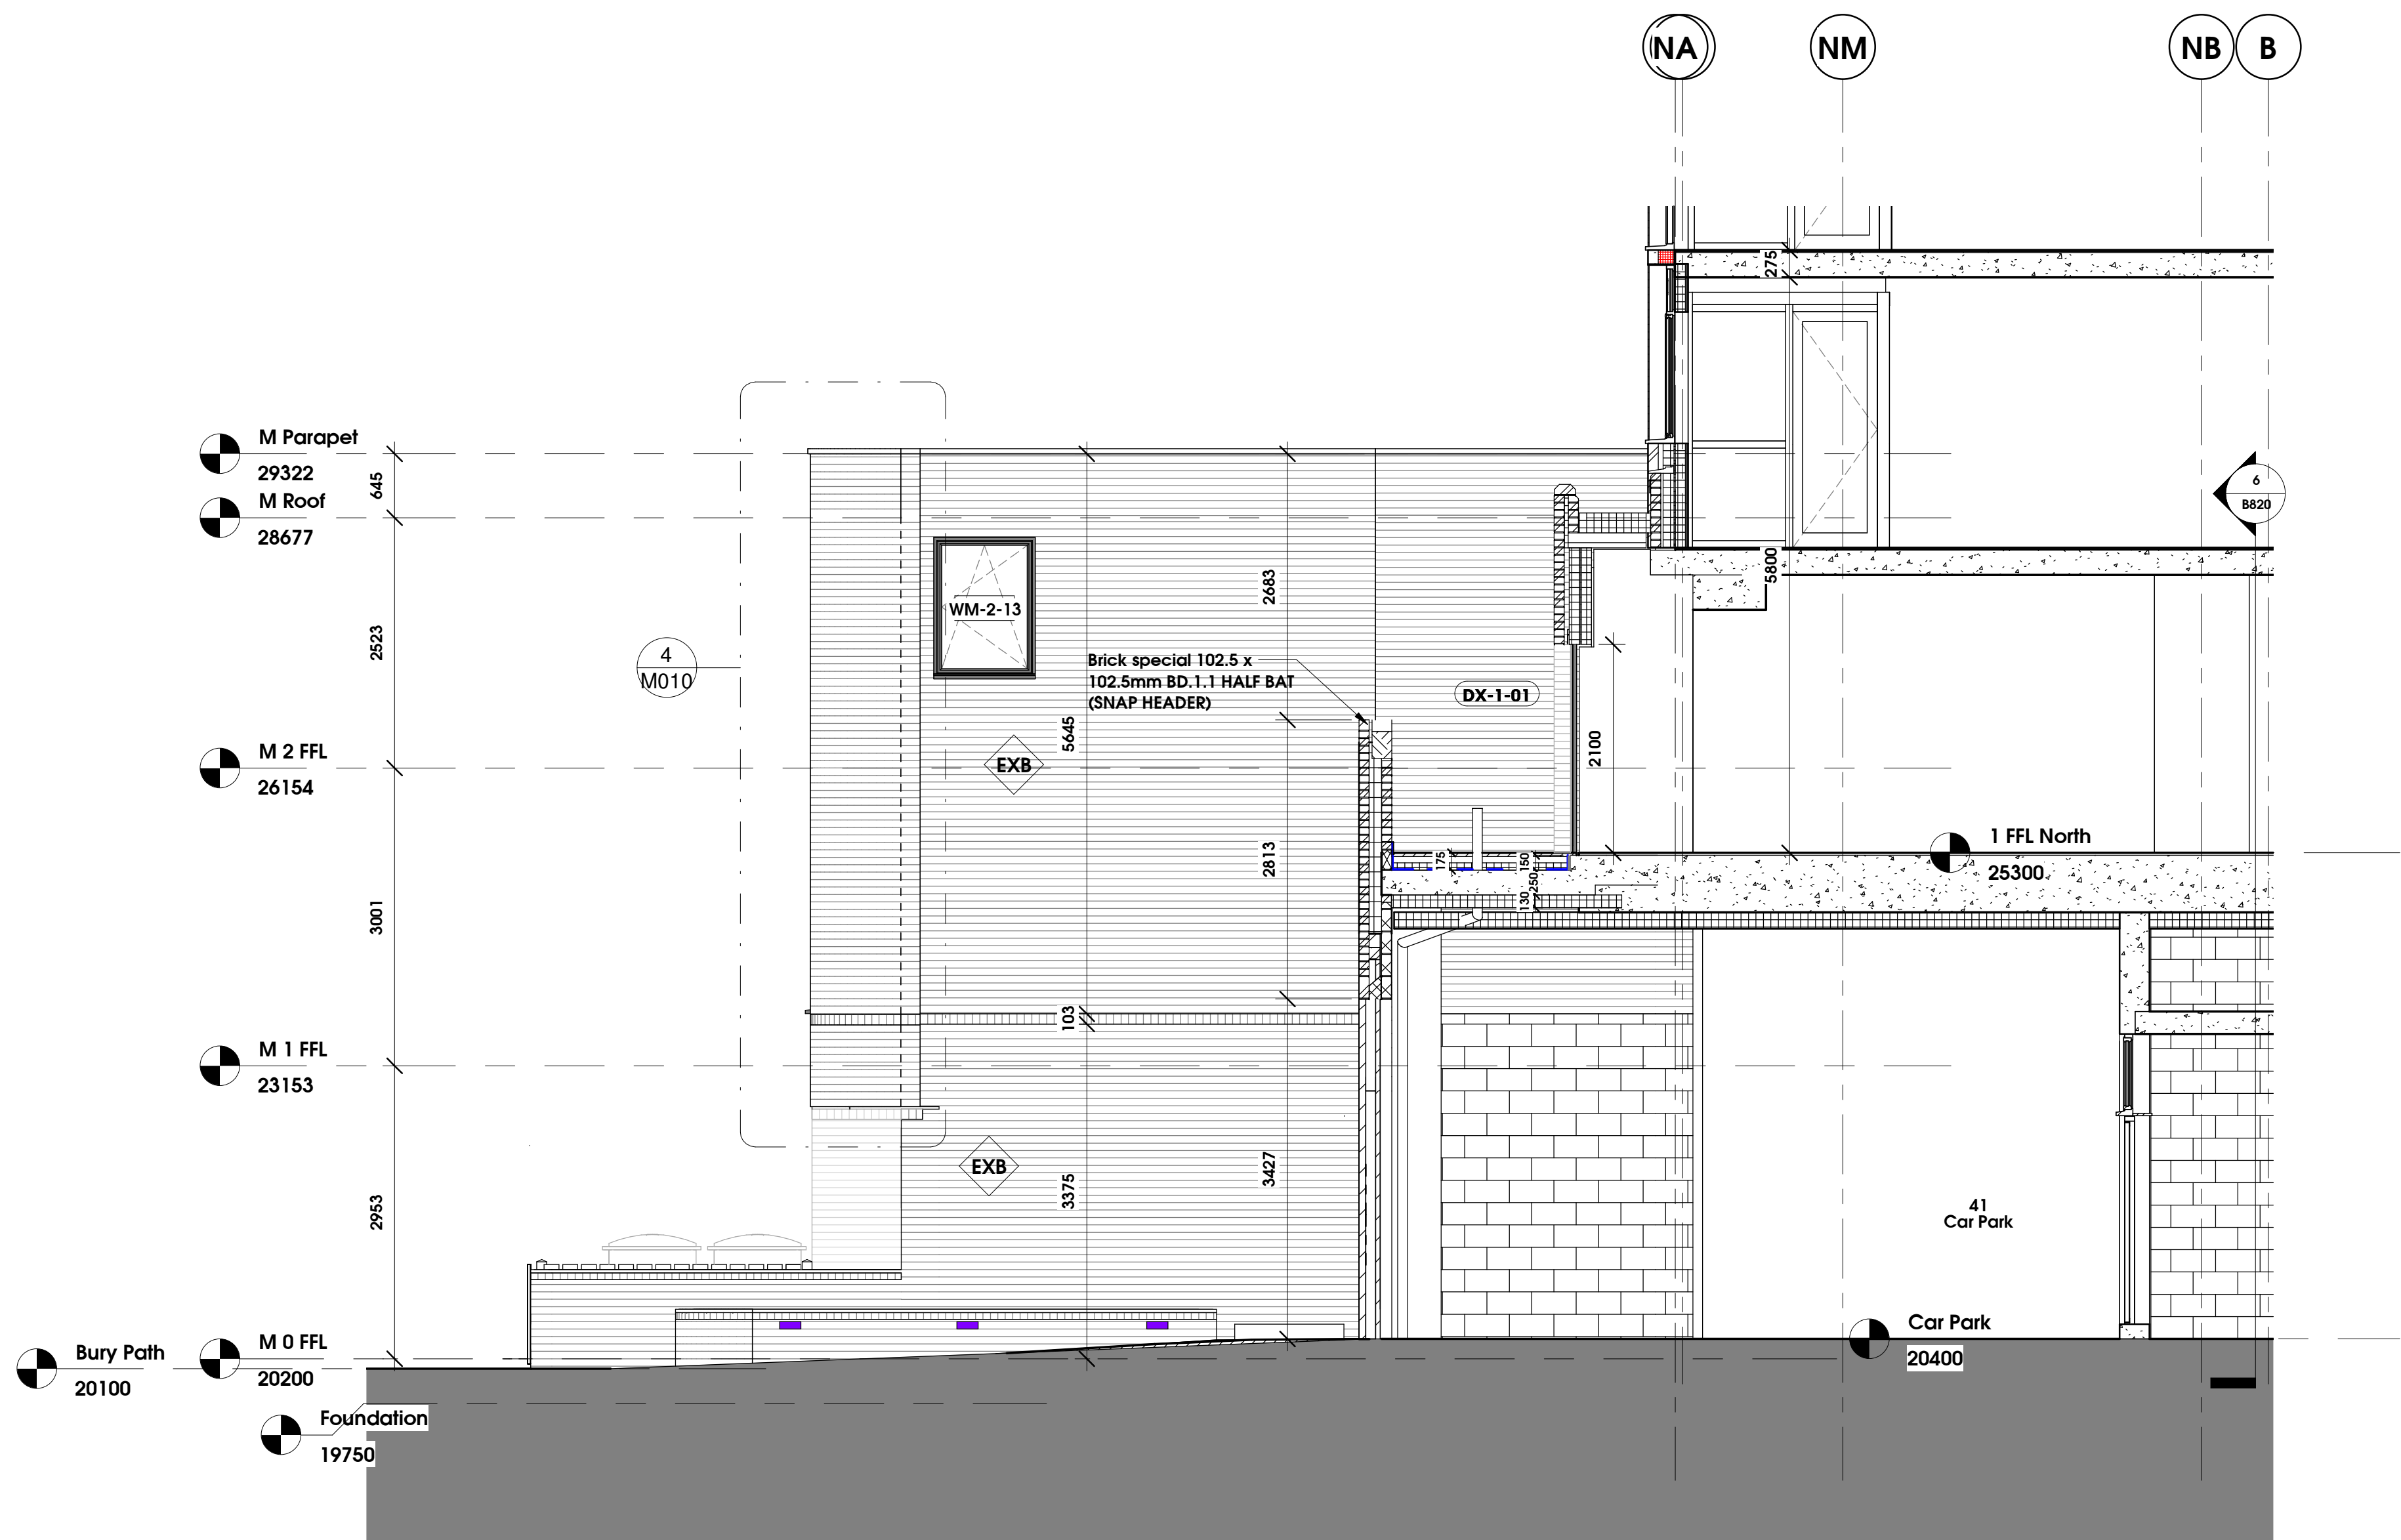

2 Mews House Elevation 2
1 : 50

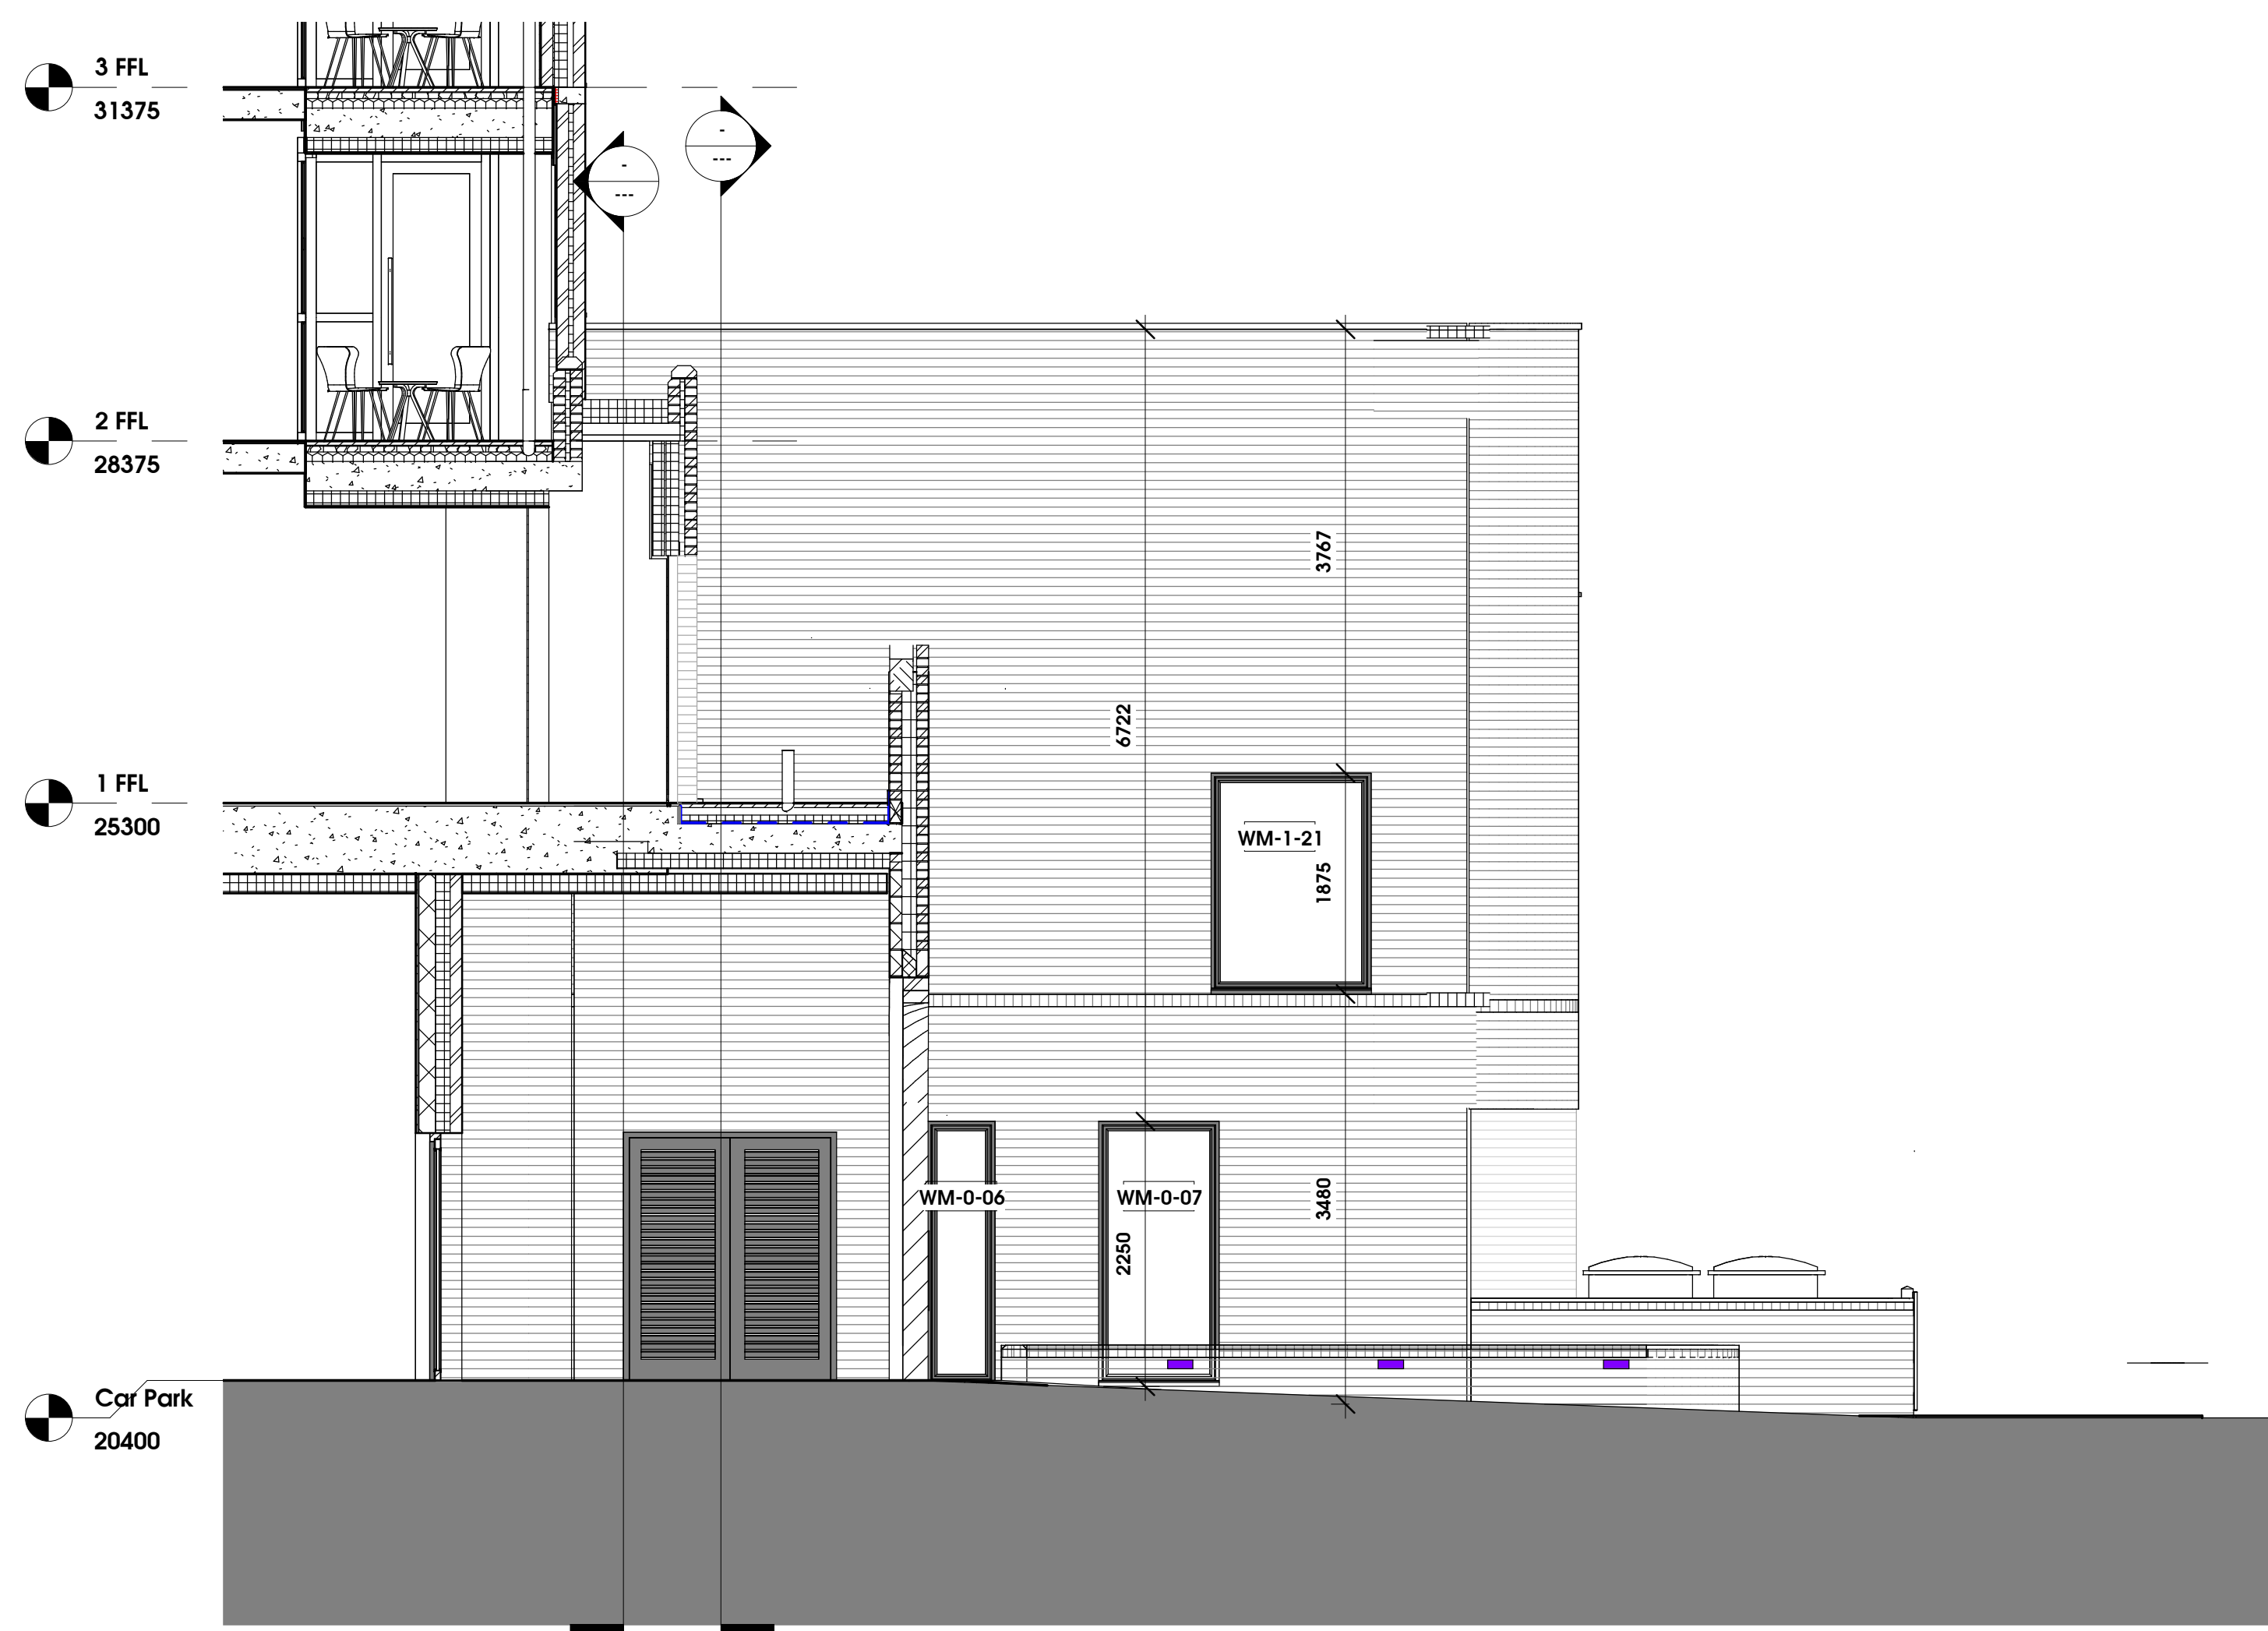

3 Mews House Elevation 3
1 : 50

A	Kaotic lighting shown	m	08.06.2023
	Mews House Hollow core	m	21.12.21
	Rob and Sila blocks		

First issue 09.04.2021

Rev	Description	Issued by	Date
-----	-------------	-----------	------

gdmarchitects

The master's house, college road, malden, kent. ME15 6YF
t: 01422 766279 a: info@gdmarchitects.co.uk w: gdmarchitects.co.uk

client: RDE Consultants
project: 44 - 46 High Road,
Wood Green

drawing: Mews Houses - Elevation
2 and 3
date: 09.04.2021 drawn by: IM

scale: 1 : 50 @A0 checked: KM

Construction

project number	drawing number	revision
4179	M201	A