
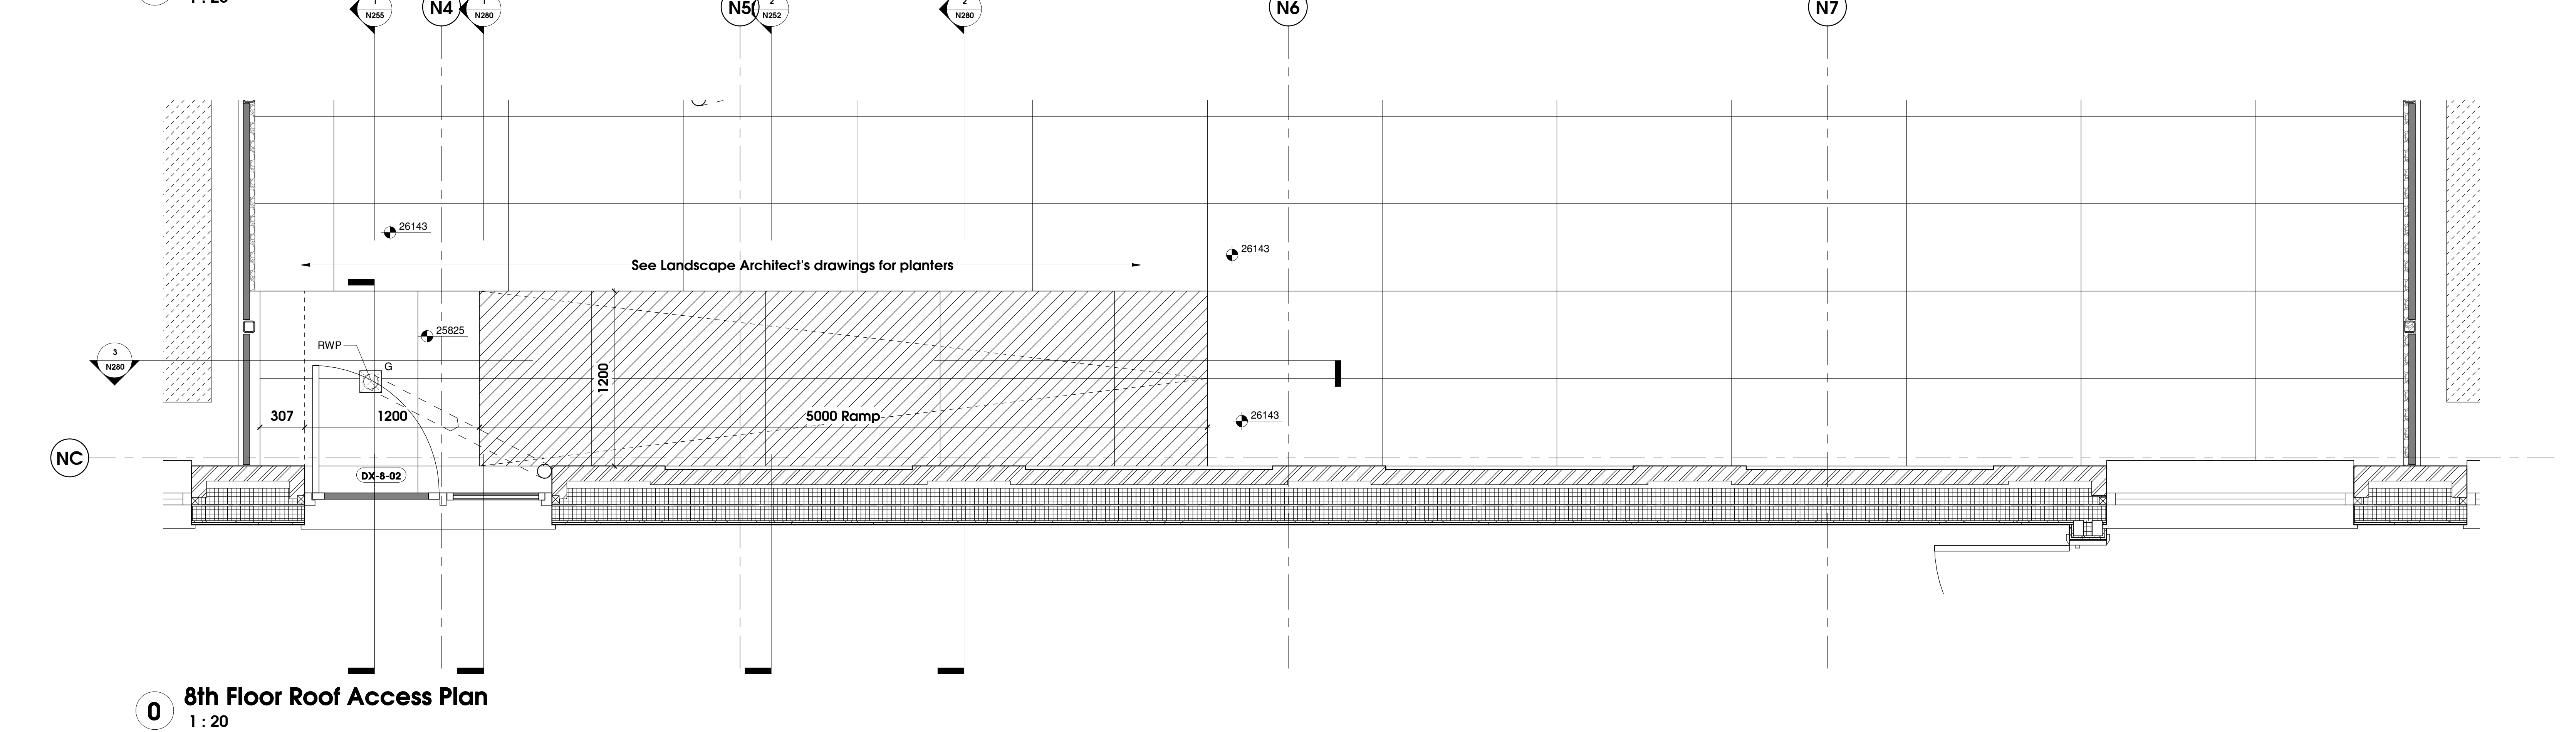
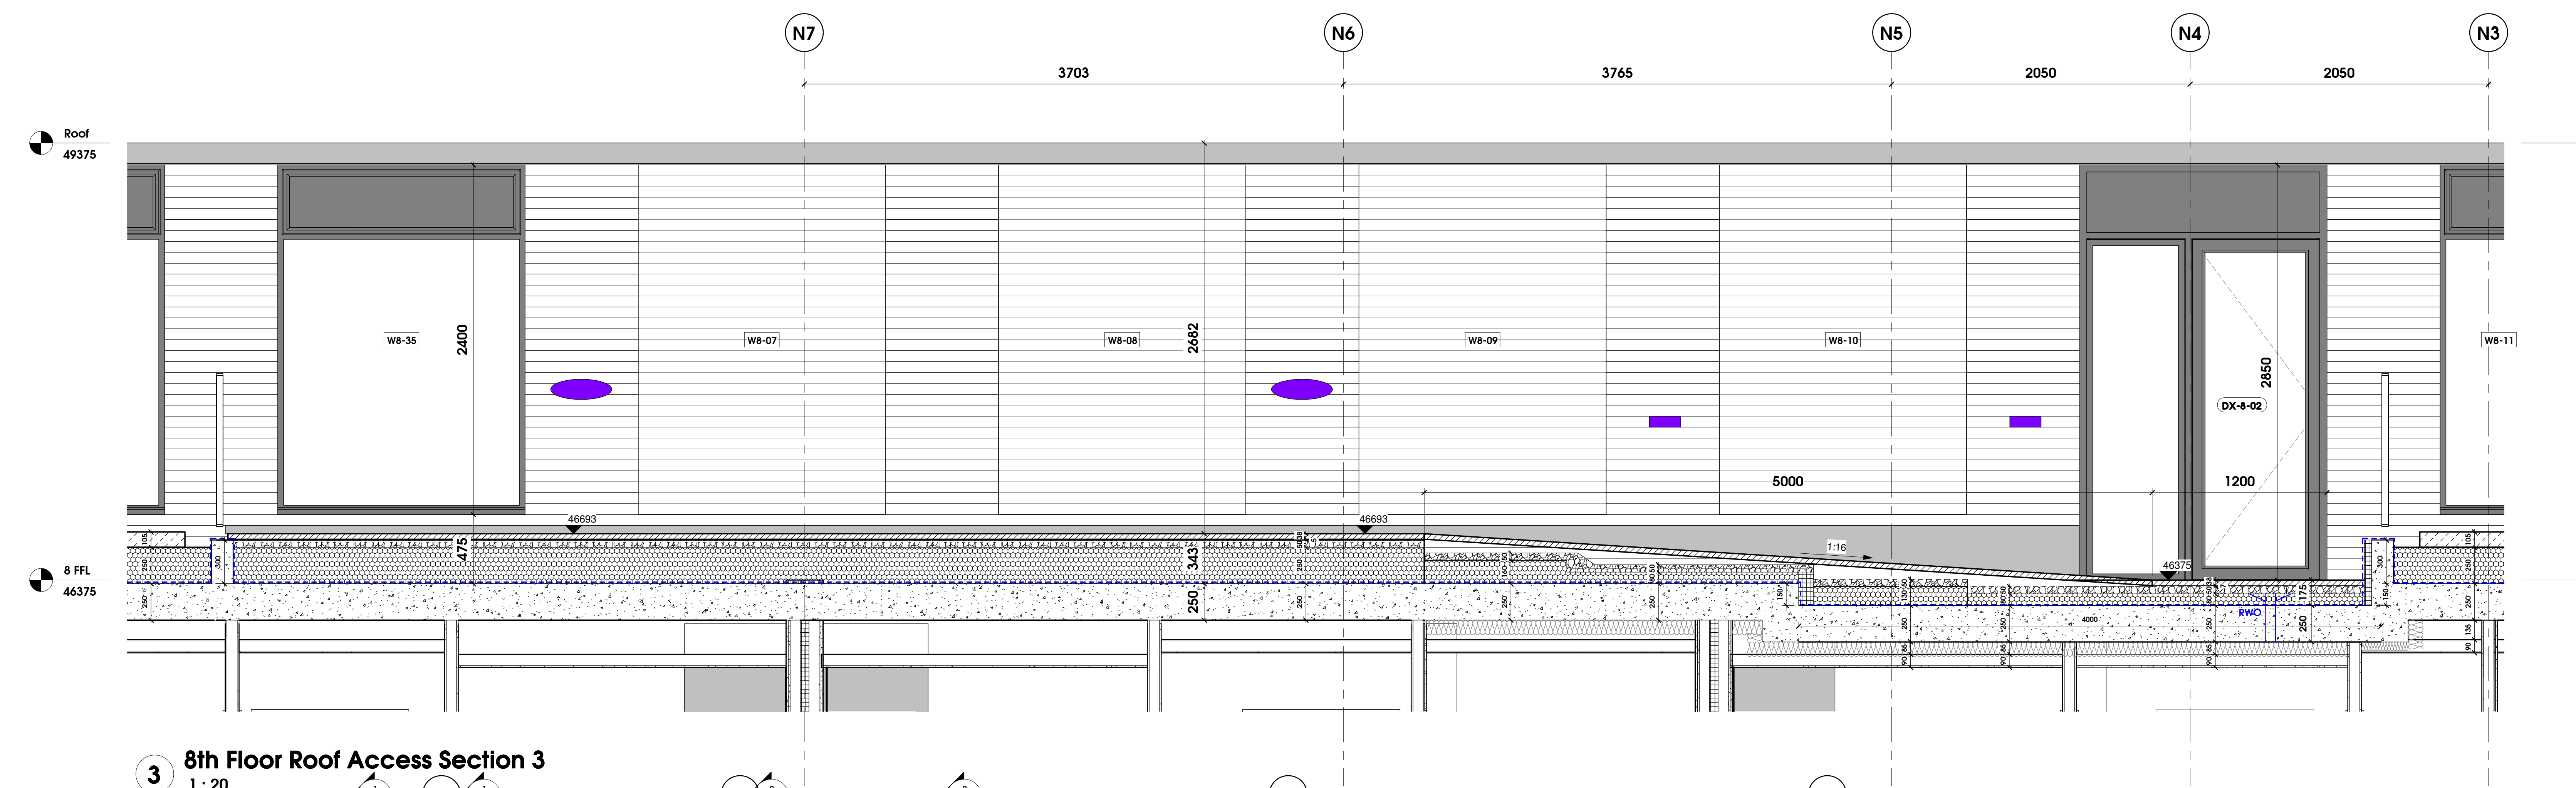
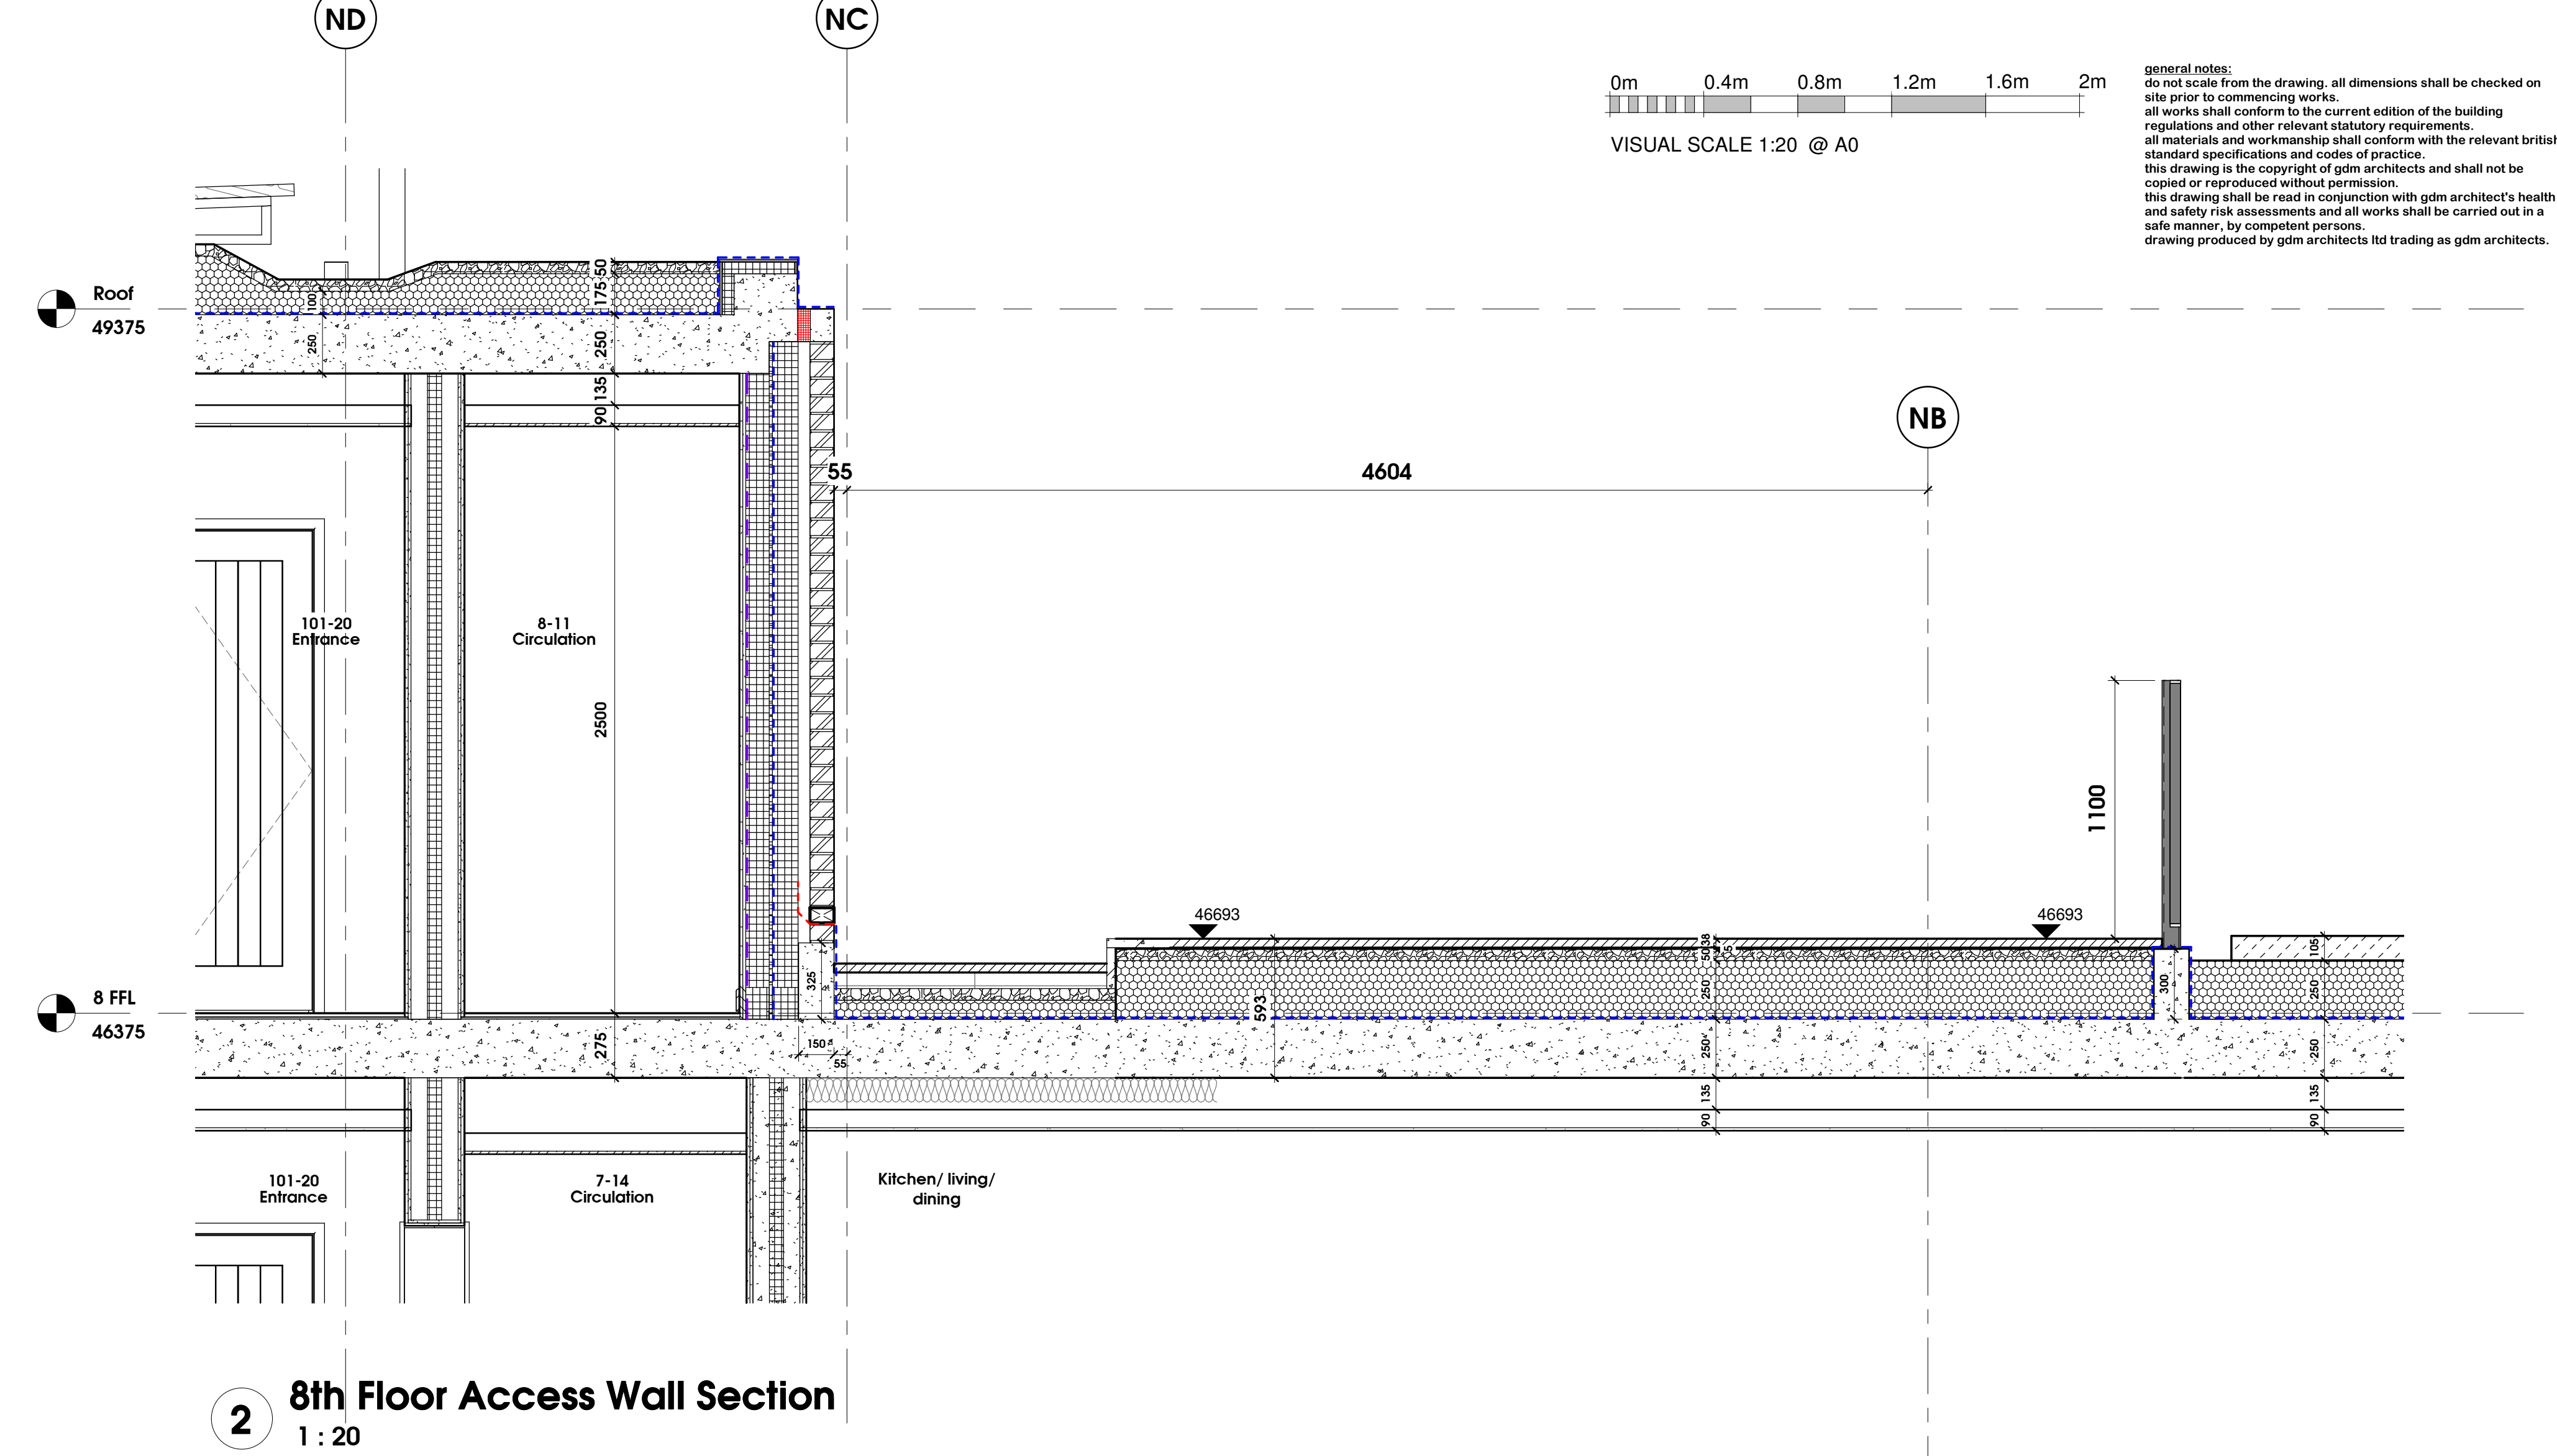


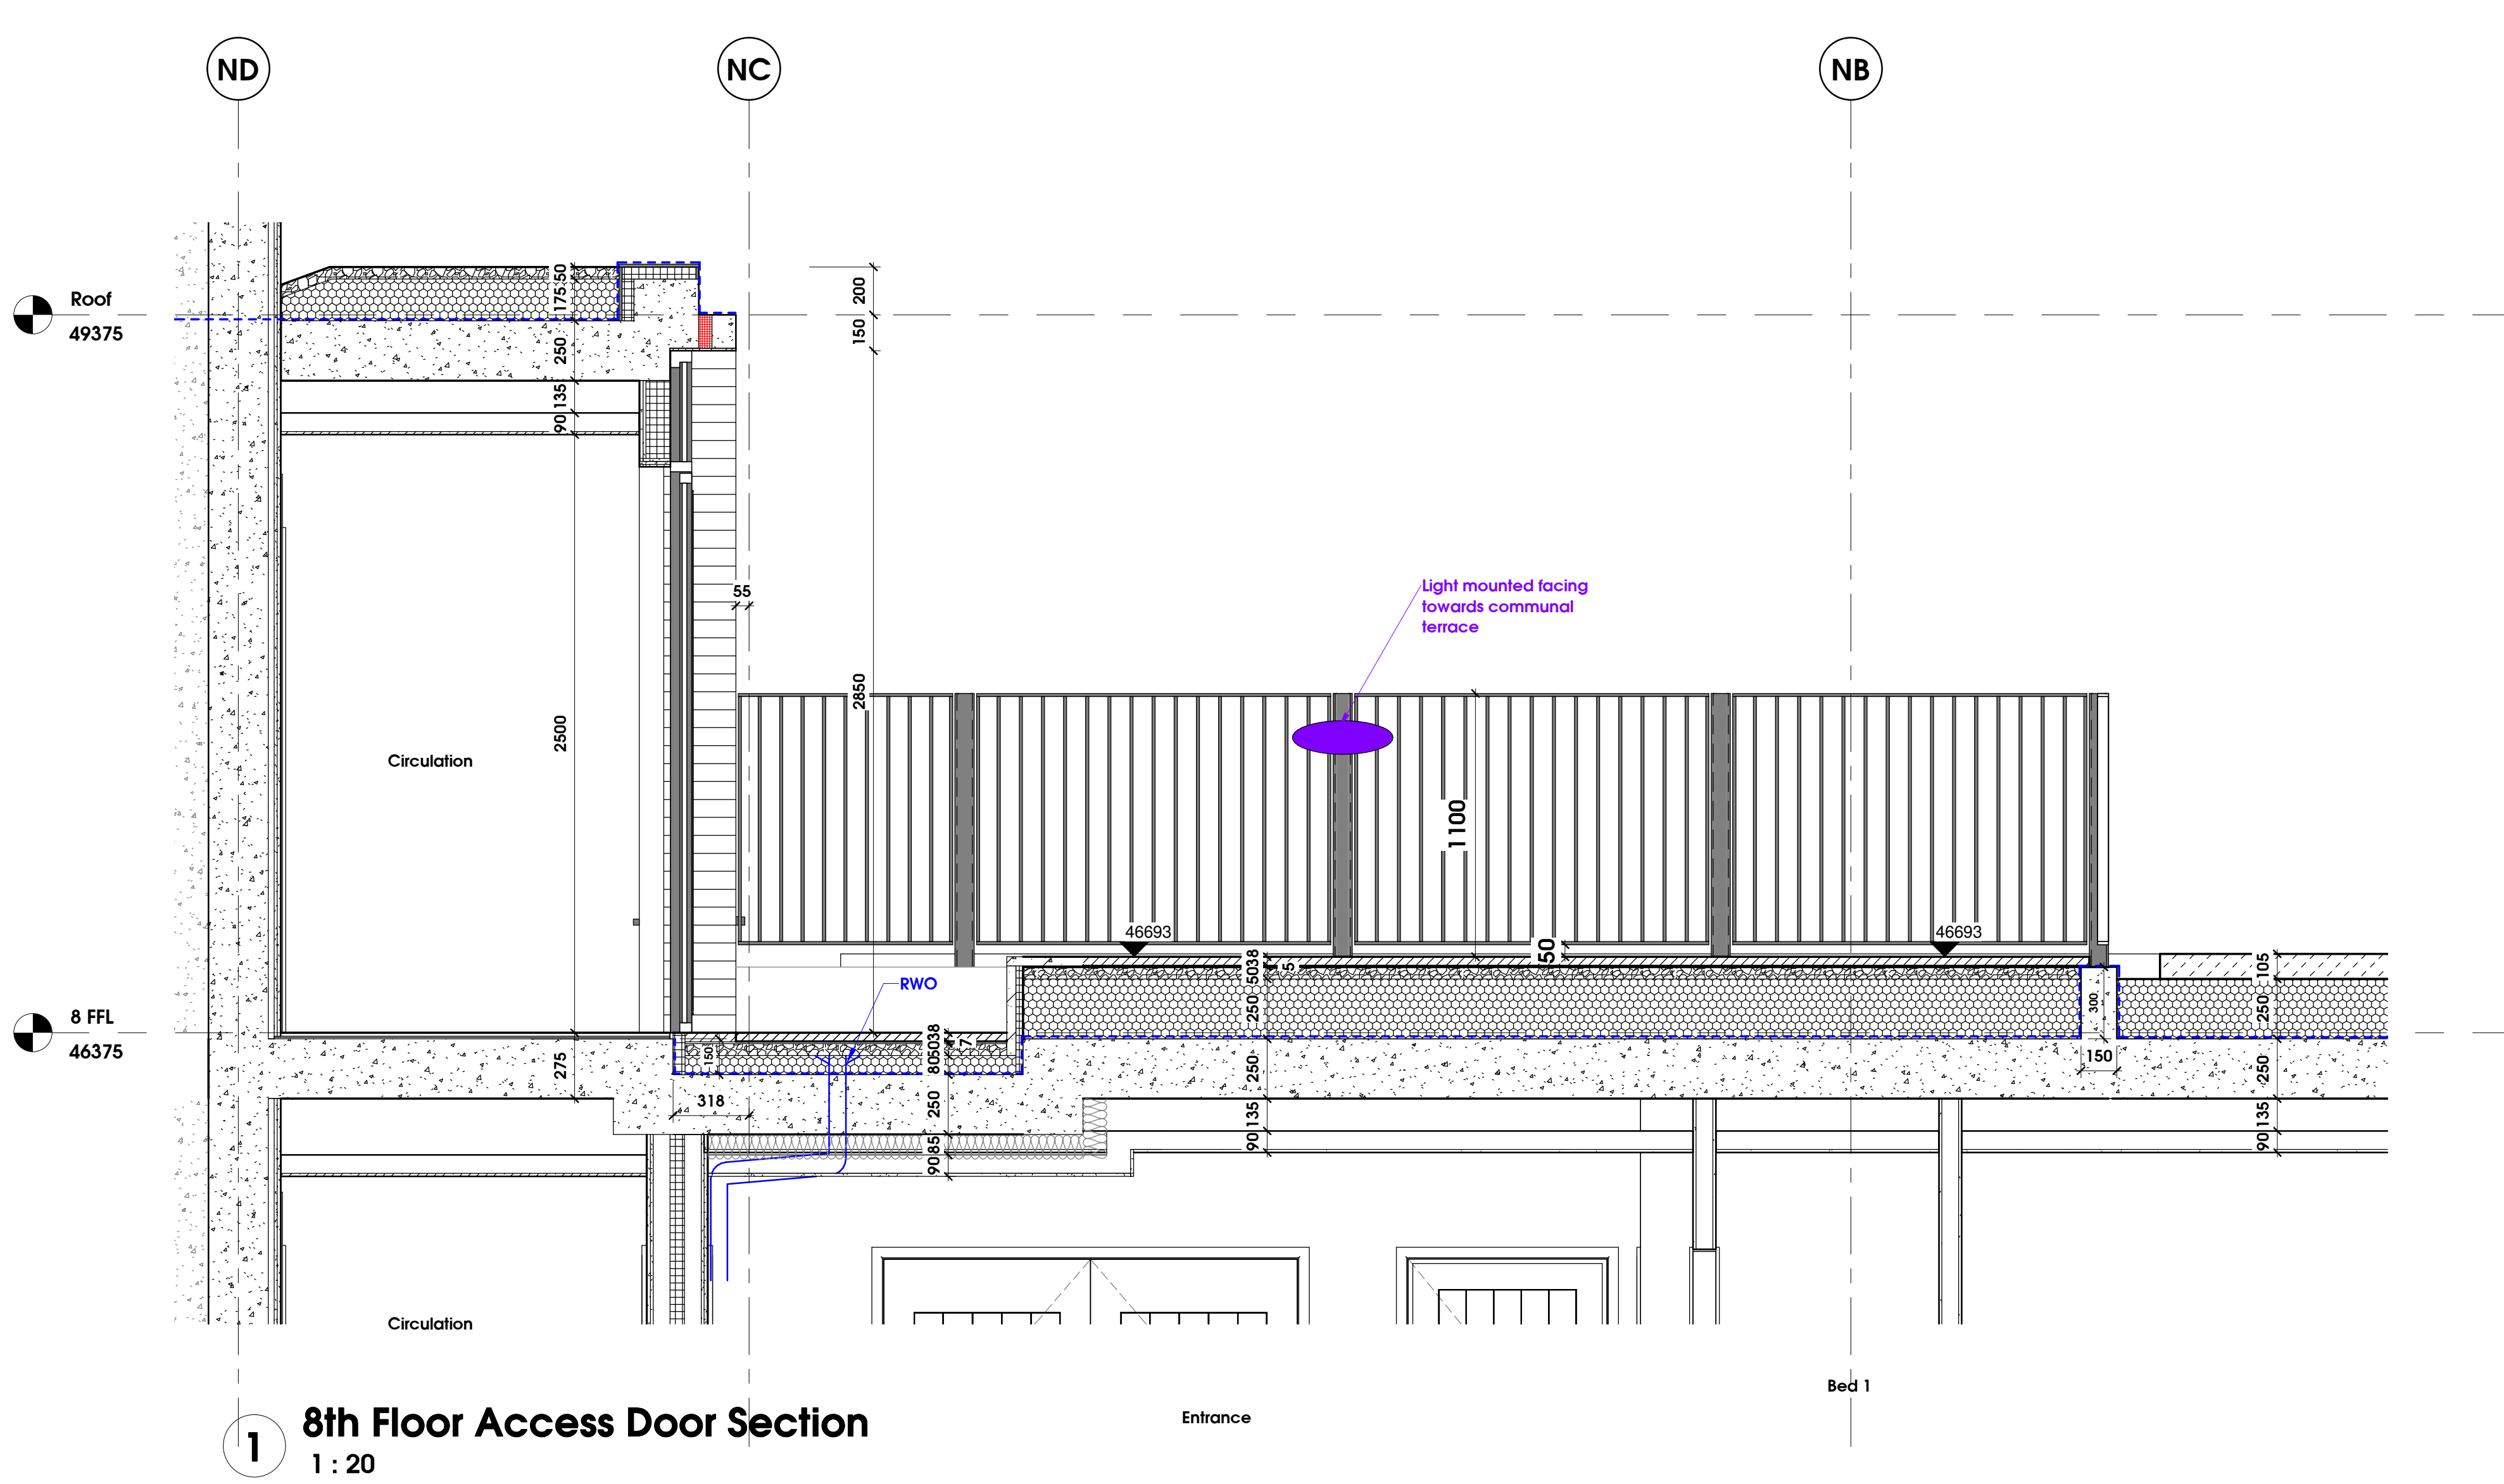

General notes:
do not scale from the drawing, all dimensions shall be checked on site prior to commencing works.
all works shall conform to the current edition of the building regulations and other relevant statutory requirements.
this drawing is the copyright of gdm architects and shall not be copied or reproduced without permission.
this drawing shall be read in conjunction with gdm architect's health and safety risk assessments and all works shall be carried out in a safe manner, by competent persons.
drawing produced by gdm architects ltd trading as gdm architects.

C	Kaotic: Lighting shown	m	08.06.2023
B	Roof detail updates	m	10.10.2022
A	Stratifier bond	m	26.01.2022
Rev	Description	Issued by	Date
gdmarchitects			
The master's house, college road, malden, kent. ME15 6YF			
t: 01432 796970 or info@gdmarchitects.co.uk or gdmarchitects.co.uk			
client: RDE Consultants			
project: 44 - 46 High Road, Wood Green			
drawing: 8th Floor Roof Access Door			
date: 04/21/21 drawn by: IM			
scale: 1 : 20 @A0 checked: KM			
Construction			
project number	drawing number	revision	
4179	N280	C	