


Vertical: 45 x 13 aluminium extrusions to match external balconies, PPC RAL 7030 to match windows.


Top and Bottom Rails: 45x13 aluminium, PPC RAL 7030 to match windows.

Posts: 80 x 80 SHS, mild steel, with blank plate welded to the top, fixed to concrete upstand, PPC RAL 7030 to match windows


Guarding and handrails to be designed to withstand a uniformly distributed line load (UDL) of 3.0kNm2 in accordance with BS 6180:2011

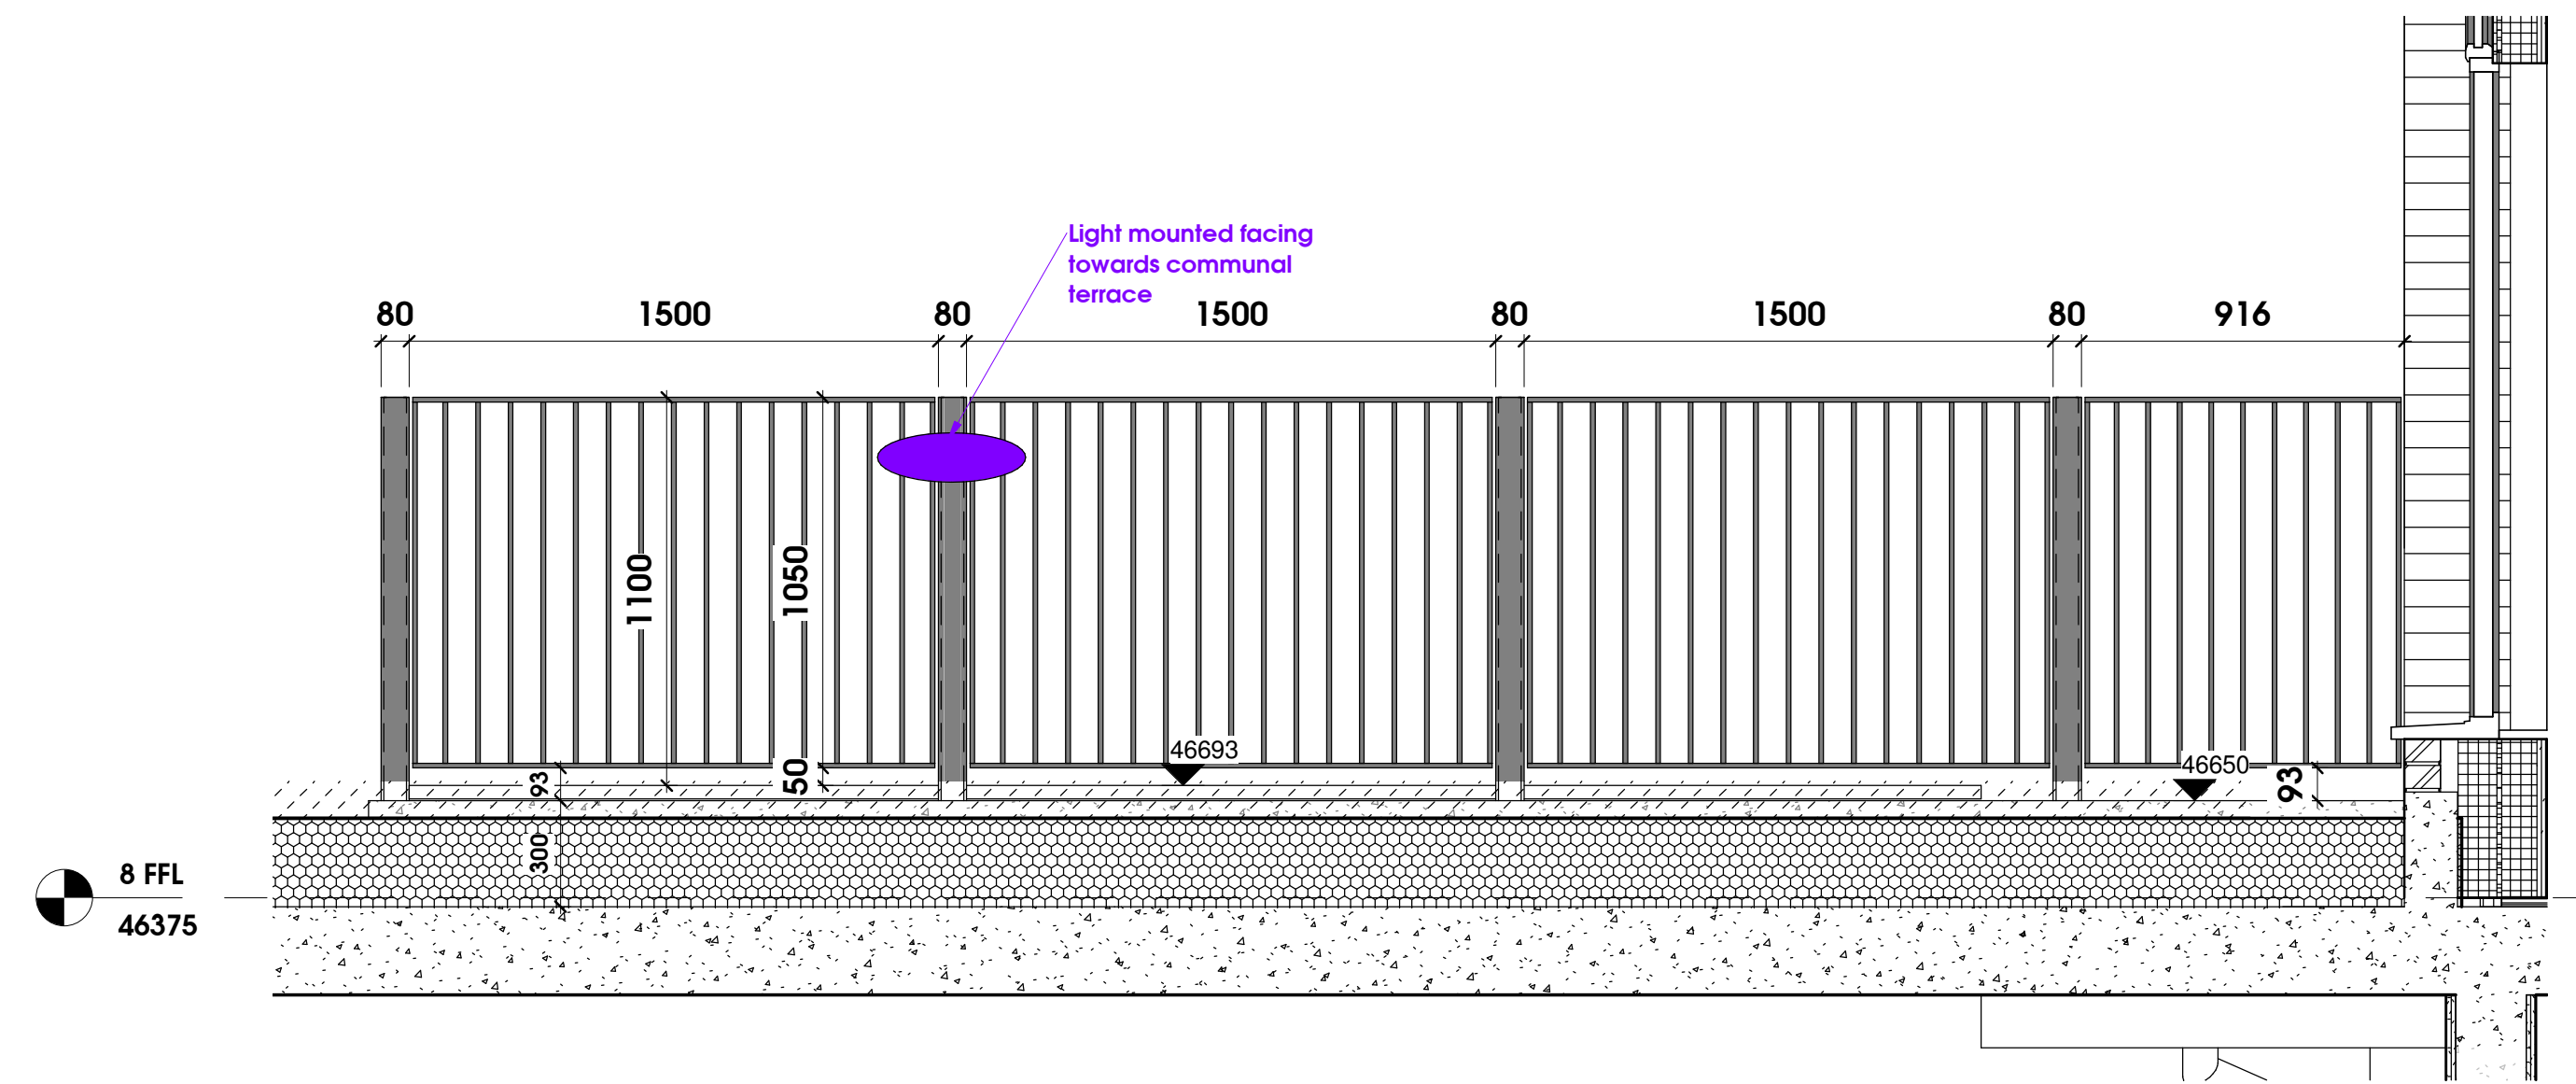


1 8th Floor Railing Elevation 1
1 : 20

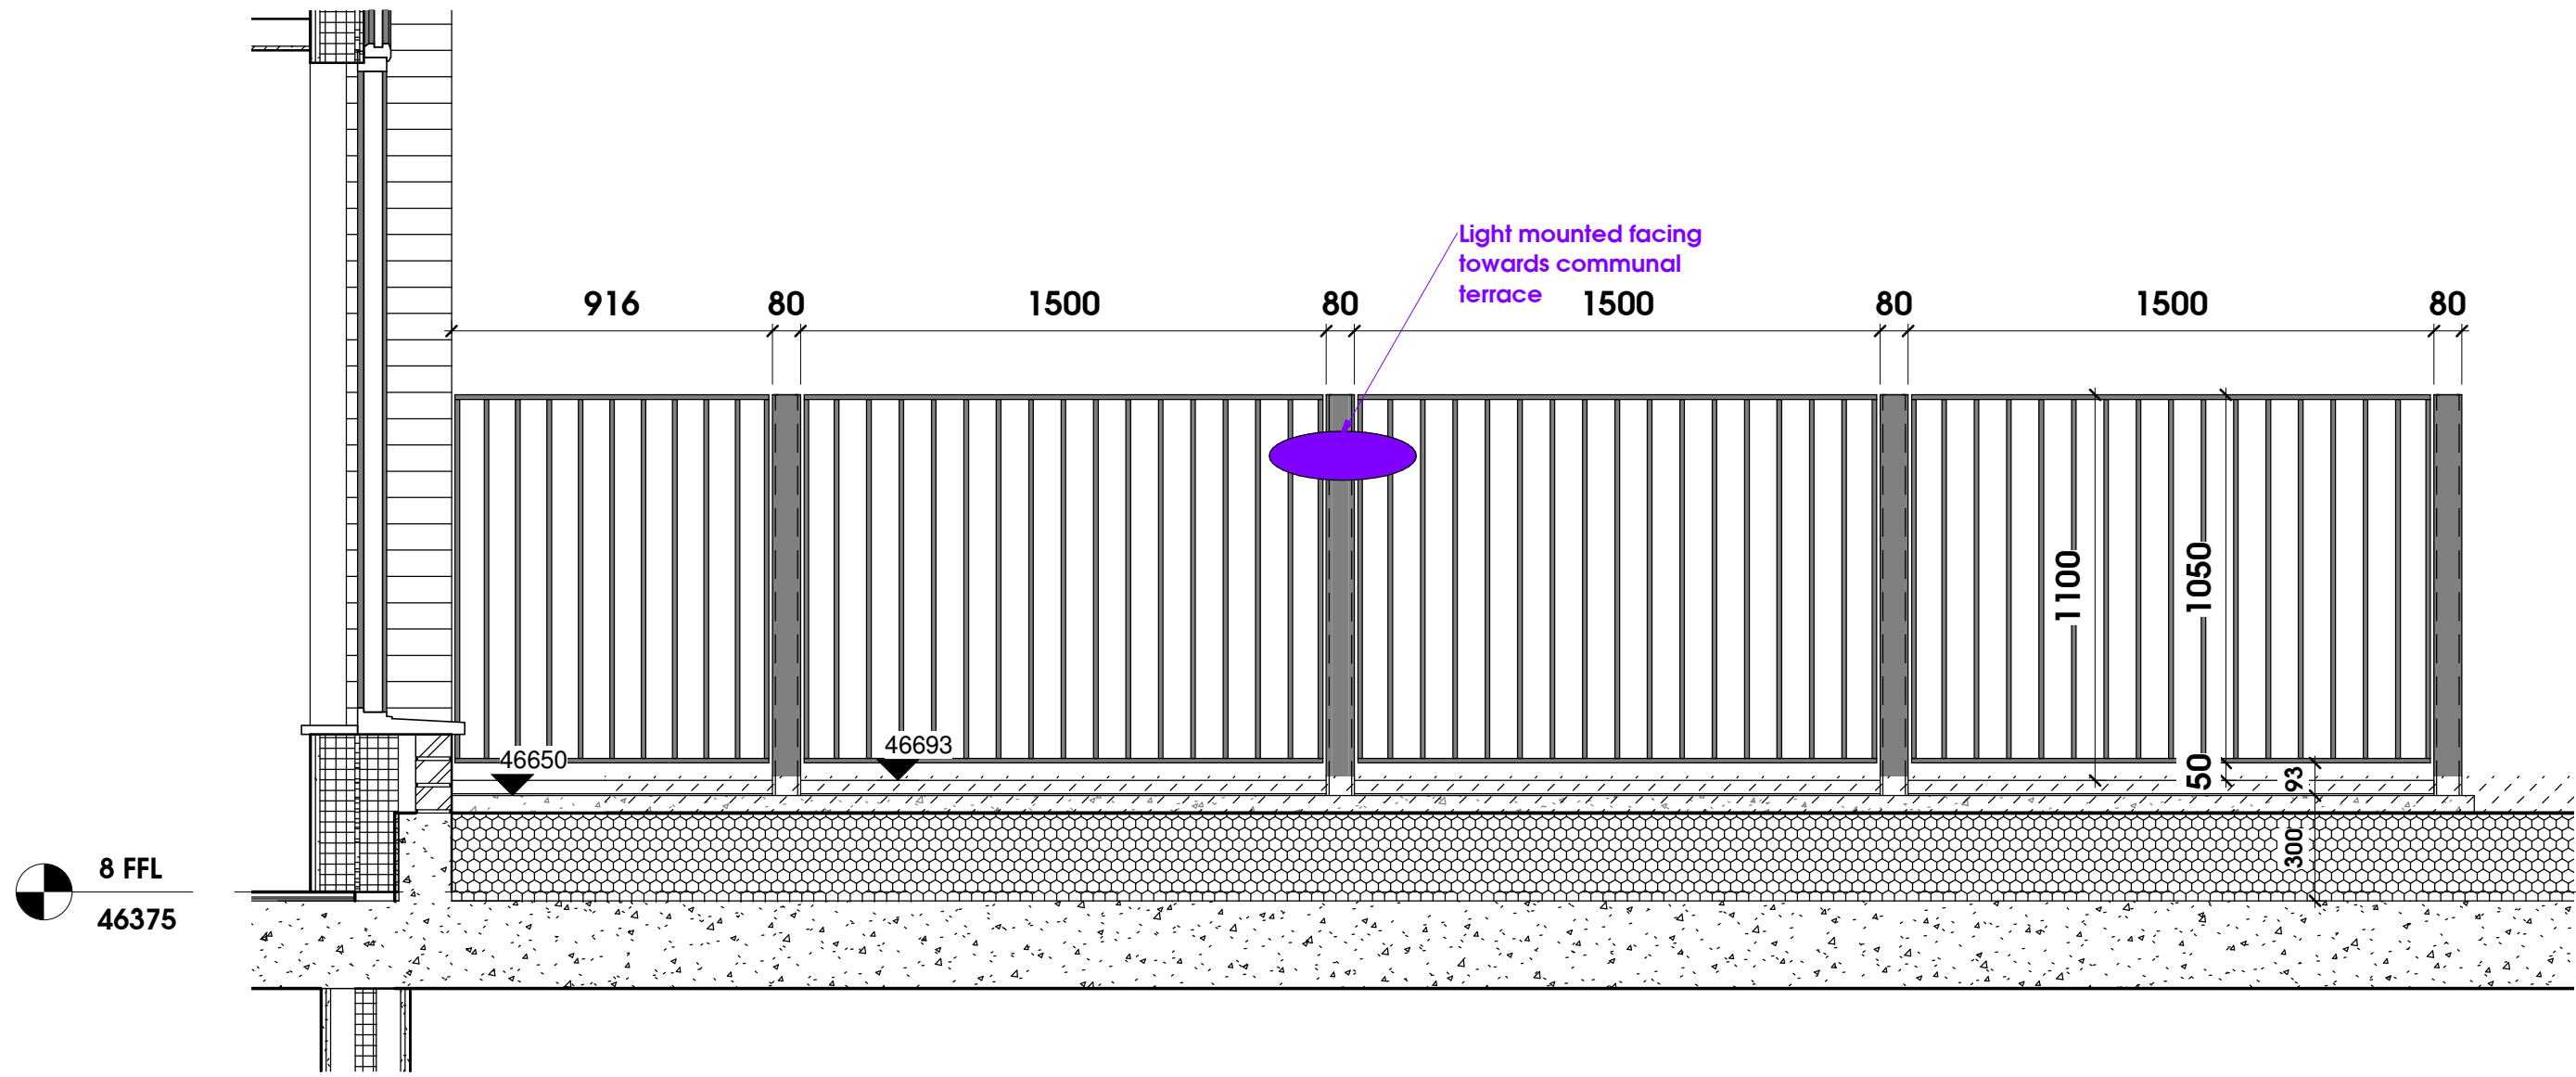

2 8th Floor Railing Elevation 3
1 : 20

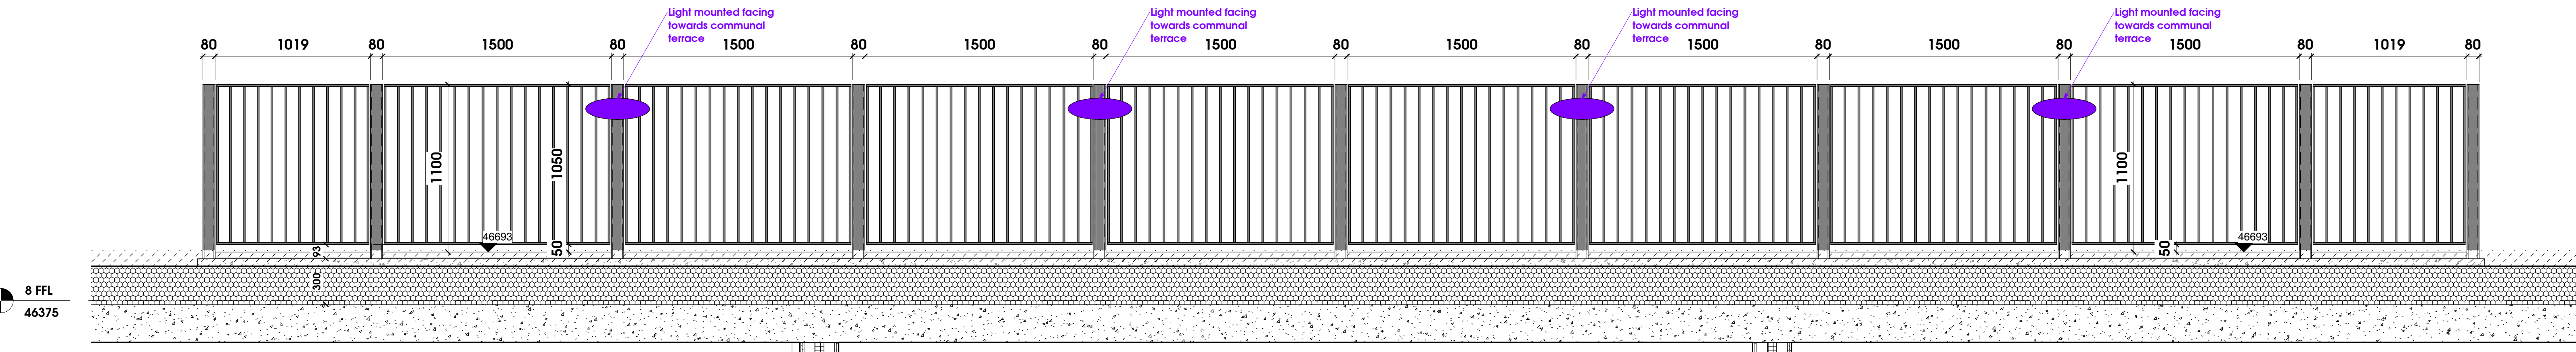

3 8th Floor Railing Elevation 2
1 : 20

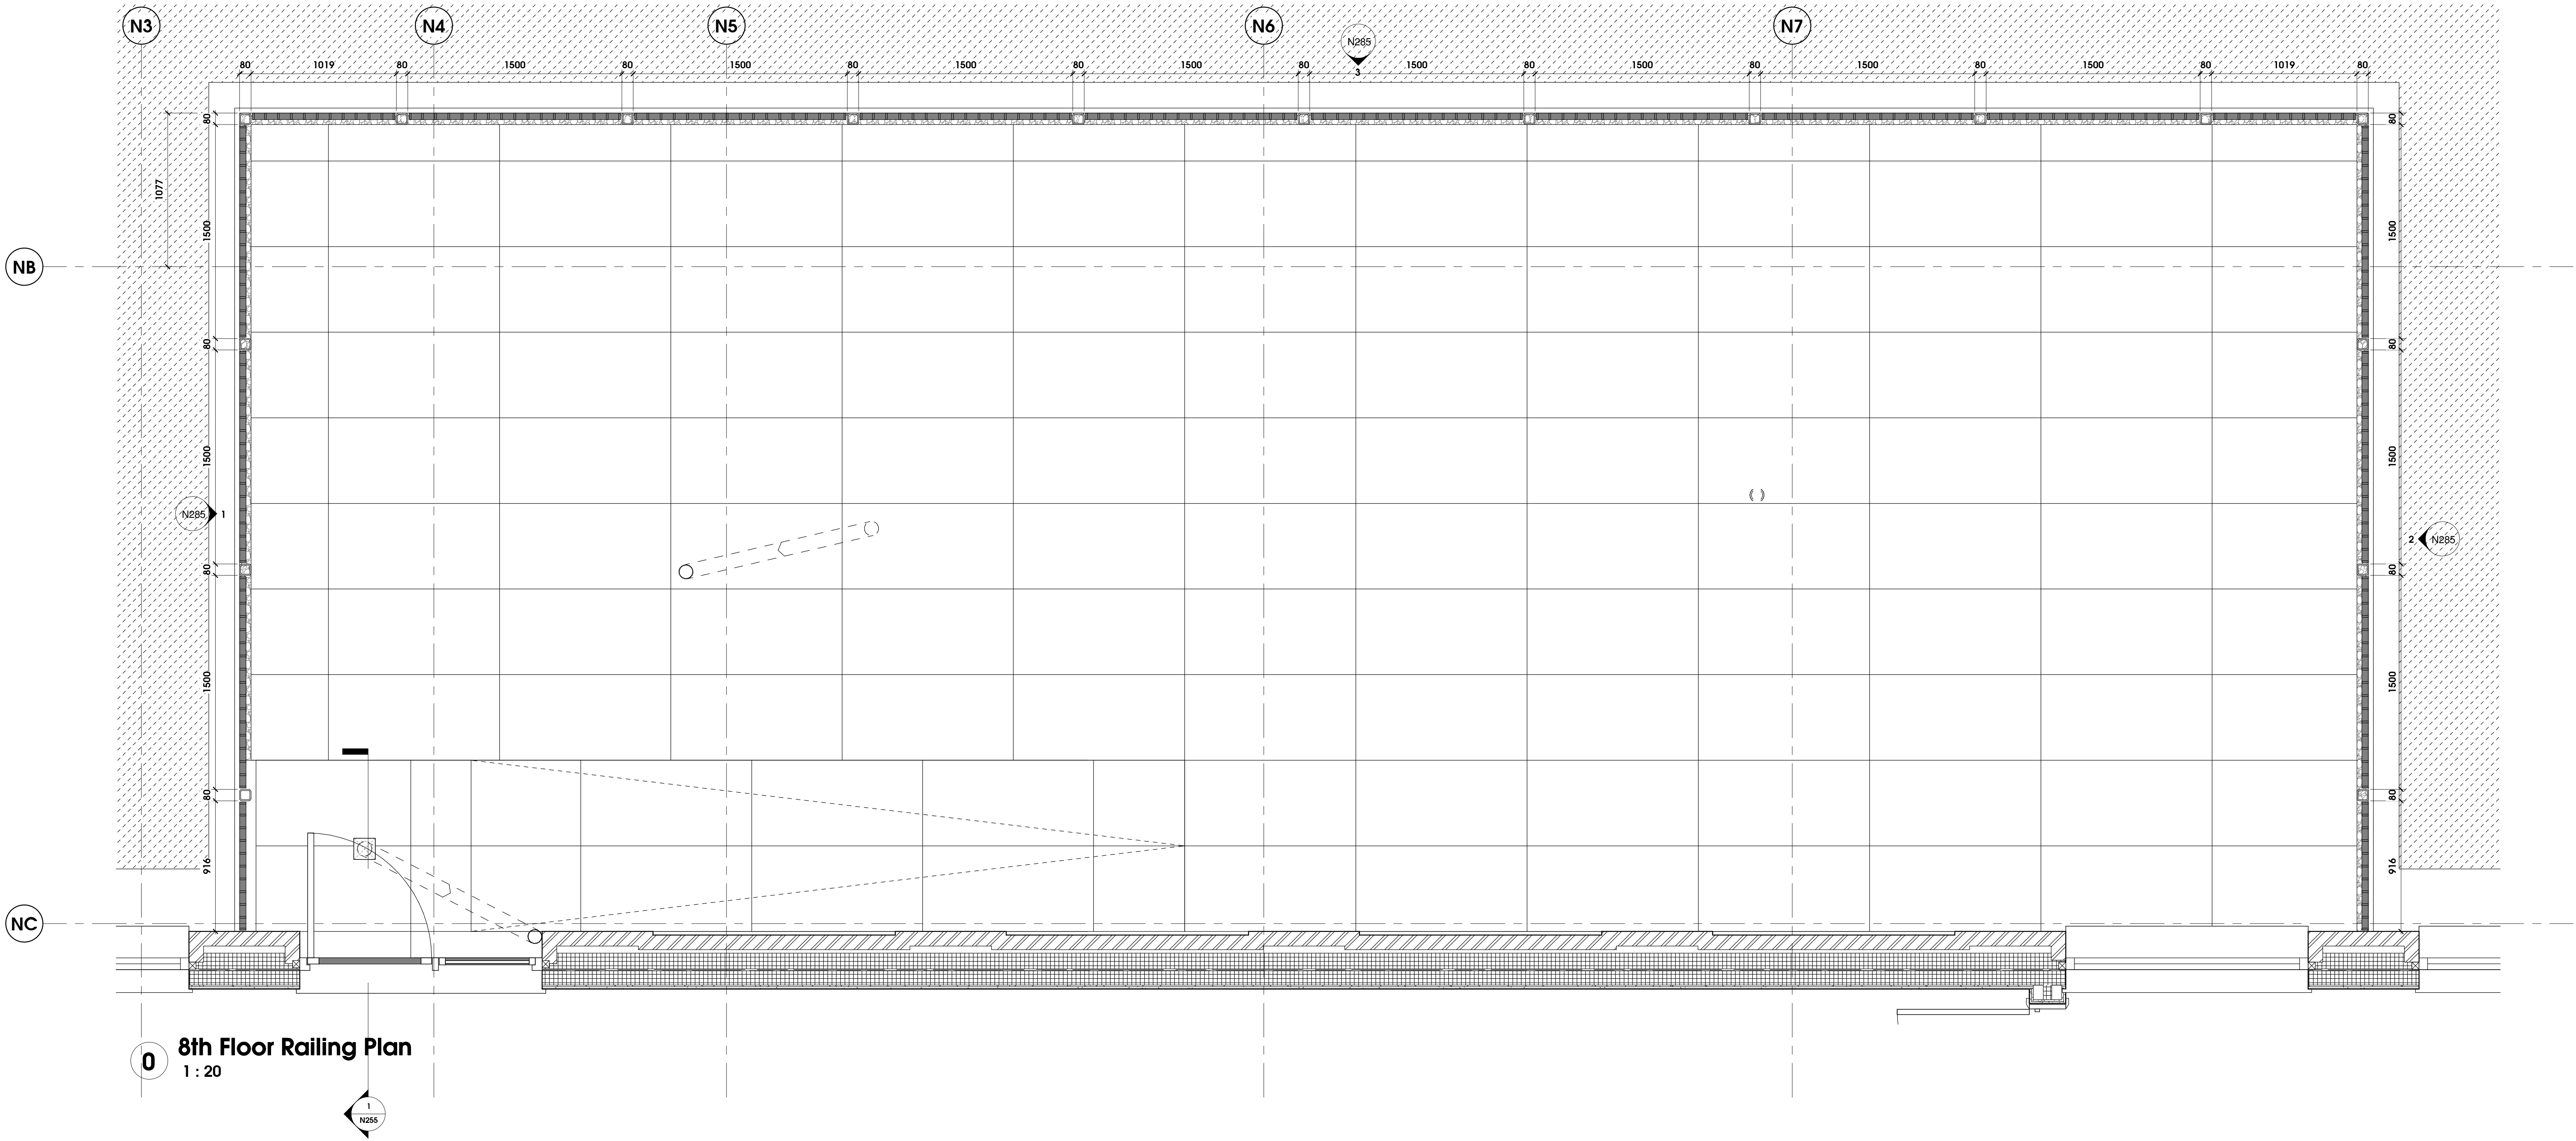

0 8th Floor Railing Plan
1 : 20

C	Kaotic Lighting shown	m	08.06.2023
B	Roof detail updates	m	10.10.2022
A	RAU7500 has been replaced by RAU7030	m	20.04.2022
	Fit issue	m	27.10.2021

Rev	Description	Issued by	Date
-----	-------------	-----------	------

gdmarchitects

The master's house, college road, malden, kent. ME15 6YF
t: 01422 766270 or info@gdmarchitects.co.uk or gdmarchitects.co.uk

client: RDE Consultants
project: 44 - 46 High Road, Wood Green

drawing: 8th Floor Communal Area Railings
date: 29.10.21 drawn by: TM

scale: 1 : 20 @A0 checked:

Construction

project number	drawing number	revision
4179	N285	C