
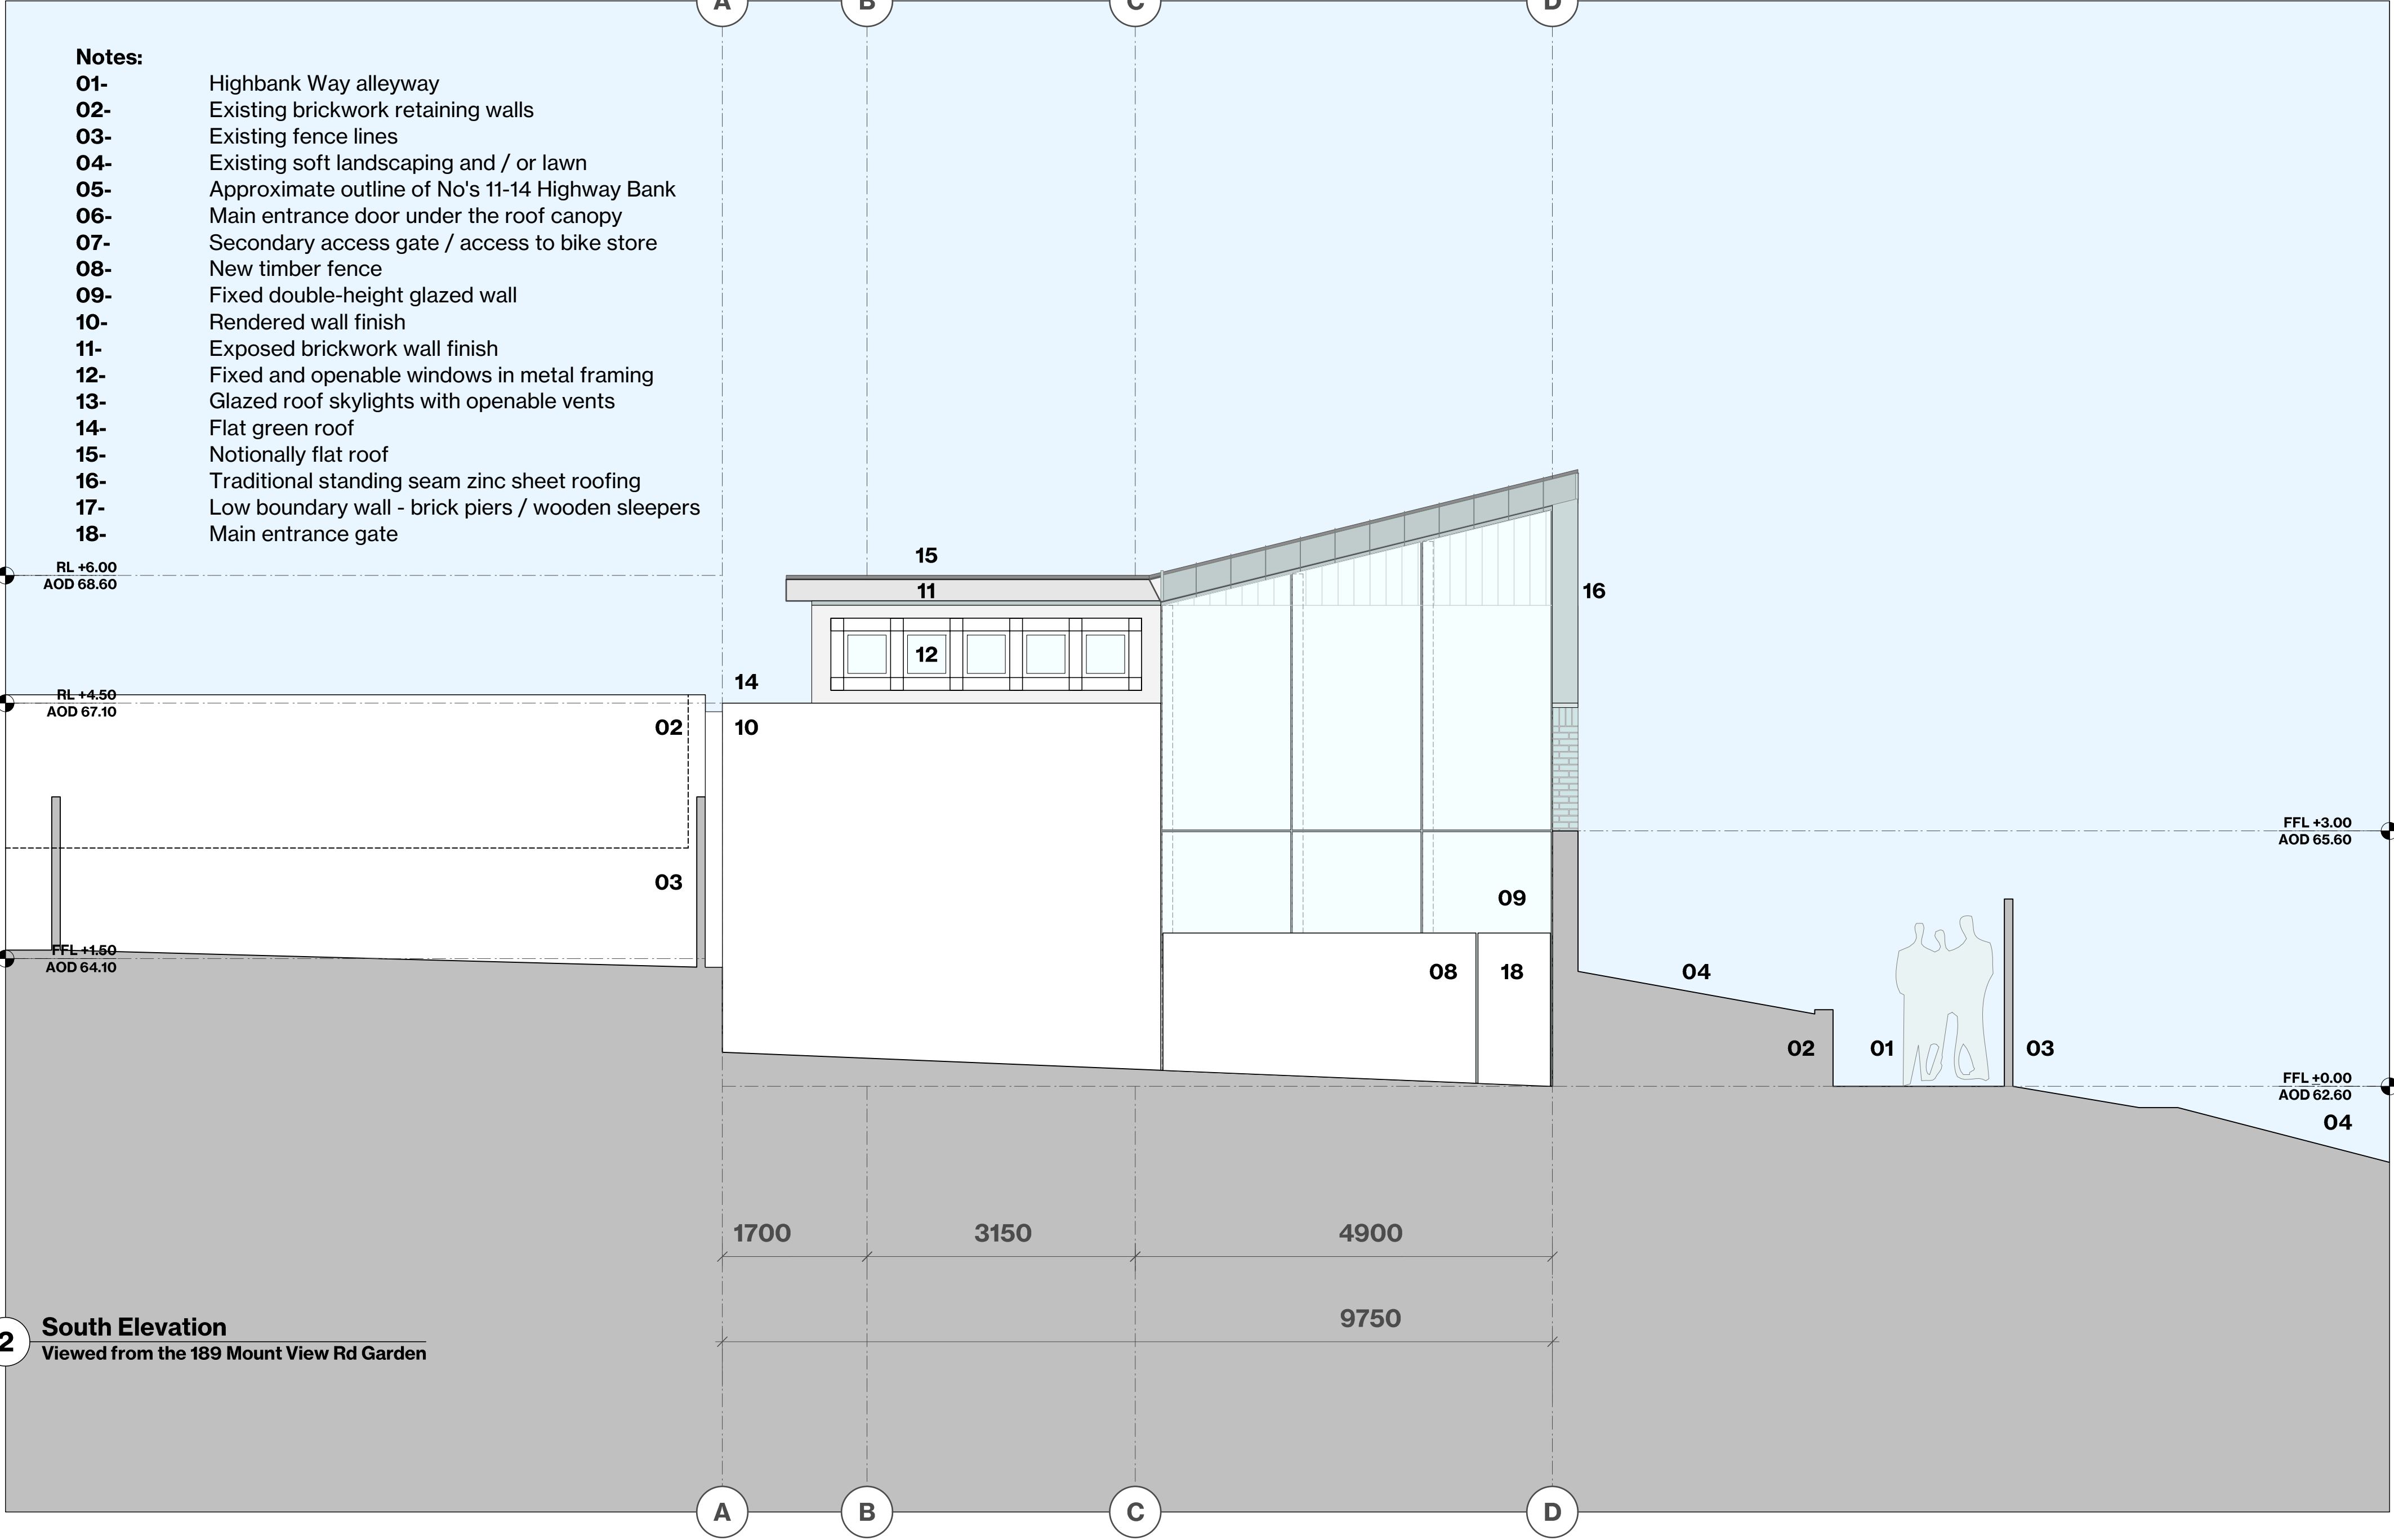


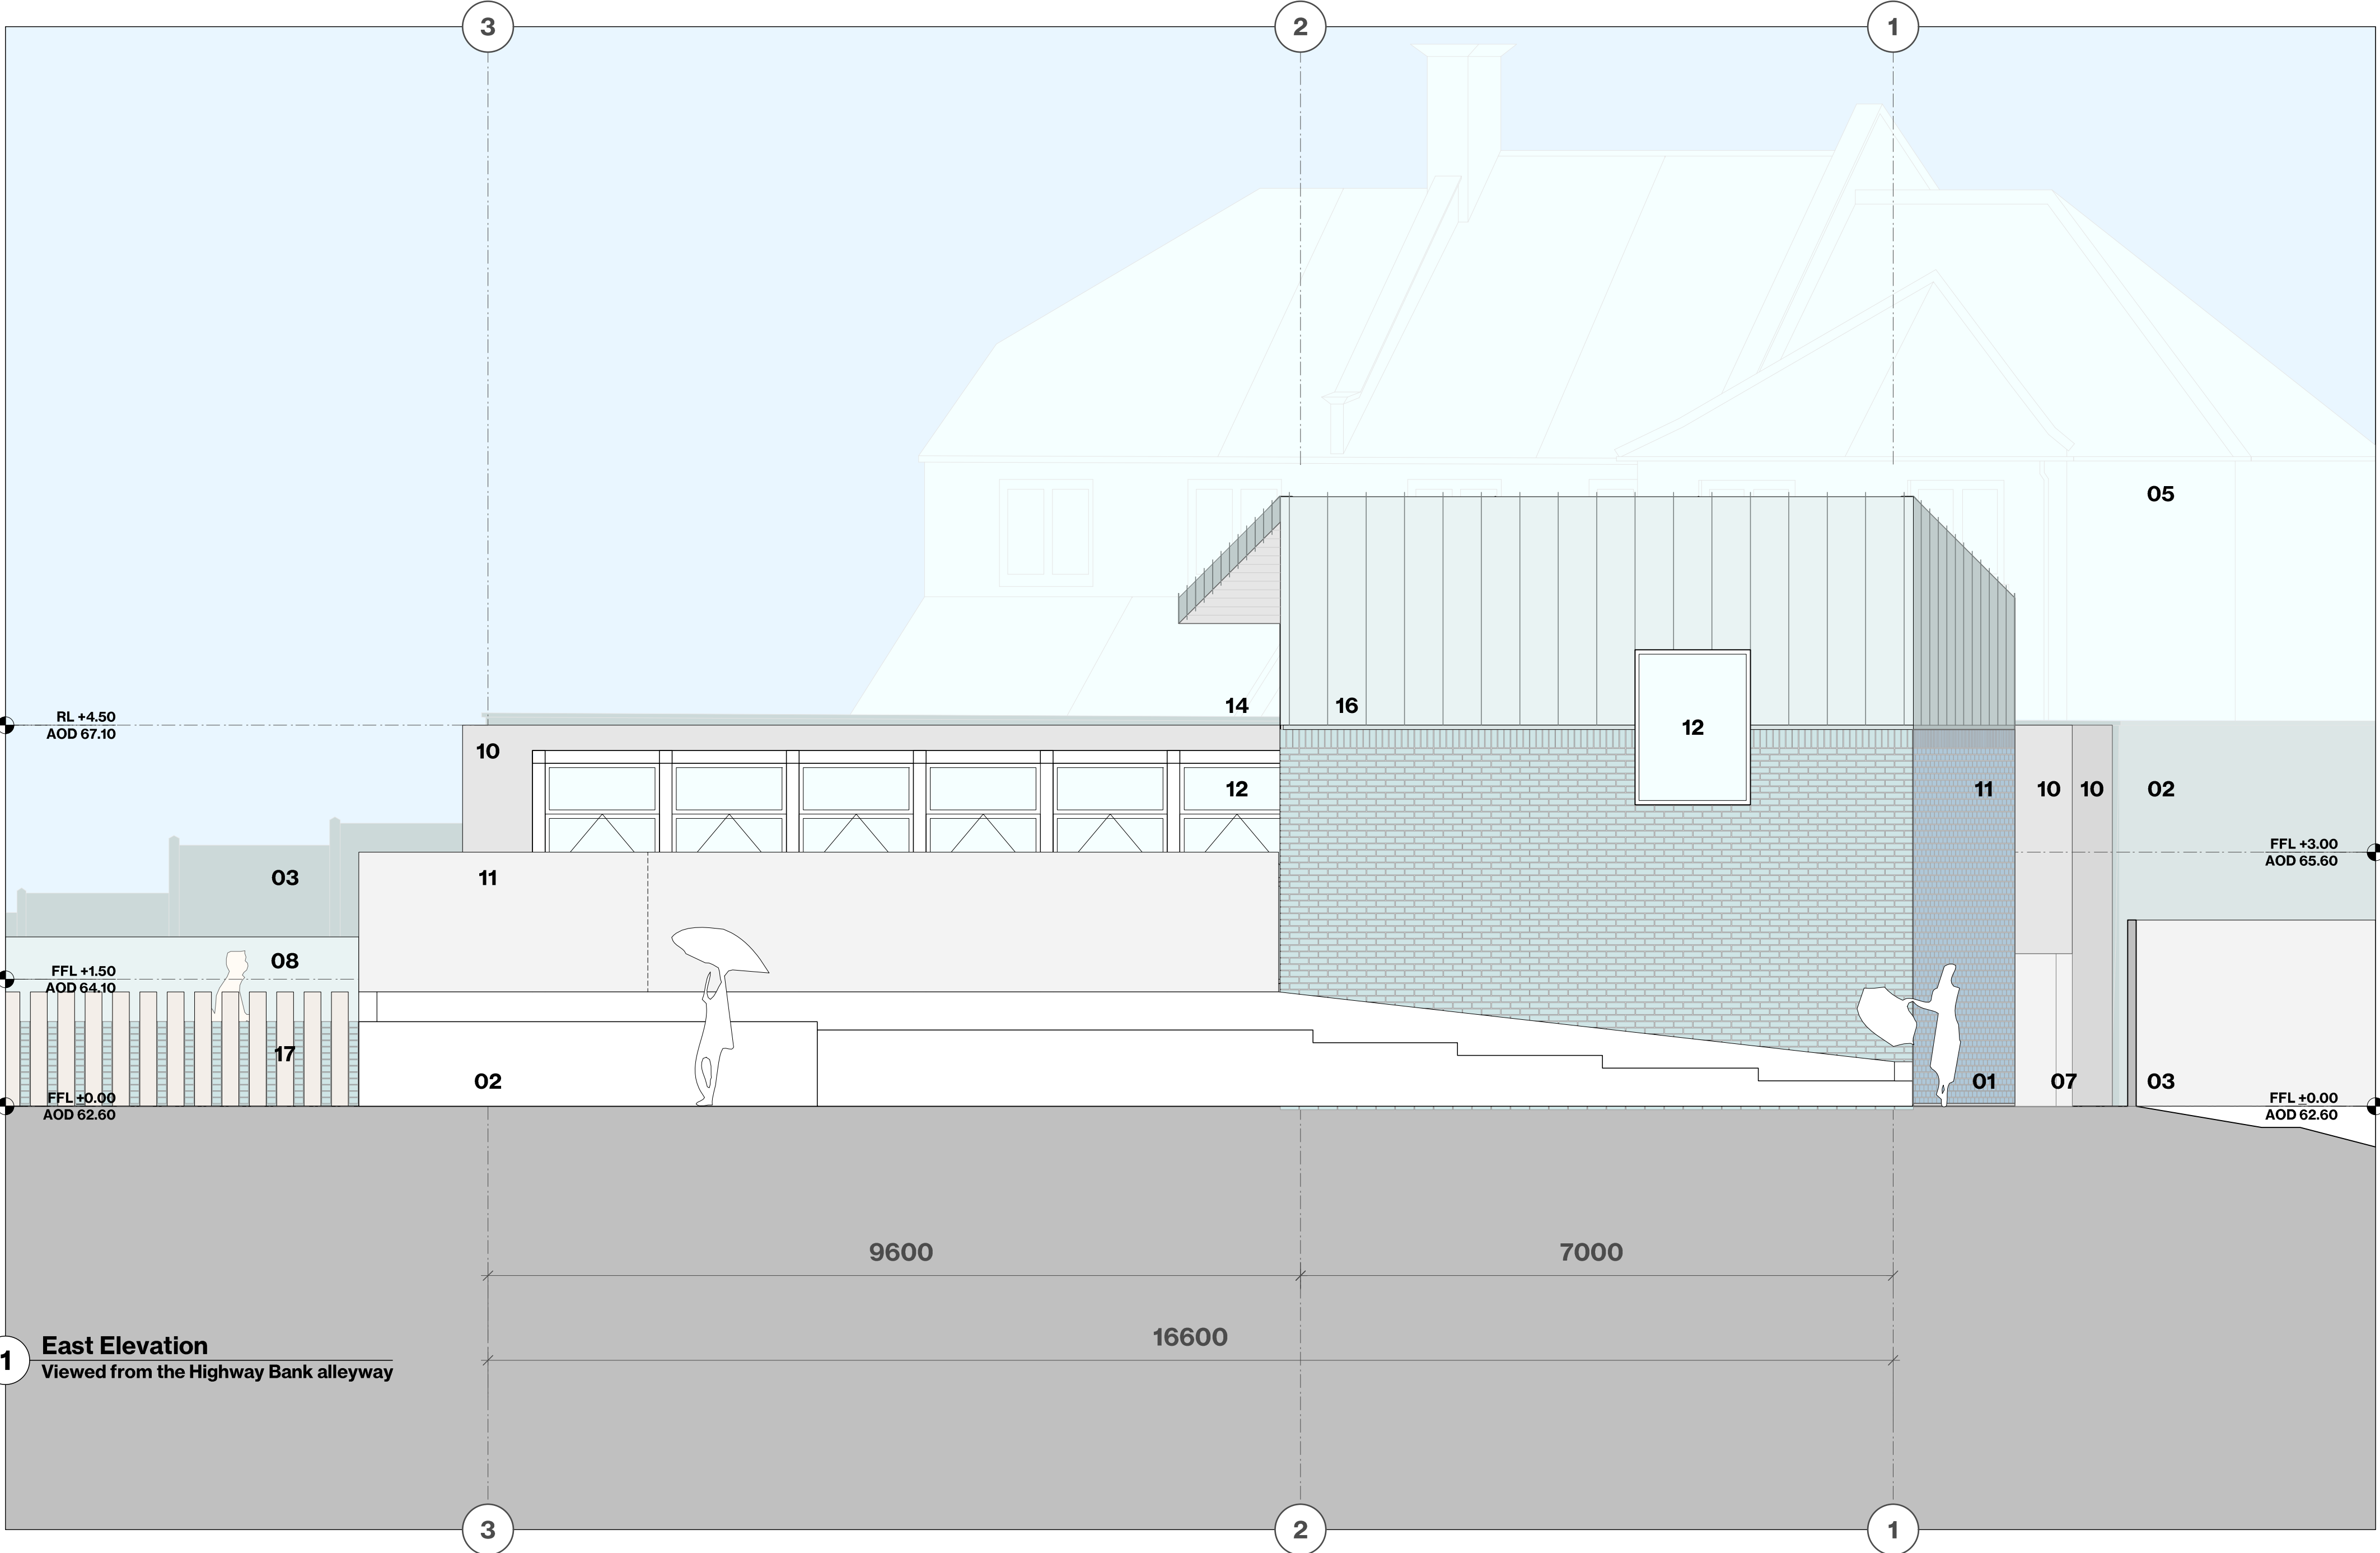

KEY / NOTES ALL DIMENSIONS, LEVELS AND AREAS ARE APPROXIMATE ONLY AND SHOULD BE VERIFIED ON SITE. DO NOT SCALE THIS DRAWING LACEY + SALTYSKYOV ARCHITECTS LTD SHALL NOT BE LIABLE OR RESPONSIBLE FOR ANY USE OF THIS DOCUMENT FOR ANY PURPOSE OTHER THAN THAT FOR WHICH IT WAS ORIGINALLY PREPARED AND PROVIDED. WHILE THE CLIENT SHALL BE ENTITLED TO UTILISE AND COPY THIS DOCUMENT FOR AN EXTENSION OF THE WORKS, THE CLIENT SHALL NOT BE ENTITLED TO REPRODUCE THE DESIGNS CONTAINED IN THIS DOCUMENT FOR ANY SUCH EXTENSION	REV	DATE	DESCRIPTION	PROJECT	189 MOUNT VIEW ROAD	REVISION
	A	02/06/23	PLANNING APPLICATION SUBMISSION	DRWG NAME	PROPOSED EAST AND SOUTH ELEVATIONS	A
				DRWG NO	1690-A-GA-EL-01	
				SCALE	1:50	
				SIZE	A1	
				DATE	02/06/23	

© 2022 COPYRIGHT LACEY + SALTYSKYOV. ALL RIGHTS RESERVED

LACEY + SALTYSKYOV ARCHITECTS LTD

OFFICES 117-118
SPACES
307 EUSTON ROAD
NW1 3AD

+44 (0)20 7255 0525
www.laceysaltskyov.com
info@laceysaltskyov.com

LACEY + SALTYSKYOV