



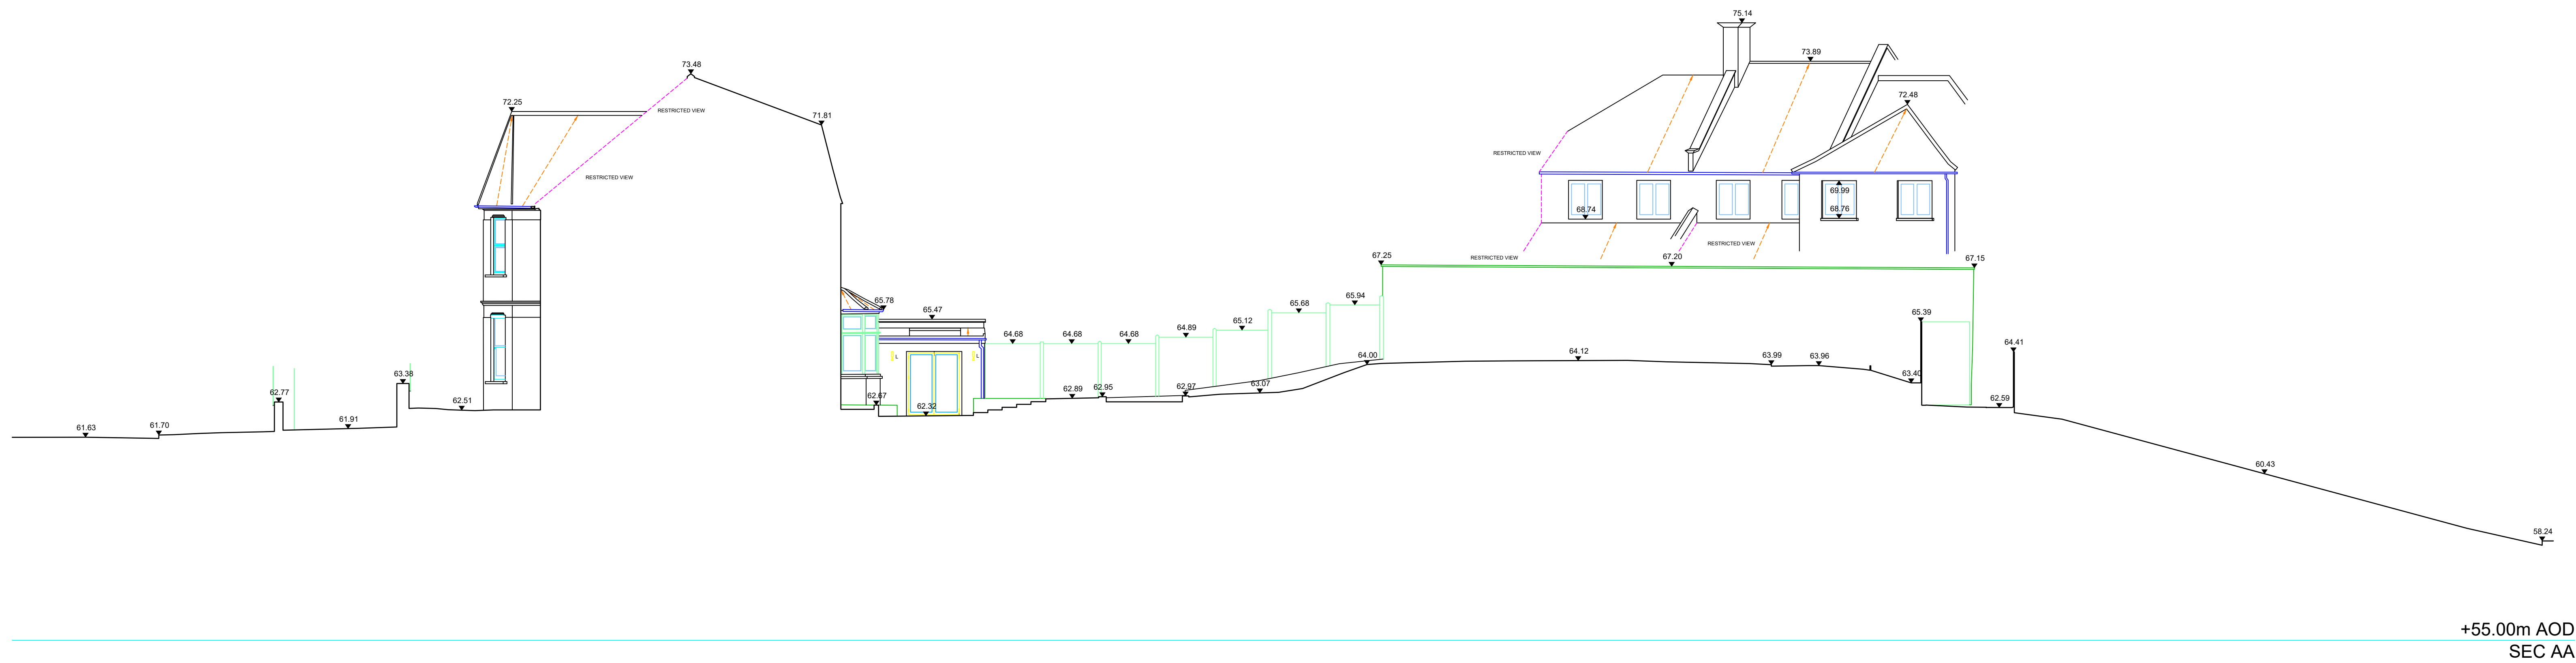

10.00	Floor to Finished Ceiling Height	IC	Inspection Cover
10.00	Finished Floor Level	JB	Junction Box
A/C	Air Conditioning Unit	LF	Light
B	Boiler	SLF	Redundant Light Fitting
BB	Bottom of Beam	S	Sounder
B	Bottom of Beam	SB	Switch Board
C	Column	SD	Smoke Detector
CP	Call Point	SK	Sprinkler
CT	Cable Tray	SL	Sprinkler Level
DL	Duct Level	SPK	Speaker
FA	Fire Alarm	TS	Top of Beam
FC	False Ceiling	V	Vent
FP	Fire Panel	Wd	Window Sill to Head Height
G	Gully	WS	Floor to Window Sill Height
H	Height	WV	Water Valve

Section Locations

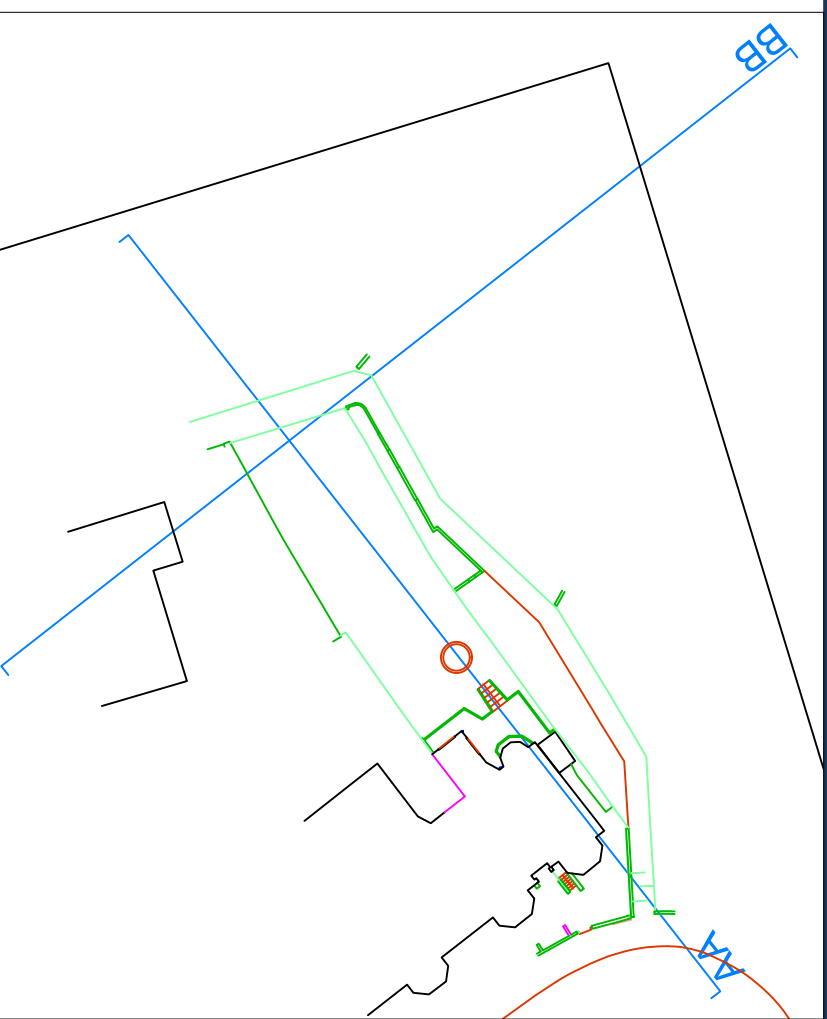

Notes:

Levels are related to Ordnance Survey Datum via GPS Observations.

All information contained in this drawing (including digital data) should be checked and verified prior to any fabrication or construction.

Project: 189 Mount View Rd
London
N4 4JT

Title: Site Sections

Drawn By: SB Scale: 1:100 Date: April 2022

Dwg No: LS2609/S A0

Point 2 Surveyors Limited
17 Slingsby Place
London
WC2E 9AB
0207 836 5828

point2.co.uk

