
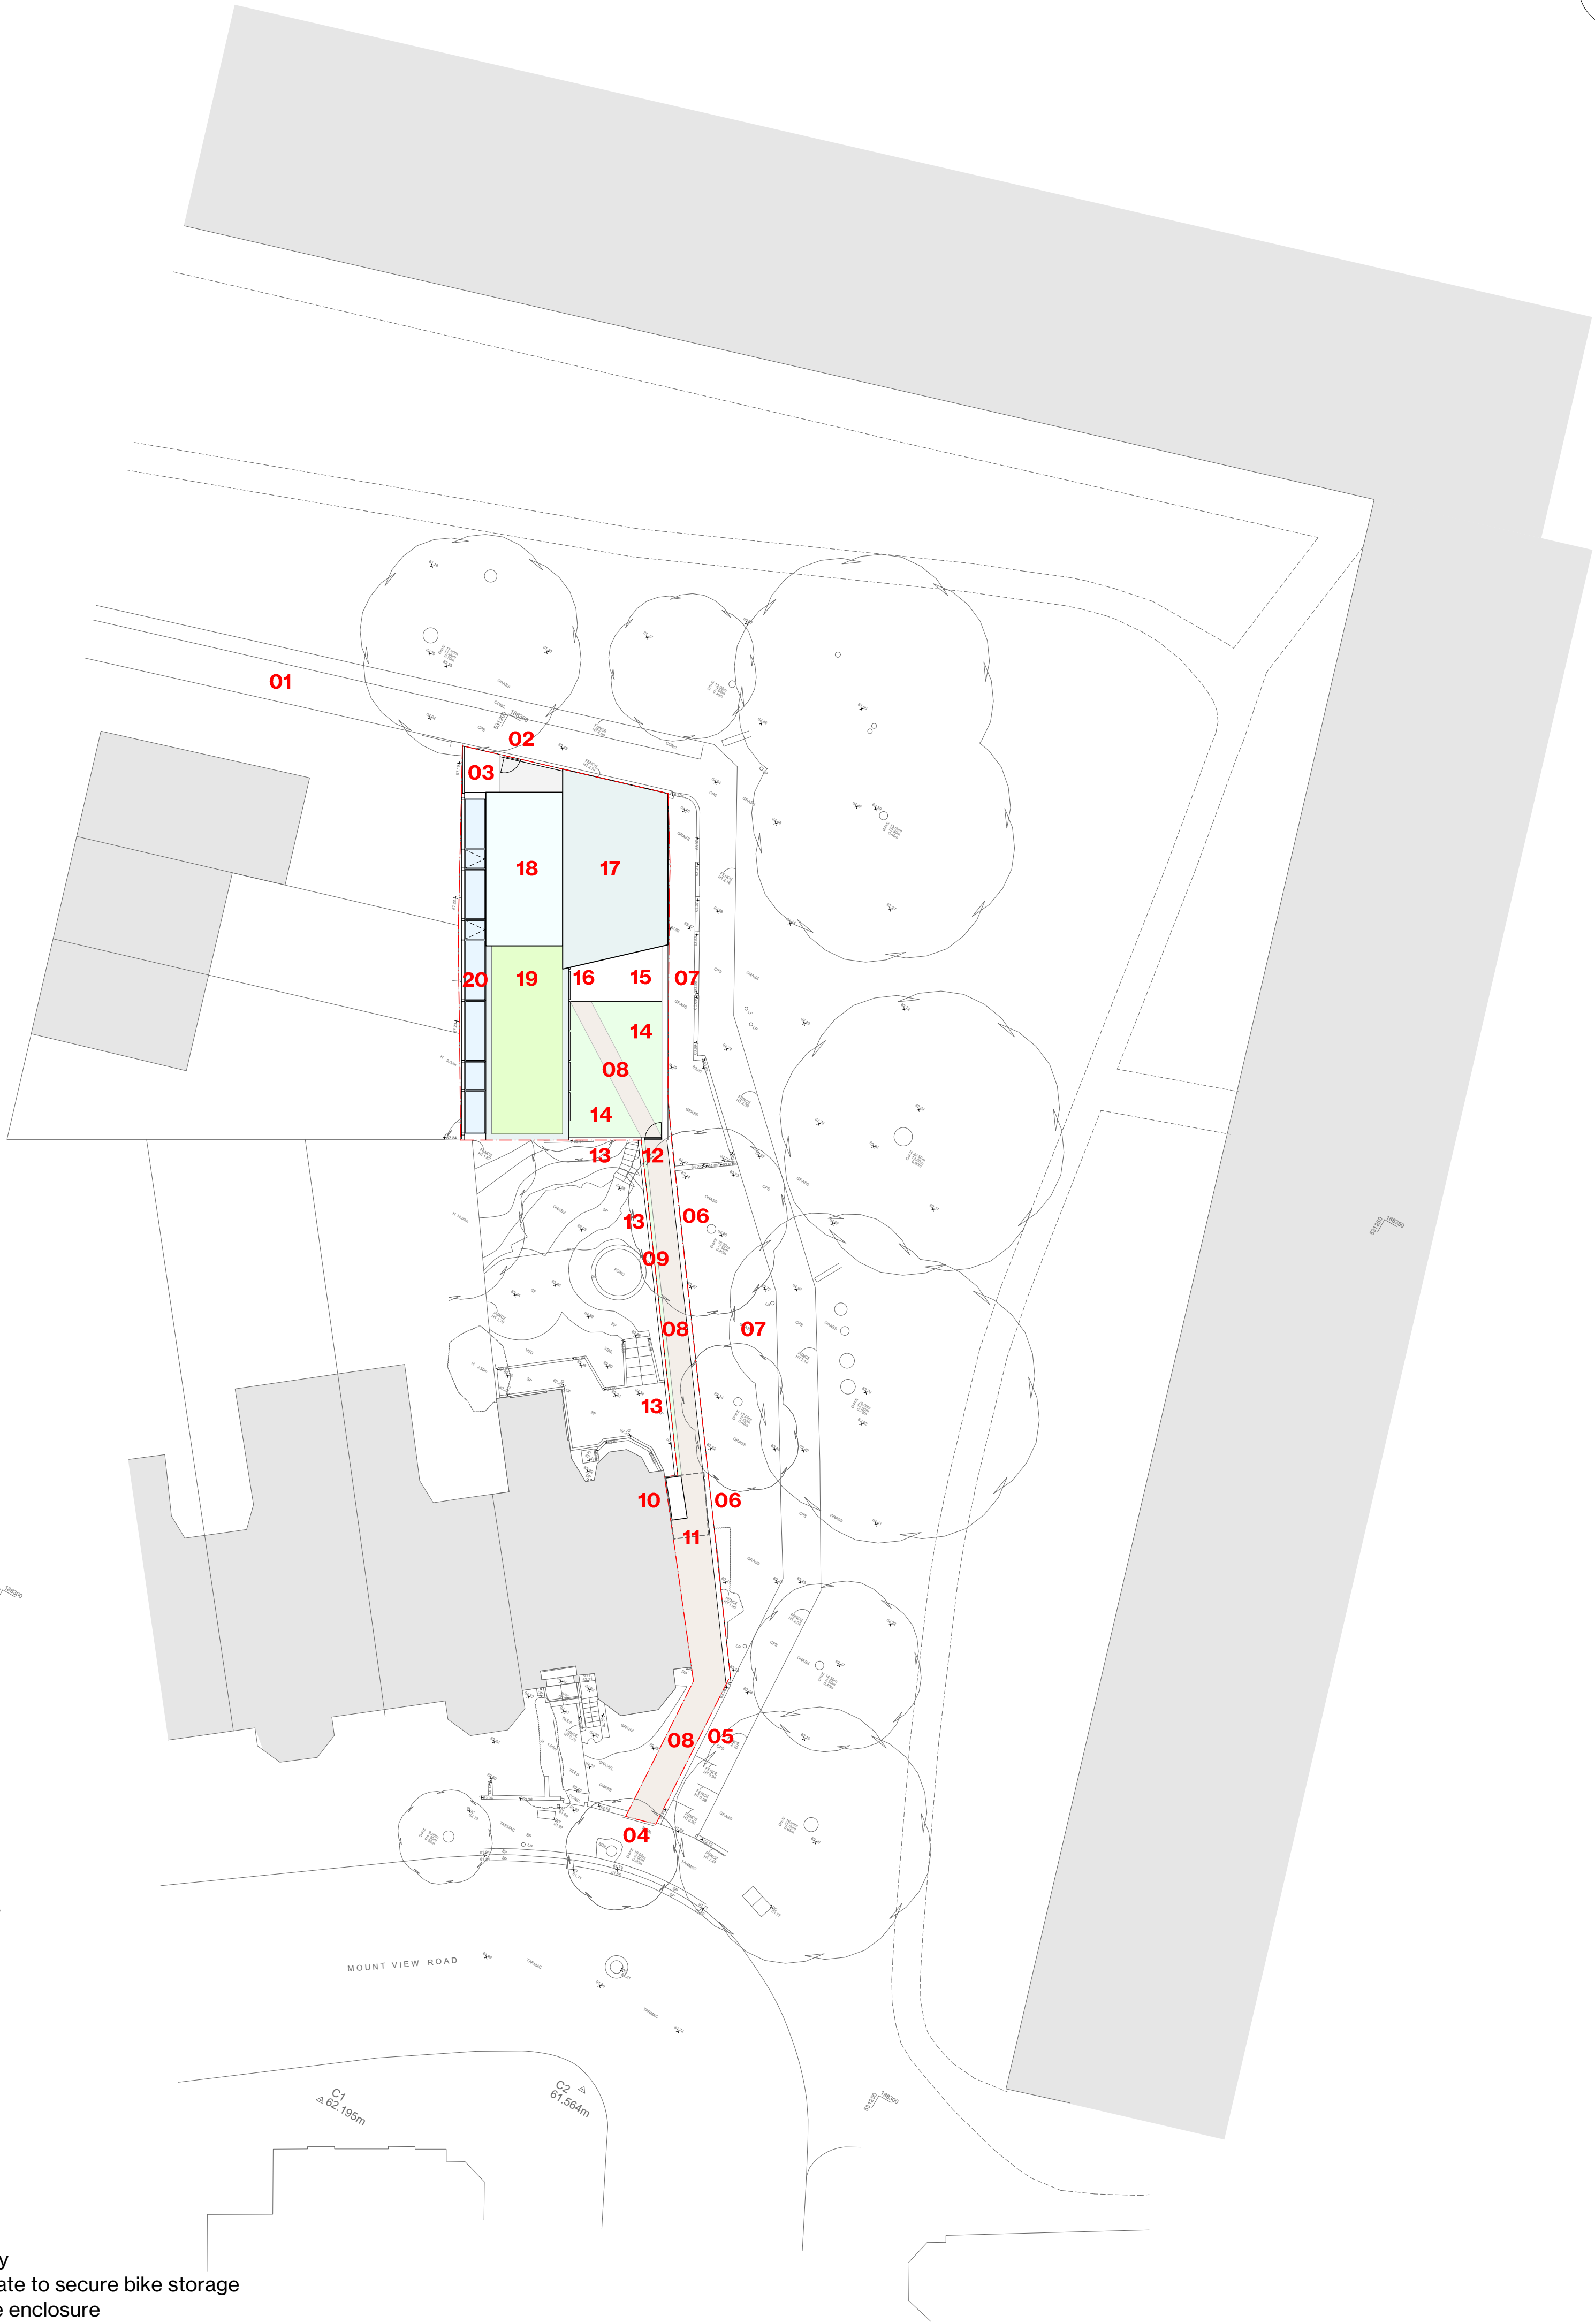


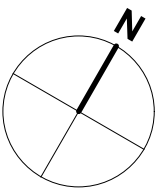

- Notes:**
- 01- Highbank Way alleyway
 - 02- Secondary entrance gate to secure bike storage
 - 03- Secure bicycle storage enclosure
 - 04- Main entrance and postbox from Mount View Road
 - 05- Existing brickwork retaining wall
 - 06- New low level retaining wall
 - 07- Existing soft landscaped earth bank with trees
 - 08- Semi-permeable paving path notionally 1.5m wide
 - 09- Soft landscaped / planted border to the paved path
 - 10- Refuse and recycling bin enclosure
 - 11- Outline of the exiting garden shed to be removed
 - 12- Main controlled access gate
 - 13- New timber fence notionally 1.8m tall
 - 14- Lawn / soft landscaped garden
 - 15- External decking area
 - 16- Main entrance area
 - 17- Standing seam metal pitched roof
 - 18- Flat roof
 - 19- Green roof
 - 20- Glazed roof skylights with openable vents

0 5 10 15 20 25 M

KEY / NOTES				PROJECT	189 MOUNT VIEW ROAD	REVISION
ALL DIMENSIONS, LEVELS AND AREAS ARE APPROXIMATE ONLY AND SHOULD BE VERIFIED ON SITE.				DRWG NAME	BLOCK PLAN	A
				DRWG NO	1690-A-SP-02	
				SCALE	1:200	
				SIZE	A1	
				DATE	02/06/23	
DO NOT SCALE THIS DRAWING						
LACEY + SALTYS ARCHITECTS LTD SHALL NOT BE LIABLE OR RESPONSIBLE FOR ANY USE OF THIS DOCUMENT FOR ANY PURPOSE OTHER THAN THAT FOR WHICH IT WAS ORIGINALLY PREPARED AND PROVIDED. WHILE THE CLIENT SHALL BE ENTITLED TO UTILISE AND COPY THIS DOCUMENT FOR AN EXTENSION OF THE WORKS, THE CLIENT SHALL NOT BE ENTITLED TO REPRODUCE THE DESIGNS CONTAINED IN THIS DOCUMENT FOR ANY SUCH EXTENSION	REV	DATE	DESCRIPTION			

LACEY + SALTYS ARCHITECTS LTD
OFFICES 117-118
SPACES
307 EUSTON ROAD
NW1 3AD
+44 (0)20 7255 0525
www.laceysaltykov.com
info@laceysaltykov.com

LACEY + SALTYS