








0 1 2 4m

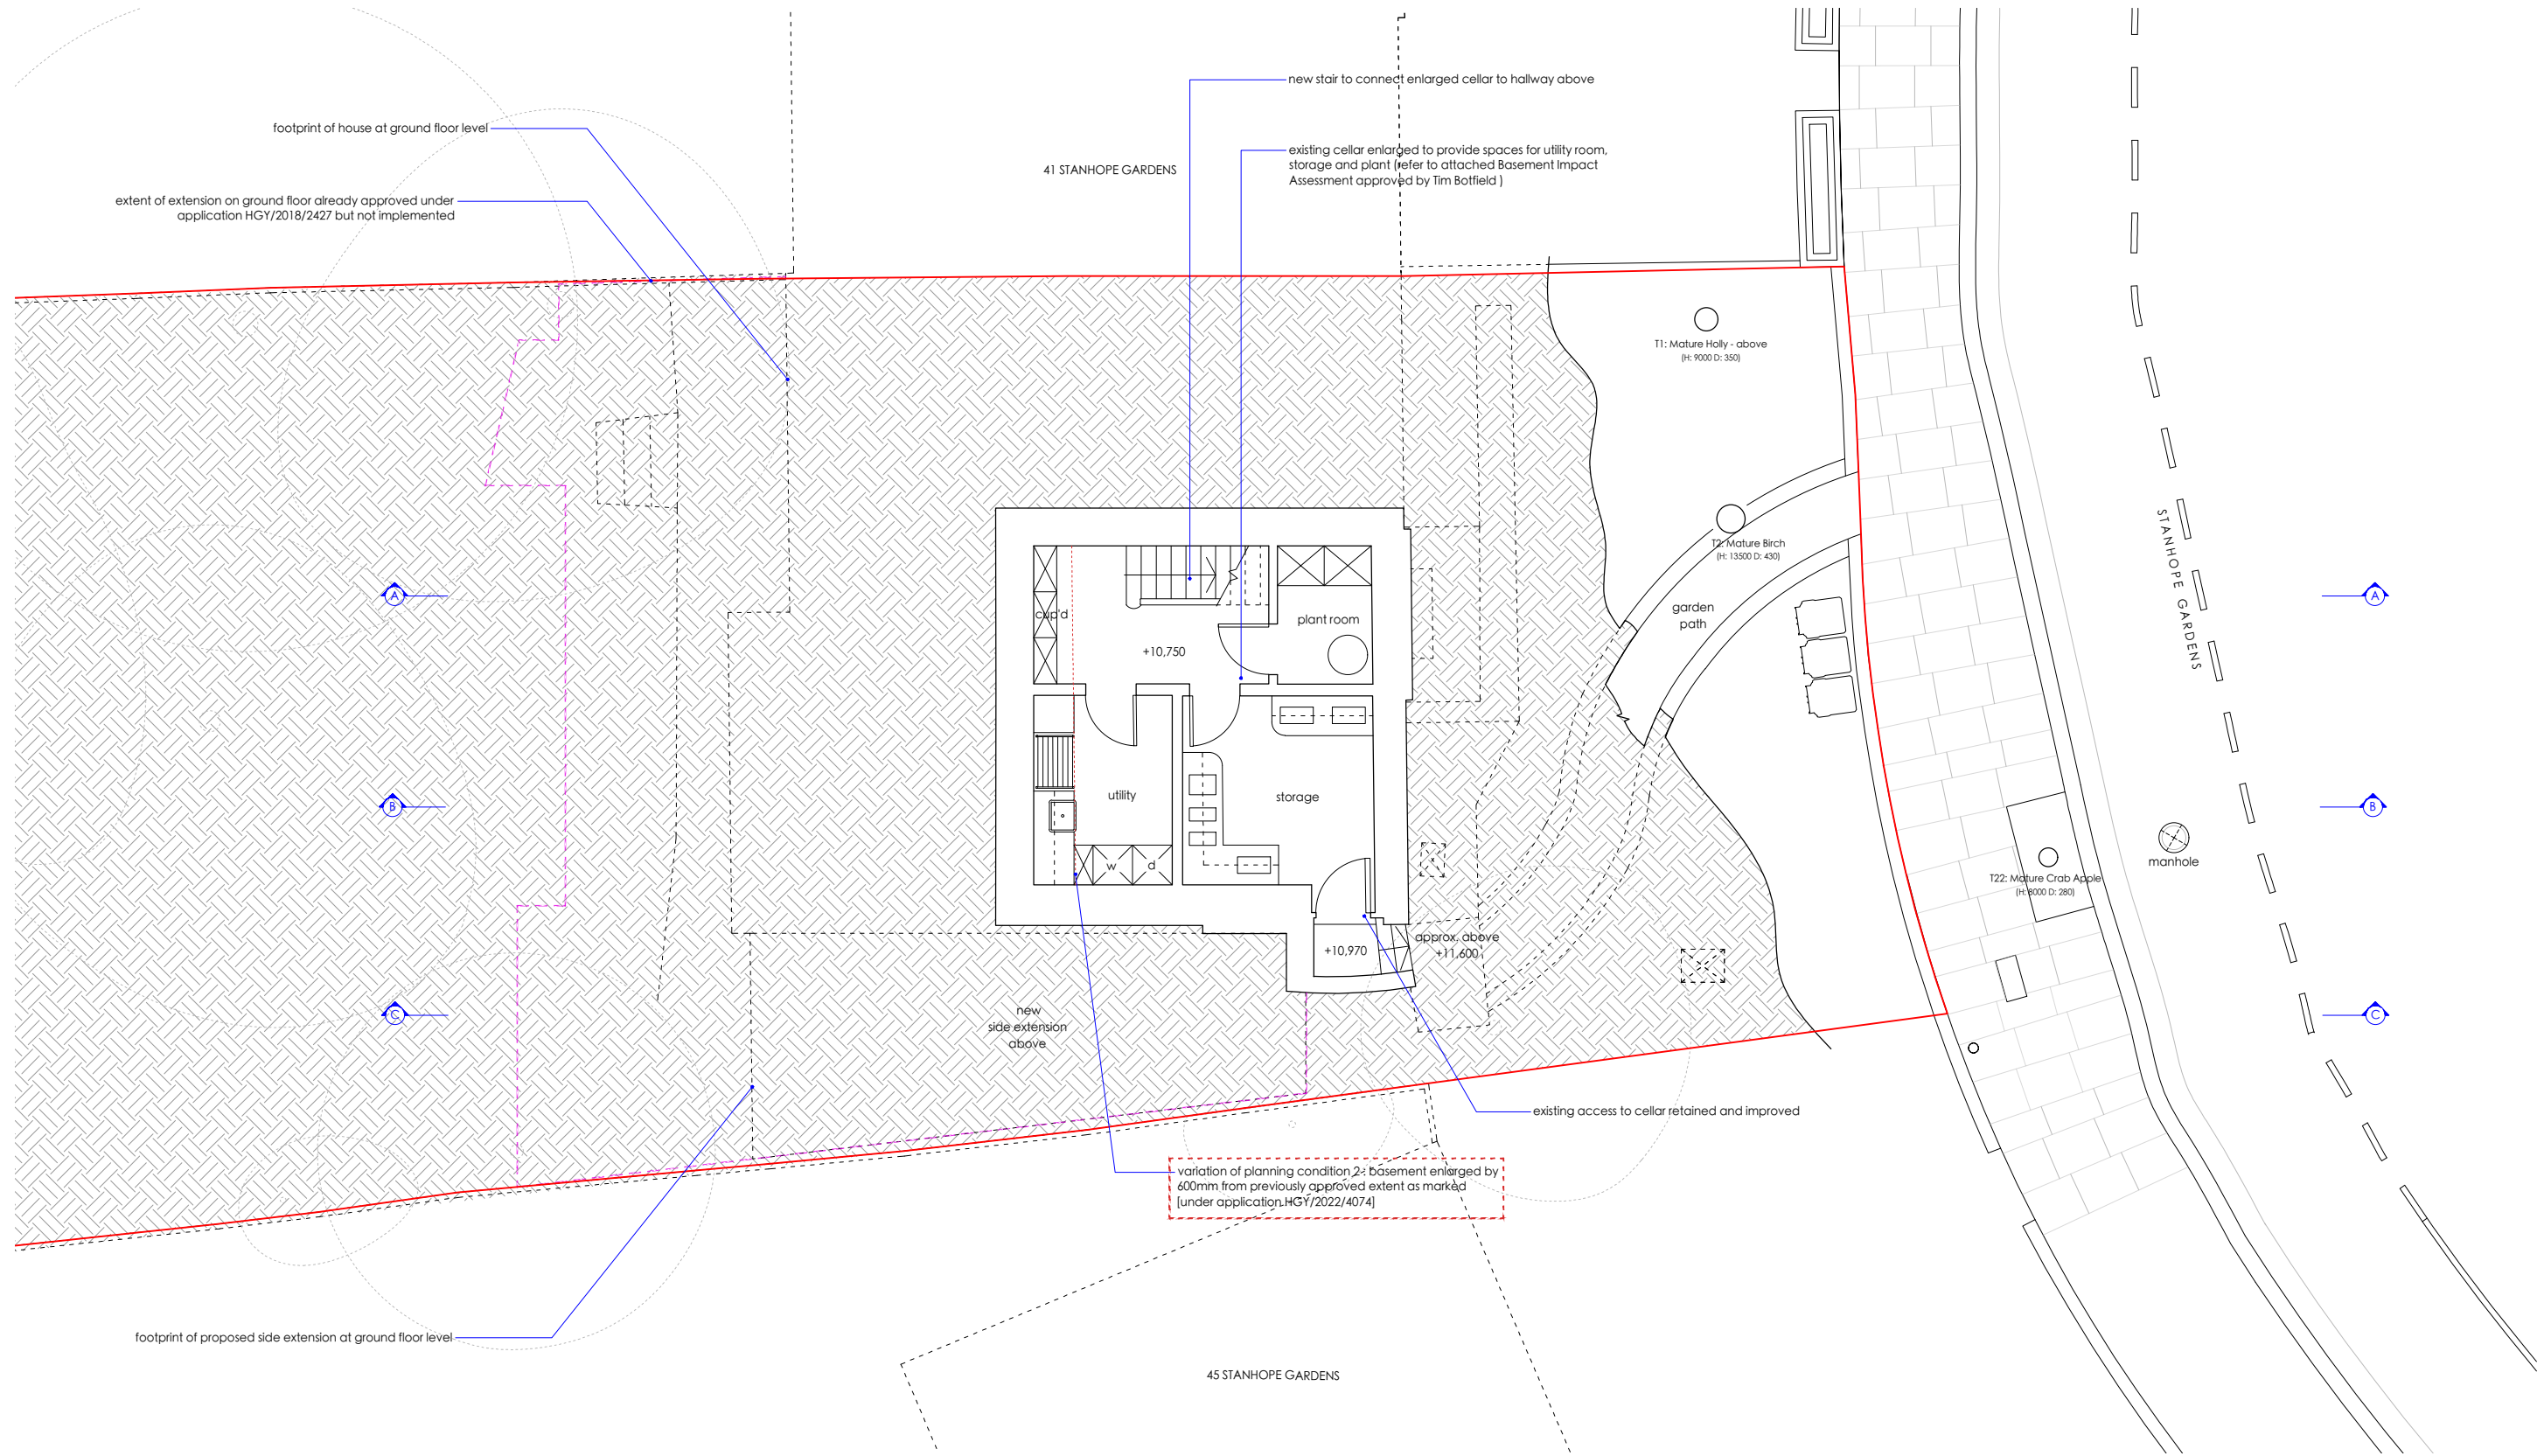


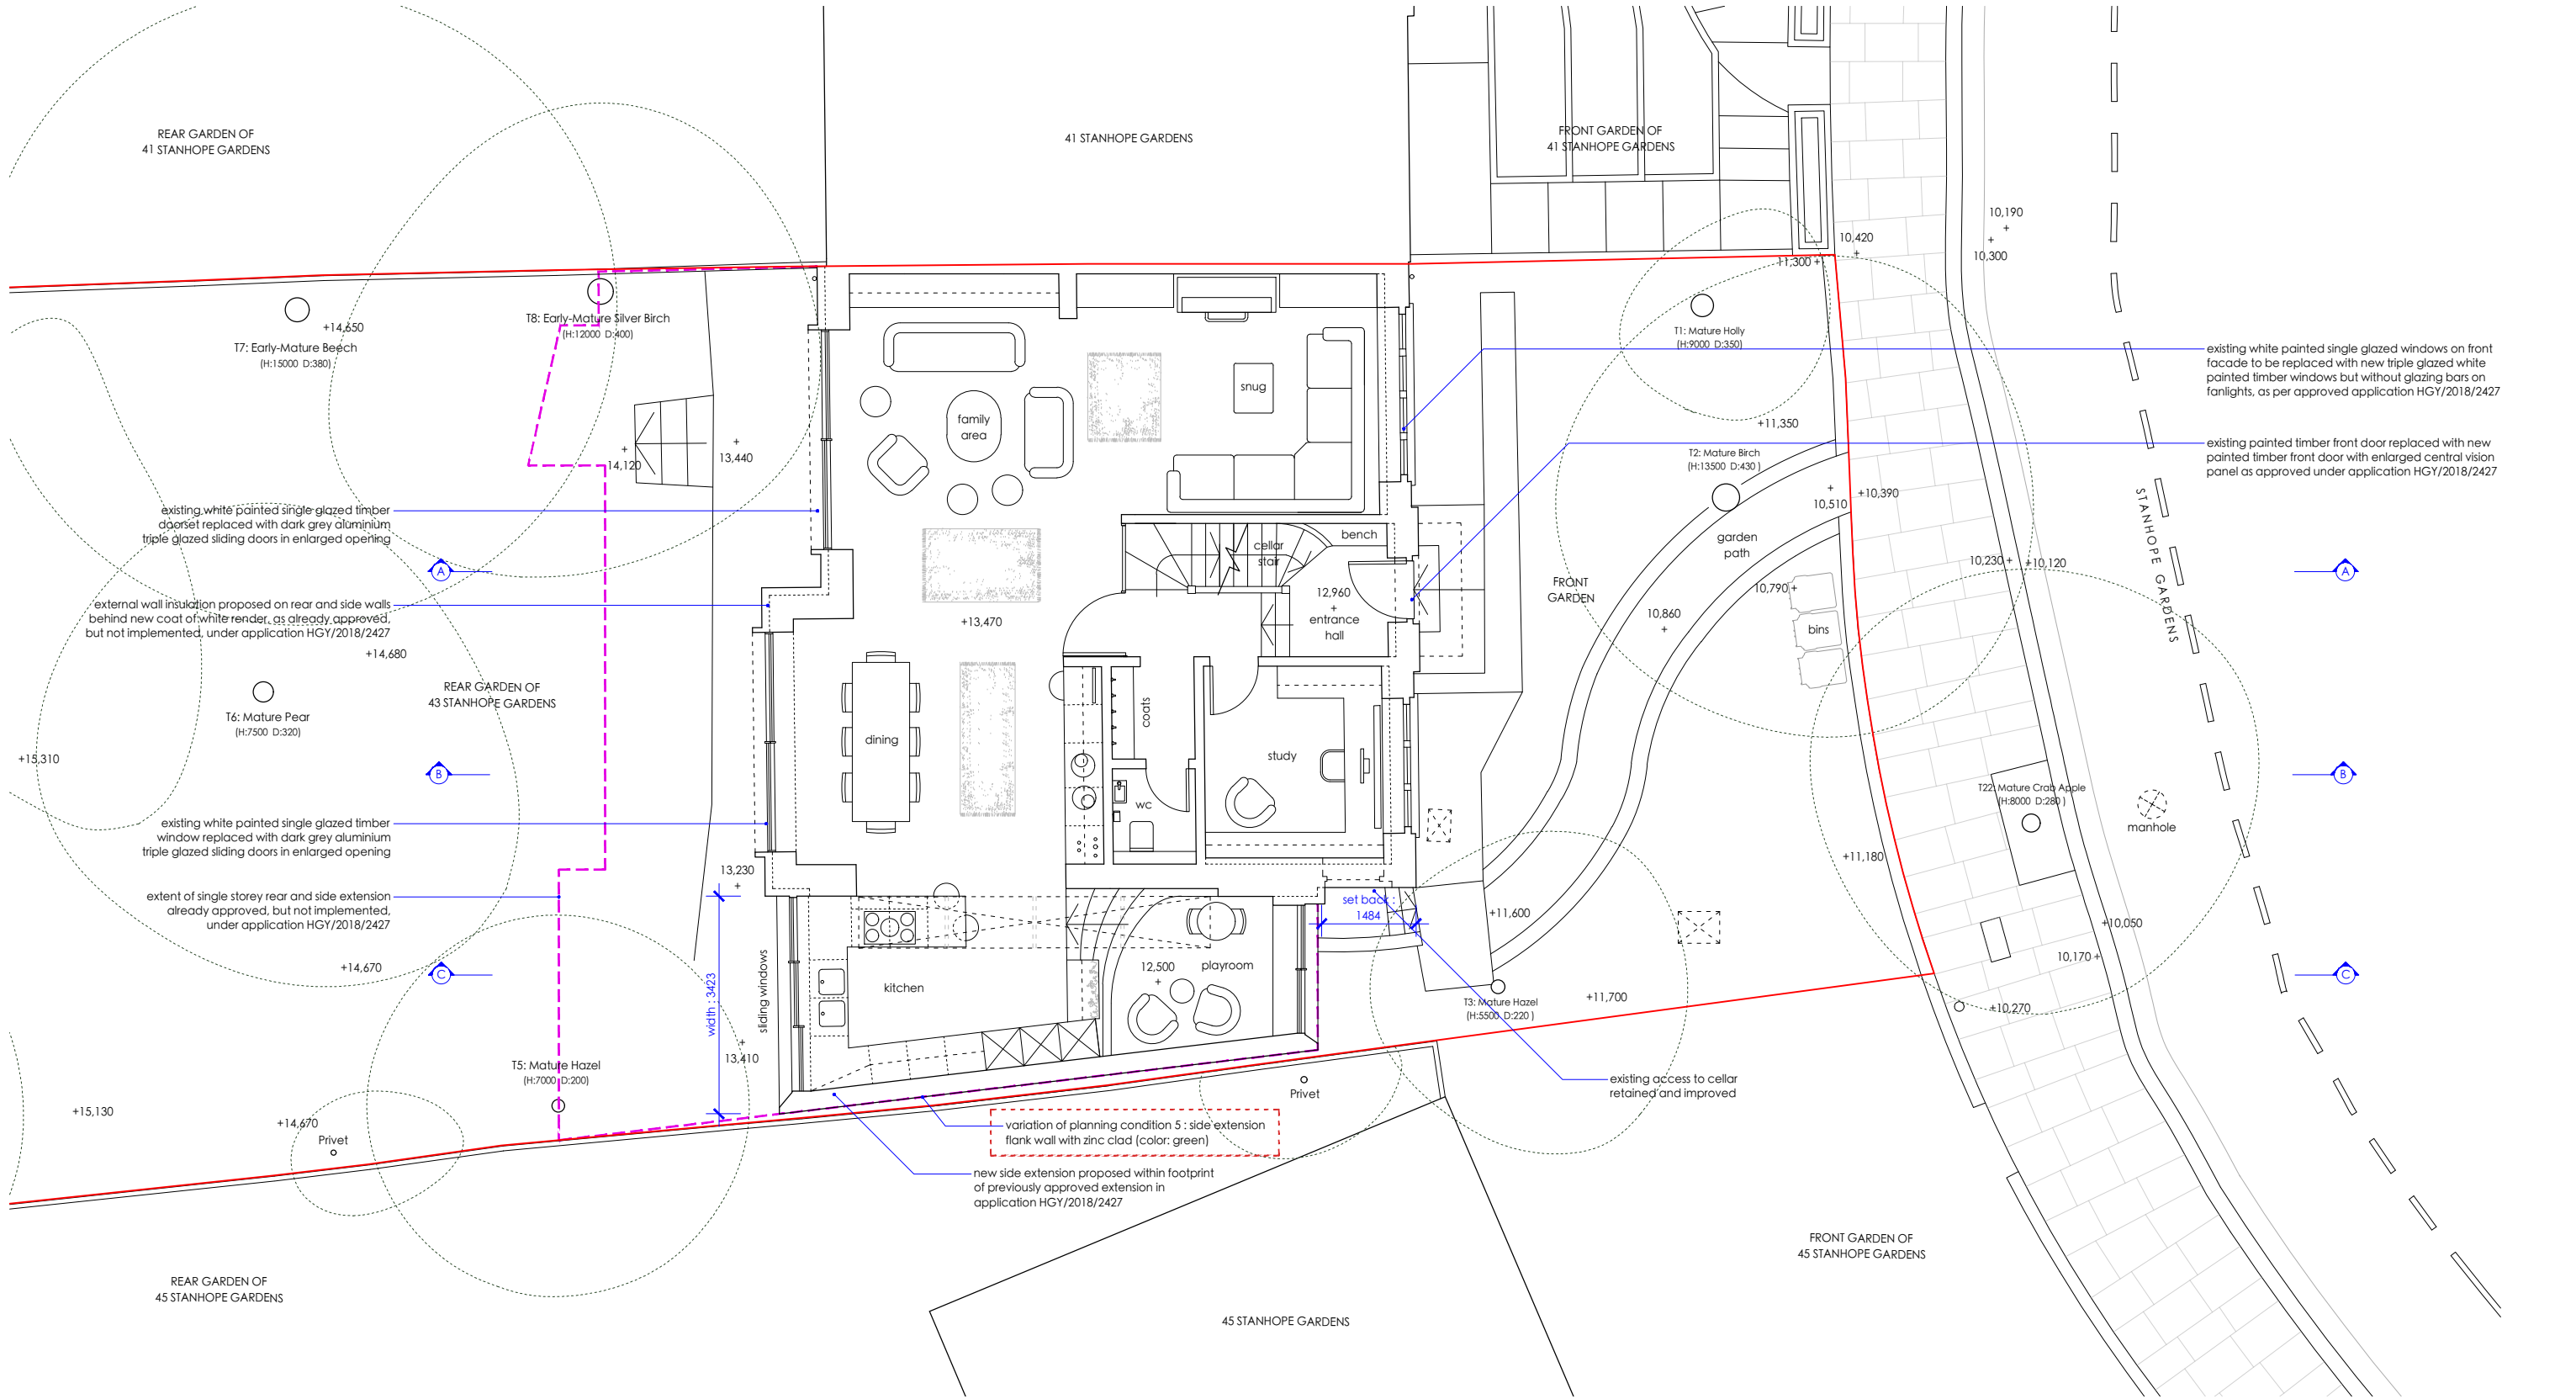



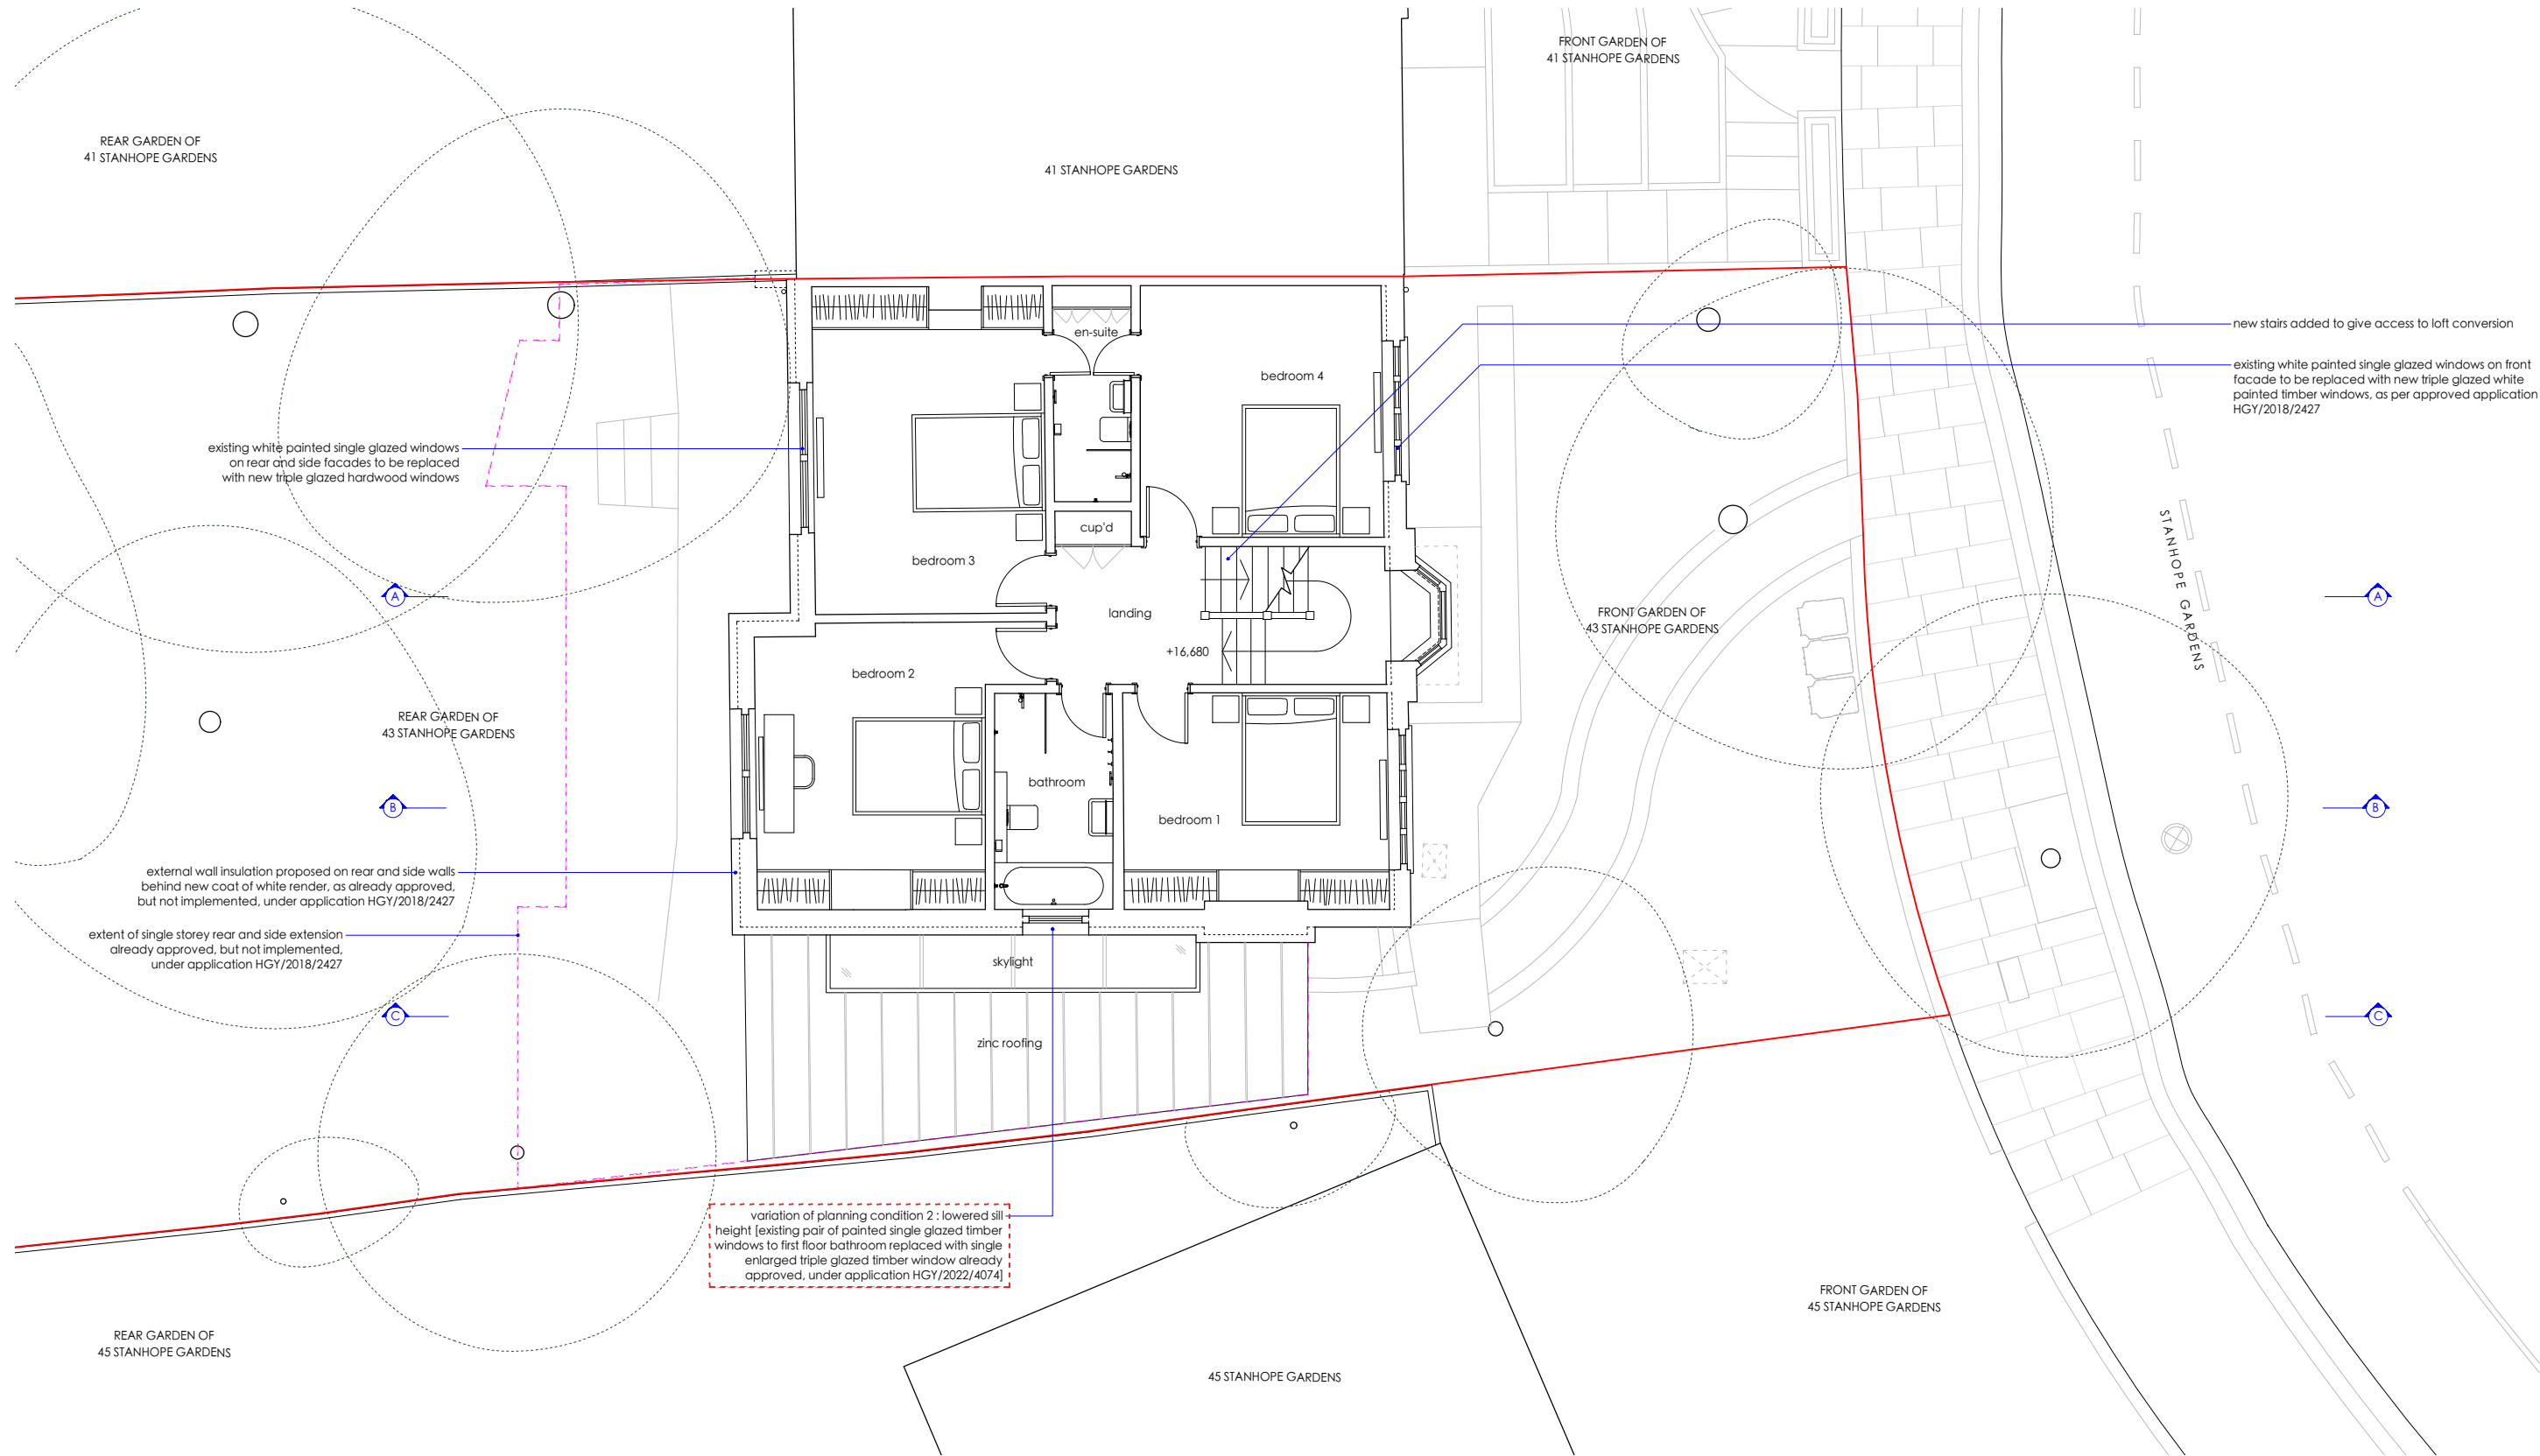


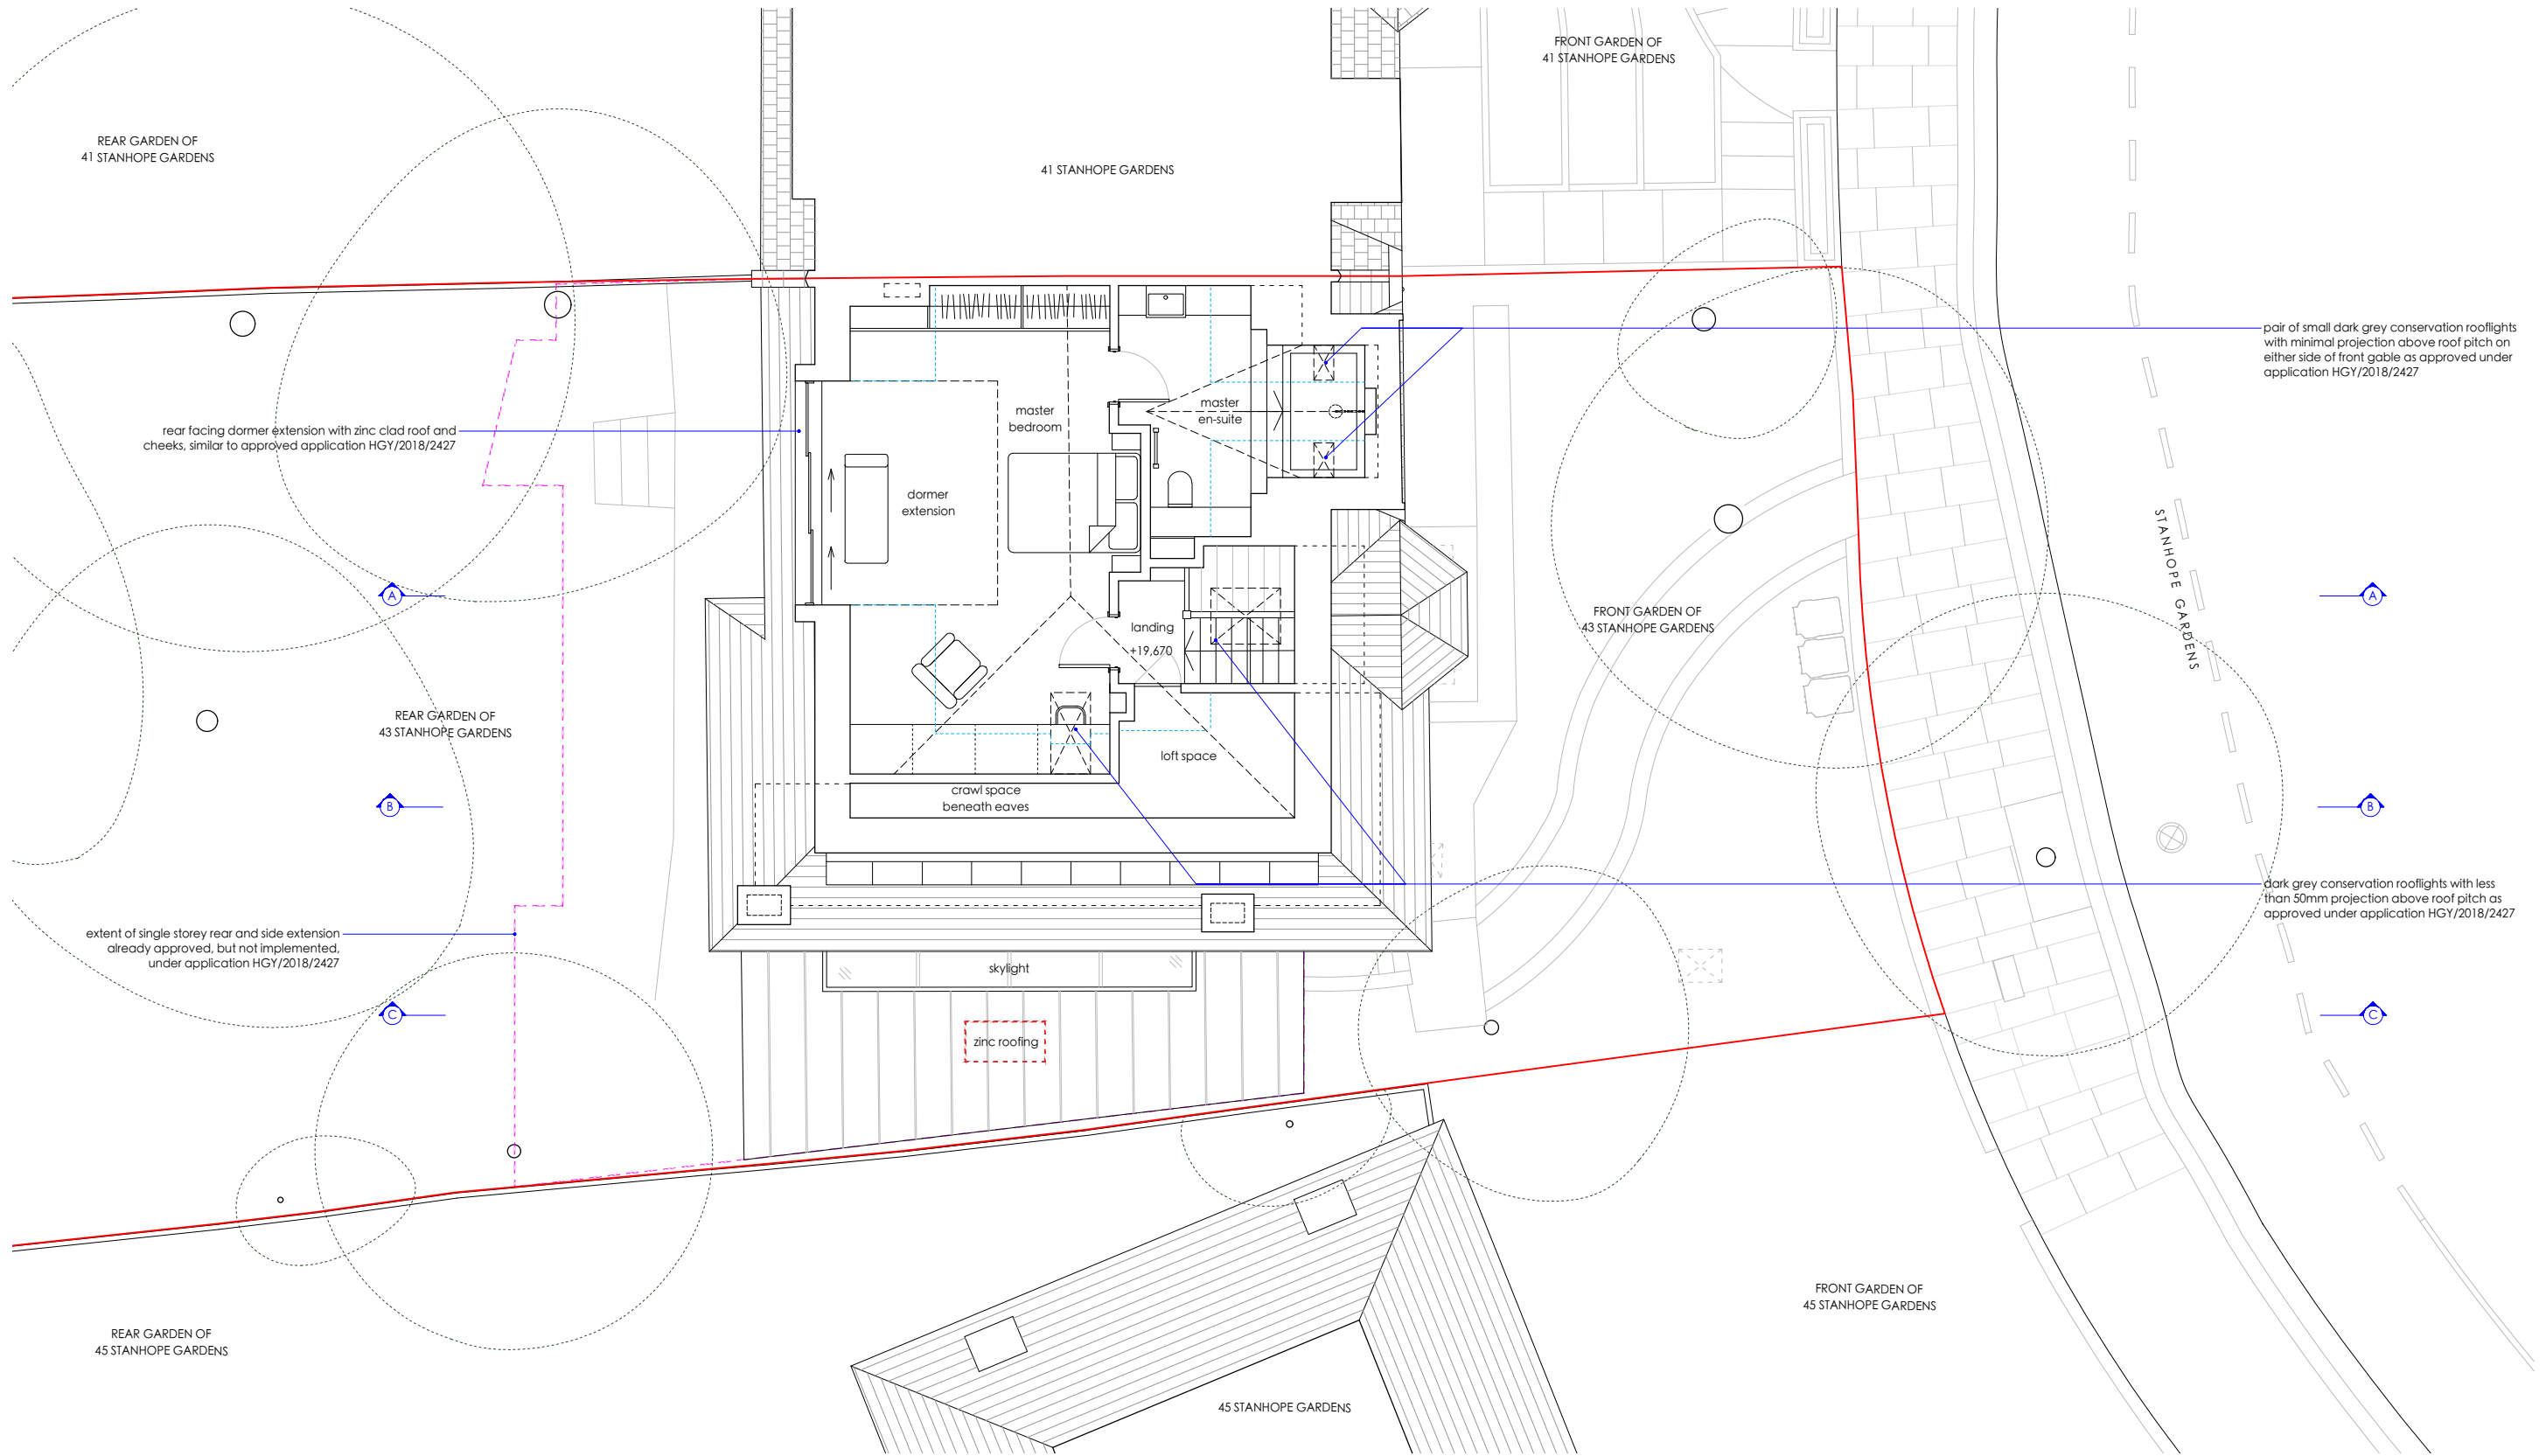


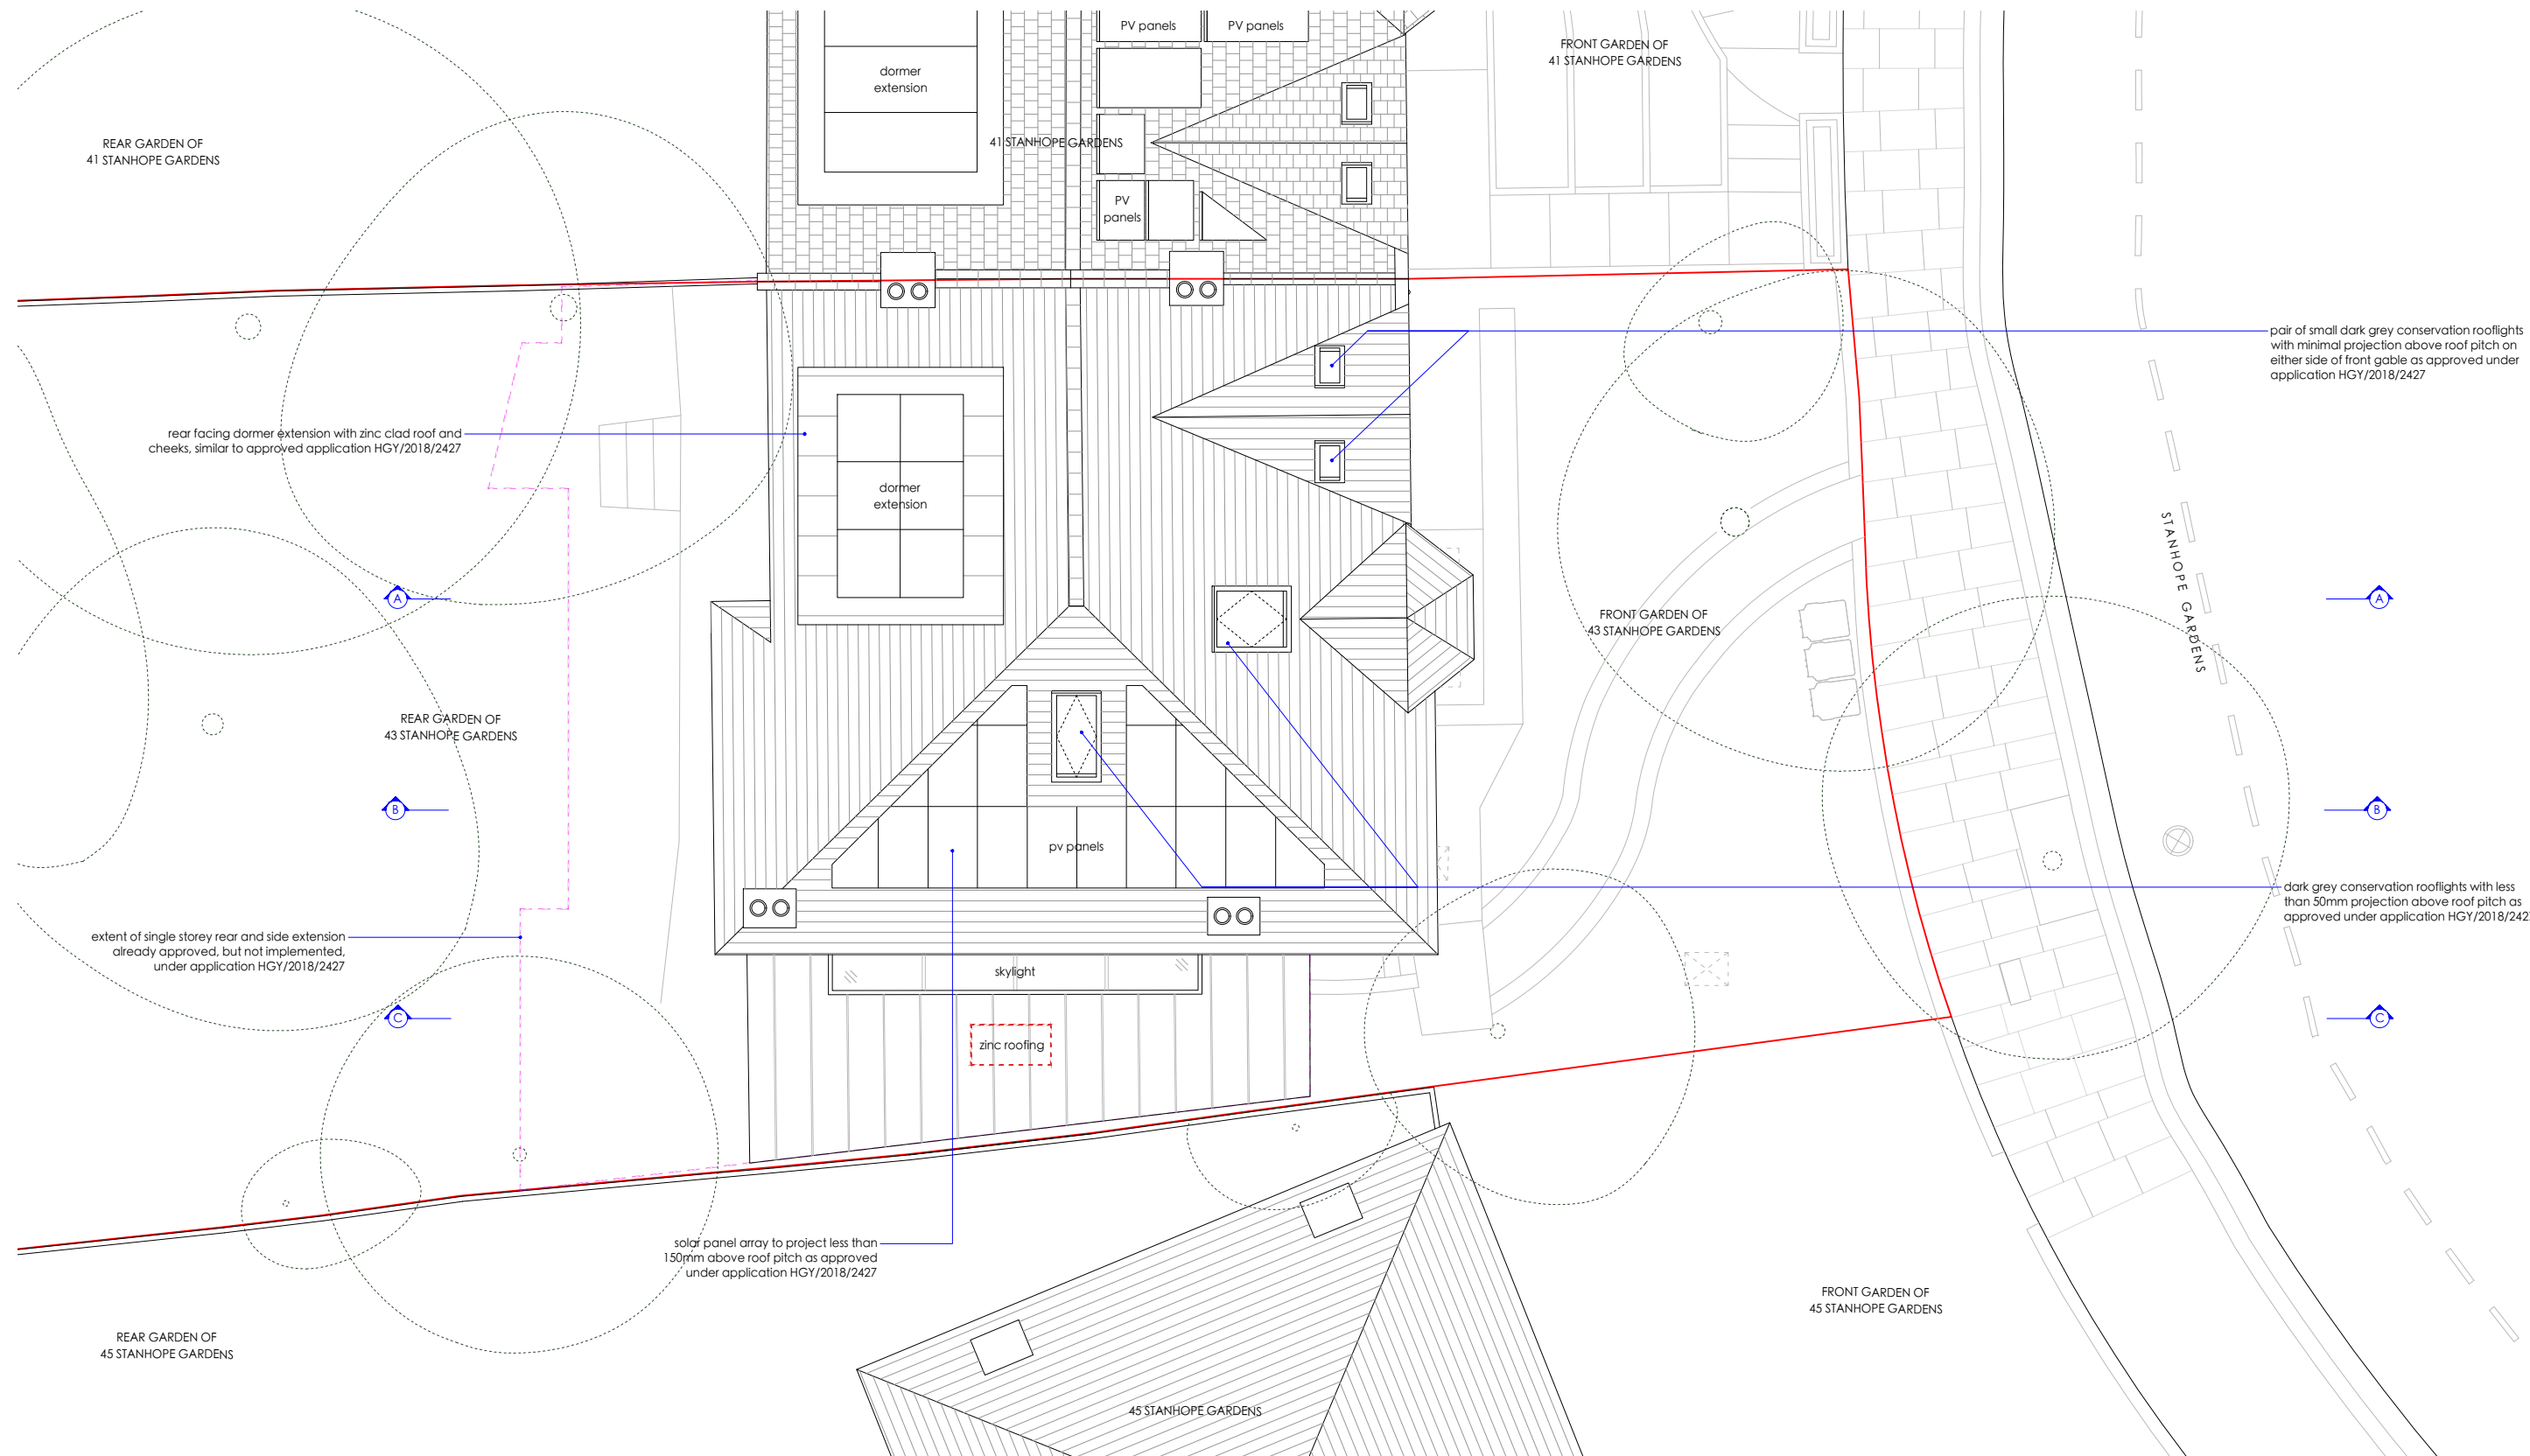


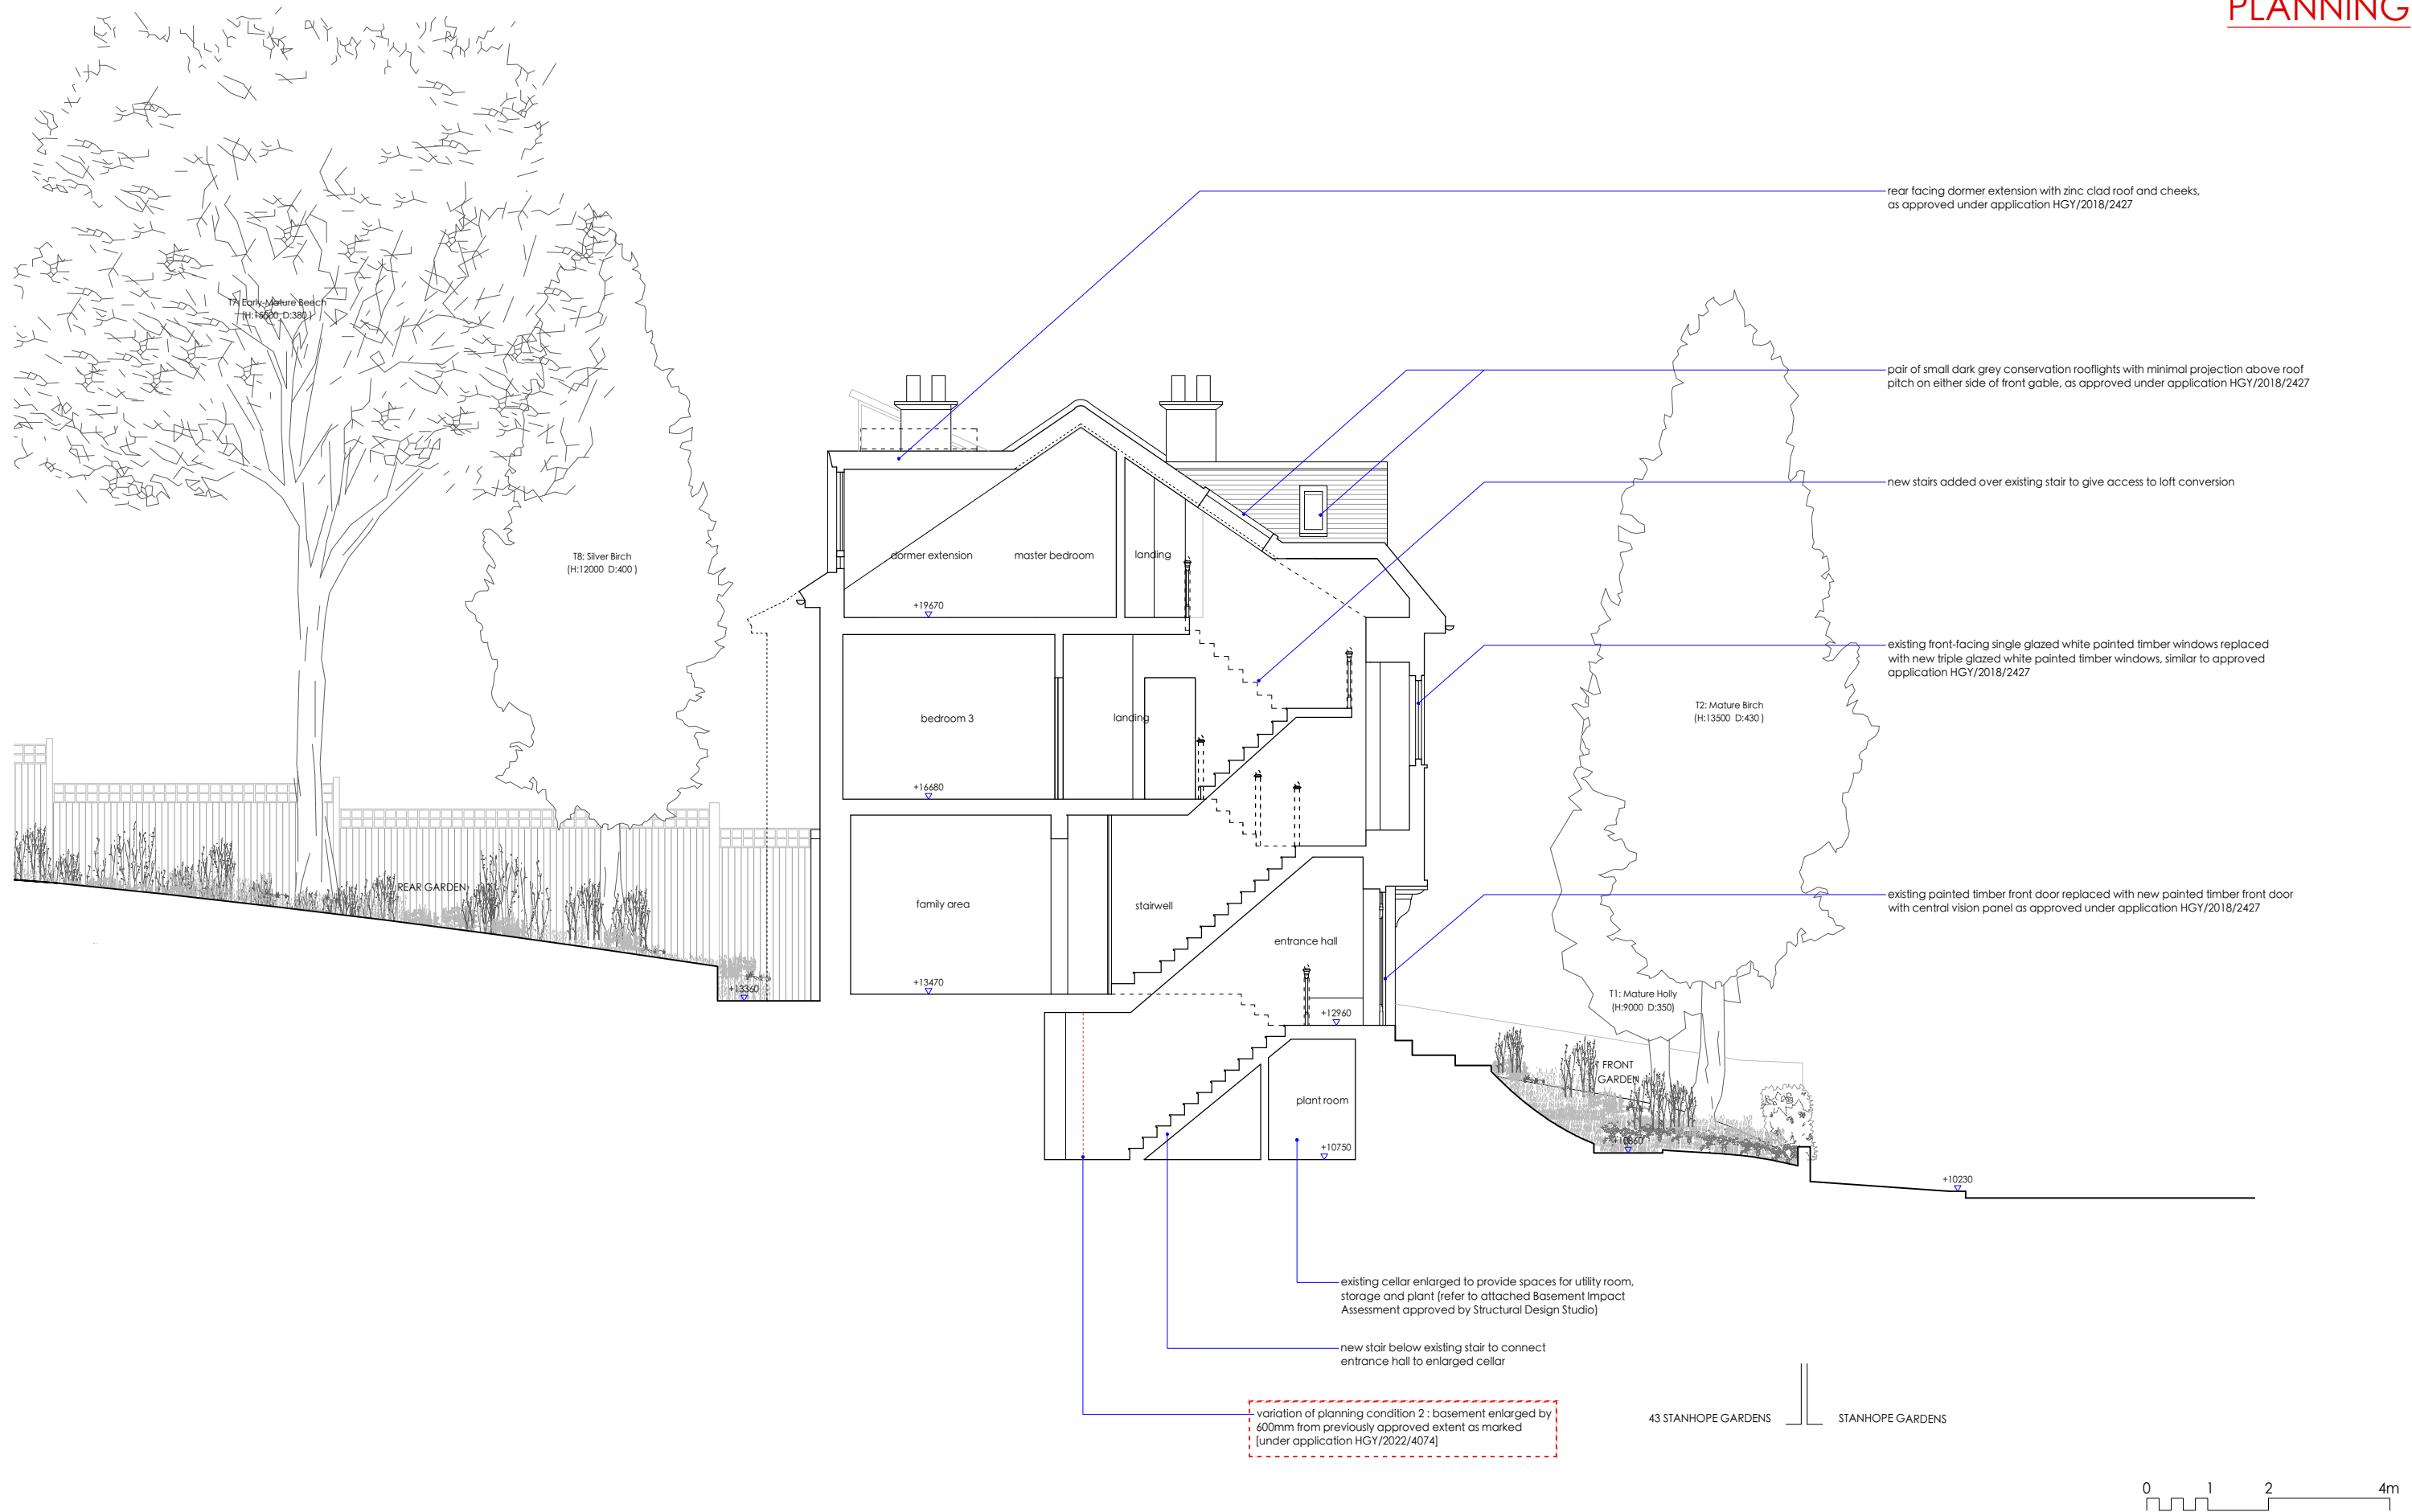

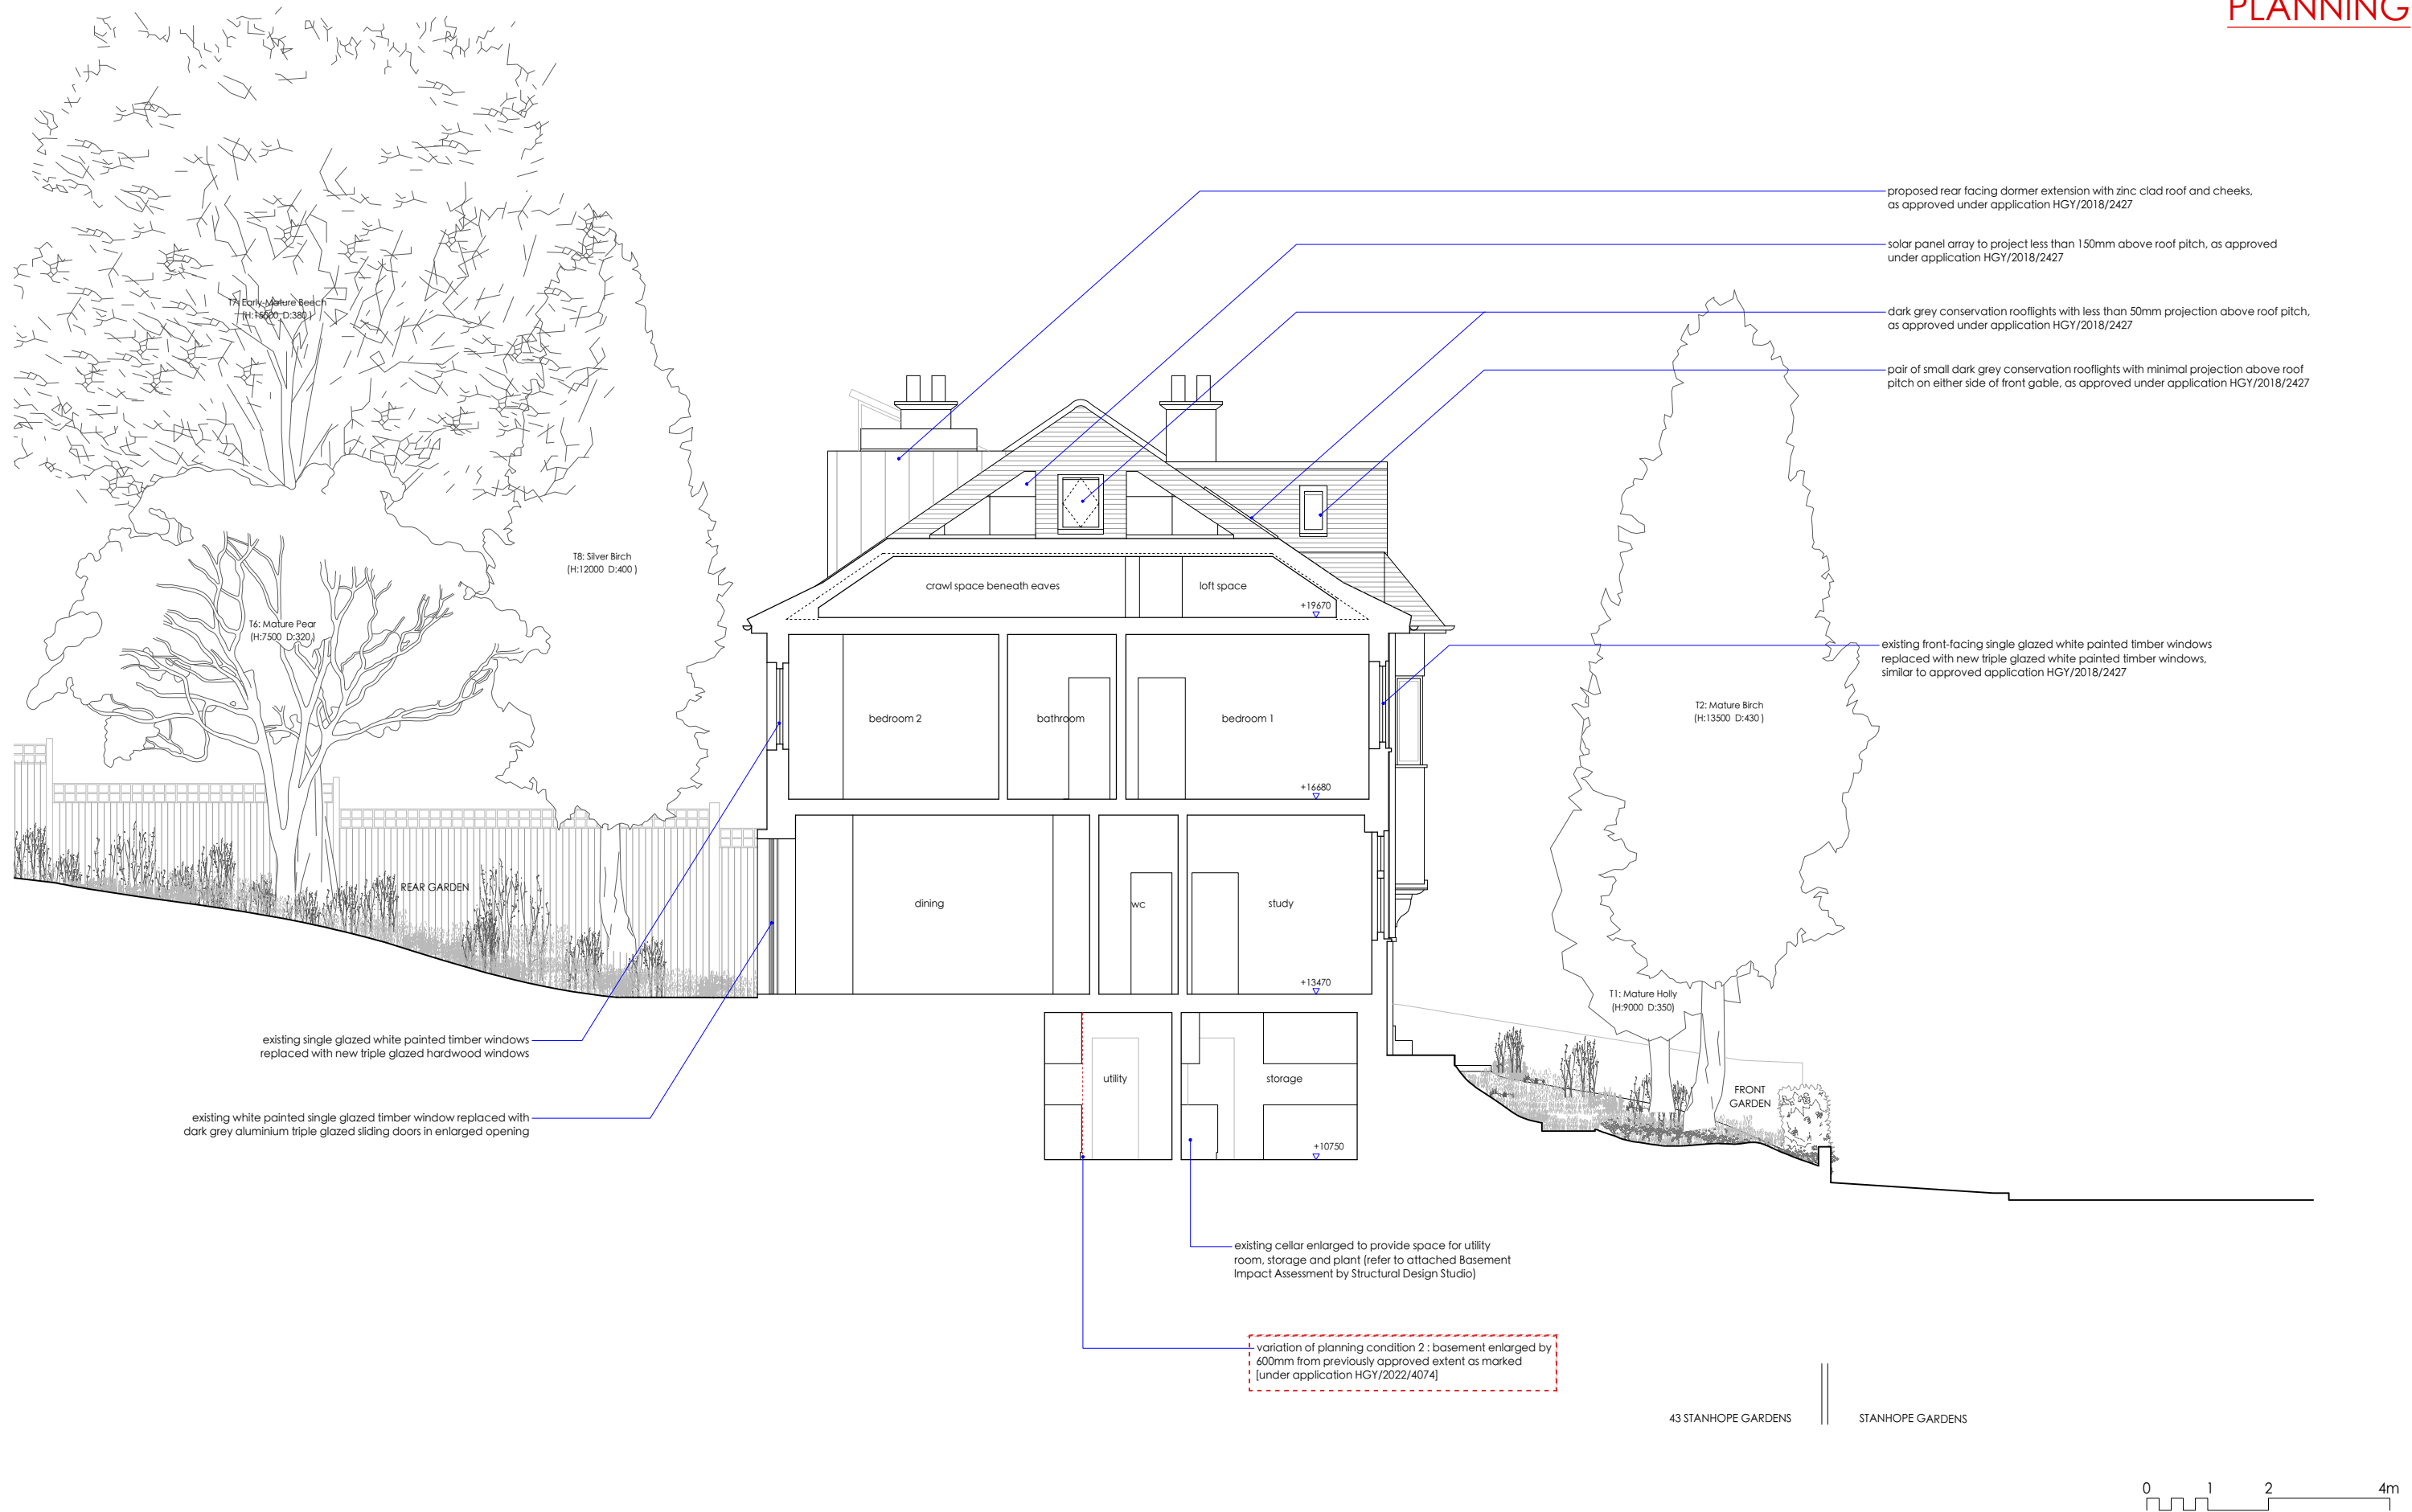

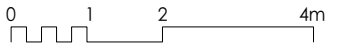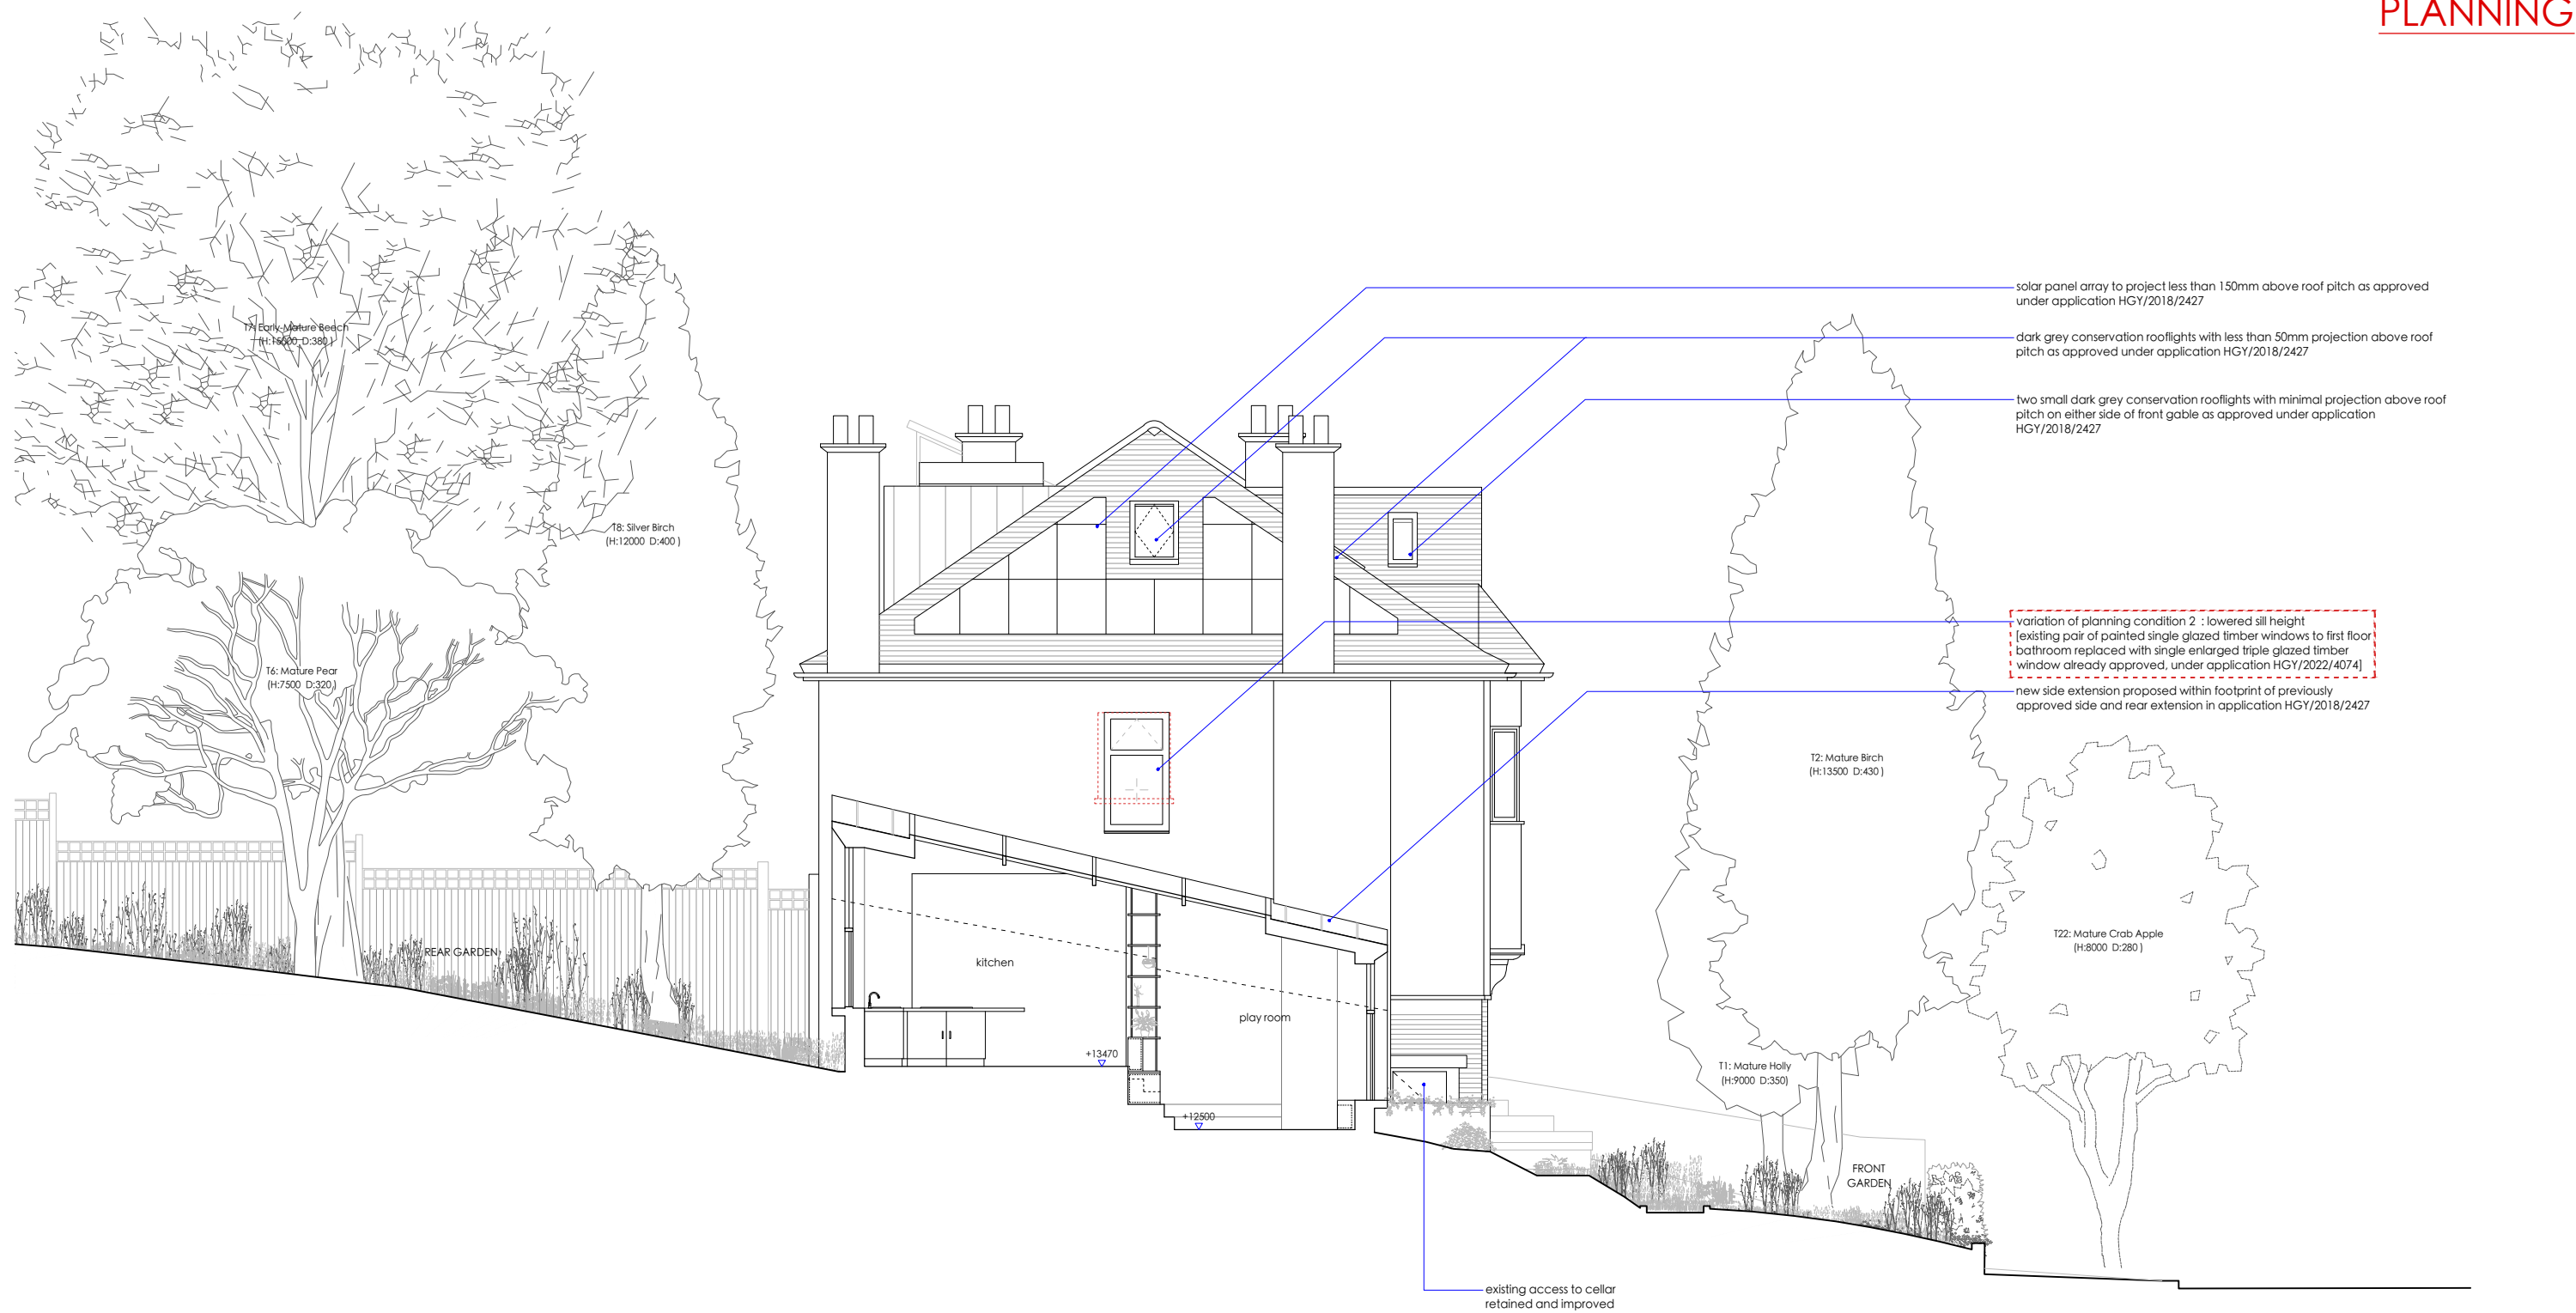

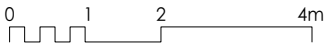

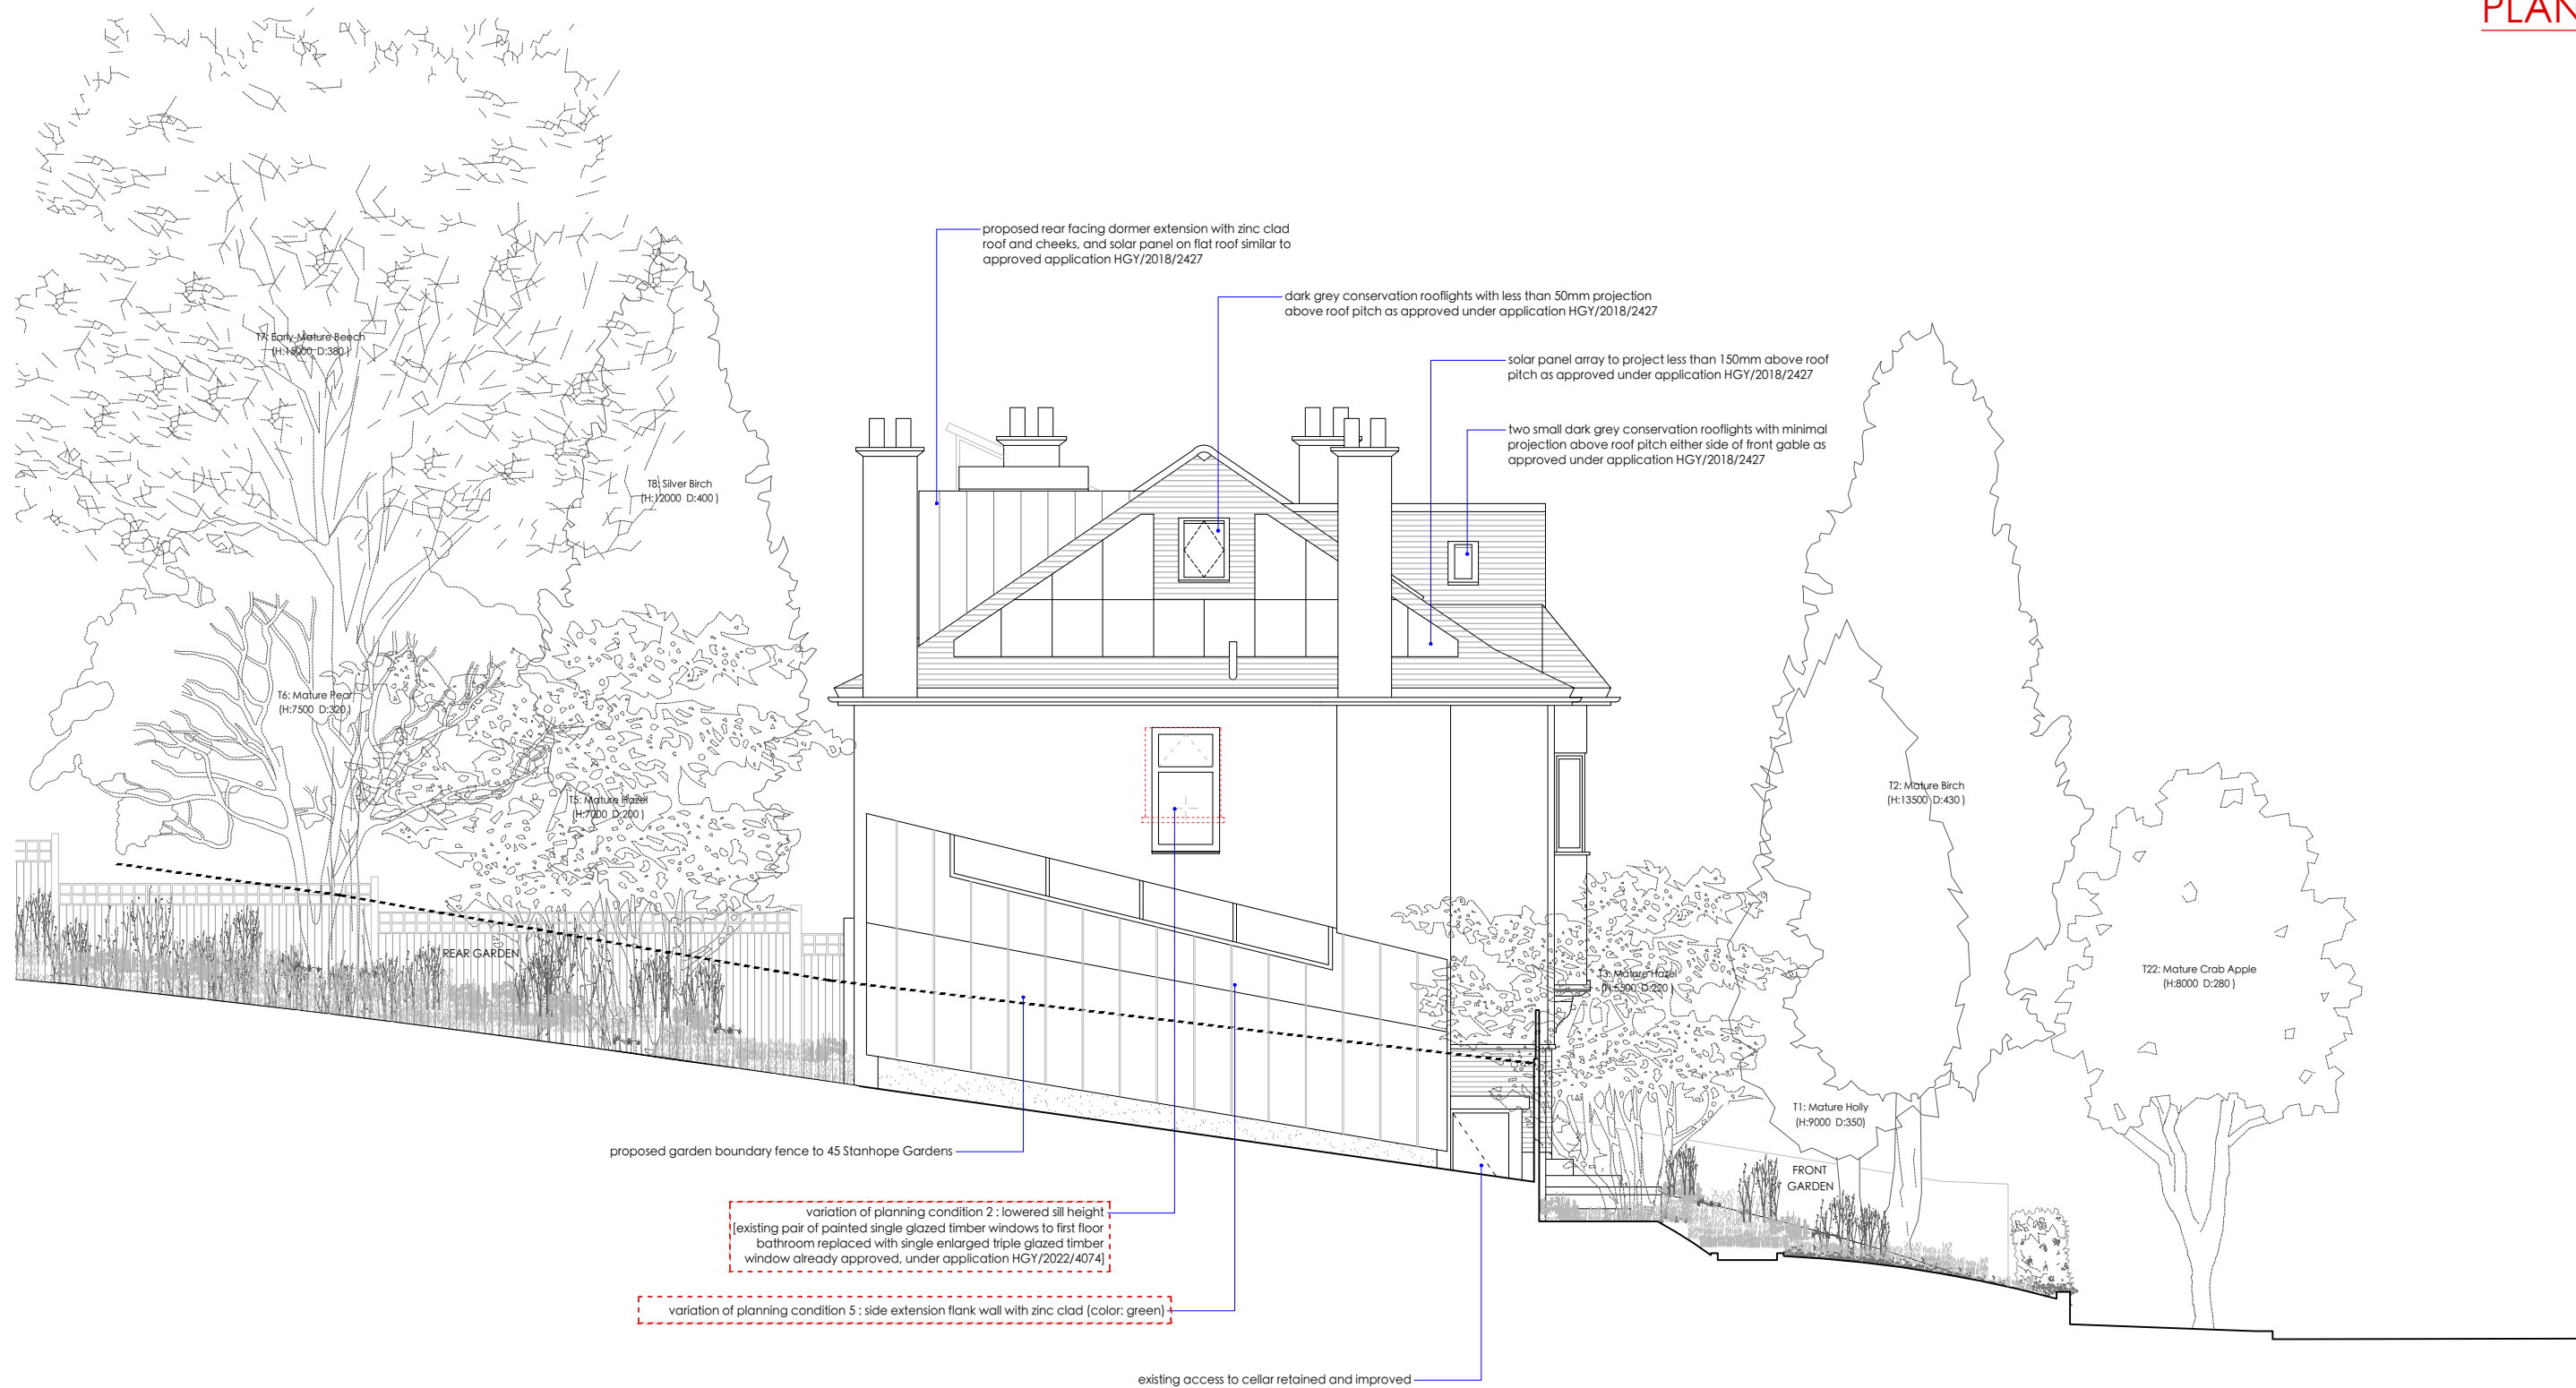

43 STANHOPE GARDENS STANHOPE GARDENS

0 1 2 4m