

Freehaus
77 Leonard Street
London, EC2A 4QS

+44 (0) 208 5100 500
studio@freehausdesign.com

freehausdesign.com


Quality Assured. Do Not Scale.
All dimensions and conditions are to be checked on site prior preparing drawings or commencing any work.

© This drawing is the property of Freehaus Design Limited and protected by the Copyright, Designs and Patents, 1988.

Freehaus is a RIBA Chartered Practice.
Registration Number 20013331

Freehaus is a trading name and trademark for Freehaus Design Ltd.
Registered Office: 15 Lingfield Avenue, Kingston upon Thames, Surrey KT1 2TL
Registered in England and Wales No: 8019536

key plan

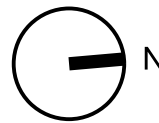

Scope 11.05.23
Scope with granted permission HGY/2021/2202 and HGY/2021/2203

Existing Ground Floor GIA: 1187sqm
Existing First Floor GIA: 970 sqm
Existing Second Floor GIA: 645 sqm
Total Building GIA: 2,800 sqm

Refurbishment Scope Ground Floor GIA: 350 sqm
Total Refurbishment scope GIA: 350 sqm

Note: GIA extents captured are an approximation definition of a Gross Internal Floor Area.

2m 4m 6m 8m

date	rev	description	status	by	chk
11.08.20	-	Coordination	For Information	NL	NL
28.08.20	A	Draft Planning	Draft Planning	NL	NL
04.09.20	B	Planning	Planning	NL	NL
27.05.21	C	For Information	For Information	ME	TB
15.06.21	D	Planning	Planning	ME	TB
18.03.22	E	Draft Tender	Stage 4	SS	SS
04.04.22	G	S.73 Amendment	Planning	SS	SS
29.04.22	H	Tender	Stage 4	SS	TB
18.04.23	J	VE / Pricing	Stage 4	TB	TB
26.04.23	K	VE / Pricing	Stage 4	TB	TB
11.05.23	L	VE / Costing	Stage 4	TB	TB
22.05.23	M	Planning	Planning	TB	TB

FREEHAUS

project
The Trampery Tottenham Refurbishment
639 The High Road, N17 8AA

client
The Trampery


drawing title
Proposed RCP
Ground Floor

scale
1:100@ A1
1:200@ A3

job no — drawing no
178—3650

rev

M

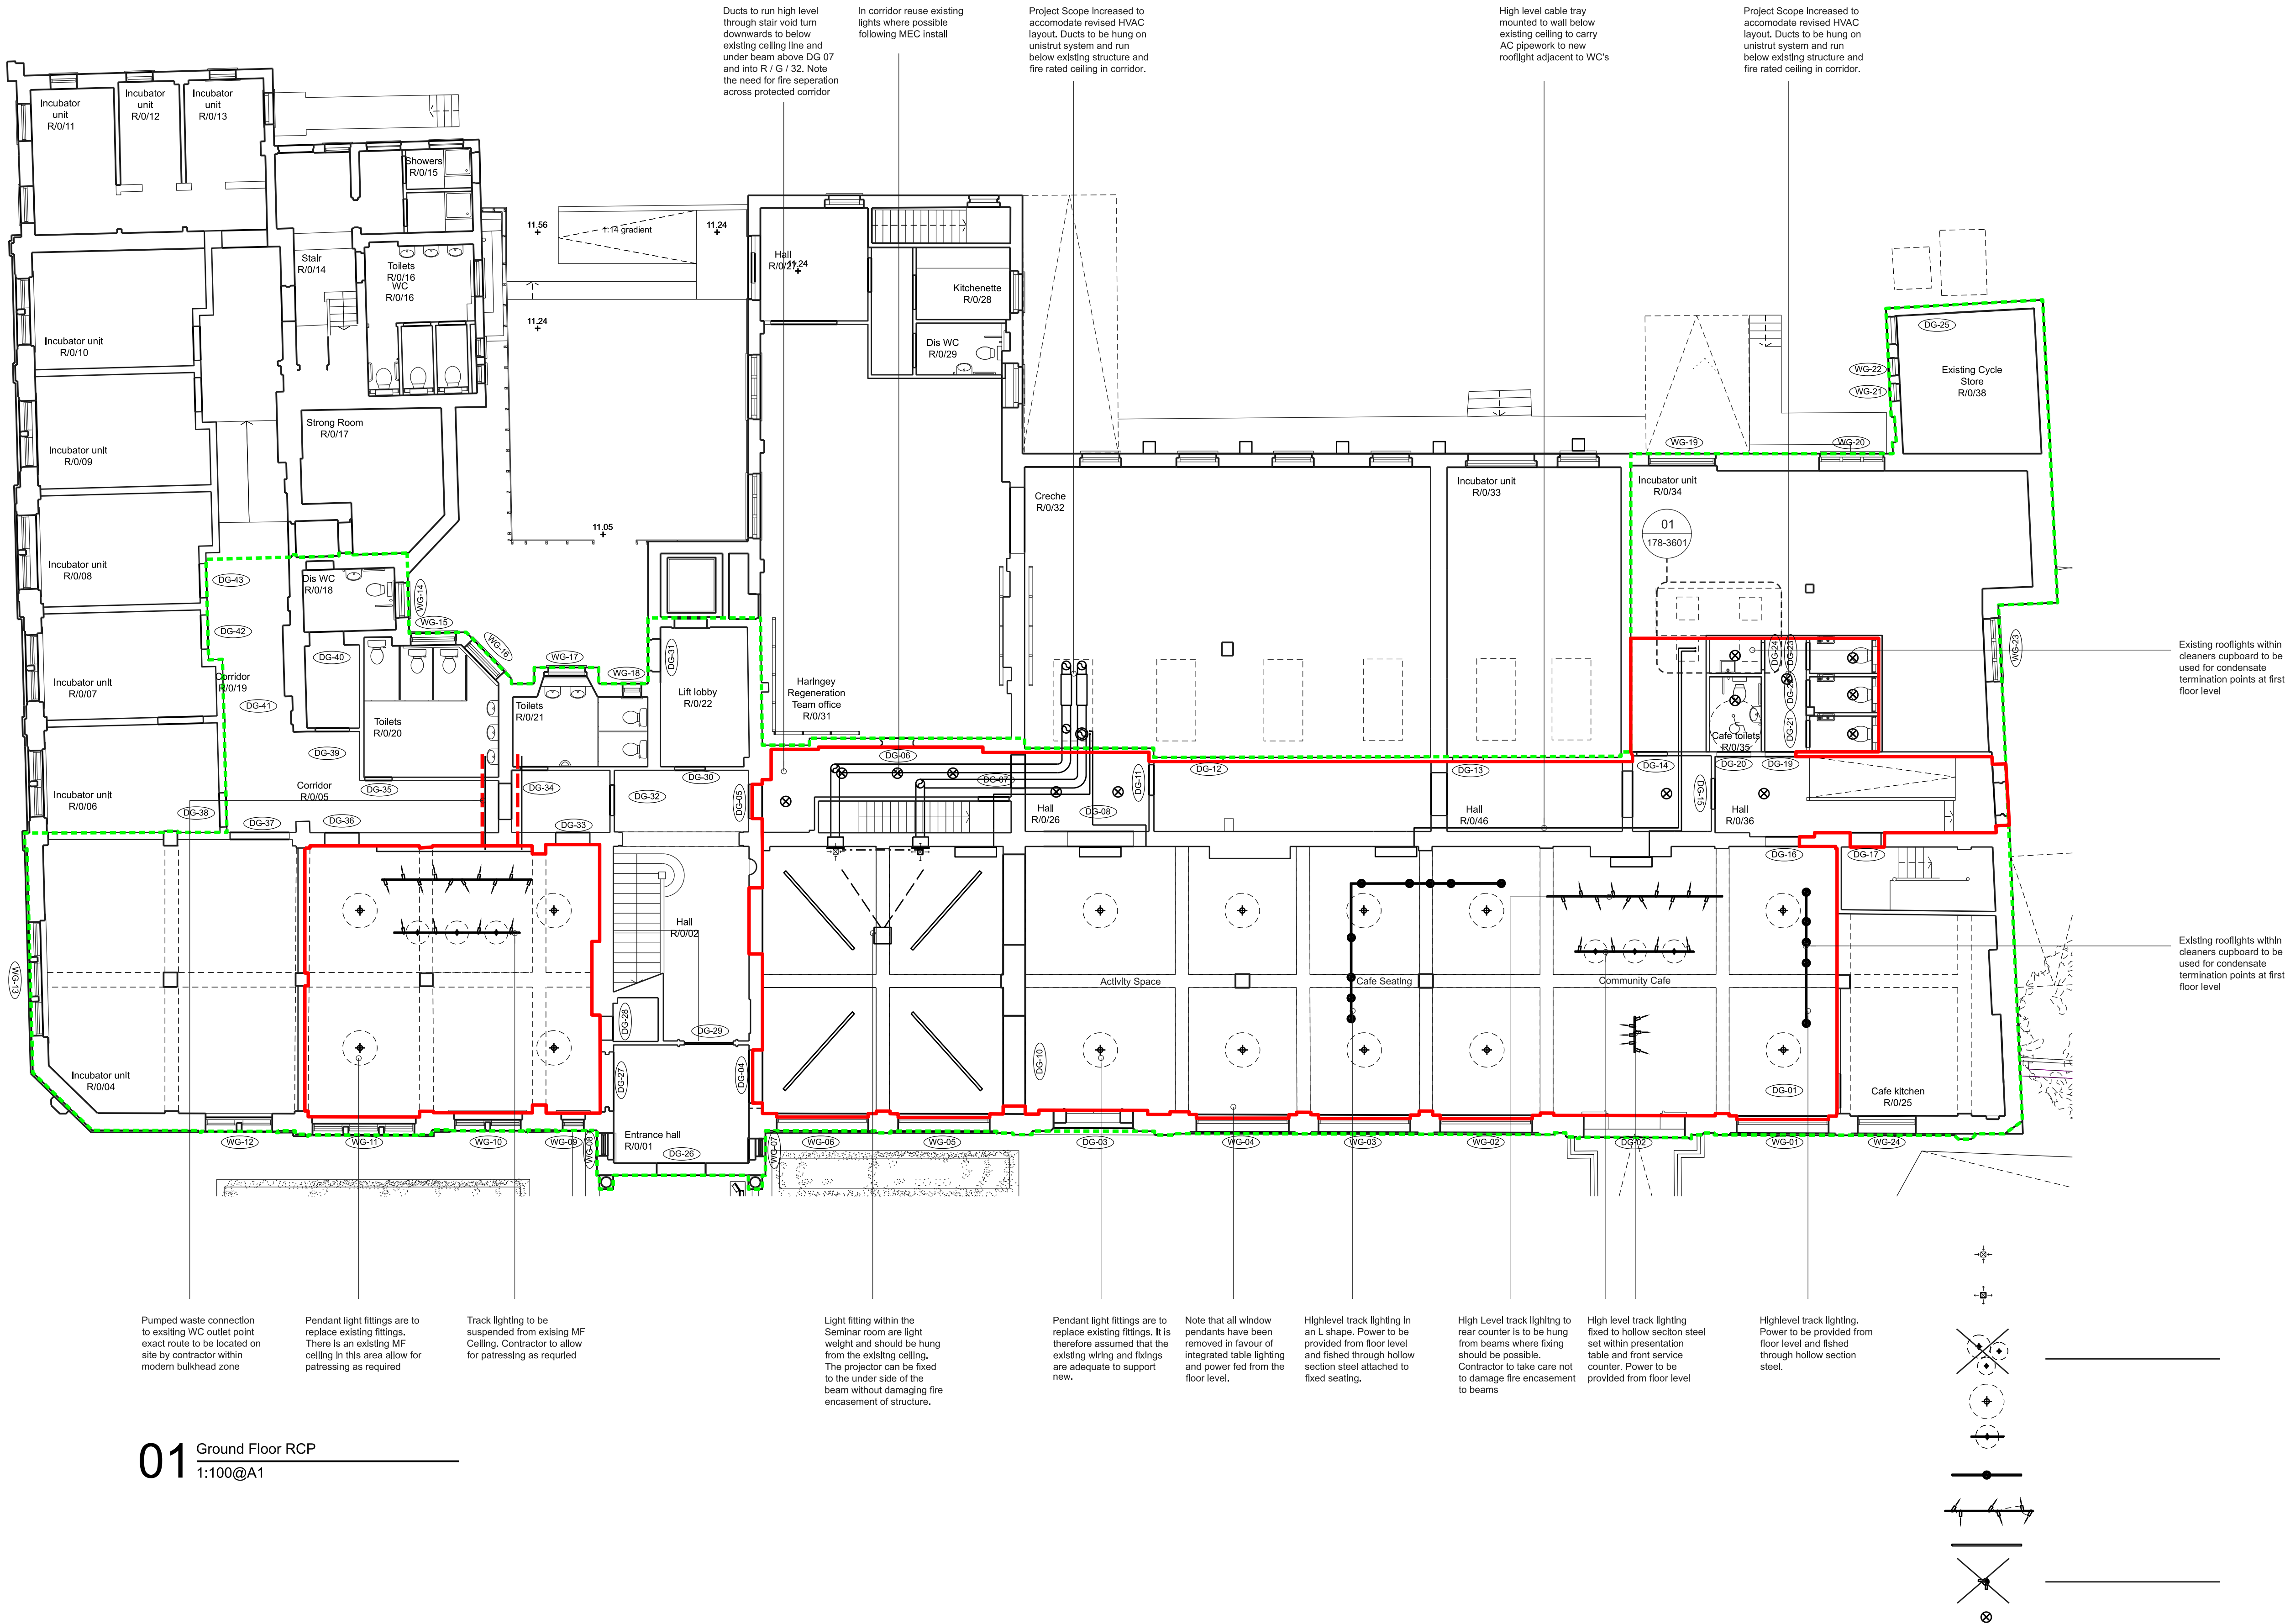

01 Ground Floor RCP
1:100@A1