

Localised bulkhead


MF Suspended ceiling

Note - Lighting is indicative only:

LE01 - Existing strip lighting

LE02 - Existing ceiling light

LE03 - Existing pendant light

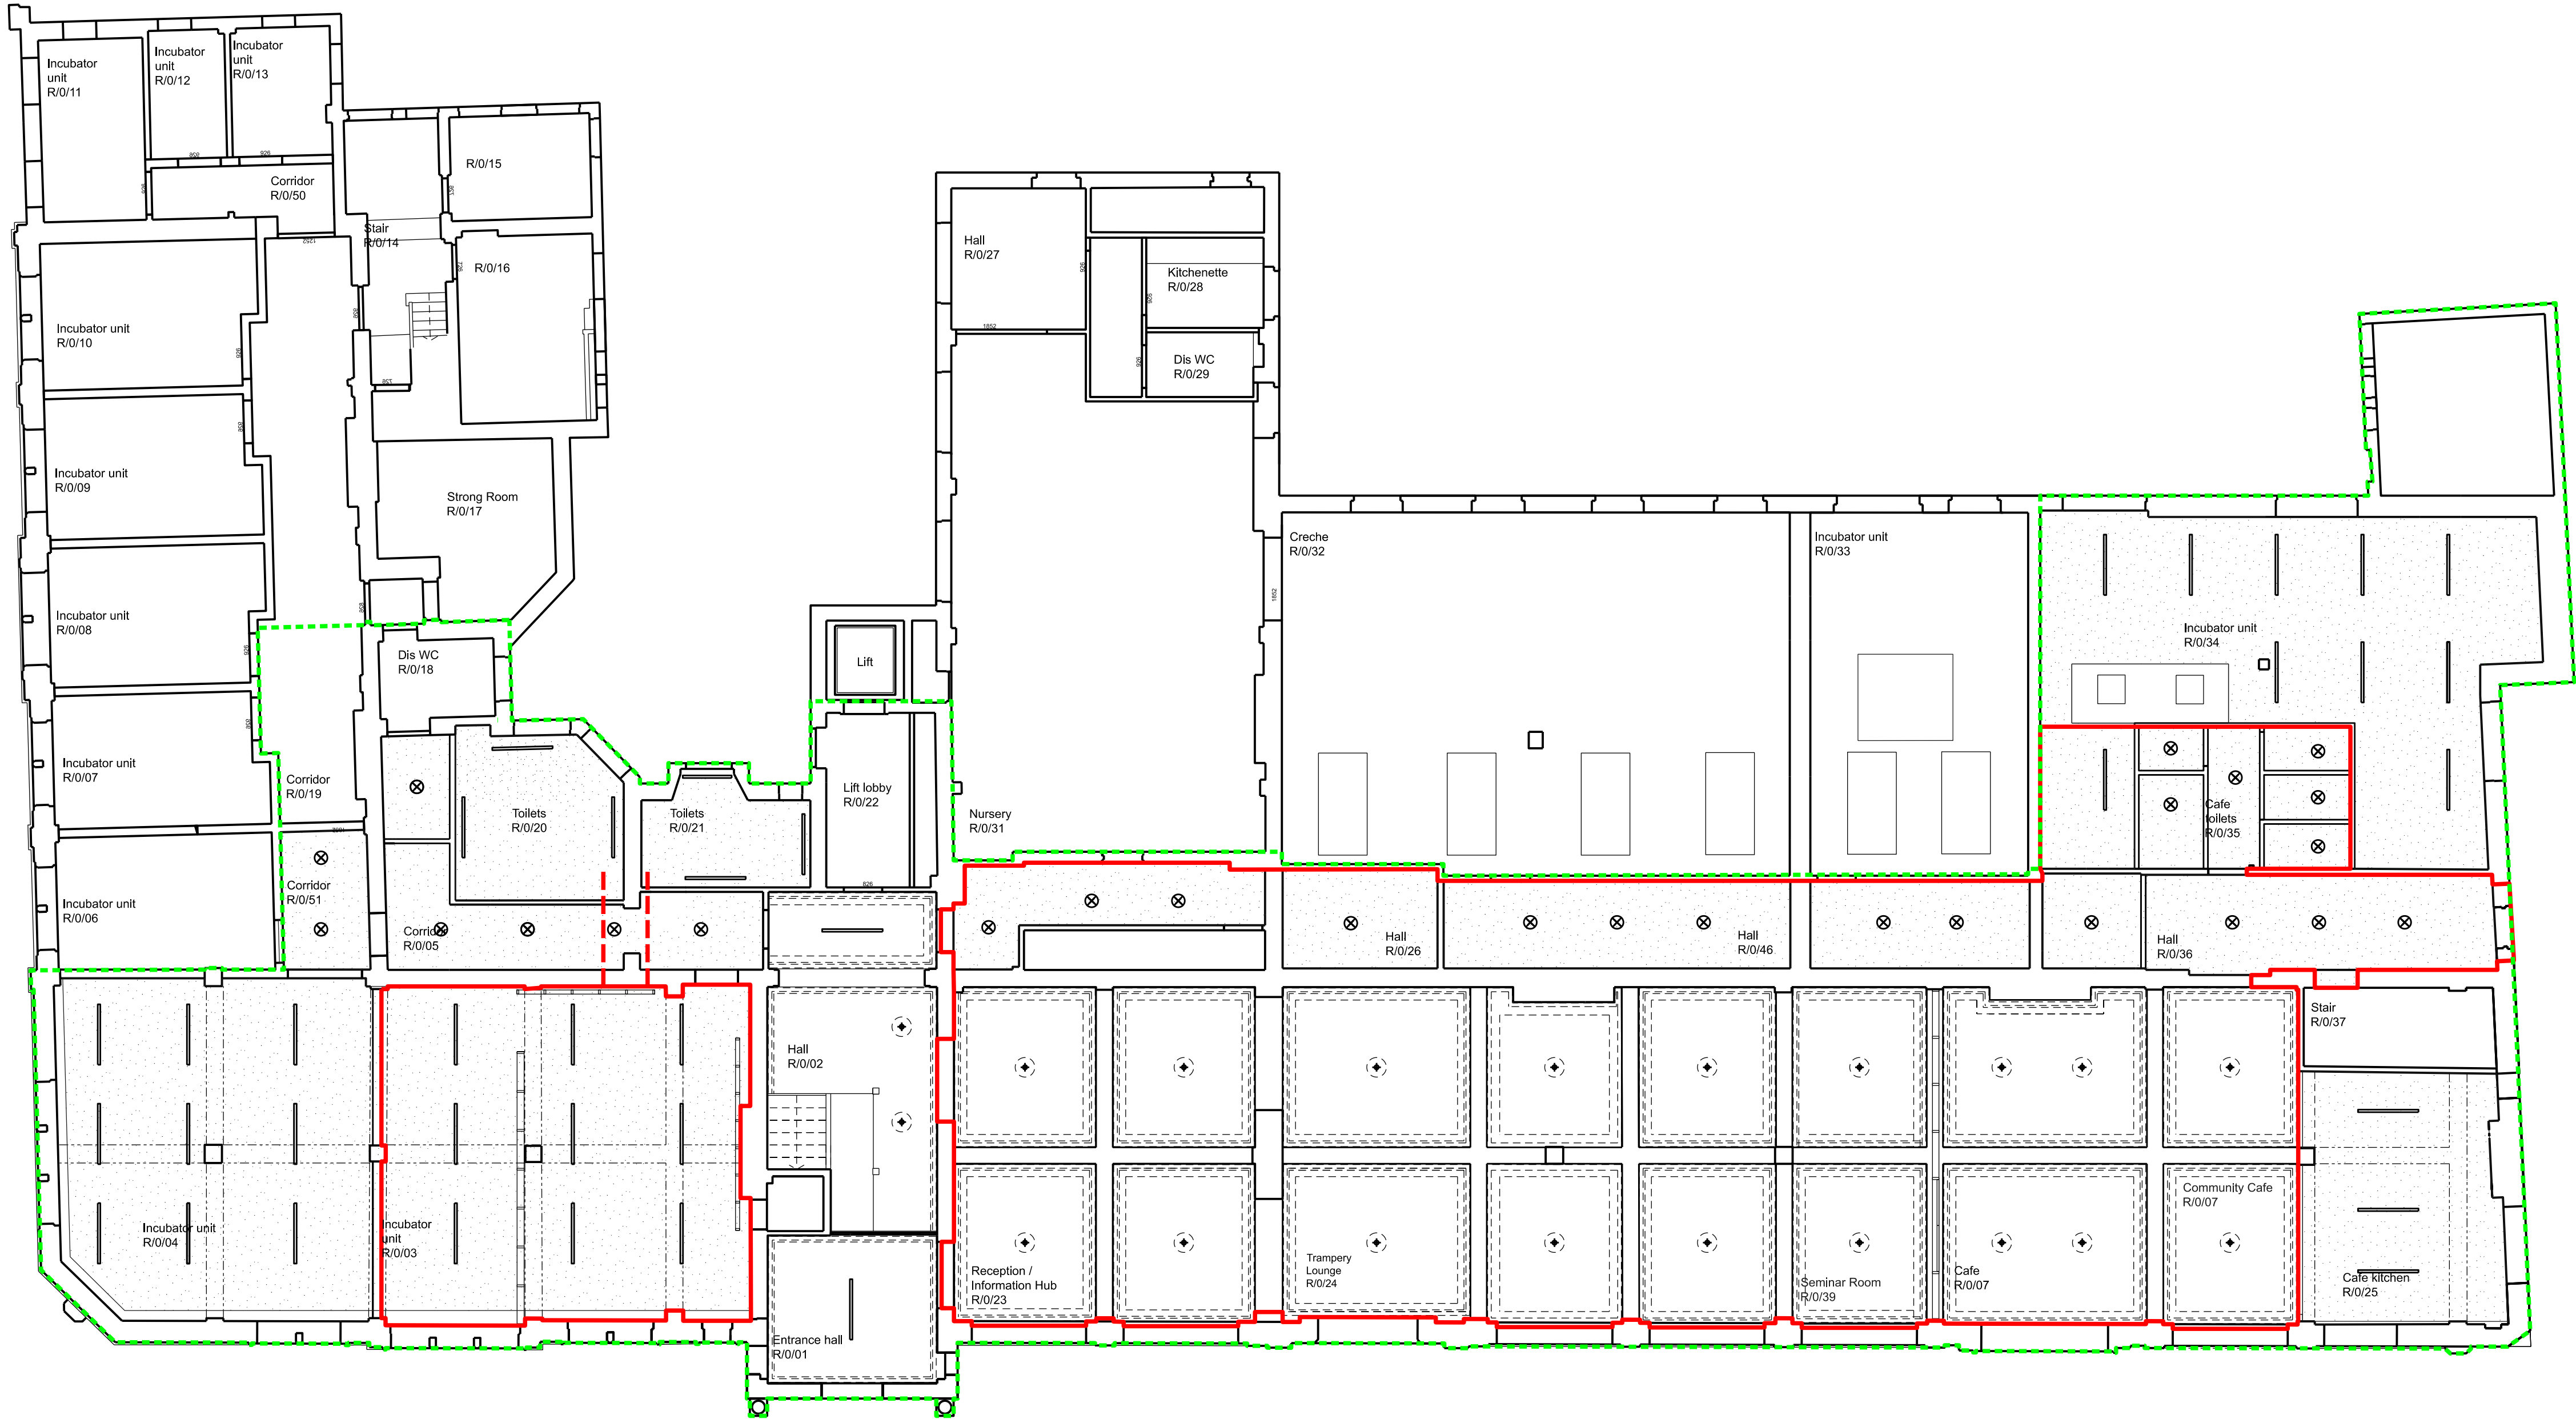

01 Ground Floor RCP
1:100@A1

Freehaus
77 Leonard Street
London, EC2A 4QS

+44 (0) 208 5100 500
studio@freehausdesign.com


freehausdesign.com

Quality Assured. Do Not Scale.
All dimensions and conditions are to be checked on site prior preparing drawings or commencing any work.
© This drawing is the property of Freehaus Design Limited and protected by the Copyright, Designs and Patents, 1988.

Freehaus is a RIBA Chartered Practice.
Registration Number 20013331
Freehaus is a trading name and trademark for Freehaus Design Ltd.
Registered Office: 15 Lingfield Avenue, Kingston upon Thames, Surrey KT11 2TL
Registered in England and Wales No: 8019536

key plan

Project Scope 11.05.23
Scope with granted permission HGY/2021/2202 and HGY/2021/2203

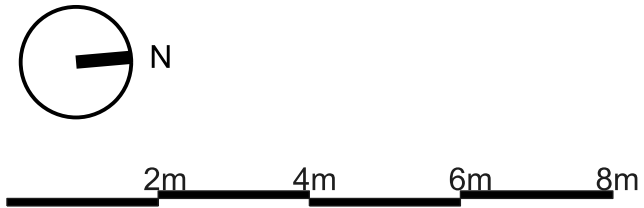

date	rev	description	status	by	chk
11.08.20	-	Coordination	For Information	NL	NL
28.08.20	A	Draft Planning	Draft Planning	TB	NL
04.09.20	B	Planning	Planning	NL	NL
15.06.21	C	Planning	Planning	ME	TB
25.03.22	D	Draft Tender	Stage 4	SS	SS
07.04.22	E	S.73 Application	Planning	SS	TB
29.04.22	F	Tender	Stage 4	SS	TB
11.05.23	G	VE / Costing	Stage 4	TB	TB
22.05.23	H	Planning	Planning	TB	TB

FREEHAUS

project
The Trampery Tottenham Refurbishment
639 The High Road, N17 8AA

client
The Trampery

drawing title
Existing RCP
Ground Floor

status
Planning

scale
1:100@ A1
1:200@ A3

drawn by
22.05.23 TB

job no — drawing no
178—1650

rev
H