
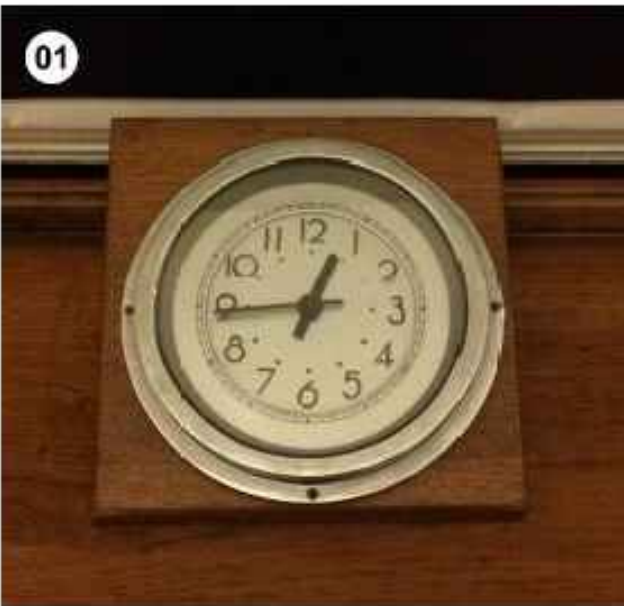


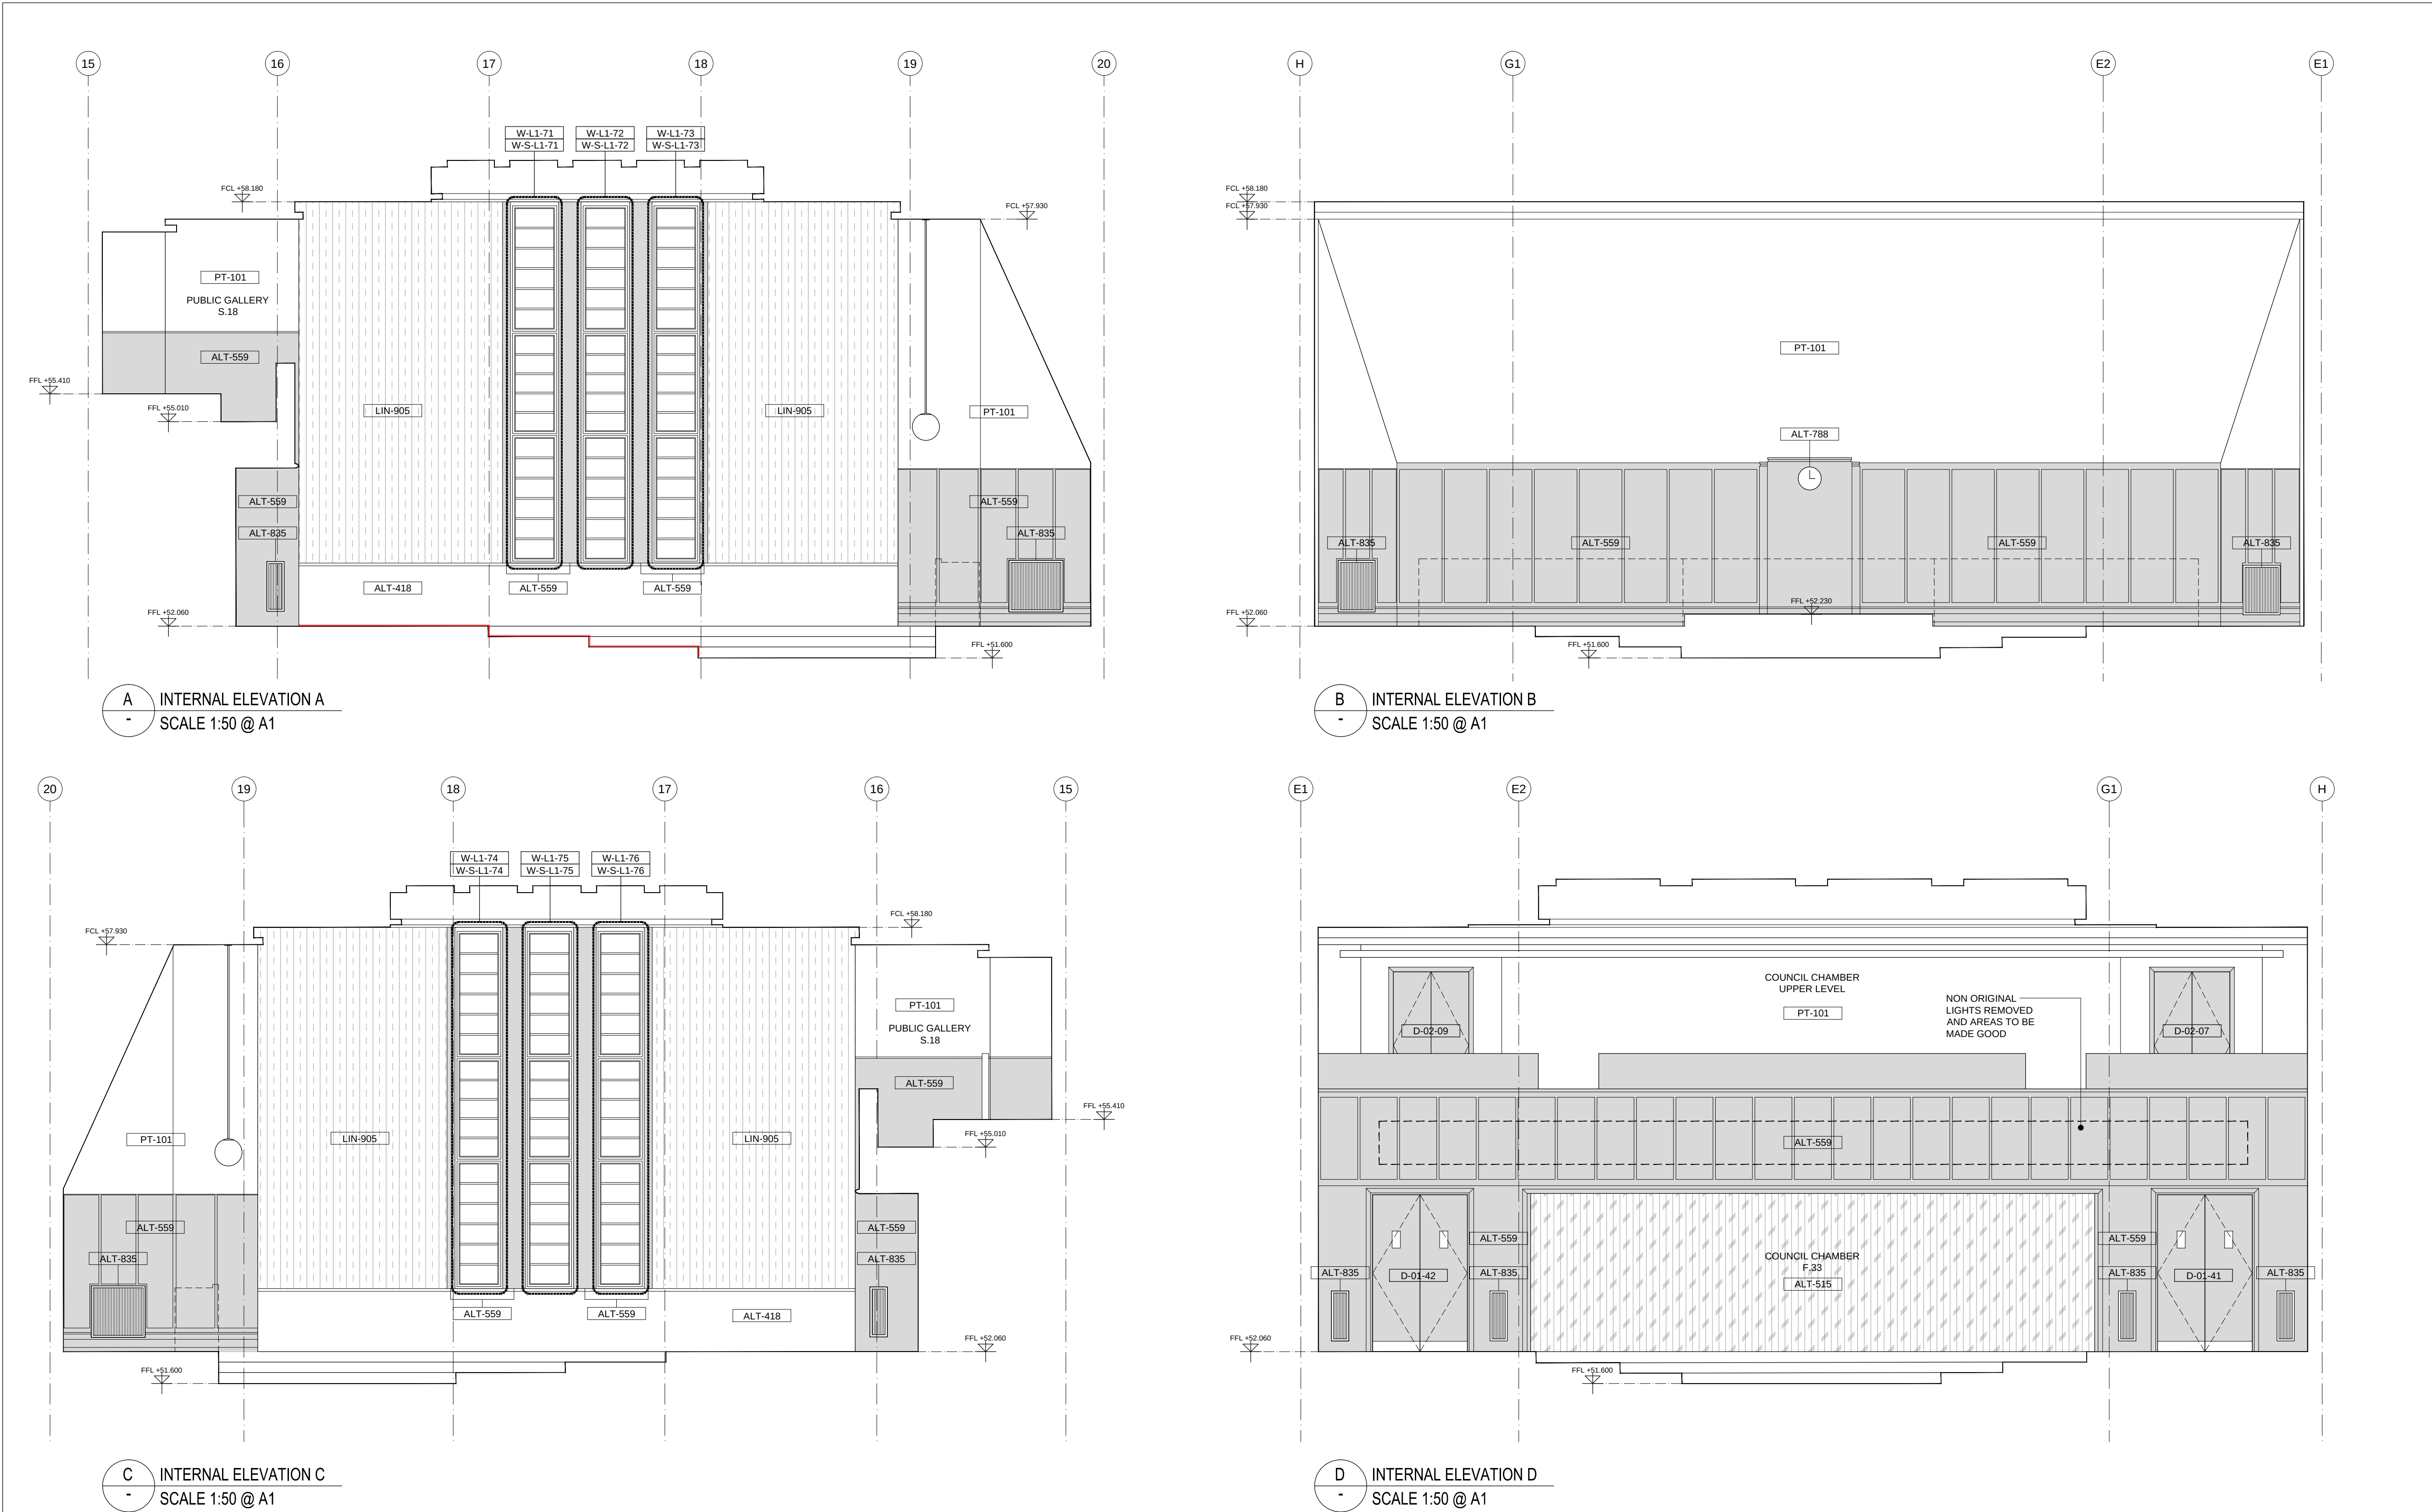


The proposed works described below suggest key repairs and is by no means an indication of the overall scope of refurbishment. The contractor is to refer to the architectural specification, condition survey and relevant drawings. The principles indicated in this particular room apply elsewhere with the same finishes.

- ALT-788 Original desk mounted clock to be retained, protected and refurbished.
- ALT-736 ALT-551 Original desks to be refurbished. Table lamps will be integrated with the desktops, refer to Specialist Lighting Designer documentation
- ALT-515 Cork wall finishes to be refurbished. Non-original services such as the modern radiators are to be removed
- ALT-735 FX-725 Original seating to be retained and refurbished

© KDS & Associates Ltd
No part of this drawing may be reproduced without written consent.
All contractors must visit site and be responsible for taking and checking all dimensions relating to this work.
Do not scale from this drawing.

REVISION NOTES			
P1	13.02.2020	JH	PRELIMINARY ISSUE
C1	28.10.2022	AC	ISSUE FOR CONSTRUCTION

- SCOPE OF REFURB WORKS KEY:
- REFER TO MAKE SPECIFICATION, CONDITION SURVEY & SUPPORTING DOCUMENTS FOR FULL PROPOSAL
- ALT-418 REPAIRS TO NATURAL STONE WALL LINING
 - ALT-515 REPAIRS TO CORK WALL SURFACE
 - ALT-551 REFURBISHMENT OF VENEERED AND HARDWOOD JOINERY
 - ALT-559 REFURBISHMENT OF VENEERED WALL LINING
 - ALT-735 REFURBISHMENT OF EXISTING SEATING
 - ALT-788 REFURBISHMENT OF ORIGINAL CLOCK
 - ALT-835 REFURBISHMENT AND RE-USE OF METAL WALL GRILLES
- FINISHES KEY:
- LIN-905 REPLACEMENT/REPLICA TAPESTRIES WITH ACOUSTIC ABSORPTION
 - PT-101 EMULSION PAINT FINISH

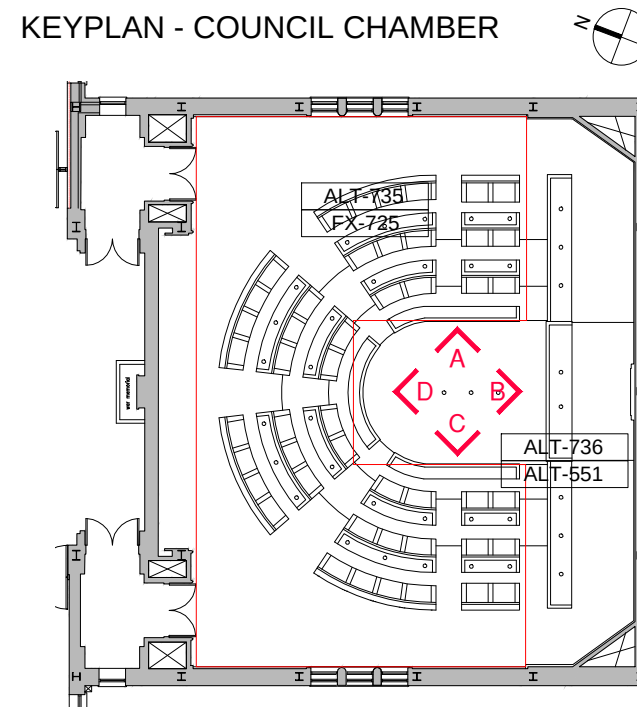

ARDMORE CONSTRUCTION LTD.
6 WHARF STUDIOS,
25 WHARF ROAD,
LONDON, N1 7GR
TEL: 0208-344 0300
www.ardmoregroup.co.uk

KDS ASSOCIATES LTD
TECHNICAL ● ARCHITECTURAL ● MANAGEMENT ● CONSULTANTS
101 THE BLACKFRIARS FOUNDRY
156 BLACKFRIARS ROAD
LONDON SE1 6EN
0203 355 0775
www.kdsassociates.co.uk

CONSTRUCTION

PROJECT / DRAWING TITLE
HORNSEY TOWN HALL
TOWN HALL & BROADWAY ANNEX
LONDON N8 9JJ

DRAWING TITLE
COUNCIL CHAMBER
INTERNAL ELEVATIONS

DATE / DRAWN BY
13.02.20 JH

SCALE
1:50 @A1

PROJECT / DRAWING NO
3670-KDS-TH-01-DR-A-42-3535

REV
C1