


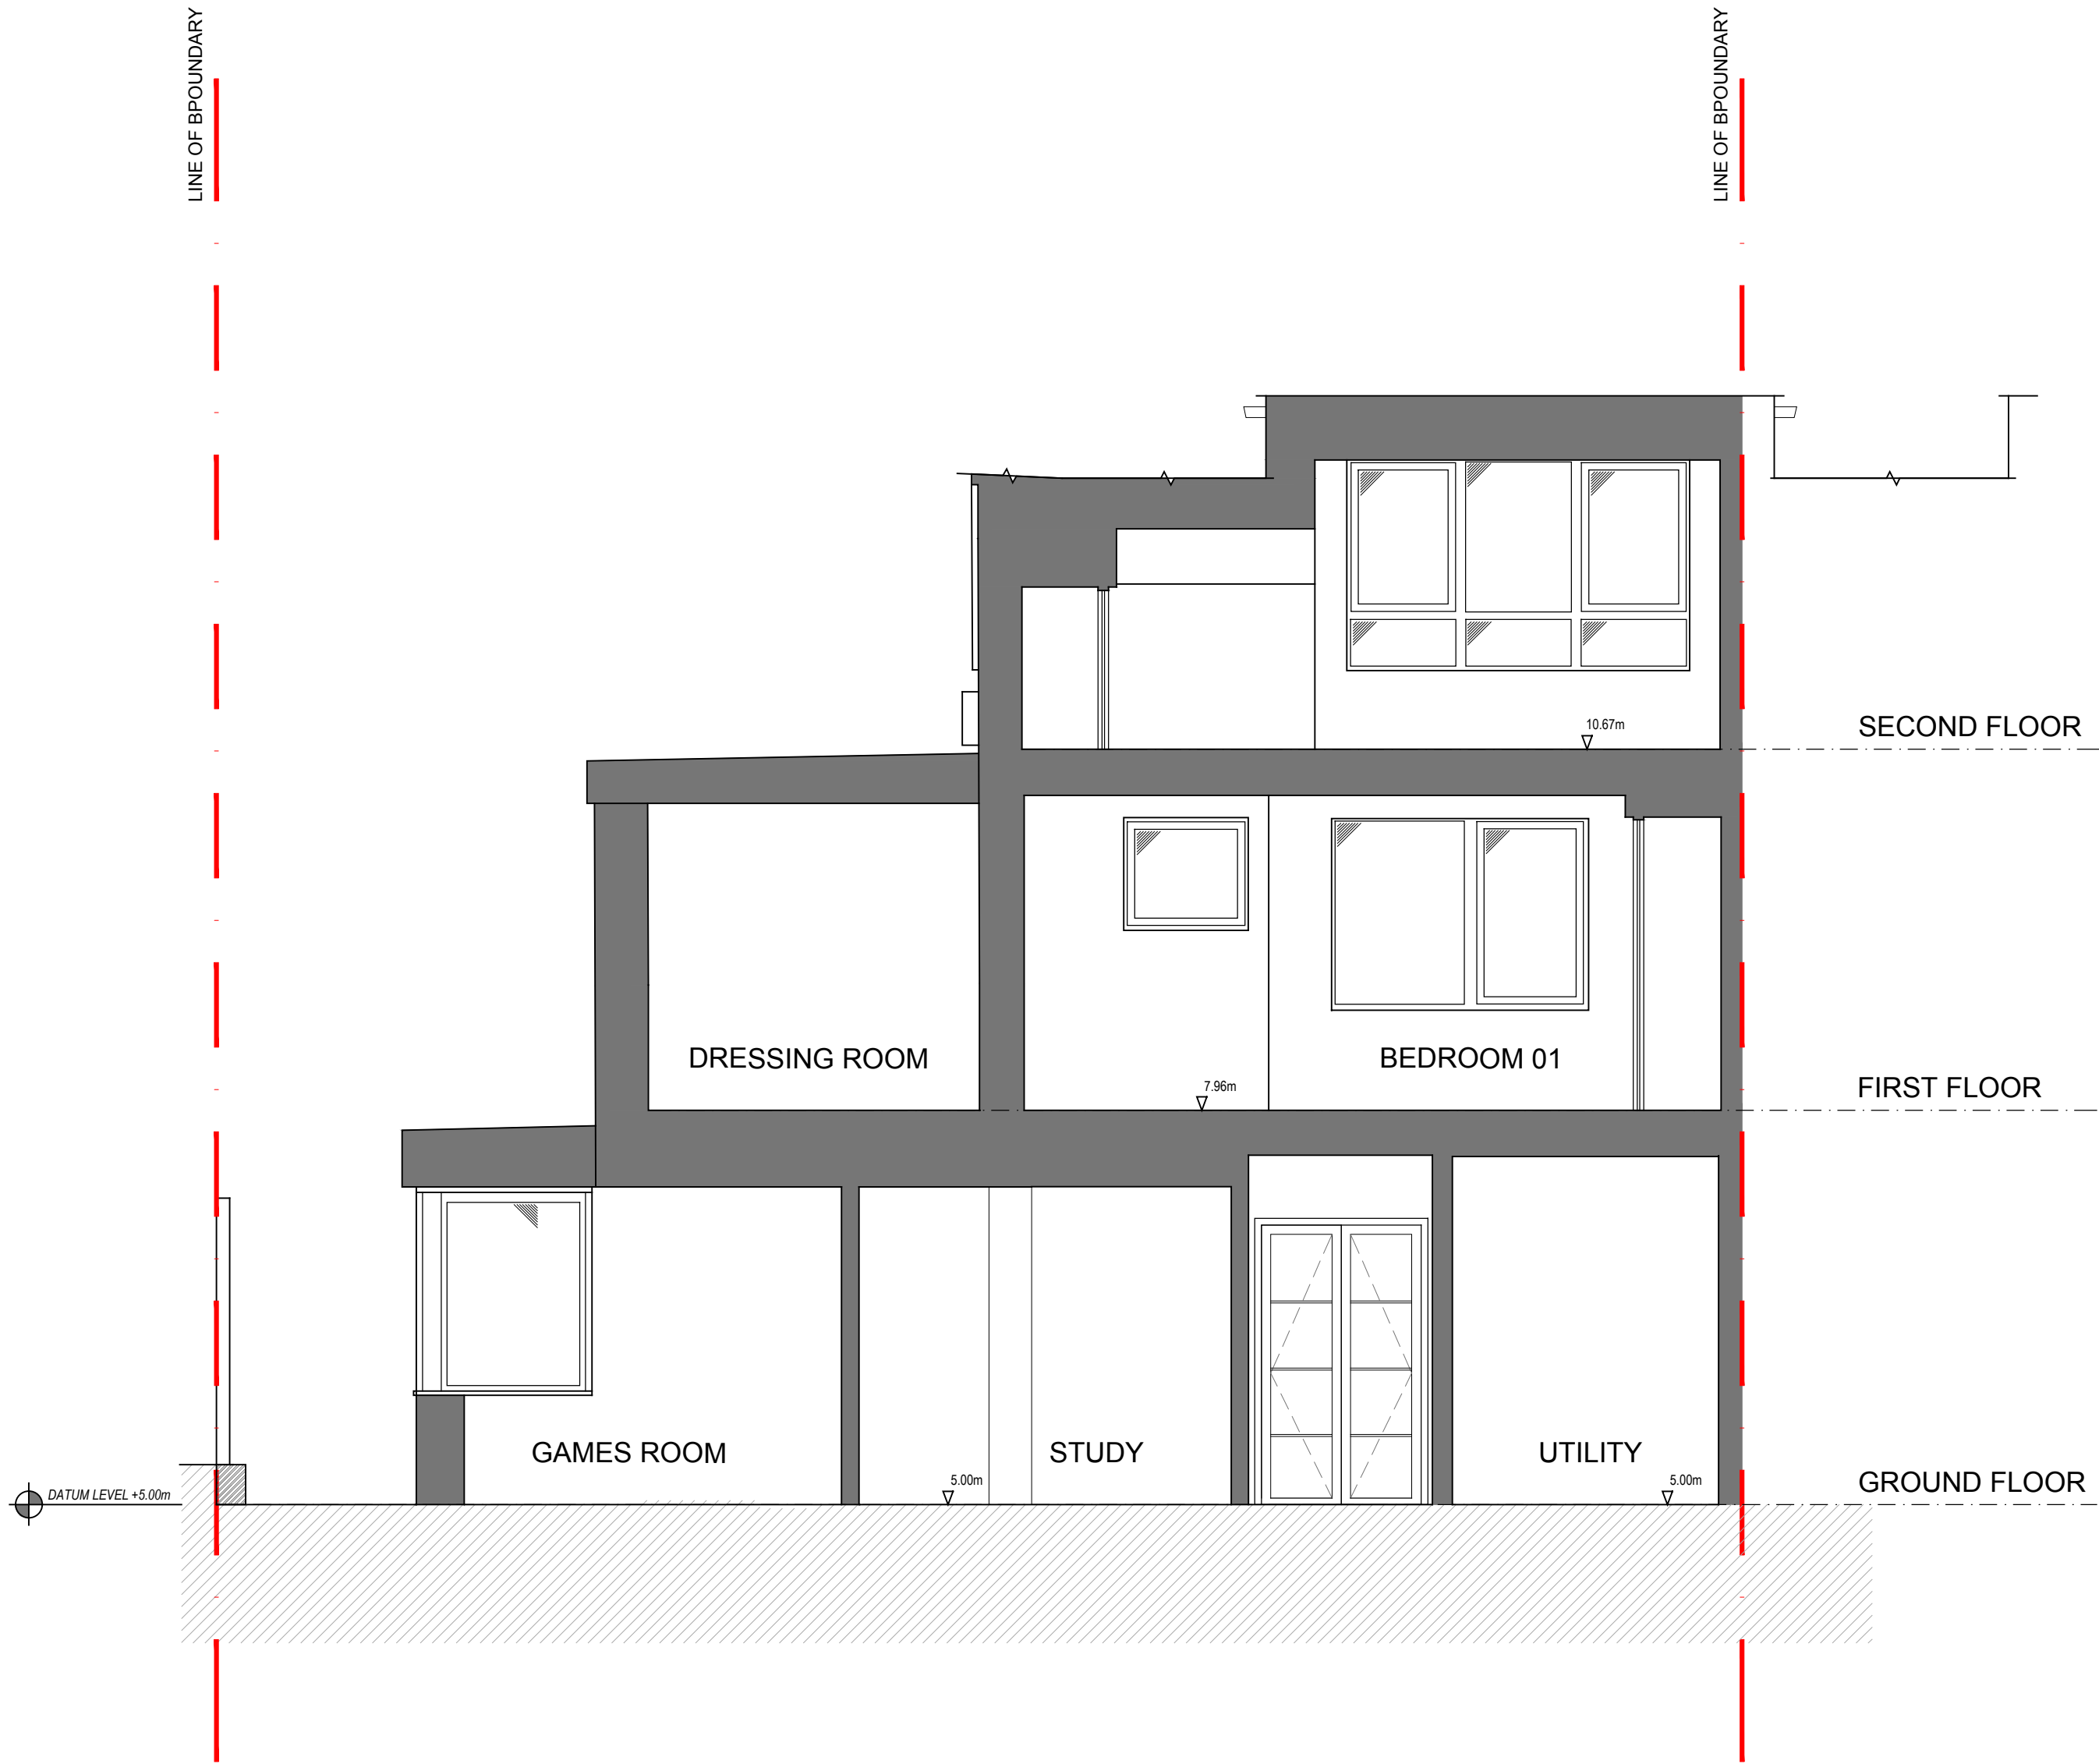

C	15-06-23	Side extension amended to be 1500 from boundary to suit planning
B	13-03-23	ISSUE FOR PLANNING
A	09-03-23	Issue for clients comments
Rev	Date	Description

Title
PROPOSED SECTION Y-Y
Job
SAMANTHA THOMPSON
7 PARHAM WAY
MUSWELL HILL N10

Scale
1:50 @ A2
Date
JAN 23
Drm
AS
Chk
-

Dwg No
1062 / 232
Rev
C

AS DESIGN
Architectural | Designers

2 carysfort road n8 8rb
t 07855686577 / 02083479971
info@asdesignuk.com www.asdesignuk.com

PROPOSED SECTION Y-Y

