


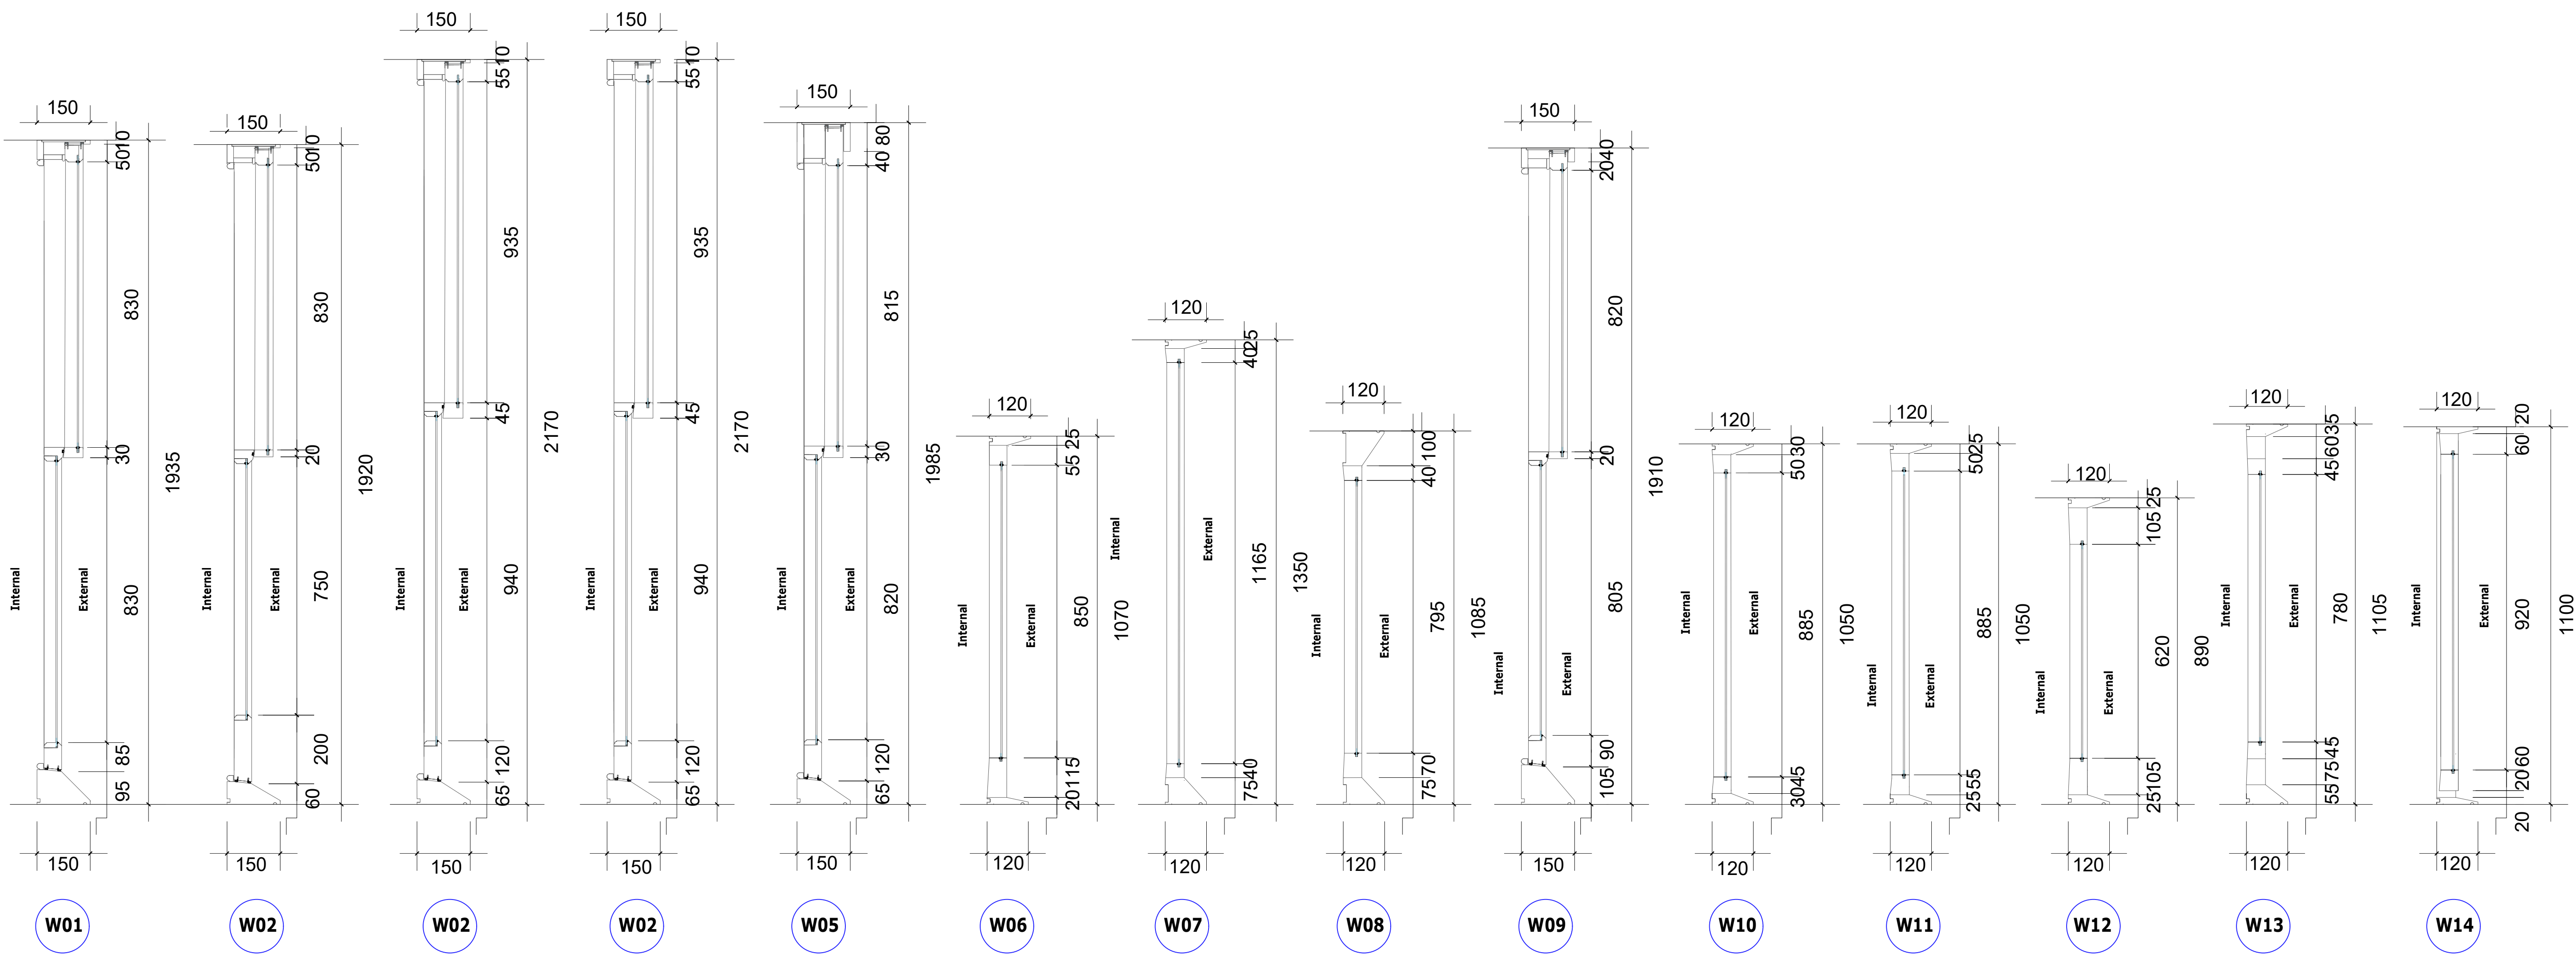

Scale Bar 1:10 0 100 200 500mm

					Client	Wates	Sheet Name	Existing Window Sections	Scale	1:10 @ A1		
P1	Planning	MO	AS	06.04.2023	Project Name	Capital Works				Duncan House 1A Burnhill Road Beckenham Kent BR3 3LA Tel: 020 8658 3538		
Rev	Description	By	QA	DD MM YY	Project Location	20 Bedford Road Haringey, London N15 4HA	Project Status	Planning			Drawing Nr:	BE091-PR-BS20-ZZ-DR-A-PL301
© This drawing and any design hereon is the copyright of Potter Raper and must not be reproduced without their written consent. All drawings remain the property of Potter Raper. Figure dimensions only to be taken from this drawing. All dimensions to be checked on site. Please inform Potter Raper immediately of any discrepancies before work proceeds.												