

PLANTING SCHEDULE



SALVIA NEMOROSA 'CARADONNA'



HEBE ALBICANS





HIMILAYAN SILVER BIRCH TREE




CORNUS STOLONIFERA FLAVIRAMEA



ERIGERON KARVINSKIANUS

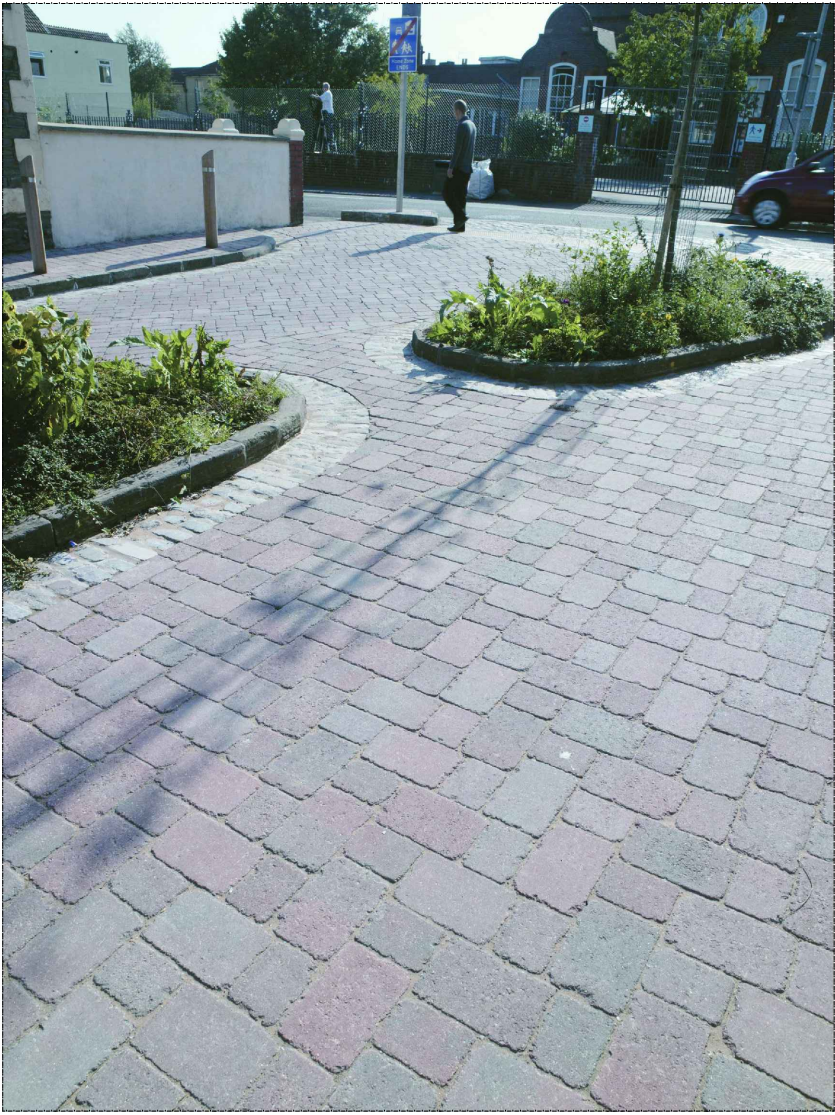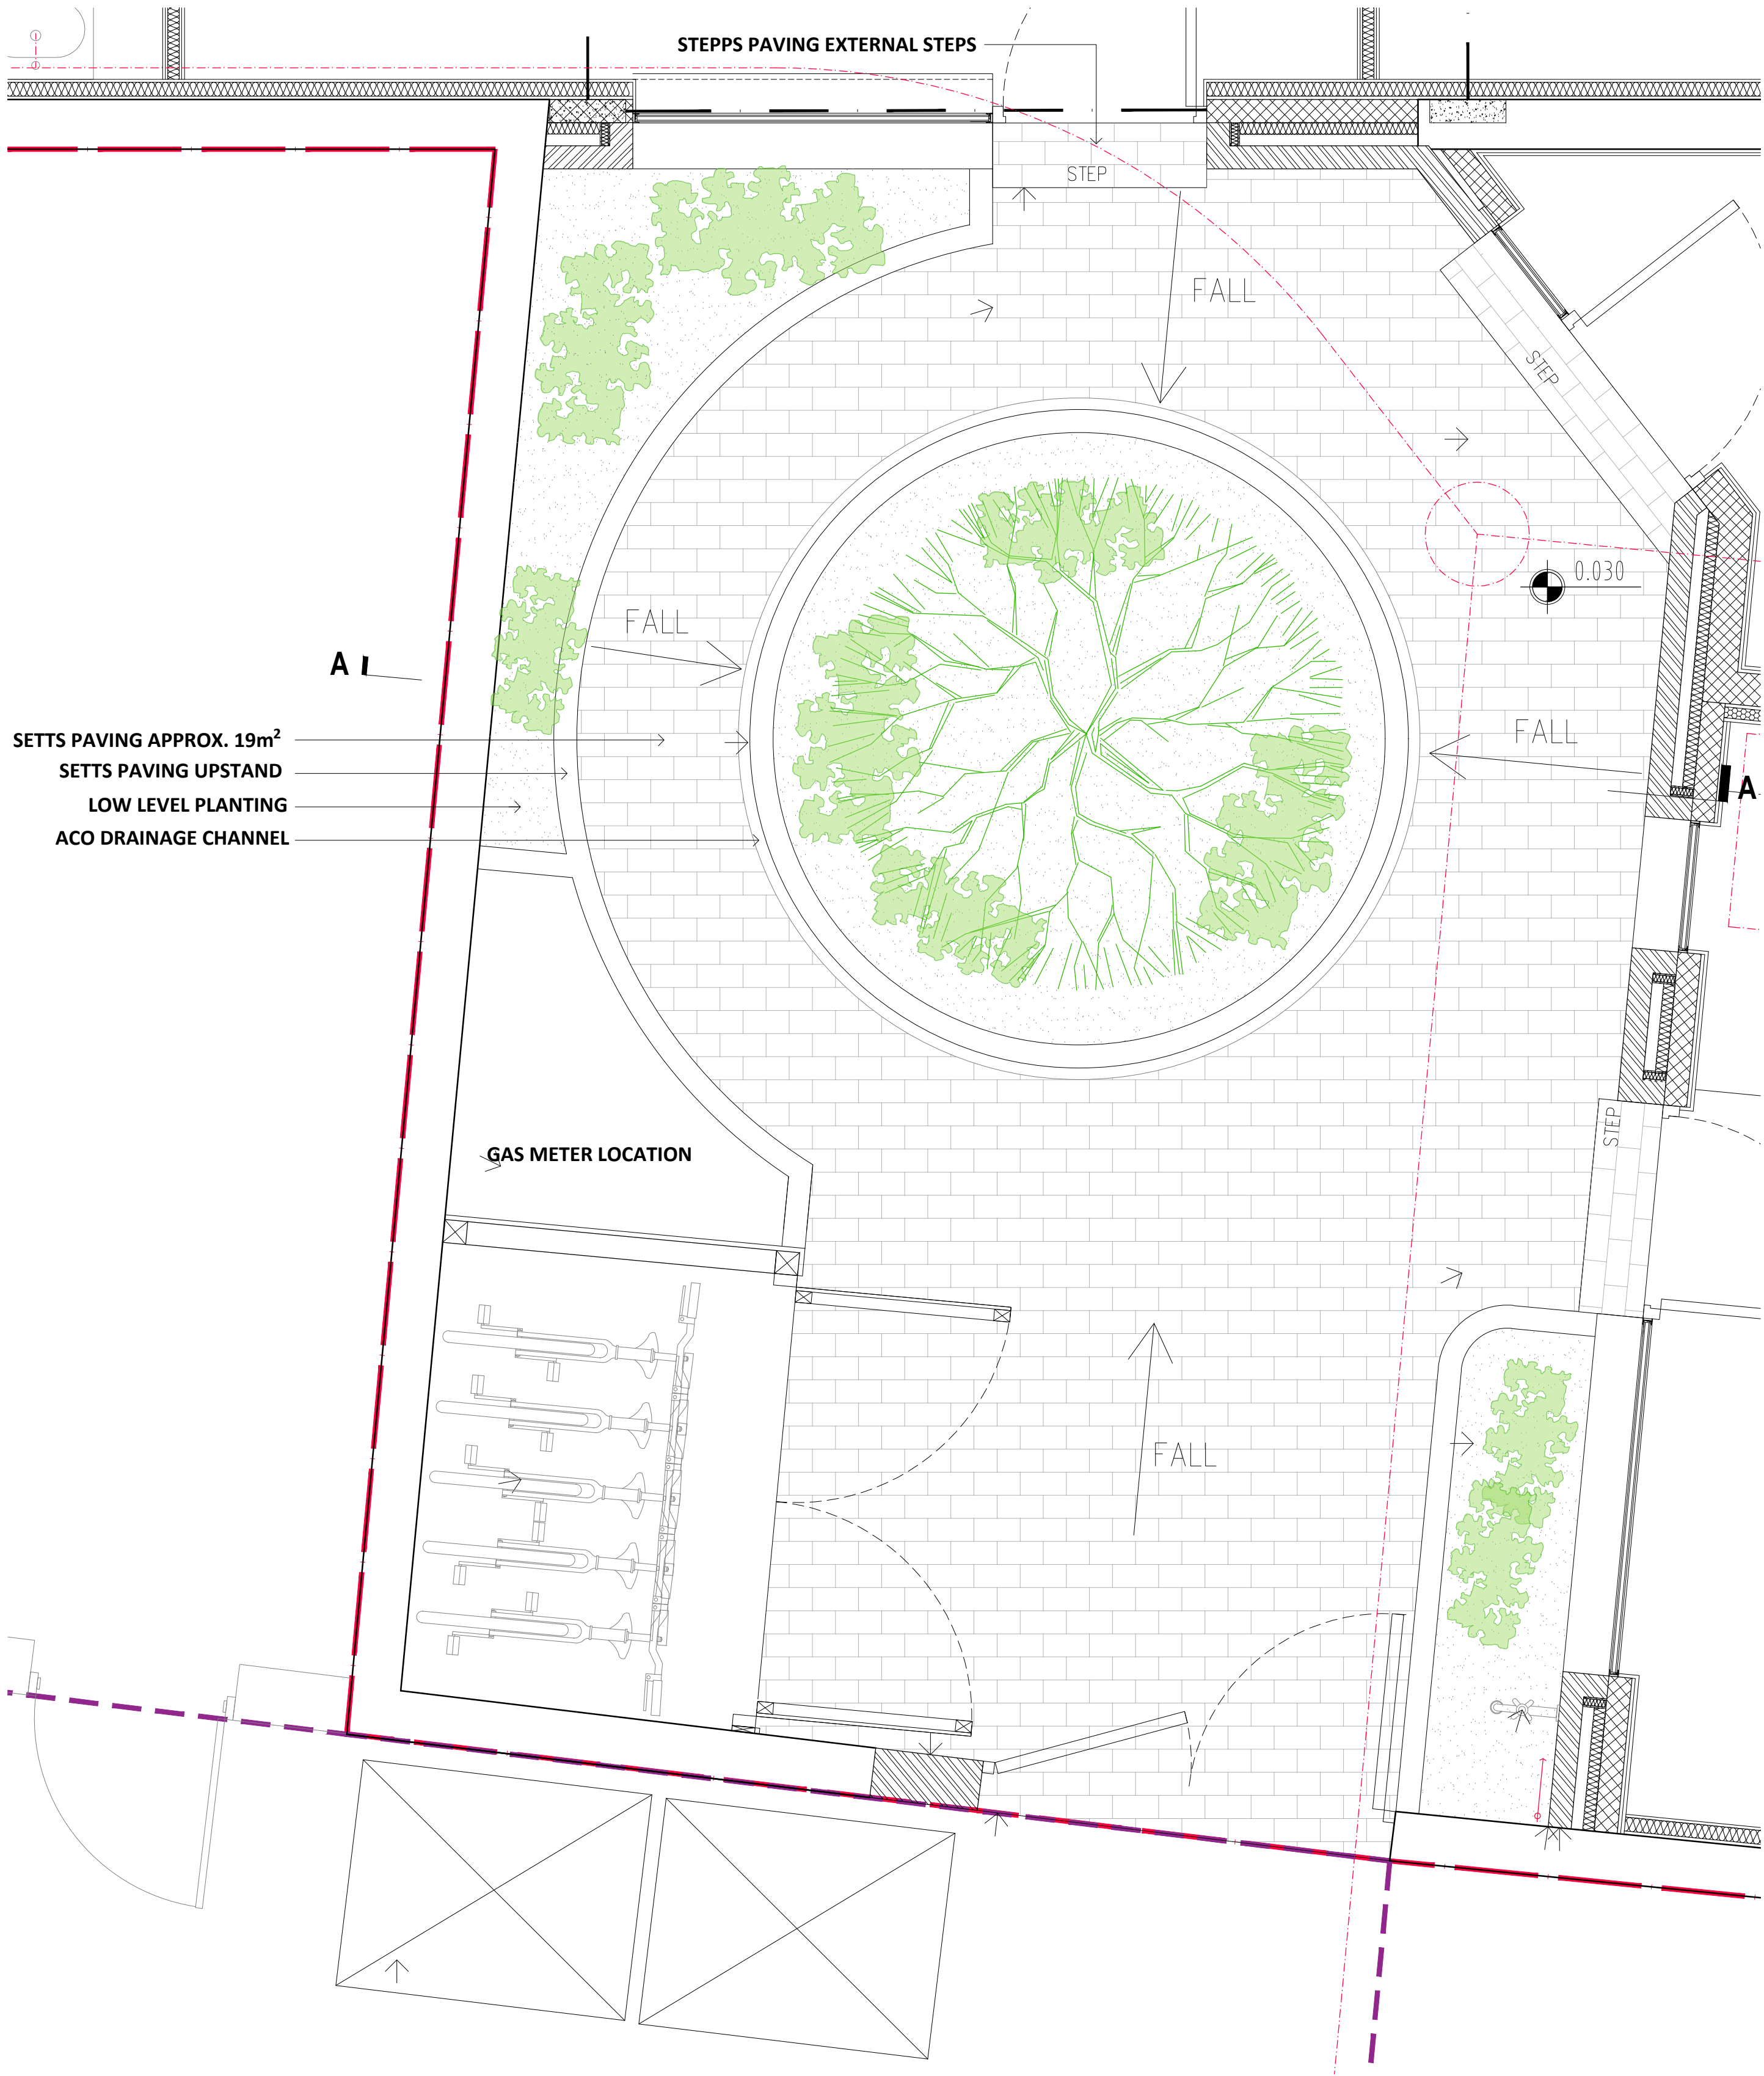

SETTS PERMEABLE PAVING, UPSTAND & LOW LEVEL PLANTING

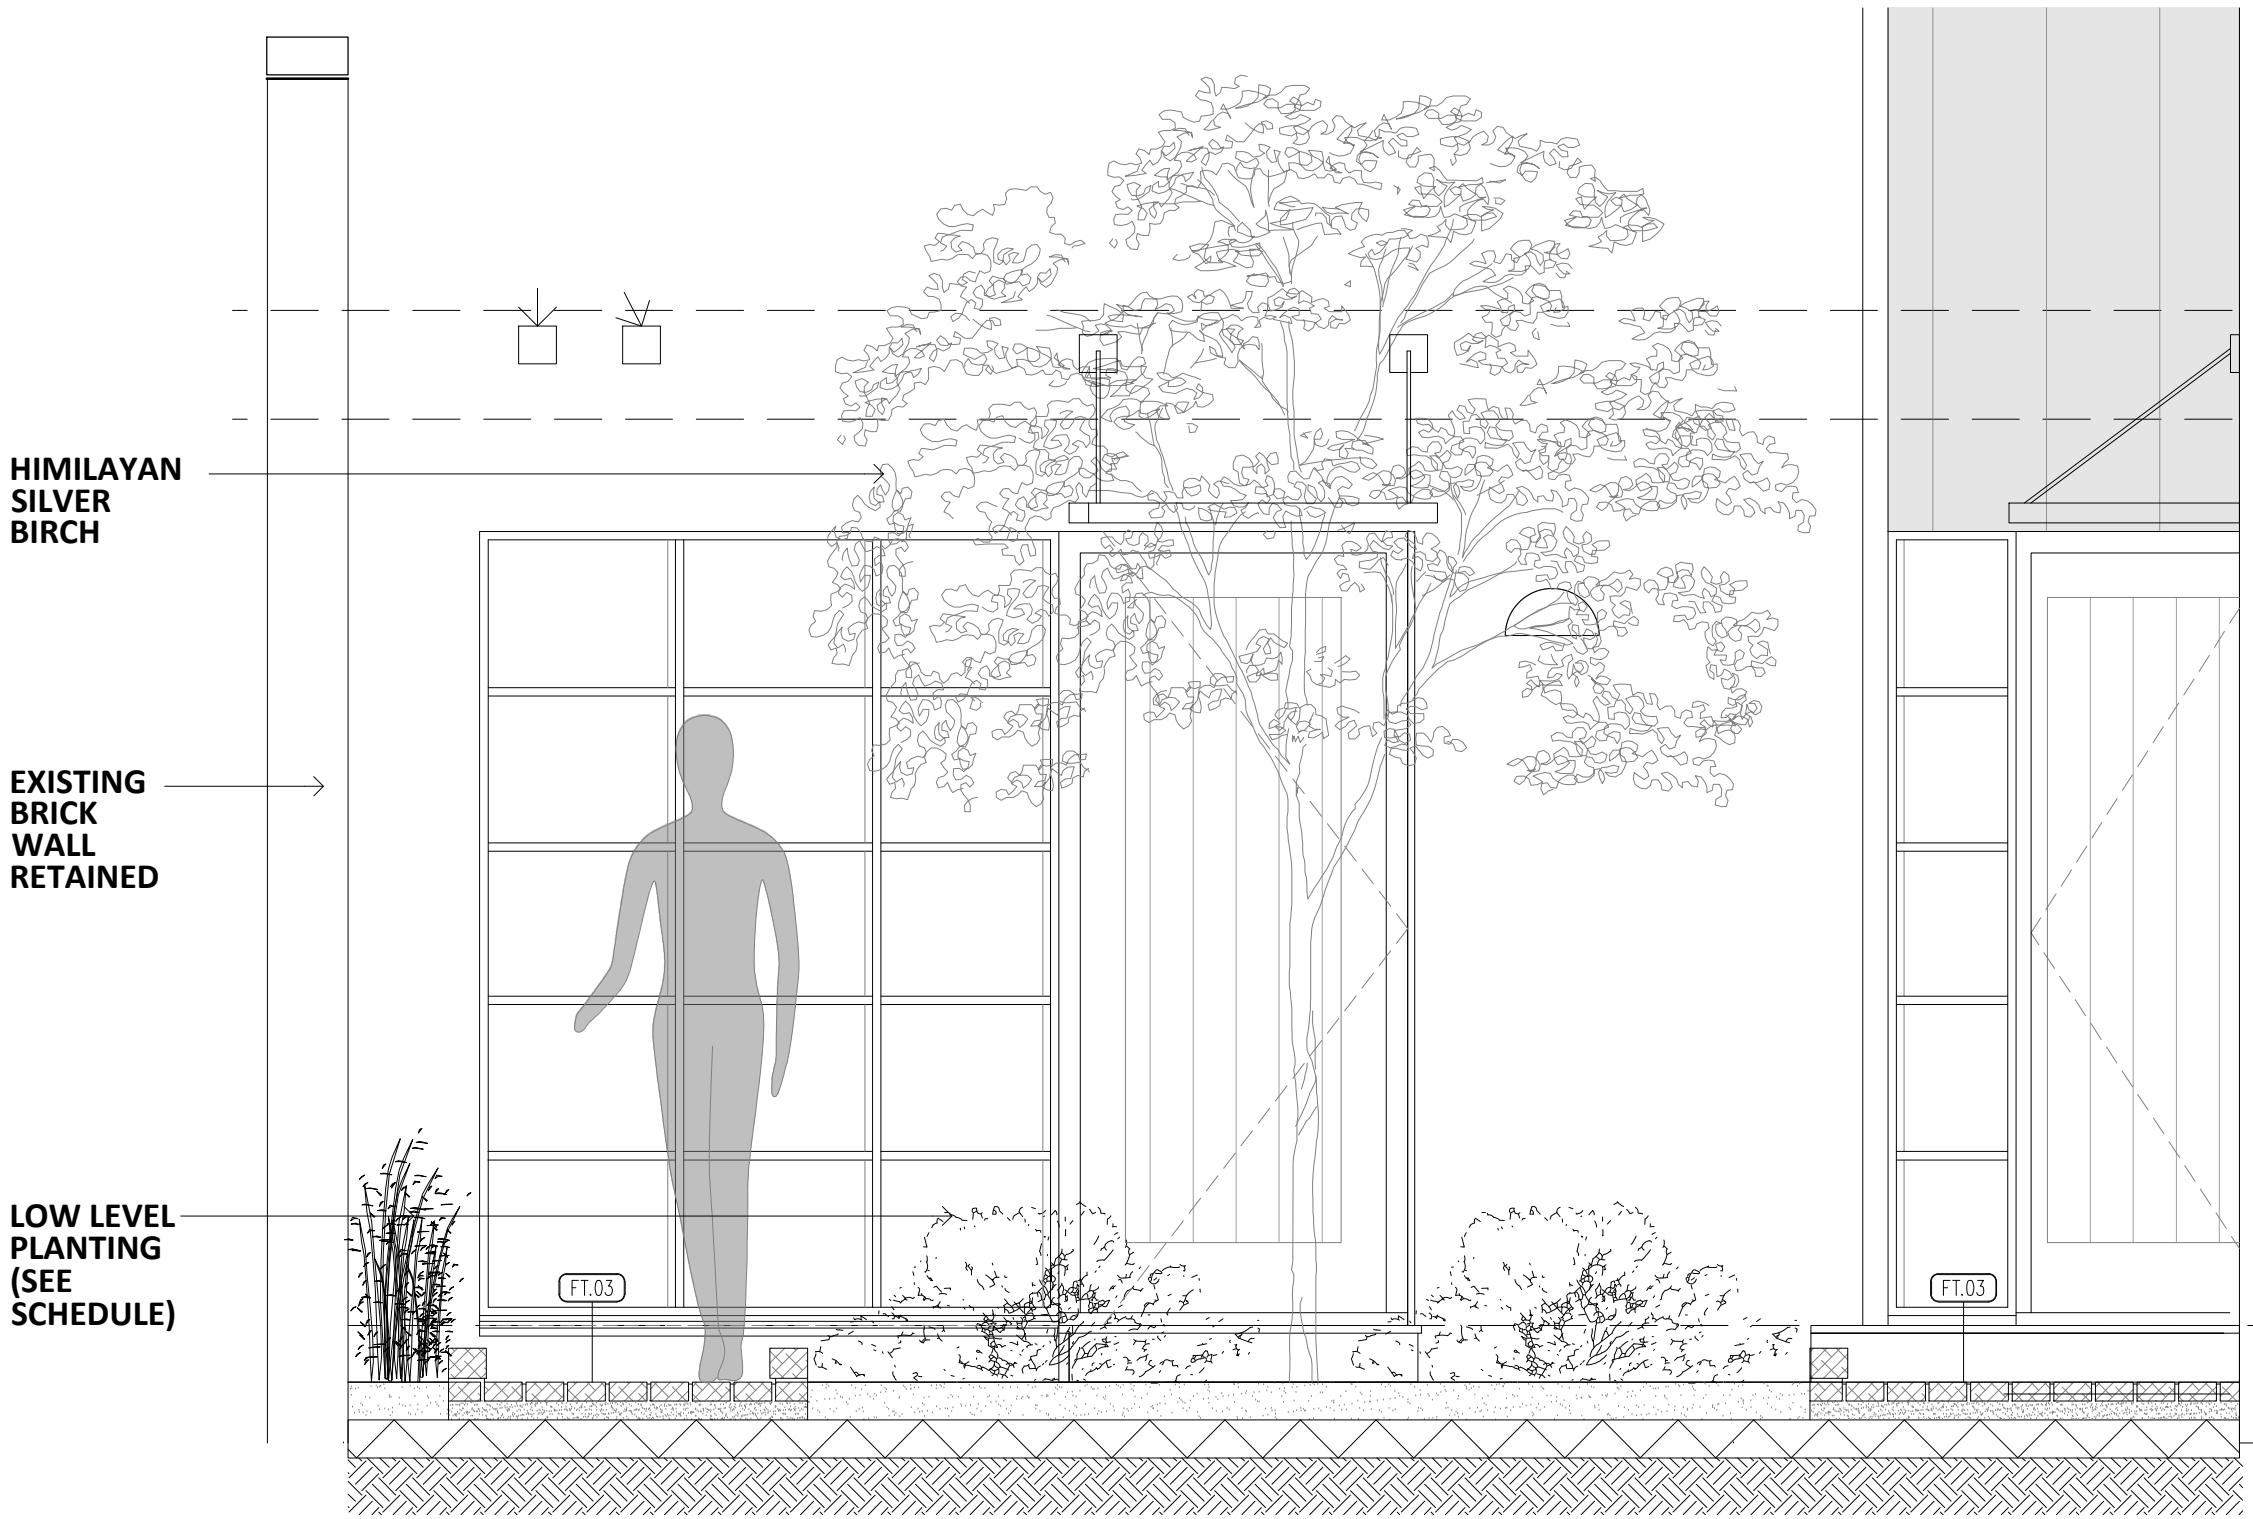

SECTION A-A

GENERAL NOTES:
Do not scale: use given dimensions only. All setting out to be verified on site and any discrepancies notified to the Architect.

NOTES



NORTH

rev.	date	by	description

DATE SEPT 2020	STATUS TENDER	
SCALE 1:20 @ A1	DRAWING EXTERNAL WORKS	DWG NO. 190
DRAWN BY JO	CLIENT UK PROPERTIES ONE LTD	REV.

bla architects ARCHITECTURE • INTERIOR DESIGN • PROJECT MANAGEMENT		
Studio 6, Rosebery House, 70 Rosebery Avenue London EC1R 4RR tel: 0207 278 1945 mail@bla-architects.com www.bla-architects.com		
PROJECT	155 TOTTENHAM LANE, CROUCH END, LONDON N8	JOB NO. 360