




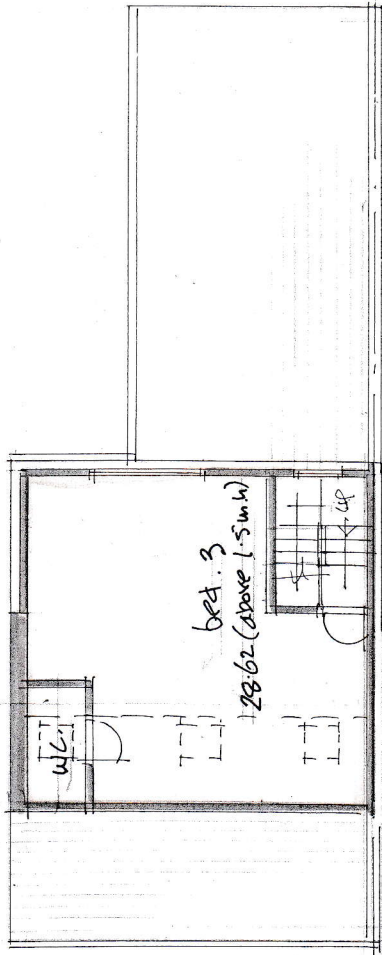


PLAN 1st COFT

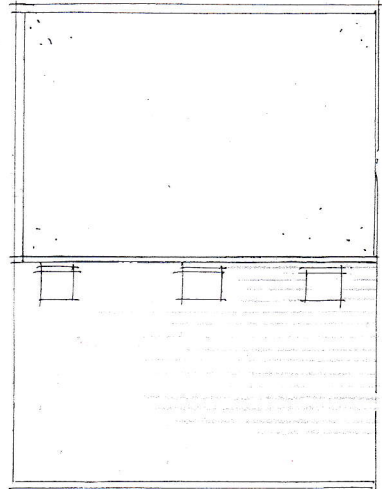

Roof PLAN

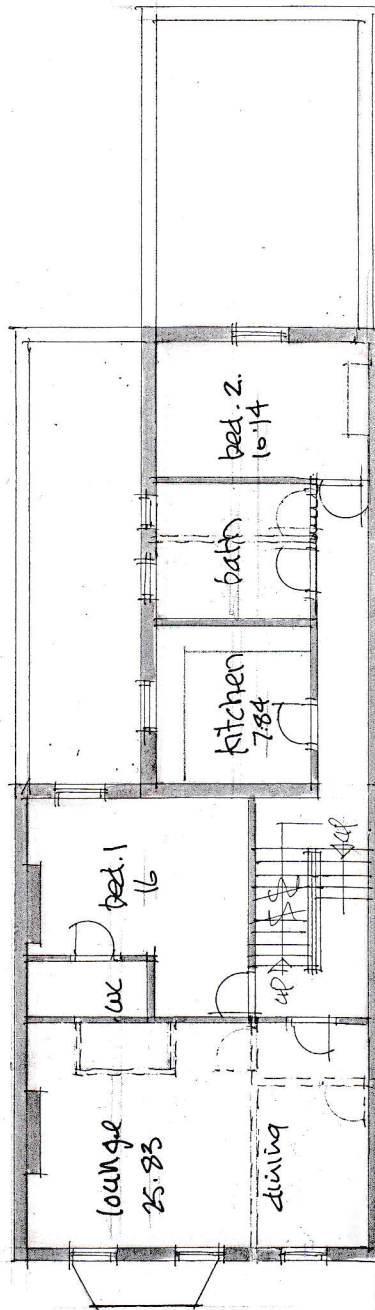

FIRST FLOOR PLAN

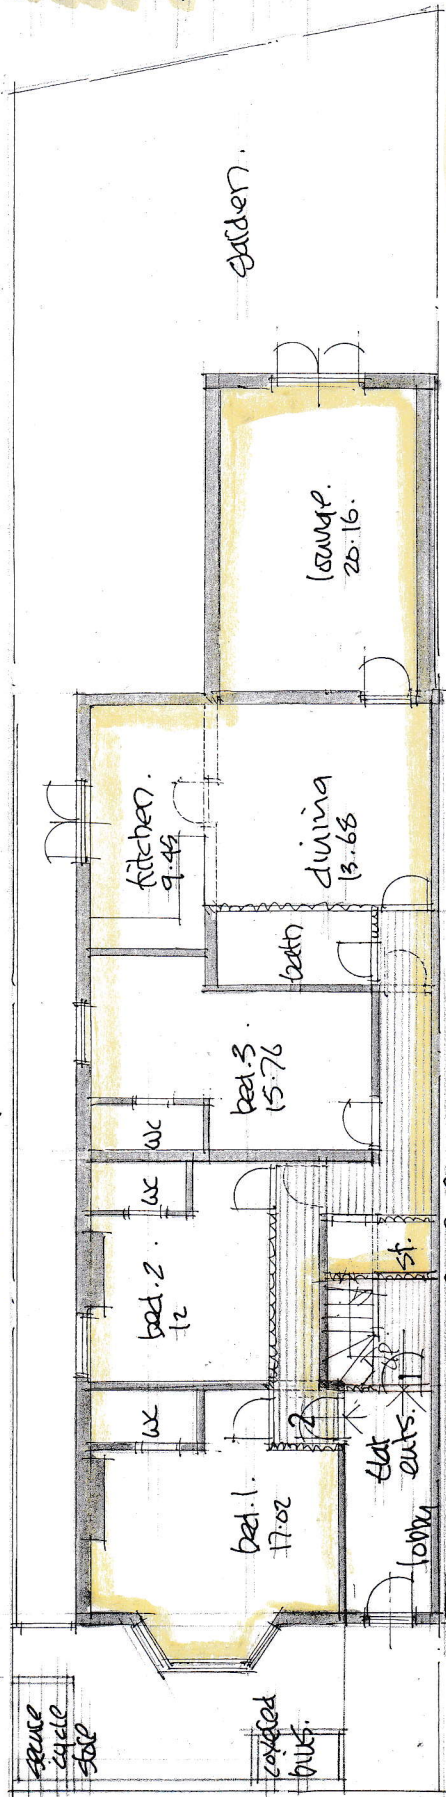

GROUND FLOOR PLAN

93 MOUNT PLEASANT
ROAD, H17 6TX

PROPOSED PLANS:

diag. no. 3550/2 JUNE, 23.

Scale bar 1:100 @ A3

10M

Proposed
conversion
into 2 no.
5/c flats

flat 1. 3 bed.
113.84 sq. m.

flat 2. 3 bed.
121.7 sq. m.

garden.

lounge.
25.16.

kitchen.
9.48

dining
13.68

bed. 3.
15.76

bed. 2.
12

bed. 1.
17.02

no external changes.

Mount Pleasant Road.