


All levels and dimensions to be checked on site prior to construction / fabrication; report discrepancies immediately. Do not scale dimensions from this drawings. This drawing is copyright protected.

REVISION			
A	26.02.23	REDRAWN	DA
B	17.03.23	Structural grid adjustment along courtyard perimeter	
C	18.04.23	Surveyed Storm water sewer plotted.	
		Preliminary Ground floor structural column repositioning illustrated for design development.	
D	22.6.23	Generator relocated.	DA

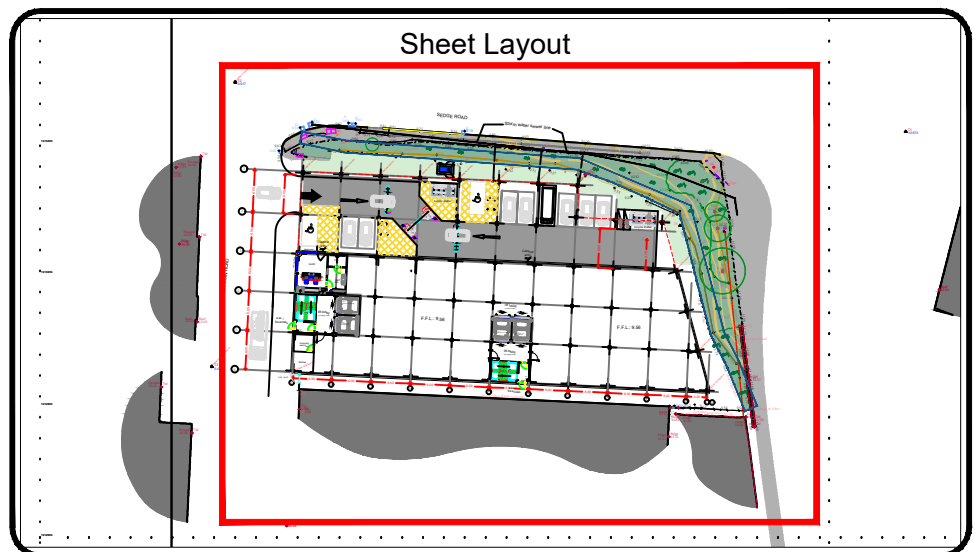

survey stations


Name	Easting	Northing	Level
R51	535068.615	191315.775	11.051
T1	535151.642	191321.743	10.674
T2	535049.714	191329.269	9.917
T3	535046.159	191286.025	9.473
T4	535058.315	191313.591	9.602
T5	535083.361	191313.925	9.372
T6	535117.356	191307.468	9.407
T7	535118.455	191286.037	9.429



SEDGE ROAD

Storm water sewer line

GARMAN ROAD

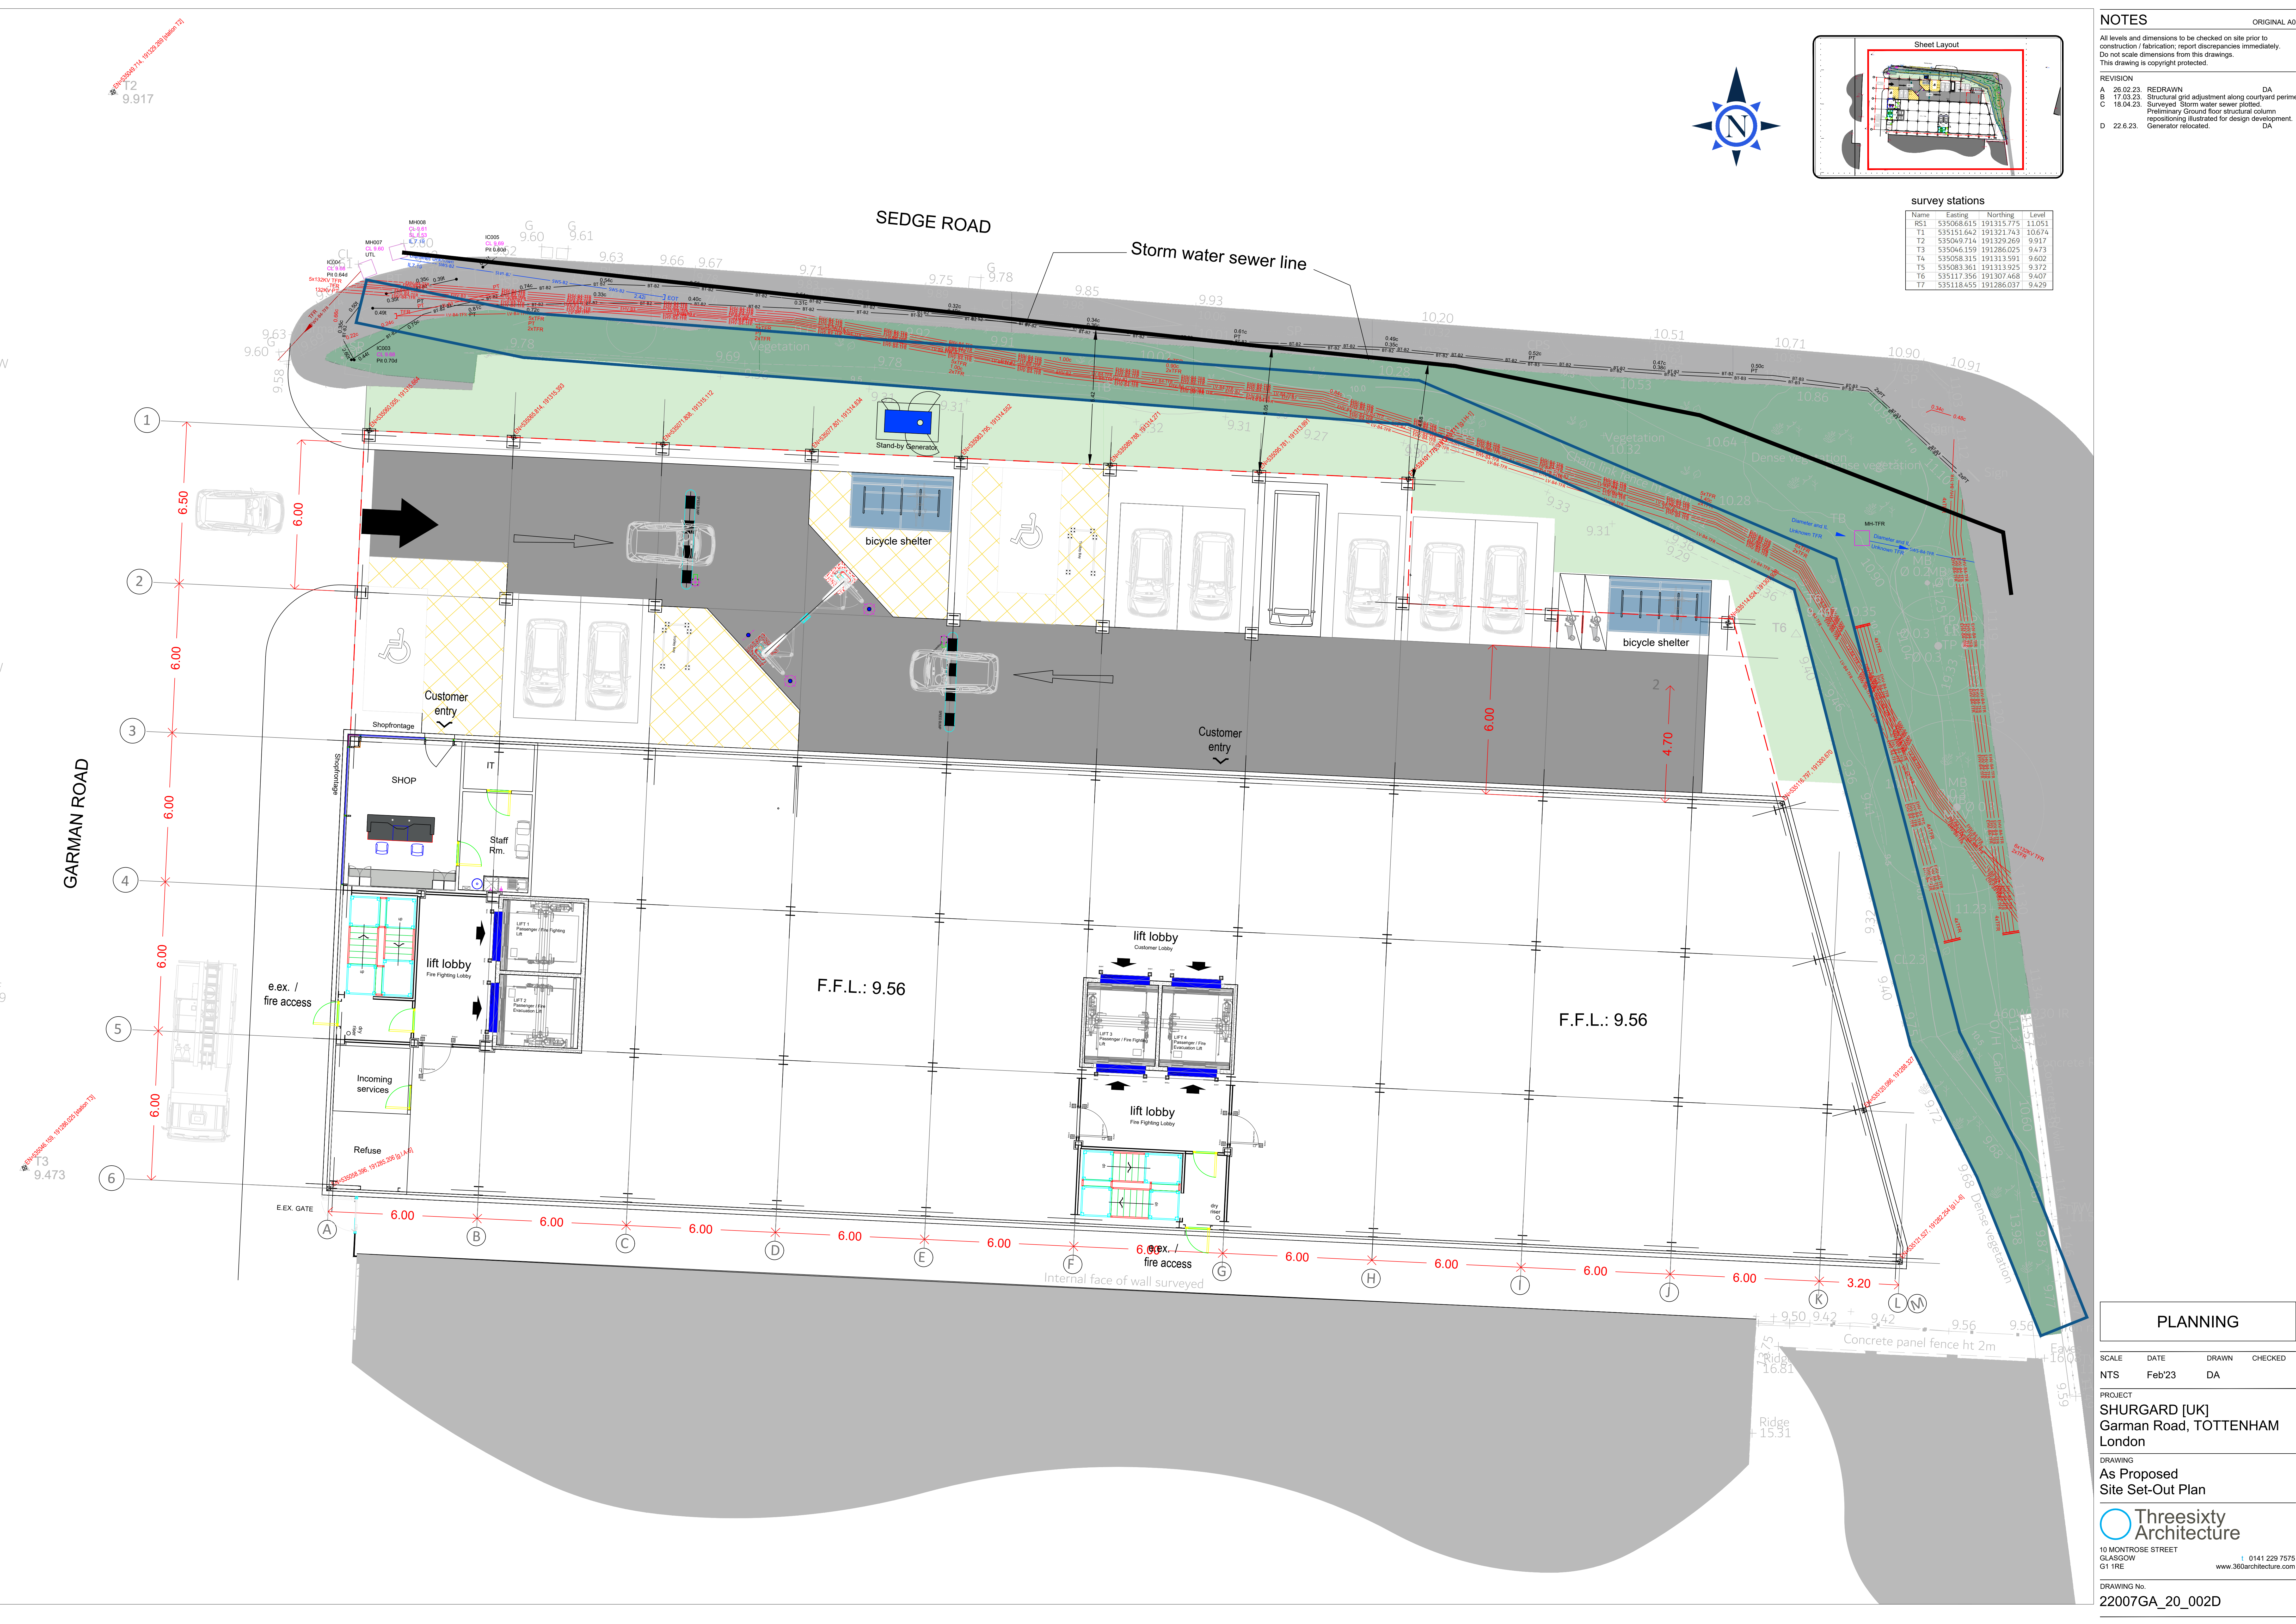

PLANNING

SCALE	DATE	DRAWN	CHECKED
NTS	Feb'23	DA	

PROJECT
SHURGARD [UK]
Garman Road, TOTTENHAM
London

DRAWING
As Proposed
Site Set-Out Plan

Threesixty
Architecture
10 MONTROSE STREET
GLASGOW
G1 1RE
0141 229 7575
www.360architecture.com

DRAWING No.
22007GA_20_002D