


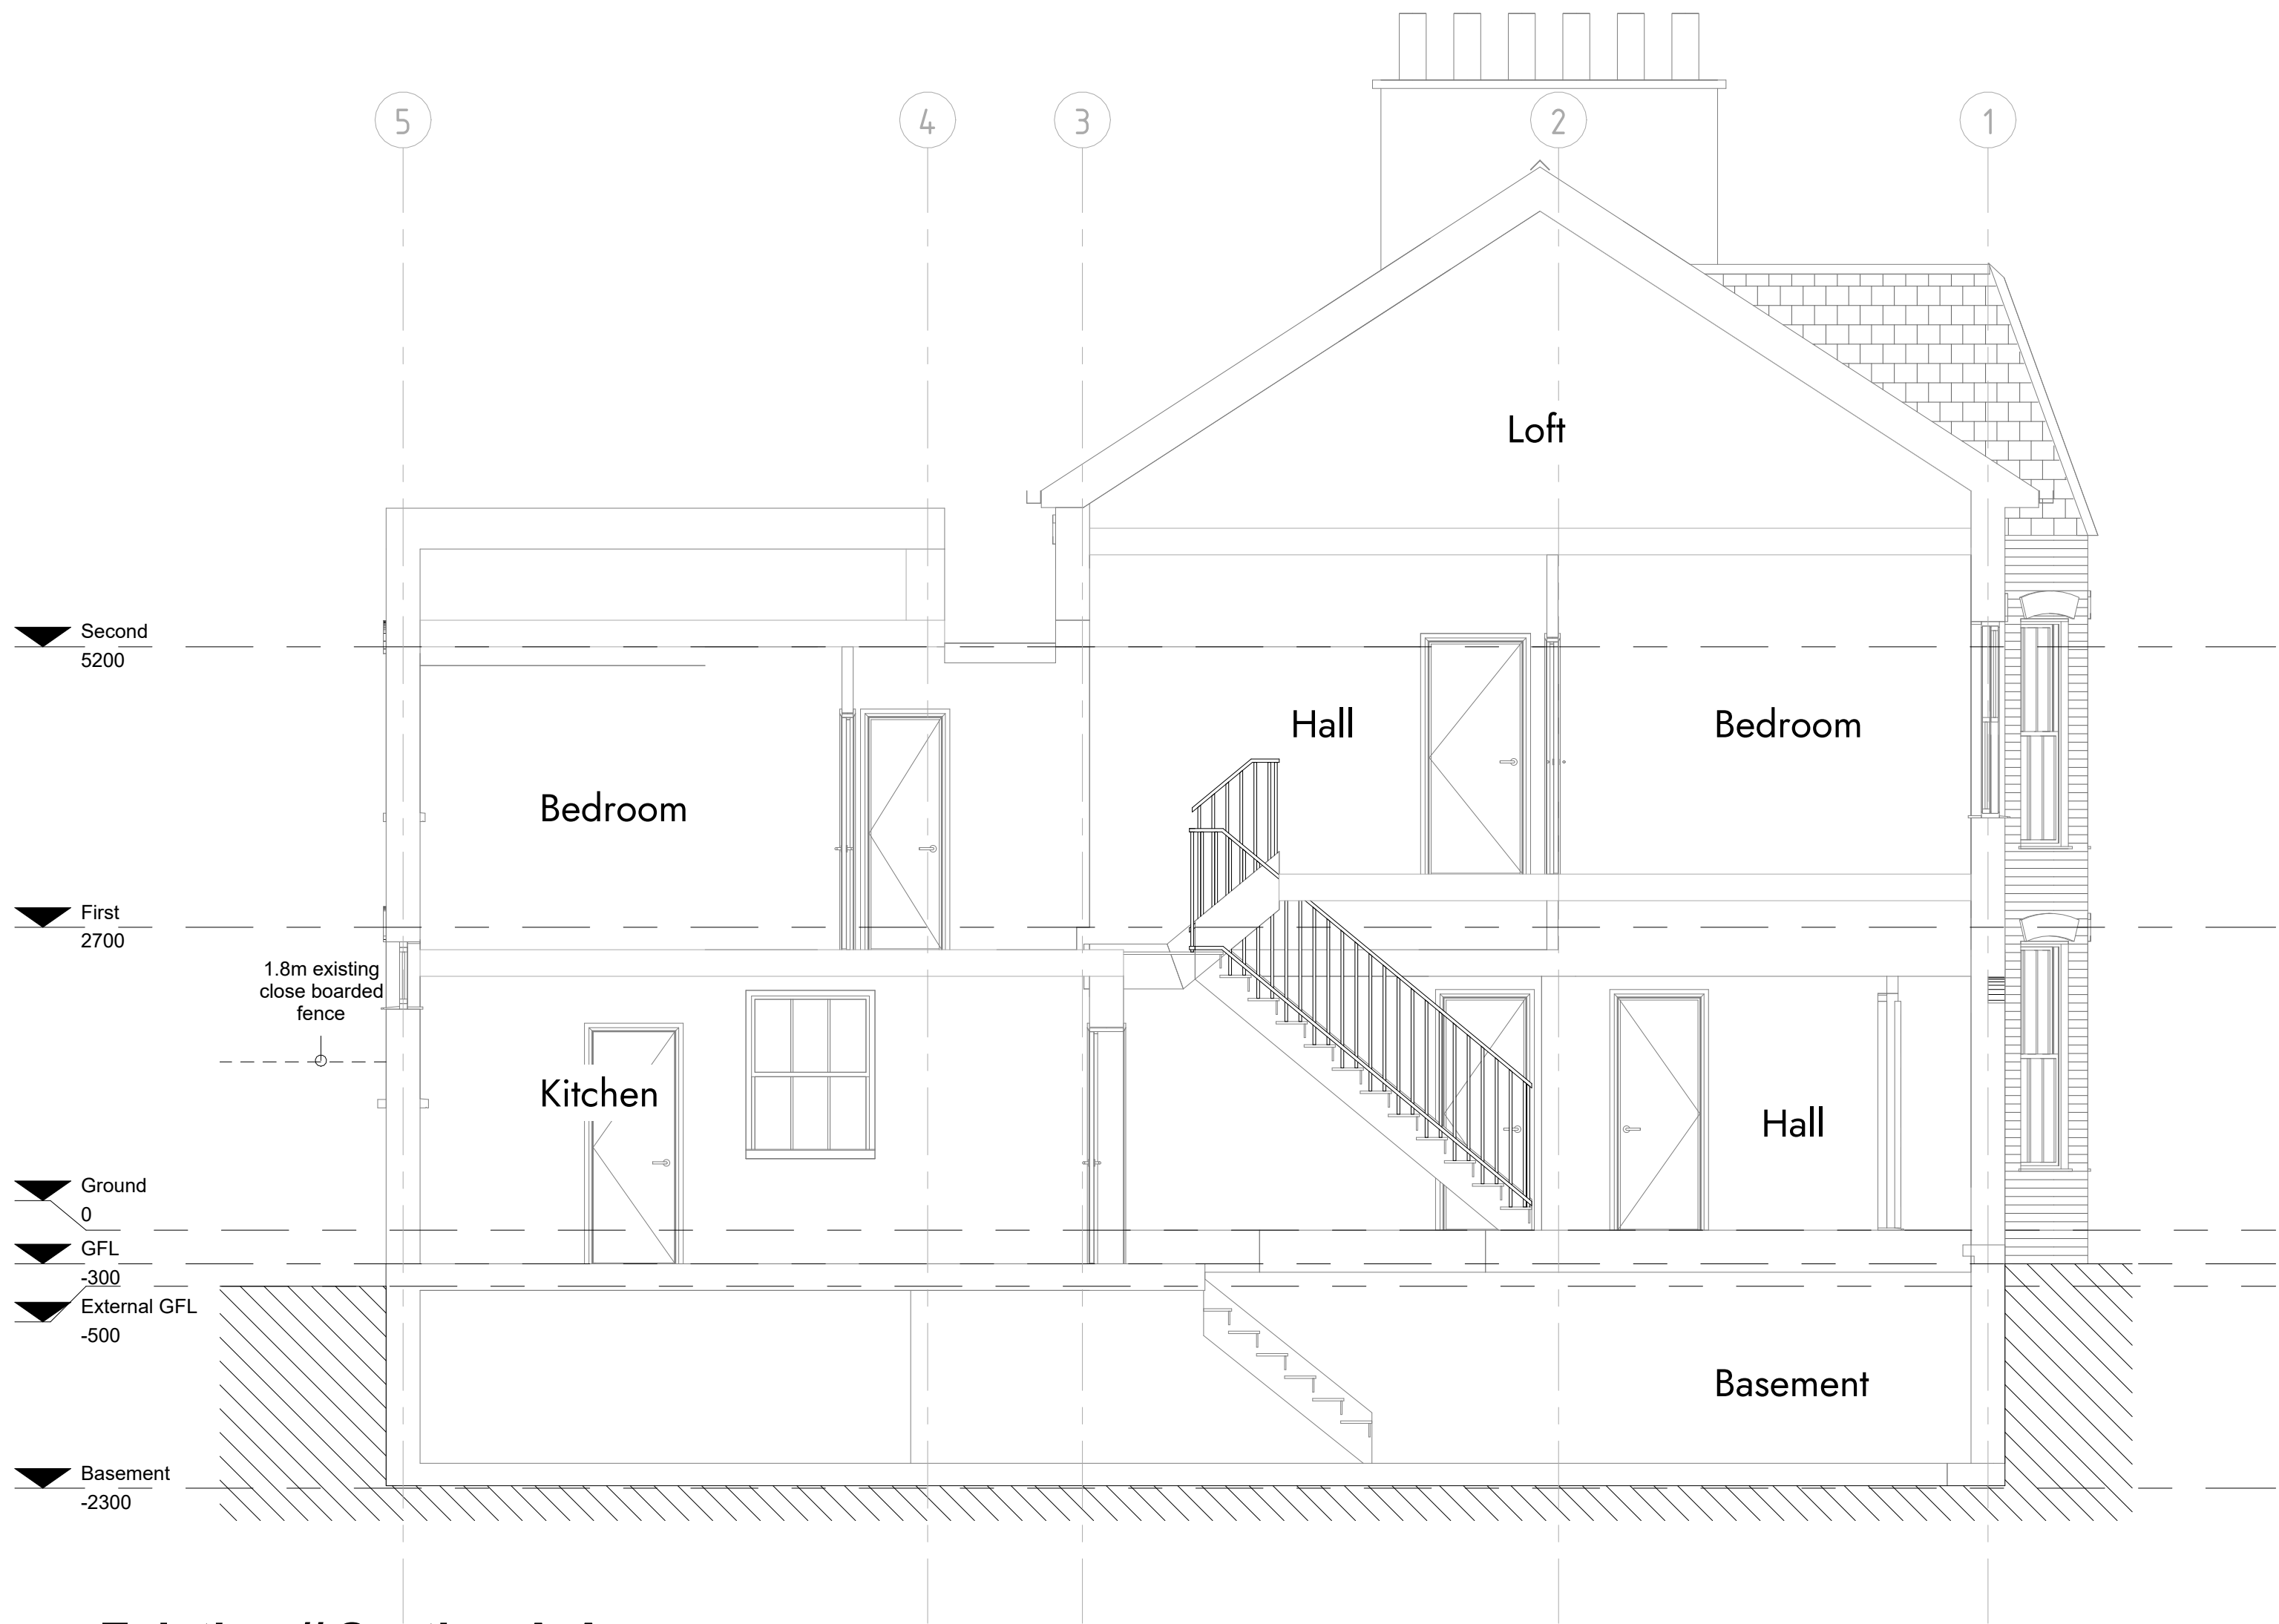


1 Existing // Section A-A
1 : 50



2 Existing // Section B-B
1 : 50

150
0m 0.5m 1m 1.5m 2m 3m 4.5m

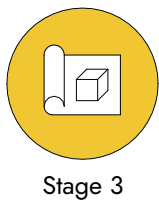

Stage 3

P01	Issued for planning	JAC	6.5.23
Rev	Description	Initials	Date

3 Barratt Avenue

// Existing Sections

Client Name	Andrew & Maya Francis
Address	3 Barratt Avenue, Wood Green London N22 7EZ

Drawn By	JAC	Checked By	MJ
Scale	1 : 50 @ A1	Date	06.06.23
Scene Ref.		Rev no.	
Dwg no.	2061- SCN		ZZZZ-DRA-30.001

