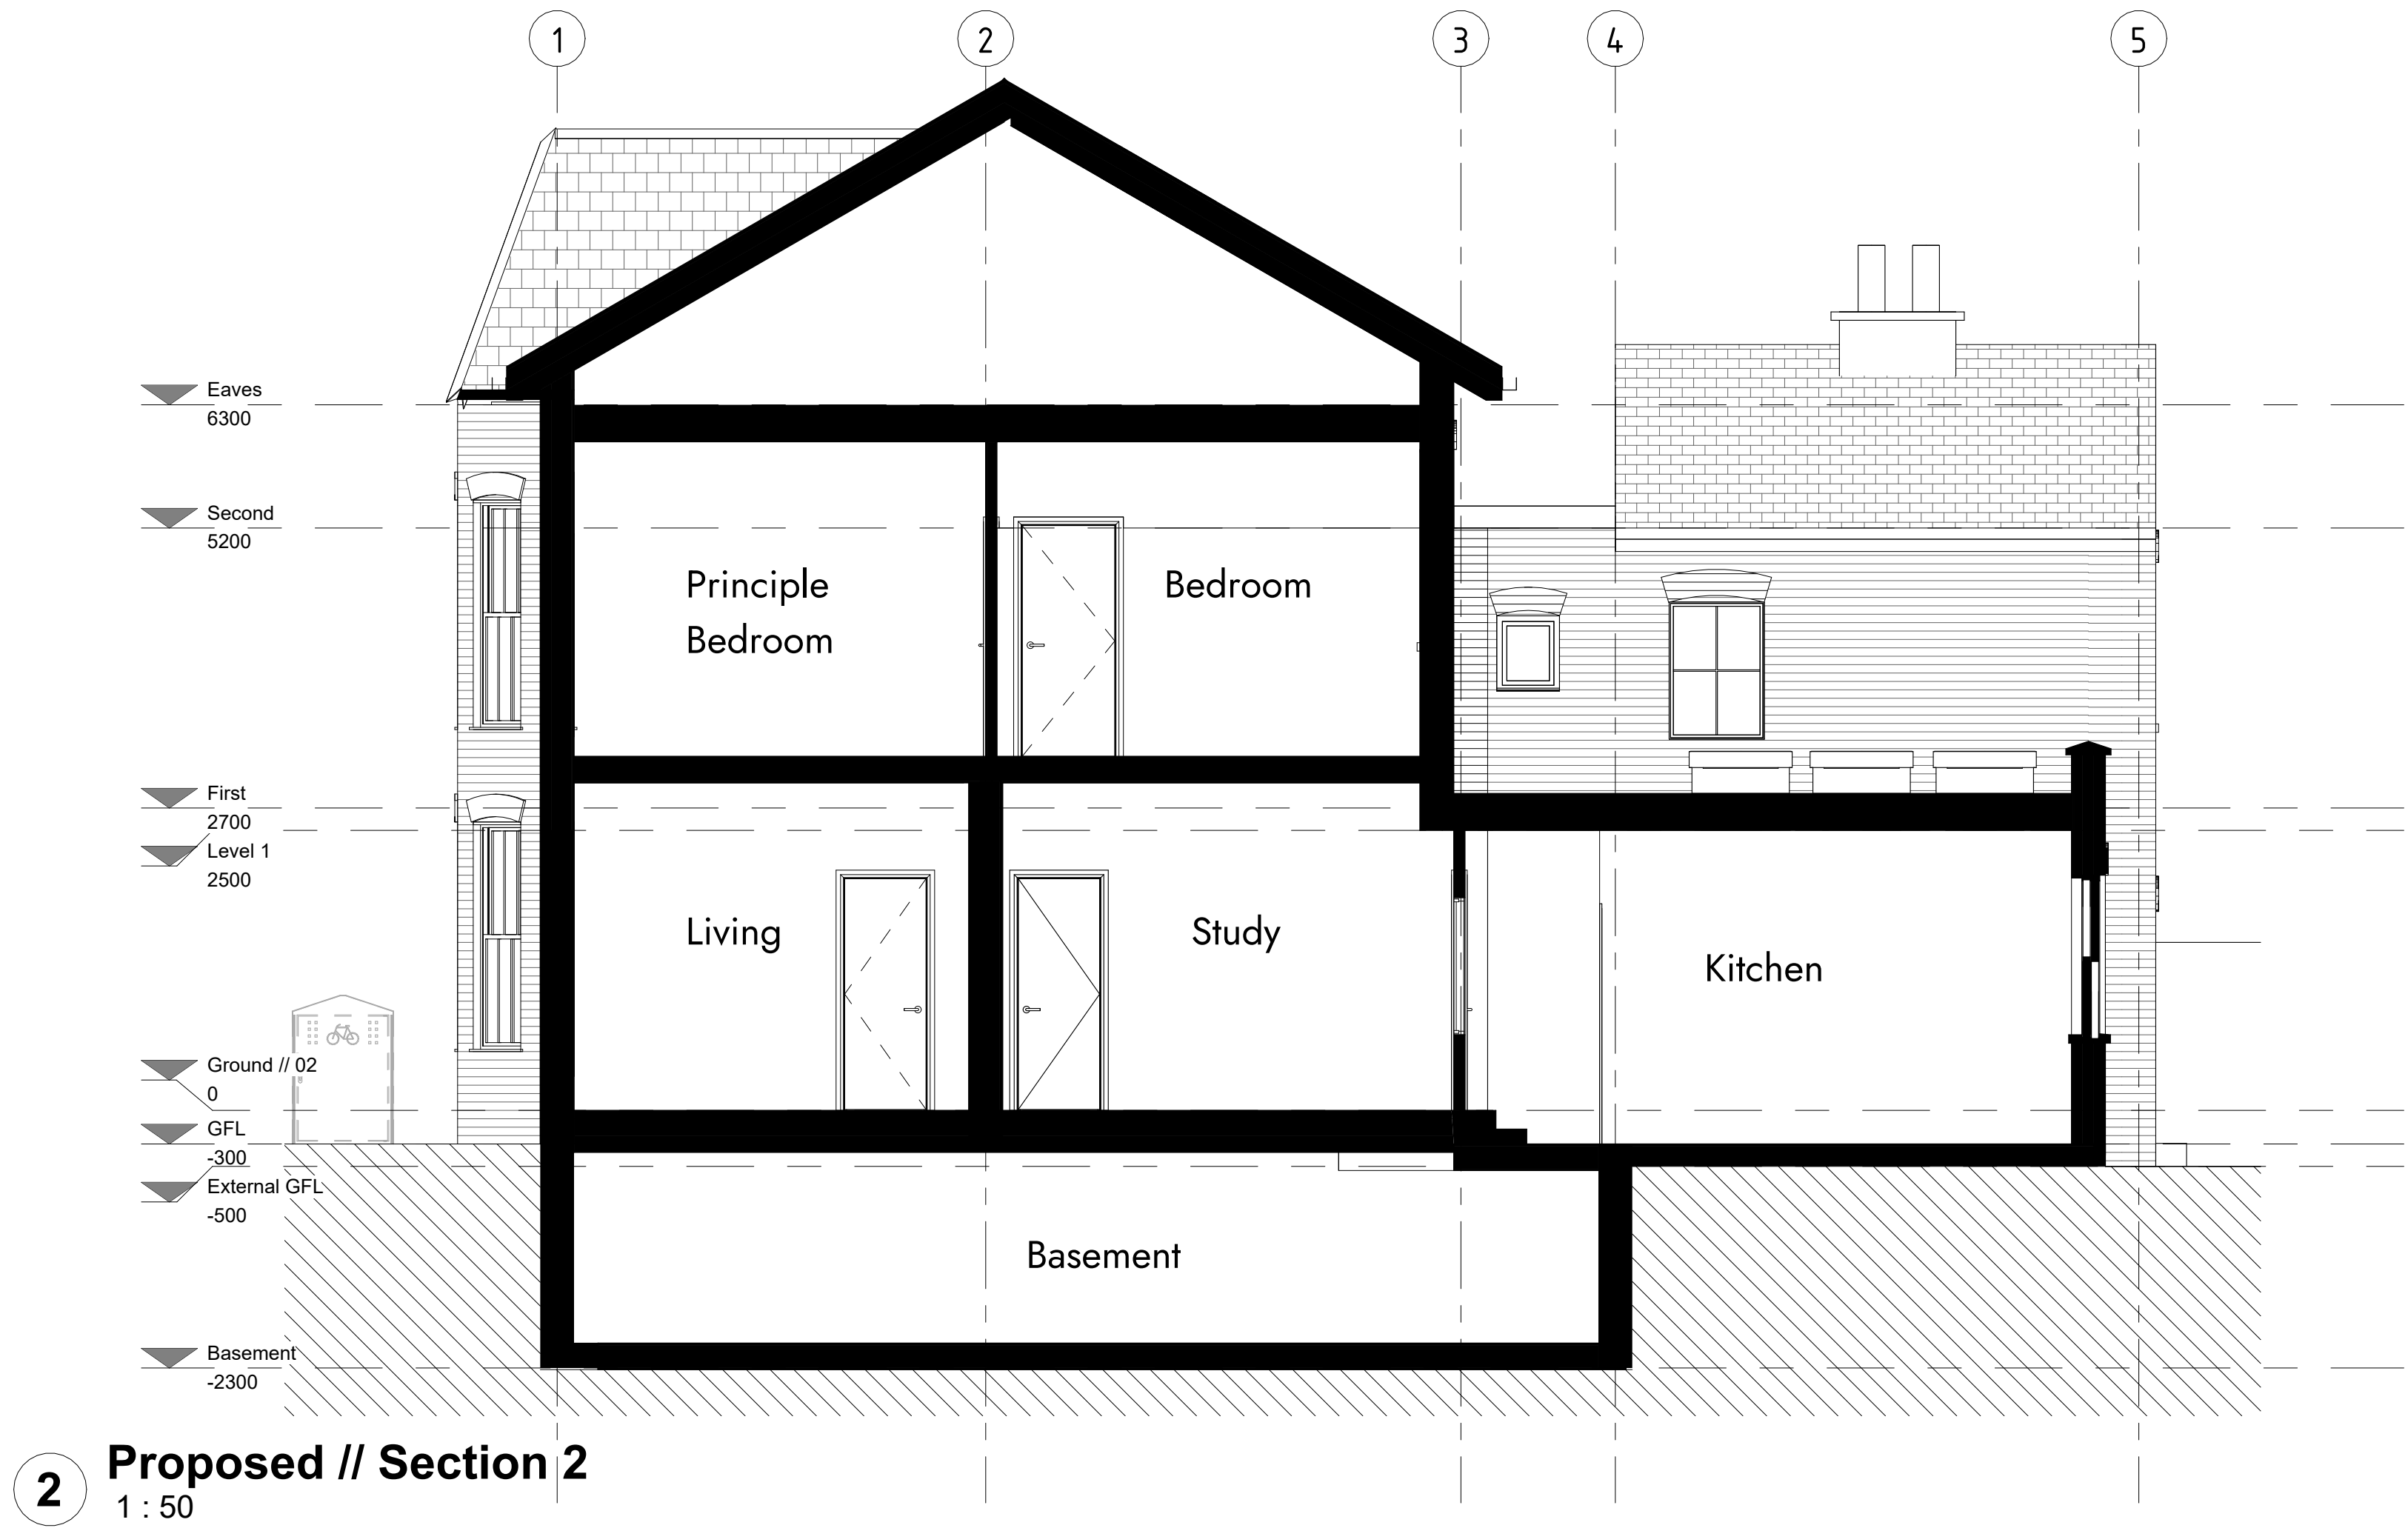
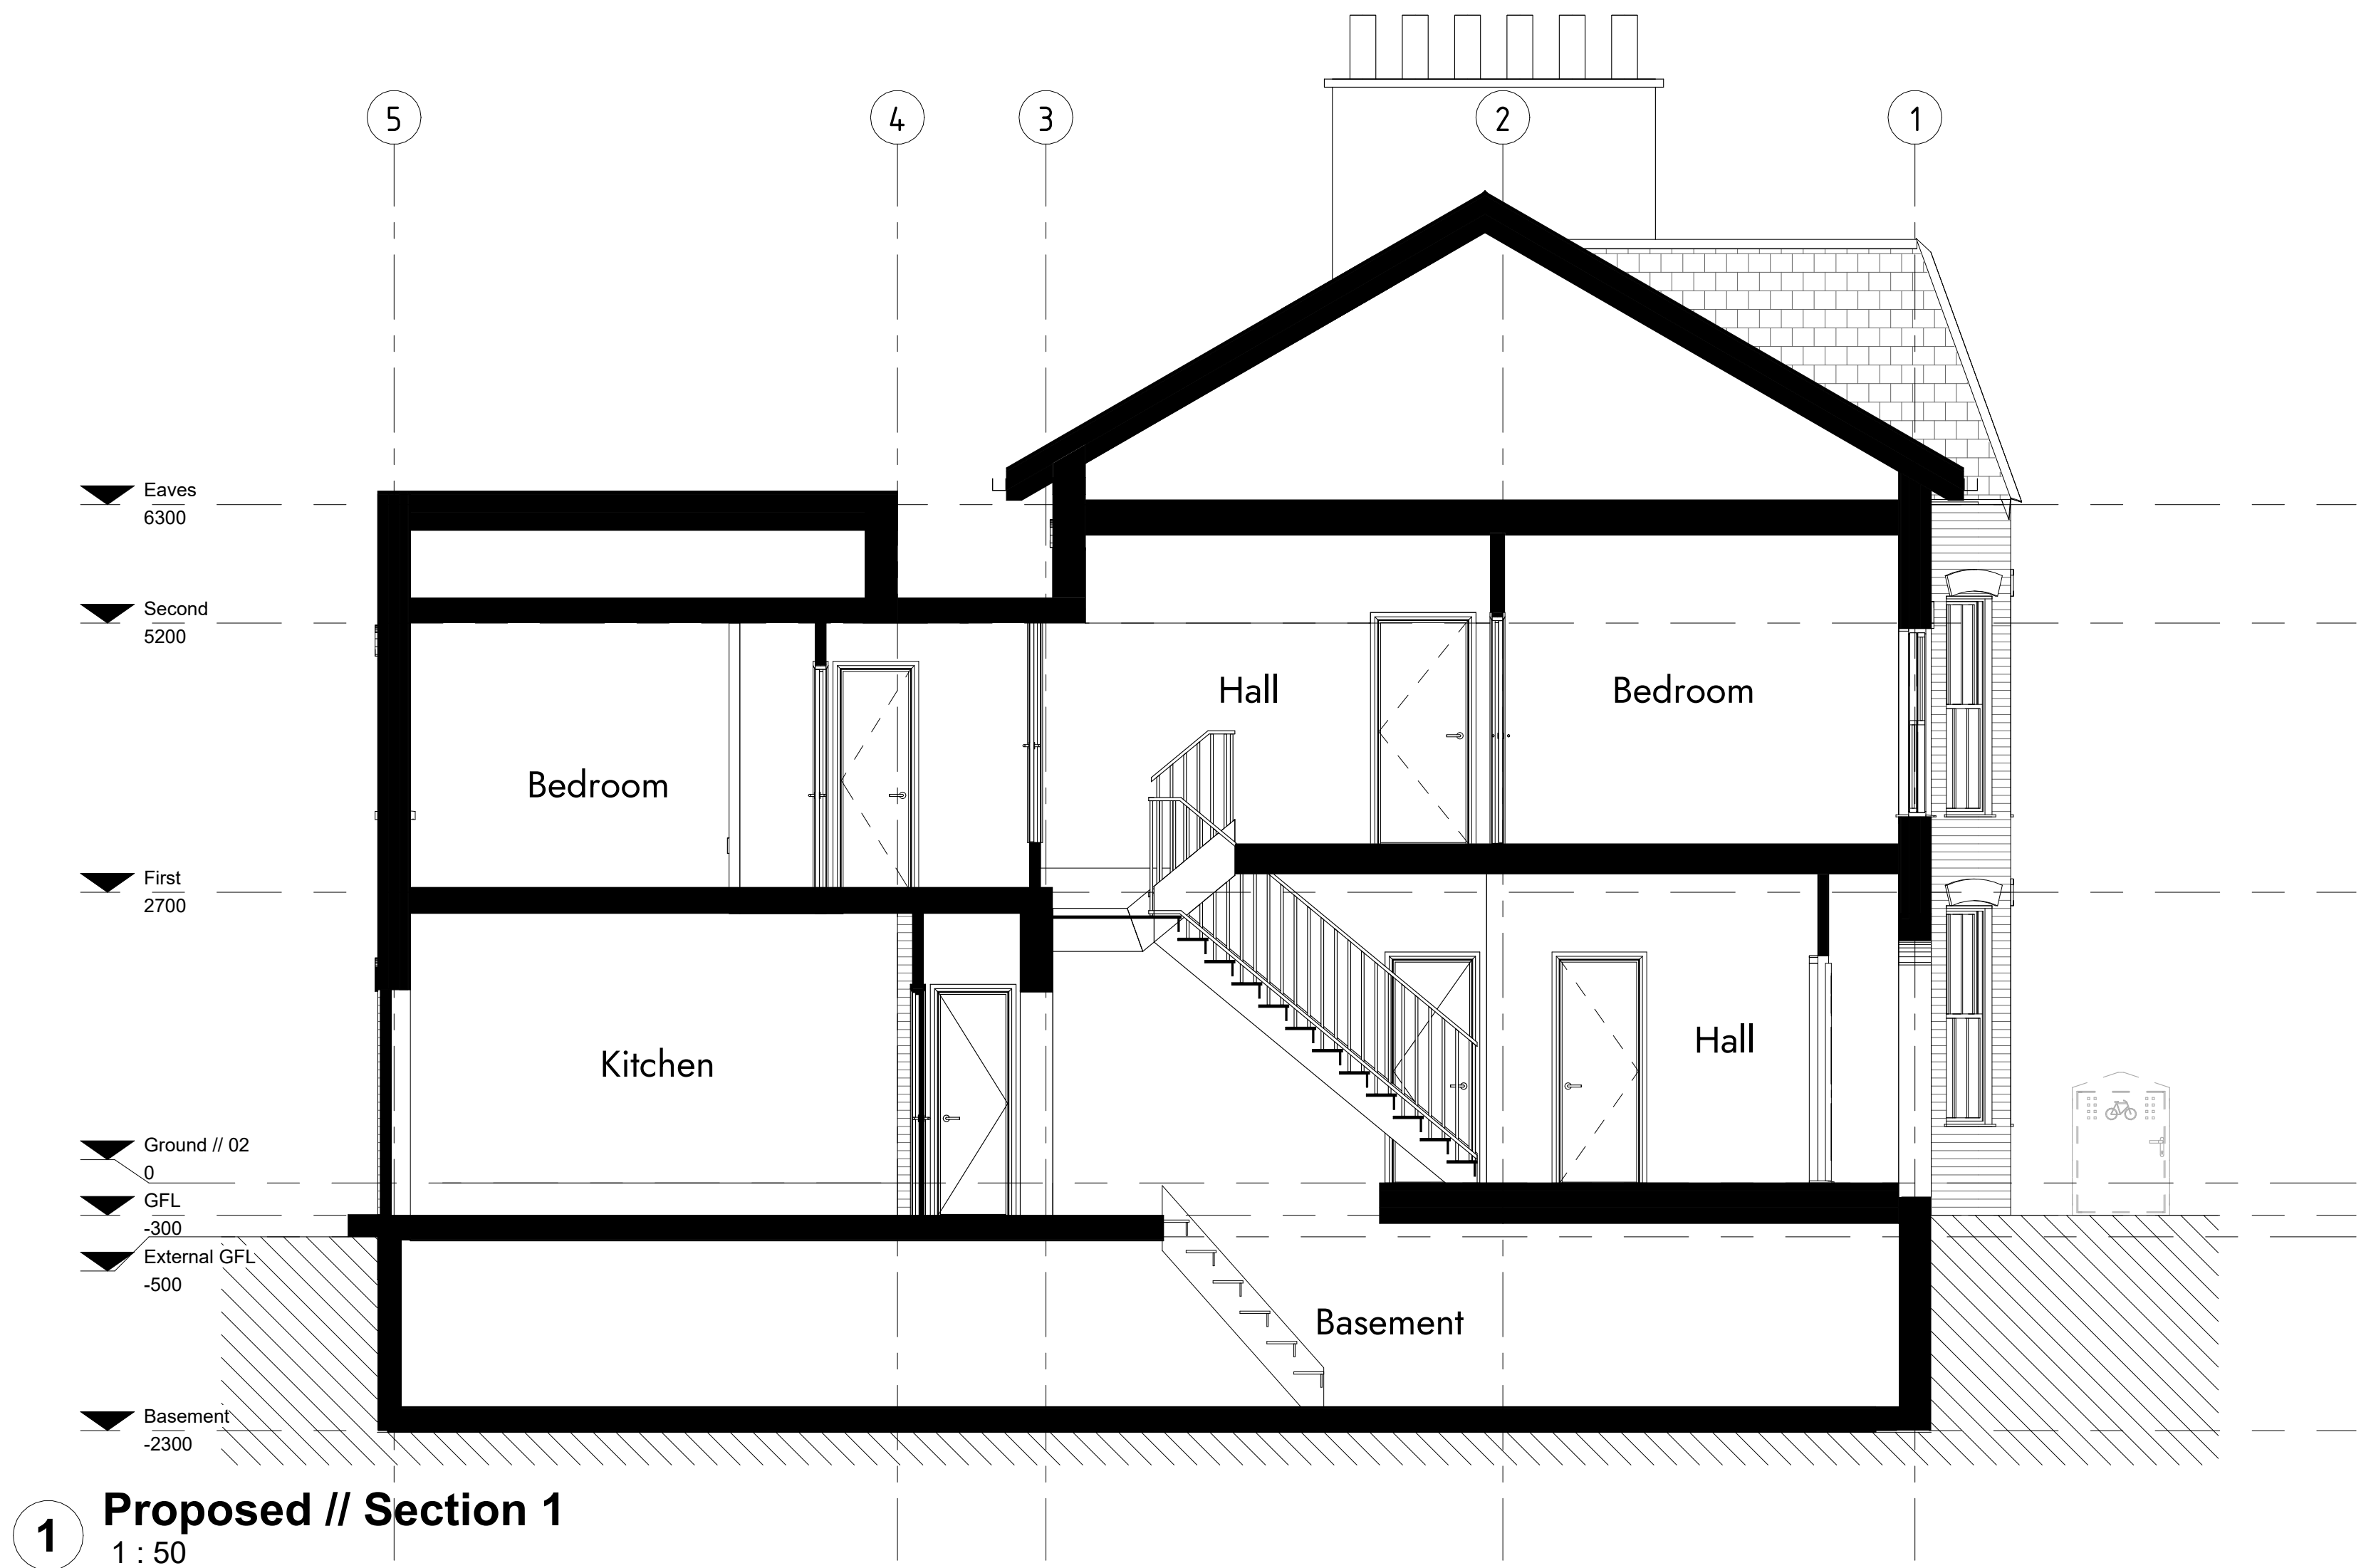


Stage 3

P01	Issued to client	JAC	25.6.23
Rev	Description	Initials	Date

3 Barratt Avenue

// Proposed Sections

Client Name	Andrew & Maya Francis
Address	3 Barratt Avenue, Wood Green London N22 7EZ

Drawn By	JAC	Checked By	MJ
Scale	1 : 50 @ A1	Date	July 21
Scene Ref.	Rev no.	P01	
Dwg no.	BTWG- SCN XX- XX-DR-XX30.001- M3-P01		

