

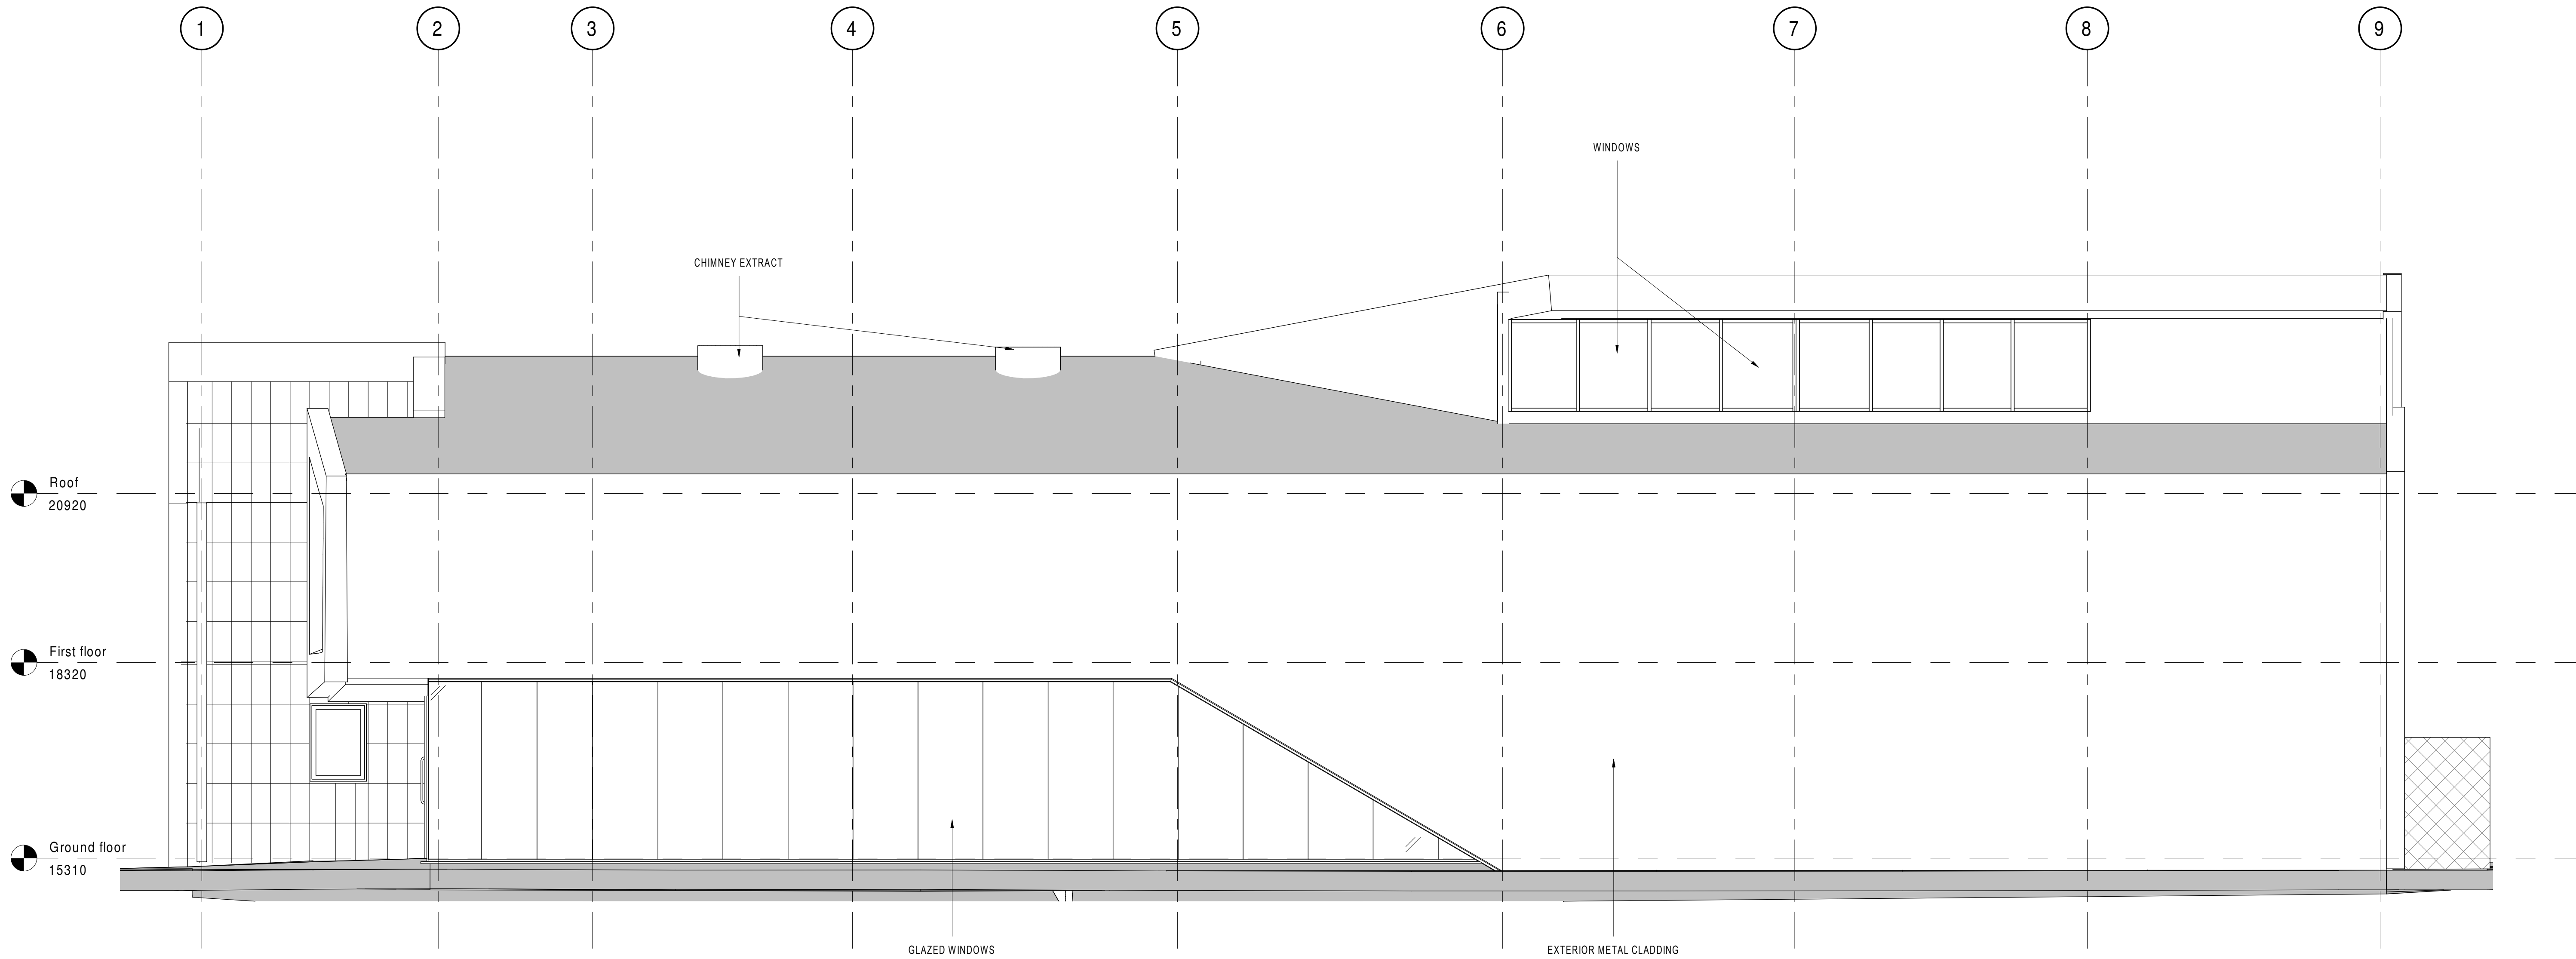


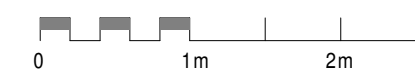

1 EXISTING SIDE ELEVATION 1
1 : 50

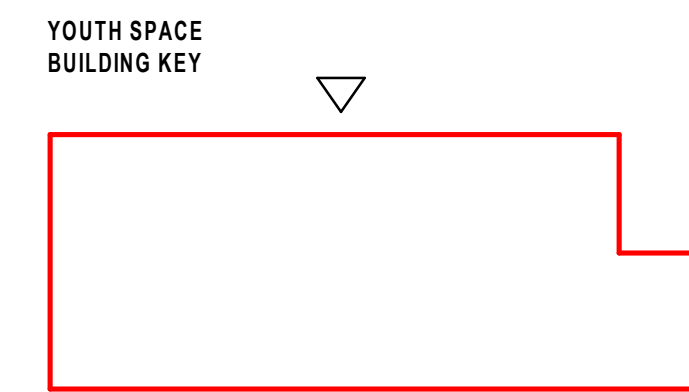

RIBA 4

REVISION	DATE	DESCRIPTION	ARCHITECT	PARTNER
1	07.08.22	STAGE 03 DRAFT ISSUE	LS	ADP
2	21.12.22	DRAFT PLANNING ISSUE	LS	ADP
3	13.01.23	PLANNING ISSUE	LS	ADP
4	16.01.23	STAGE 3 ISSUE	LS	ADP
5	02.06.23	STAGE 4 ISSUE	LS	ADP

CHECK ALL DIMENSIONS AND VERIFY ON SITE. REPORT ANY ERRORS OR OMISSIONS

adp
The Fire Station
150 Waterloo Road
London
SE1 8SB
T +44 (0) 20 7089 1720
E london@adp-architecture.com
www.adp-architecture.com

JOB TITLE:
**BRUCE GROVE
YOUTH SPACE**

DRAWING TITLE:
EXISTING ELEVATIONS - SIDE 1

SCALE: As indicated		DRAWING SHEET SIZE: A1	
JOB CODE: 001550	DRAWING NUMBER: ADP-00-ZZ-DR- A-1202		REVISION: 5