

Planning Application Reference No. HGY/2022/2816

Discharge of Condition 5b:

5. Prior to the first storage of the Grade II listed mural within the dedicated storage compound:

b) The following information shall be submitted to the Local Planning Authority for its written approval:

- Detailed design and material specification of storage compound

The proposed storage unit will be manufactured by Spacio Tempo – one of the UK's leading providers of temporary and semi-permanent buildings.

The design of the storage unit is shown on the following images.

DBR Conservation Limited – the specialist contractor who will be undertaking the restoration works whilst the Mural is in storage, has confirmed the following via email dated **Fri 05/05/2023 18:00**:

*Dear Peter,
Having reviewed the attached workshop drawings, I confirm then space is suitable for the Mural conservation works.
We will require larger entry doors of about 2.5m wide x 3m high to forklift the units into the unit.
Best regards*



DBR
EST. 1988

Adrian Attwood ACR

Executive Director

DDI: 0207 740 9849


Mobile: 07771 991 485

www.dbrlimited.com

83 Victoria Street, London, SW1H 0HW



NB: The design of the storage unit was subsequently amended to include larger doors, in accordance with the recommendations of DBR above, as illustrated in the drawings provided on the following pages.

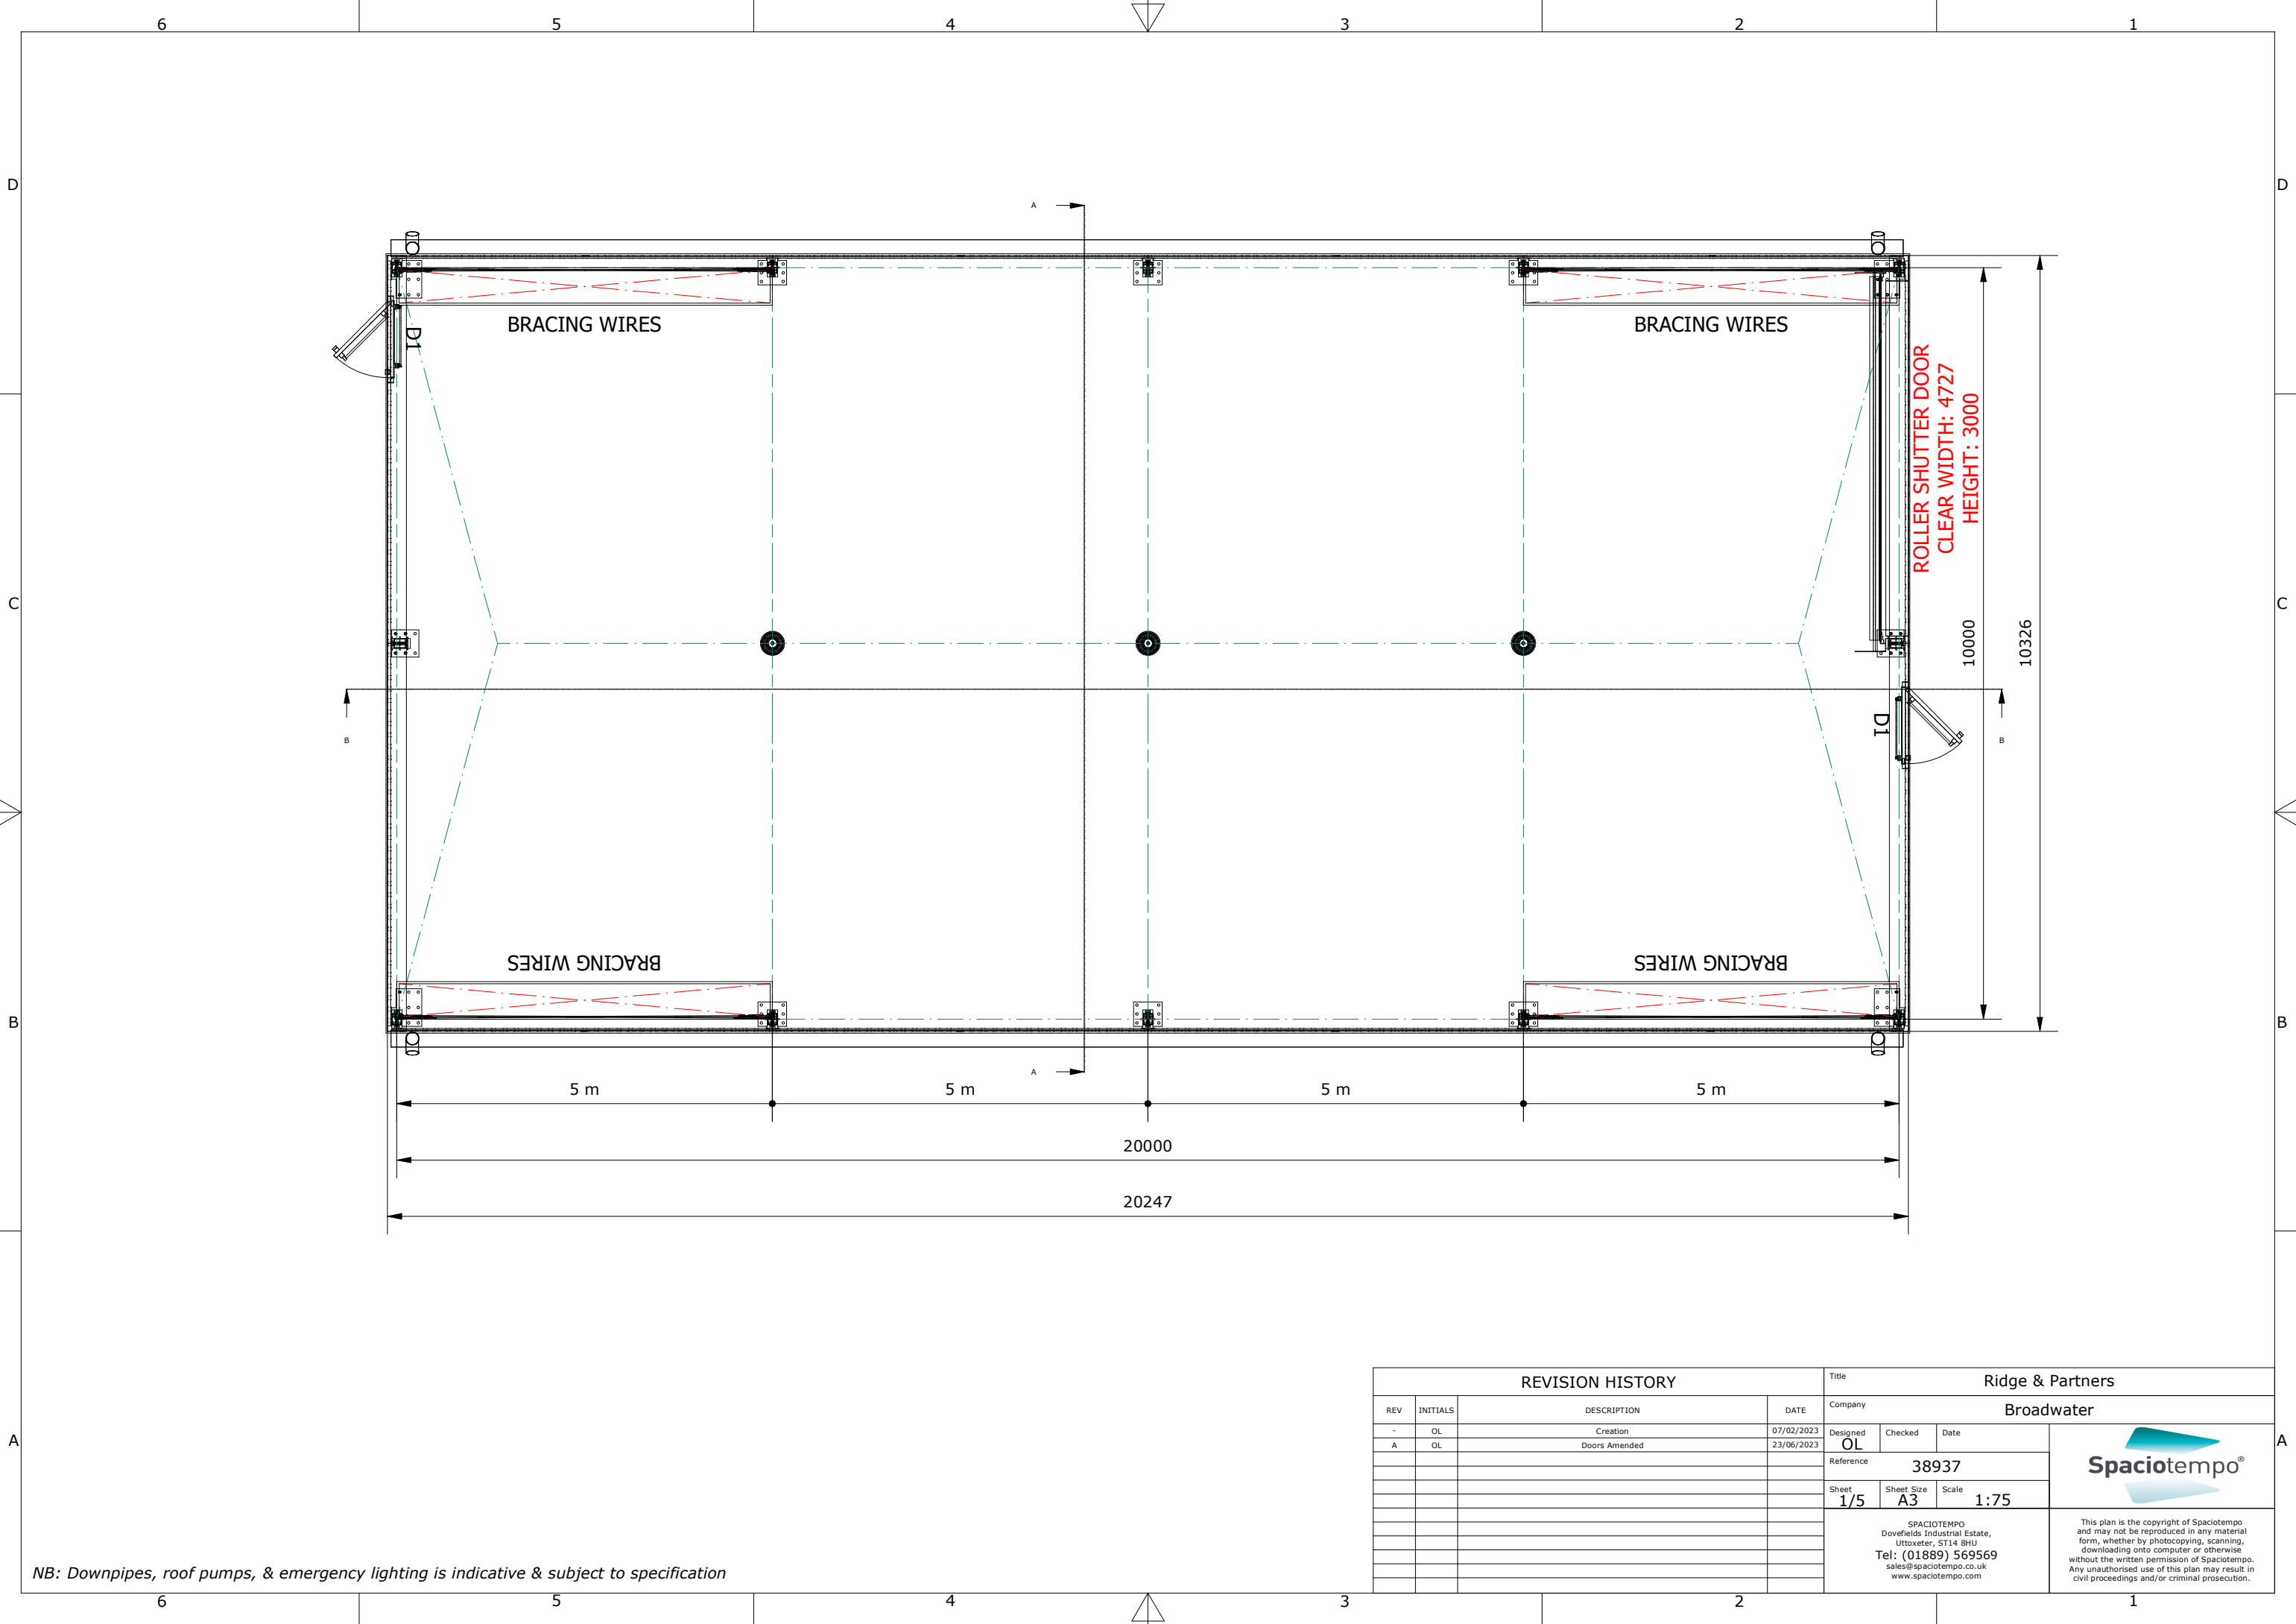


NB: Downpipes, roof pumps, & emergency lighting is indicative & subject to specification

REVISION HISTORY				Title			
REV	INITIALS	DESCRIPTION	DATE	Ridge & Partners			
-	OL	Creation	07/02/2023	Broadwater			
A	OL	Doors Amended	23/06/2023	Designed	Checked	Date	
				Reference 38937			
				Sheet	Sheet Size	Scale	
				1/5	A3	1:75	
				SPACIOTEMPO Dovefields Industrial Estate, Uttoxeter, ST14 8HU Tel: (01889) 569569 sales@spaciotempo.co.uk www.spaciotempo.com			
				This plan is the copyright of Spaciotempo and may not be reproduced in any material form, whether by photocopying, scanning, downloading onto computer or otherwise without the written permission of Spaciotempo. Any unauthorised use of this plan may result in civil proceedings and/or criminal prosecution.			




NB: Downpipes, roof pumps, & emergency lighting is indicative & subject to specification


Title			Ridge & Partners	
Company			Broadwater	
Designed OL	Checked	Date		
Reference		38937		
Sheet 2/5	Sheet Size A3	Scale 1:75		
SPACIOTEMPO Dovefields Industrial Estate, Uttoxeter, ST14 8HU Tel: (01889) 569569 sales@spaciotempo.co.uk www.spaciotempo.com			This plan is the copyright of Spaciotempo and may not be reproduced in any material form, whether by photocopying, scanning, downloading onto computer or otherwise without the written permission of Spaciotempo. Any unauthorised use of this plan may result in civil proceedings and/or criminal prosecution.	

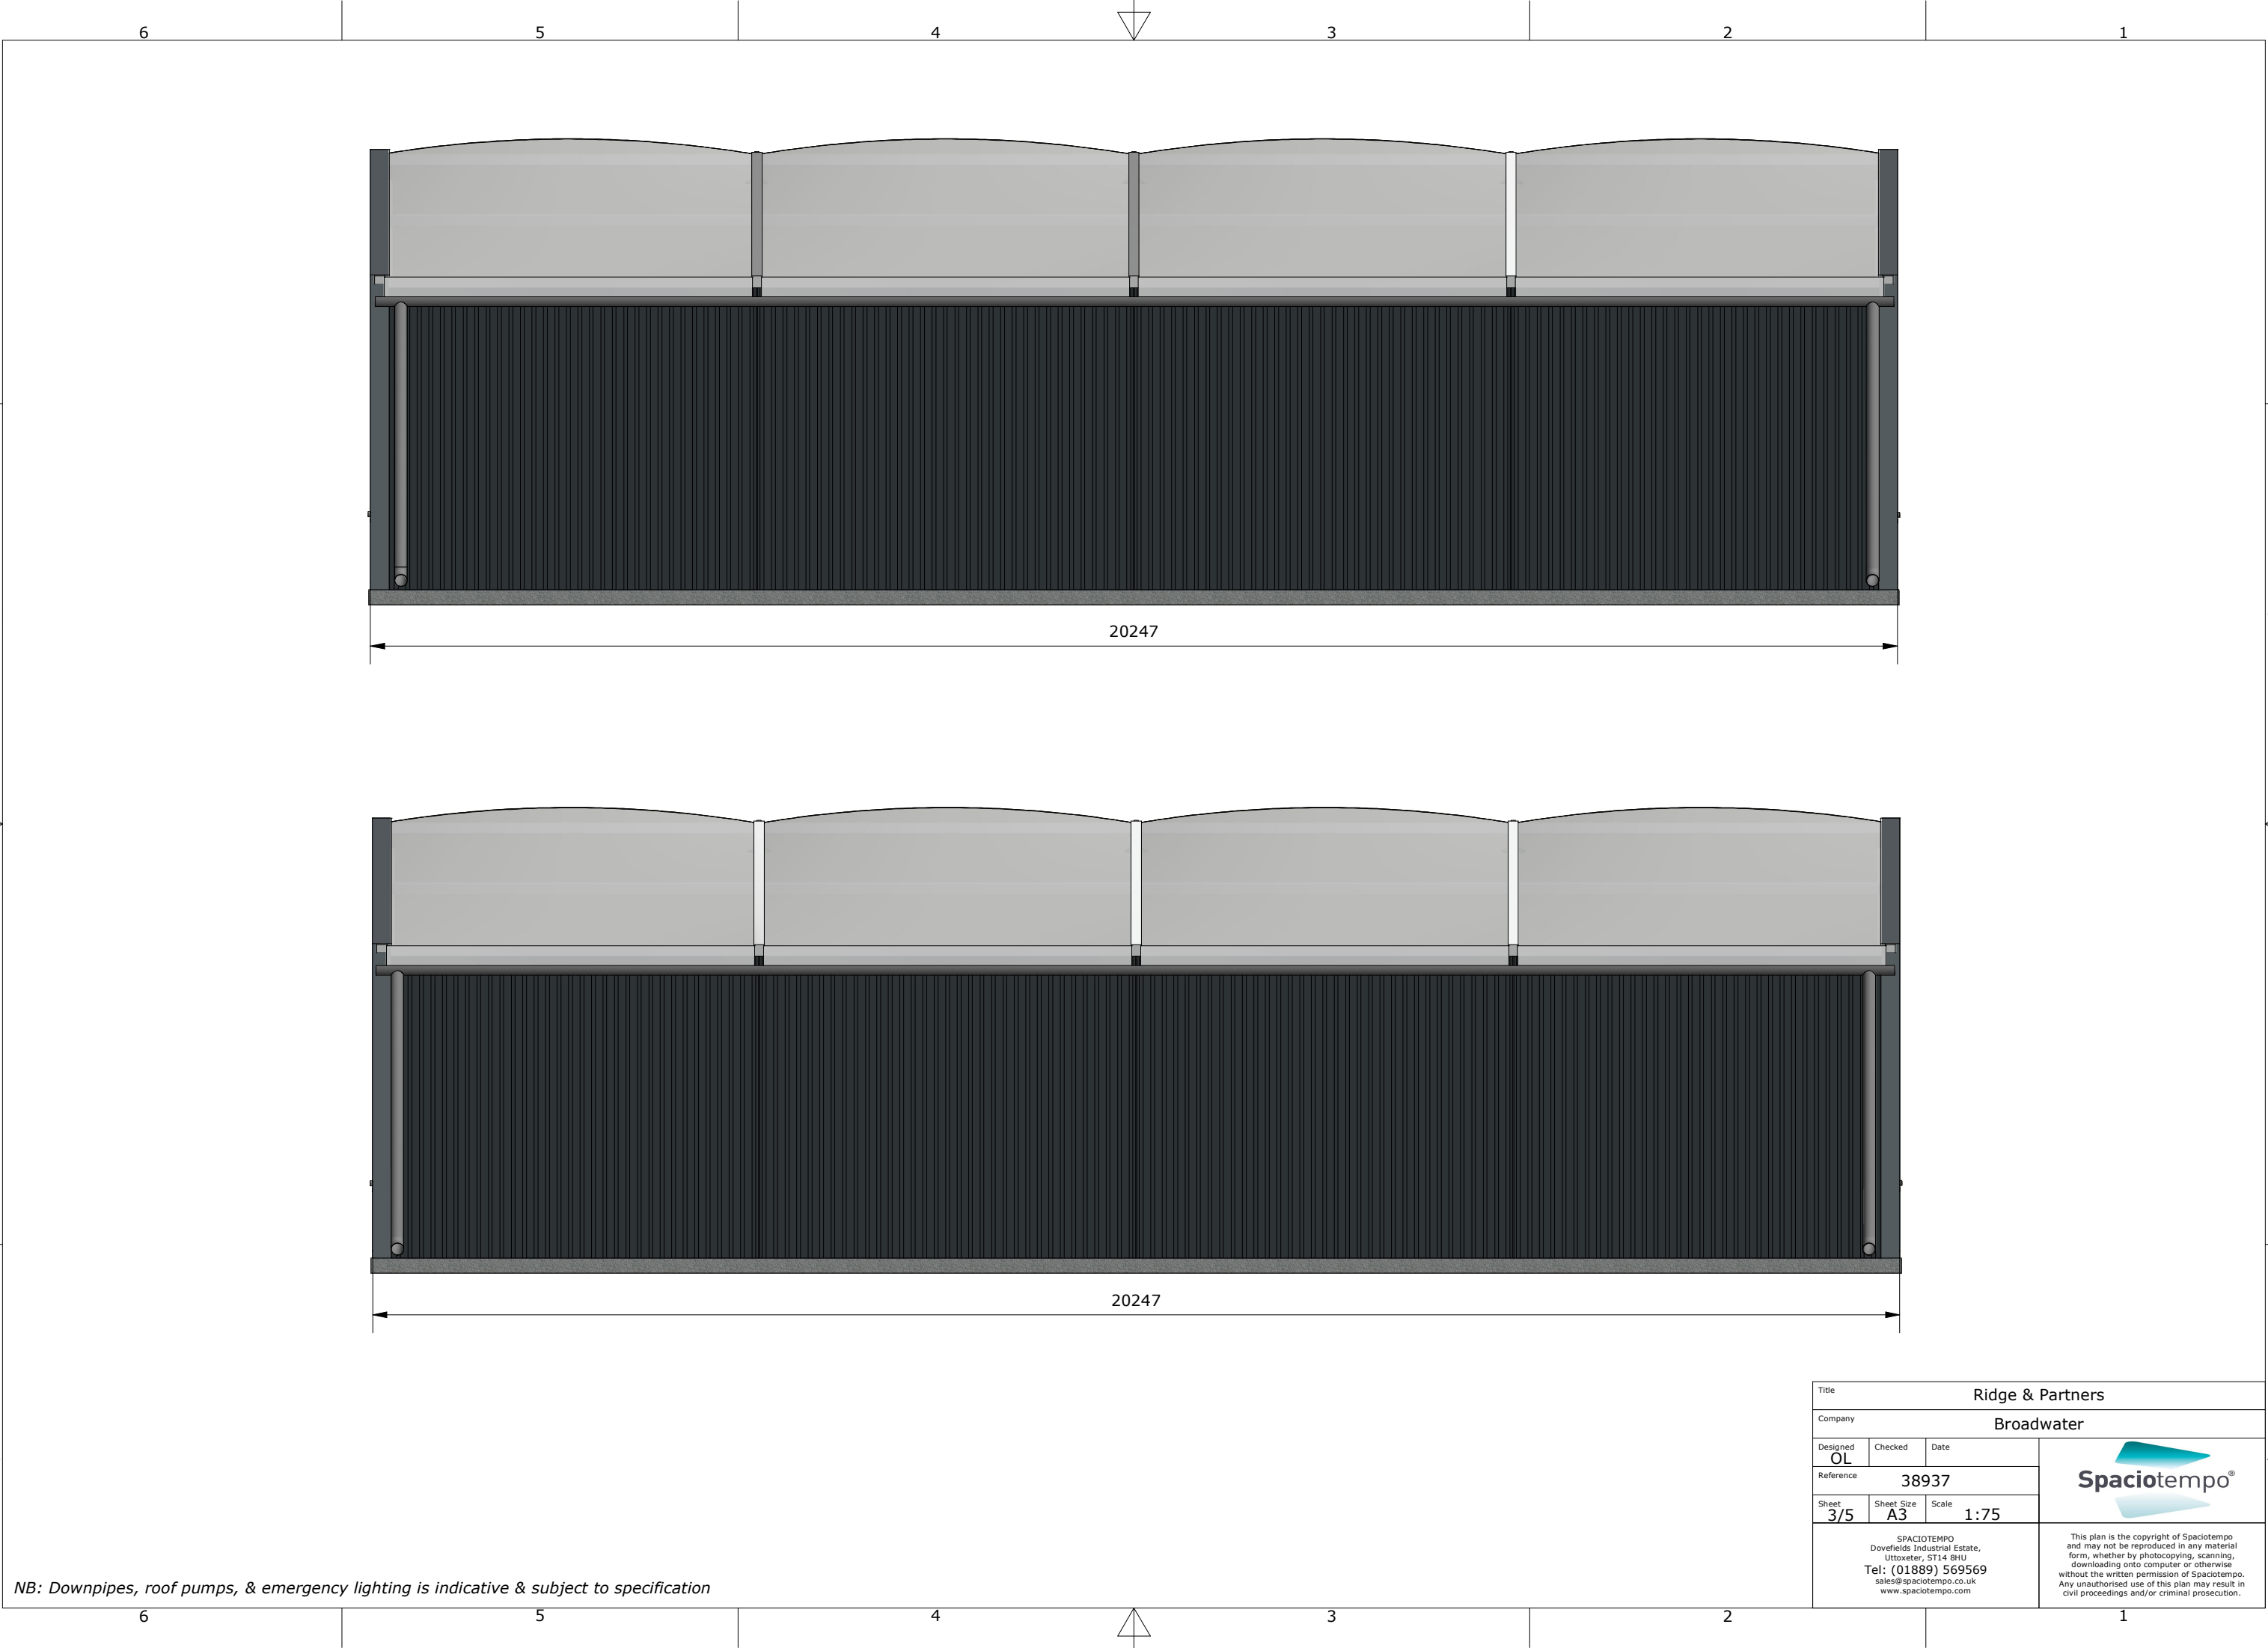

Title			
Ridge & Partners			
Company			
Broadwater			
Designed OL	Checked	Date	
Reference		38937	
Sheet 3/5	Sheet Size A3	Scale 1:75	
SPACIOTEMPO Dovefields Industrial Estate, Uttoxeter, ST14 8HU Tel: (01889) 569569 sales@spaciotempo.co.uk www.spaciotempo.com			
This plan is the copyright of Spaciotempo and may not be reproduced in any material form, whether by photocopying, scanning, downloading onto computer or otherwise without the written permission of Spaciotempo. Any unauthorised use of this plan may result in civil proceedings and/or criminal prosecution.			

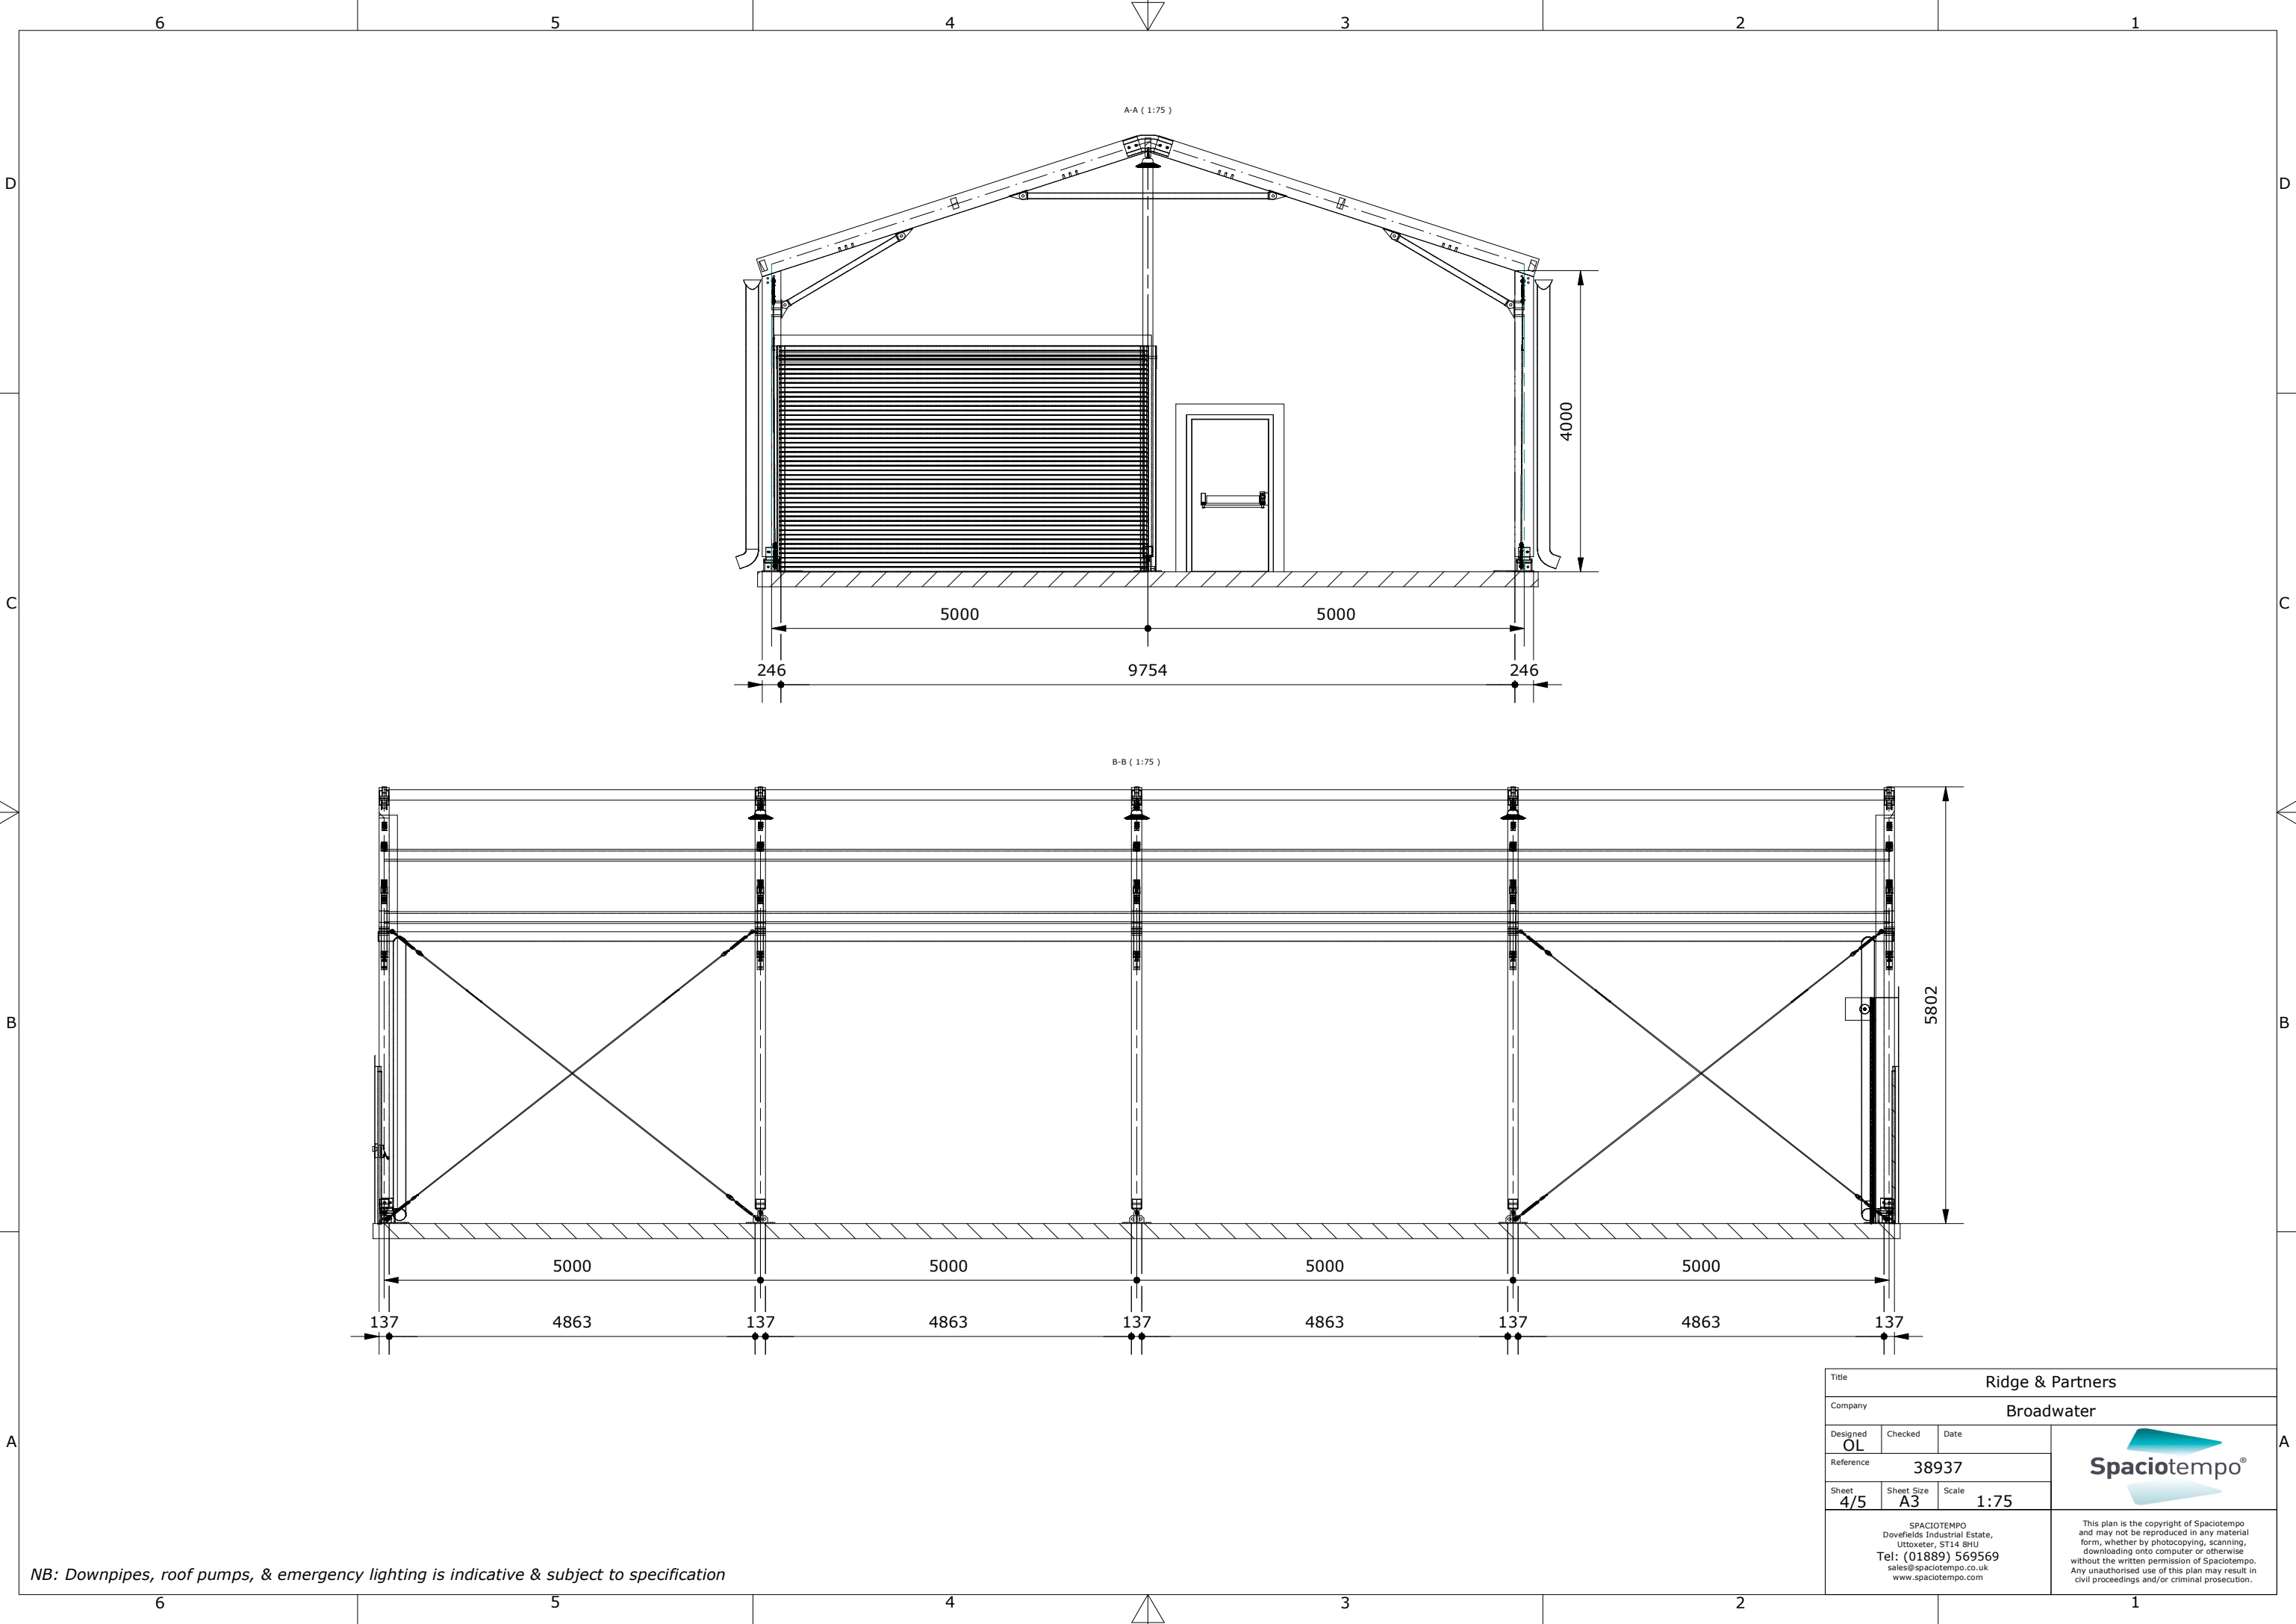

NB: Downpipes, roof pumps, & emergency lighting is indicative & subject to specification

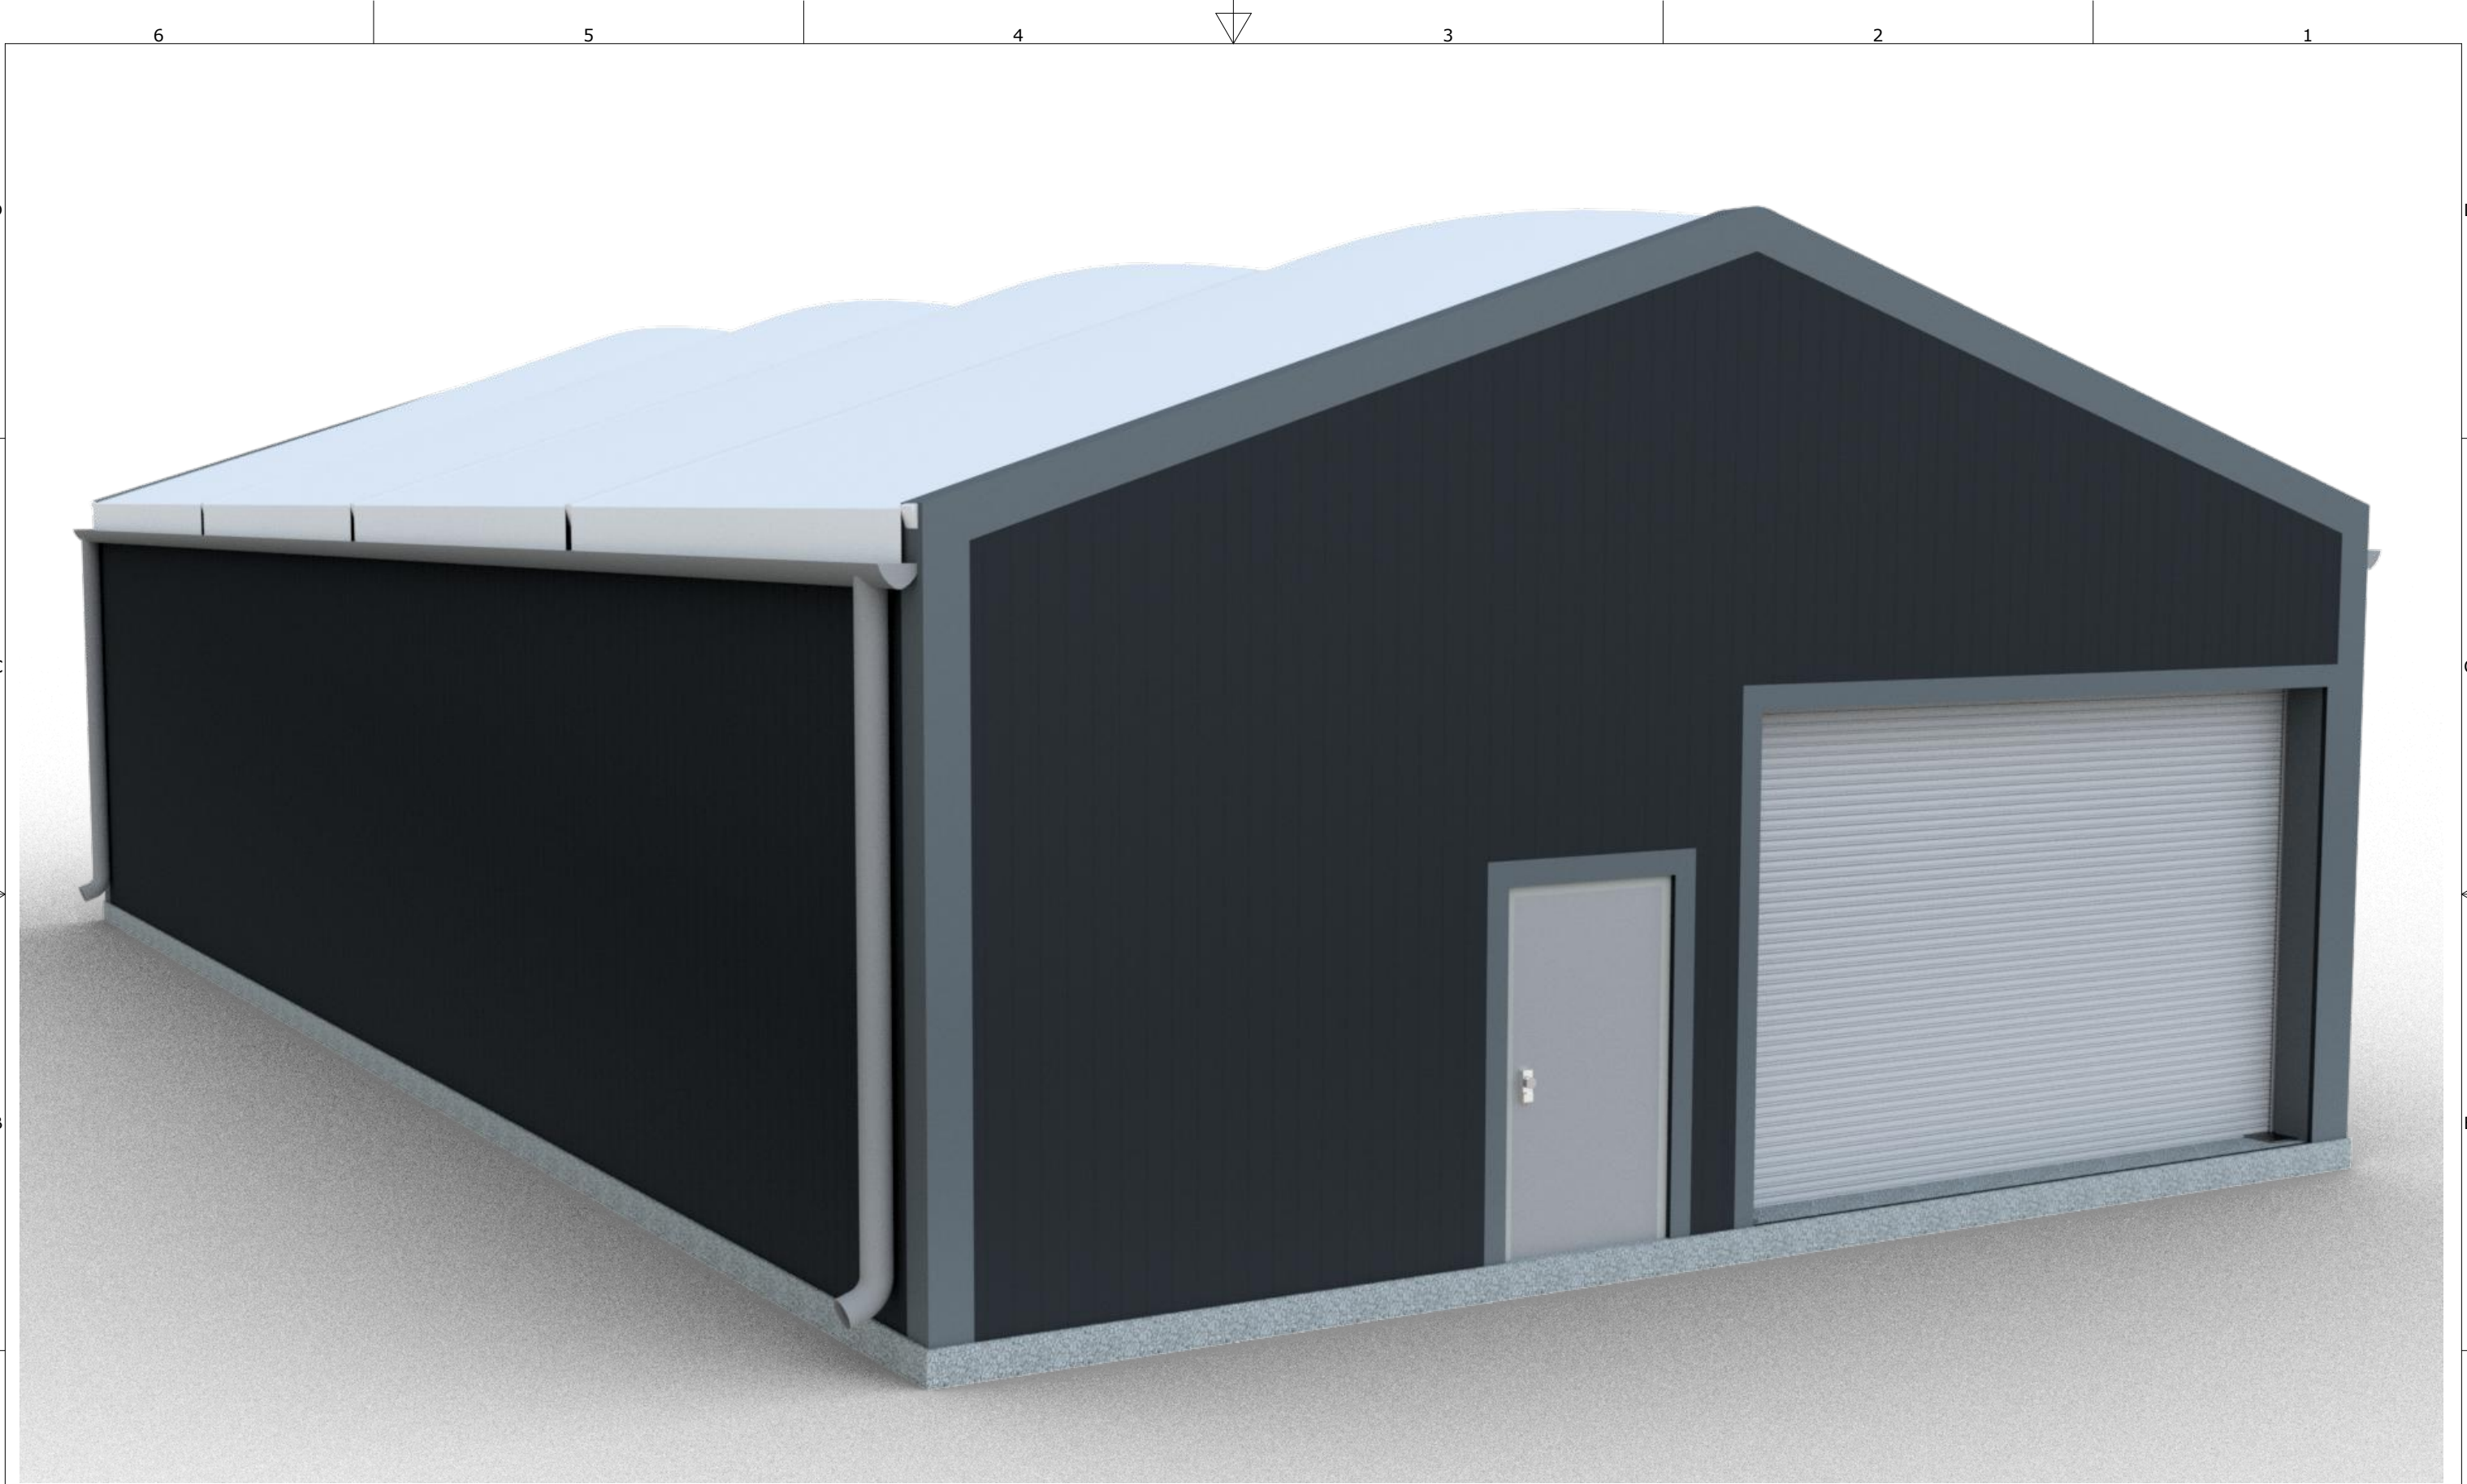

NB: Downpipes, roof pumps, & emergency lighting is indicative & subject to specification

Title			Ridge & Partners	
Company			Broadwater	
Designed OL	Checked	Date		
Reference		38937		
Sheet 5/5	Sheet Size A3	Scale 1:100		
SPACIOTEMPO Dovefields Industrial Estate, Uttoxeter, ST14 8HU Tel: (01889) 569569 sales@spaciotempo.co.uk www.spaciotempo.com			This plan is the copyright of Spaciotempo and may not be reproduced in any material form, whether by photocopying, scanning, downloading onto computer or otherwise without the written permission of Spaciotempo. Any unauthorised use of this plan may result in civil proceedings and/or criminal prosecution.	