


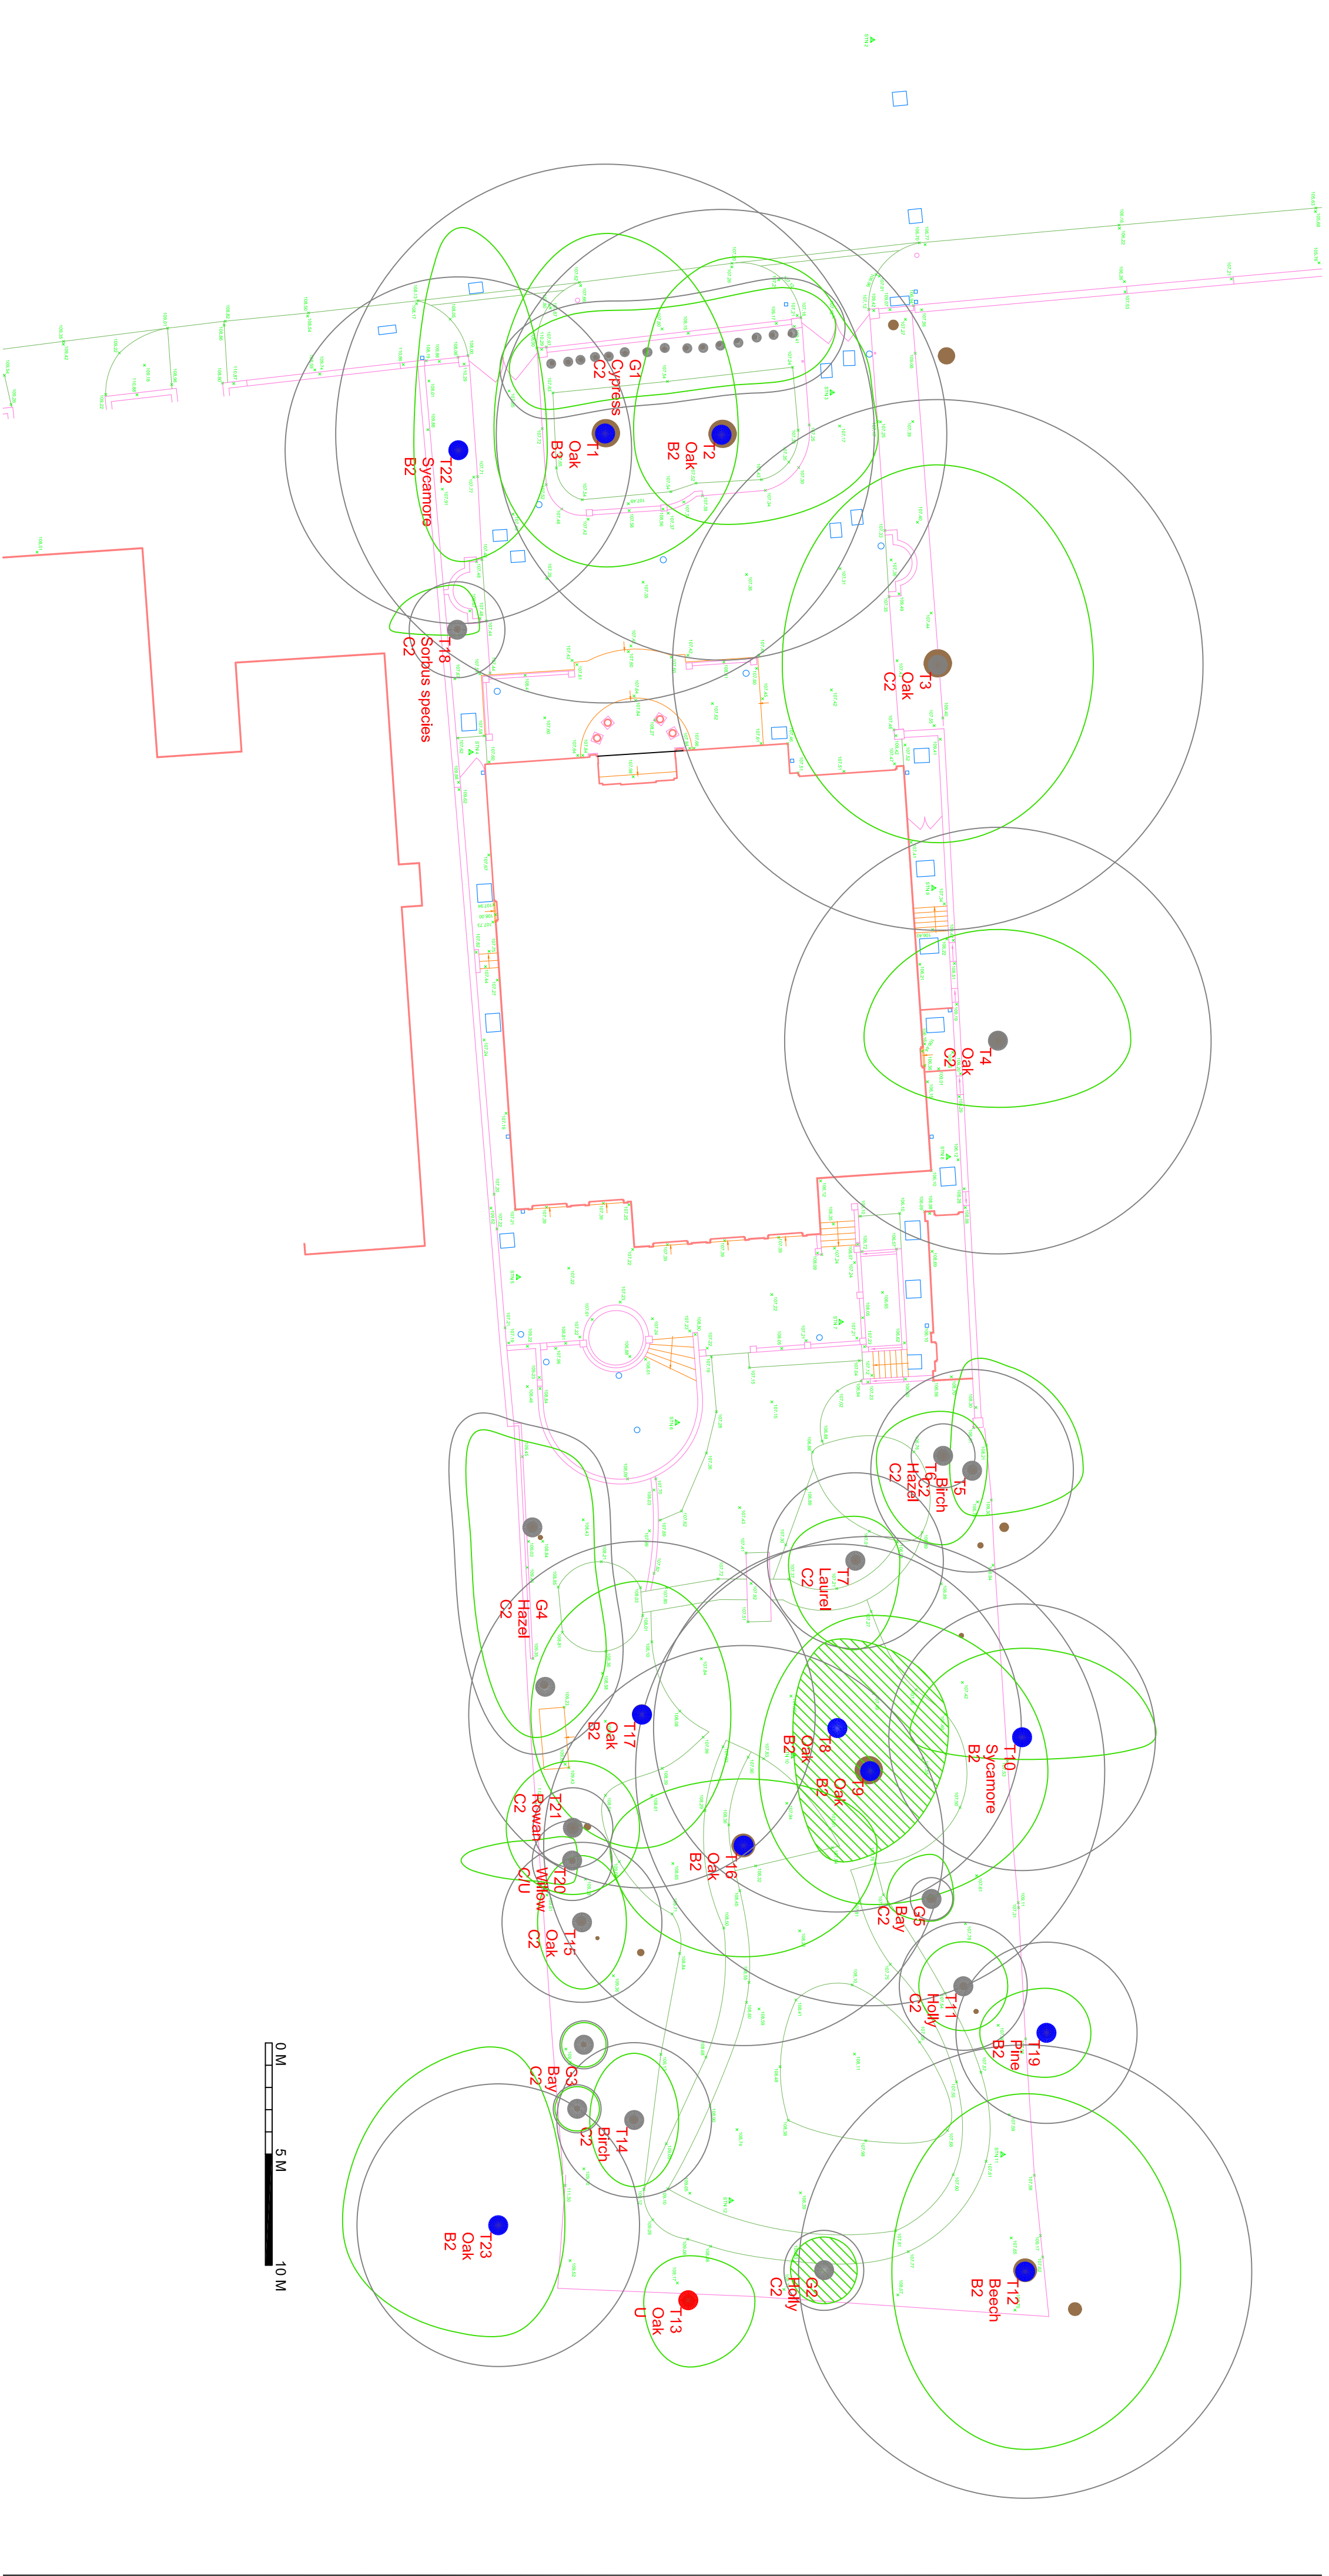

NOTE:
This survey is of a preliminary nature. The trees were inspected from the ground only and no decay detection equipment was employed. The survey does not cover the arrangements that may be required in connection with the laying or removal of underground services.
Branch spread in metres is taken at the four cardinal points to derive an accurate representation of the crown.
Root Protection Areas (RPA) are derived from stem diameter measured at 1.5 m above adjacent ground level (taken on sloping ground on the upslope side of the tree base).



Landmark Trees

20 Broadwick Street, London, W1F 8HT
Tel: 0207 891 4544 Mobile: 07812 869828
Email: info@landmarktrees.co.uk Web: www.landmarktrees.co.uk

Drawing Title: Tree Constraints Plan	1:200@ A1
Scale: 2 Courtenay Avenue	January 2018

Key:

Category A

High Quality

Category B

Moderate Quality

Category C

Low Quality

Category U

Trees Unsuitable for Retention

Category

Crown Spread

Tree Number

Species

Category

Tree Position Approximate (not shown on original survey)

