



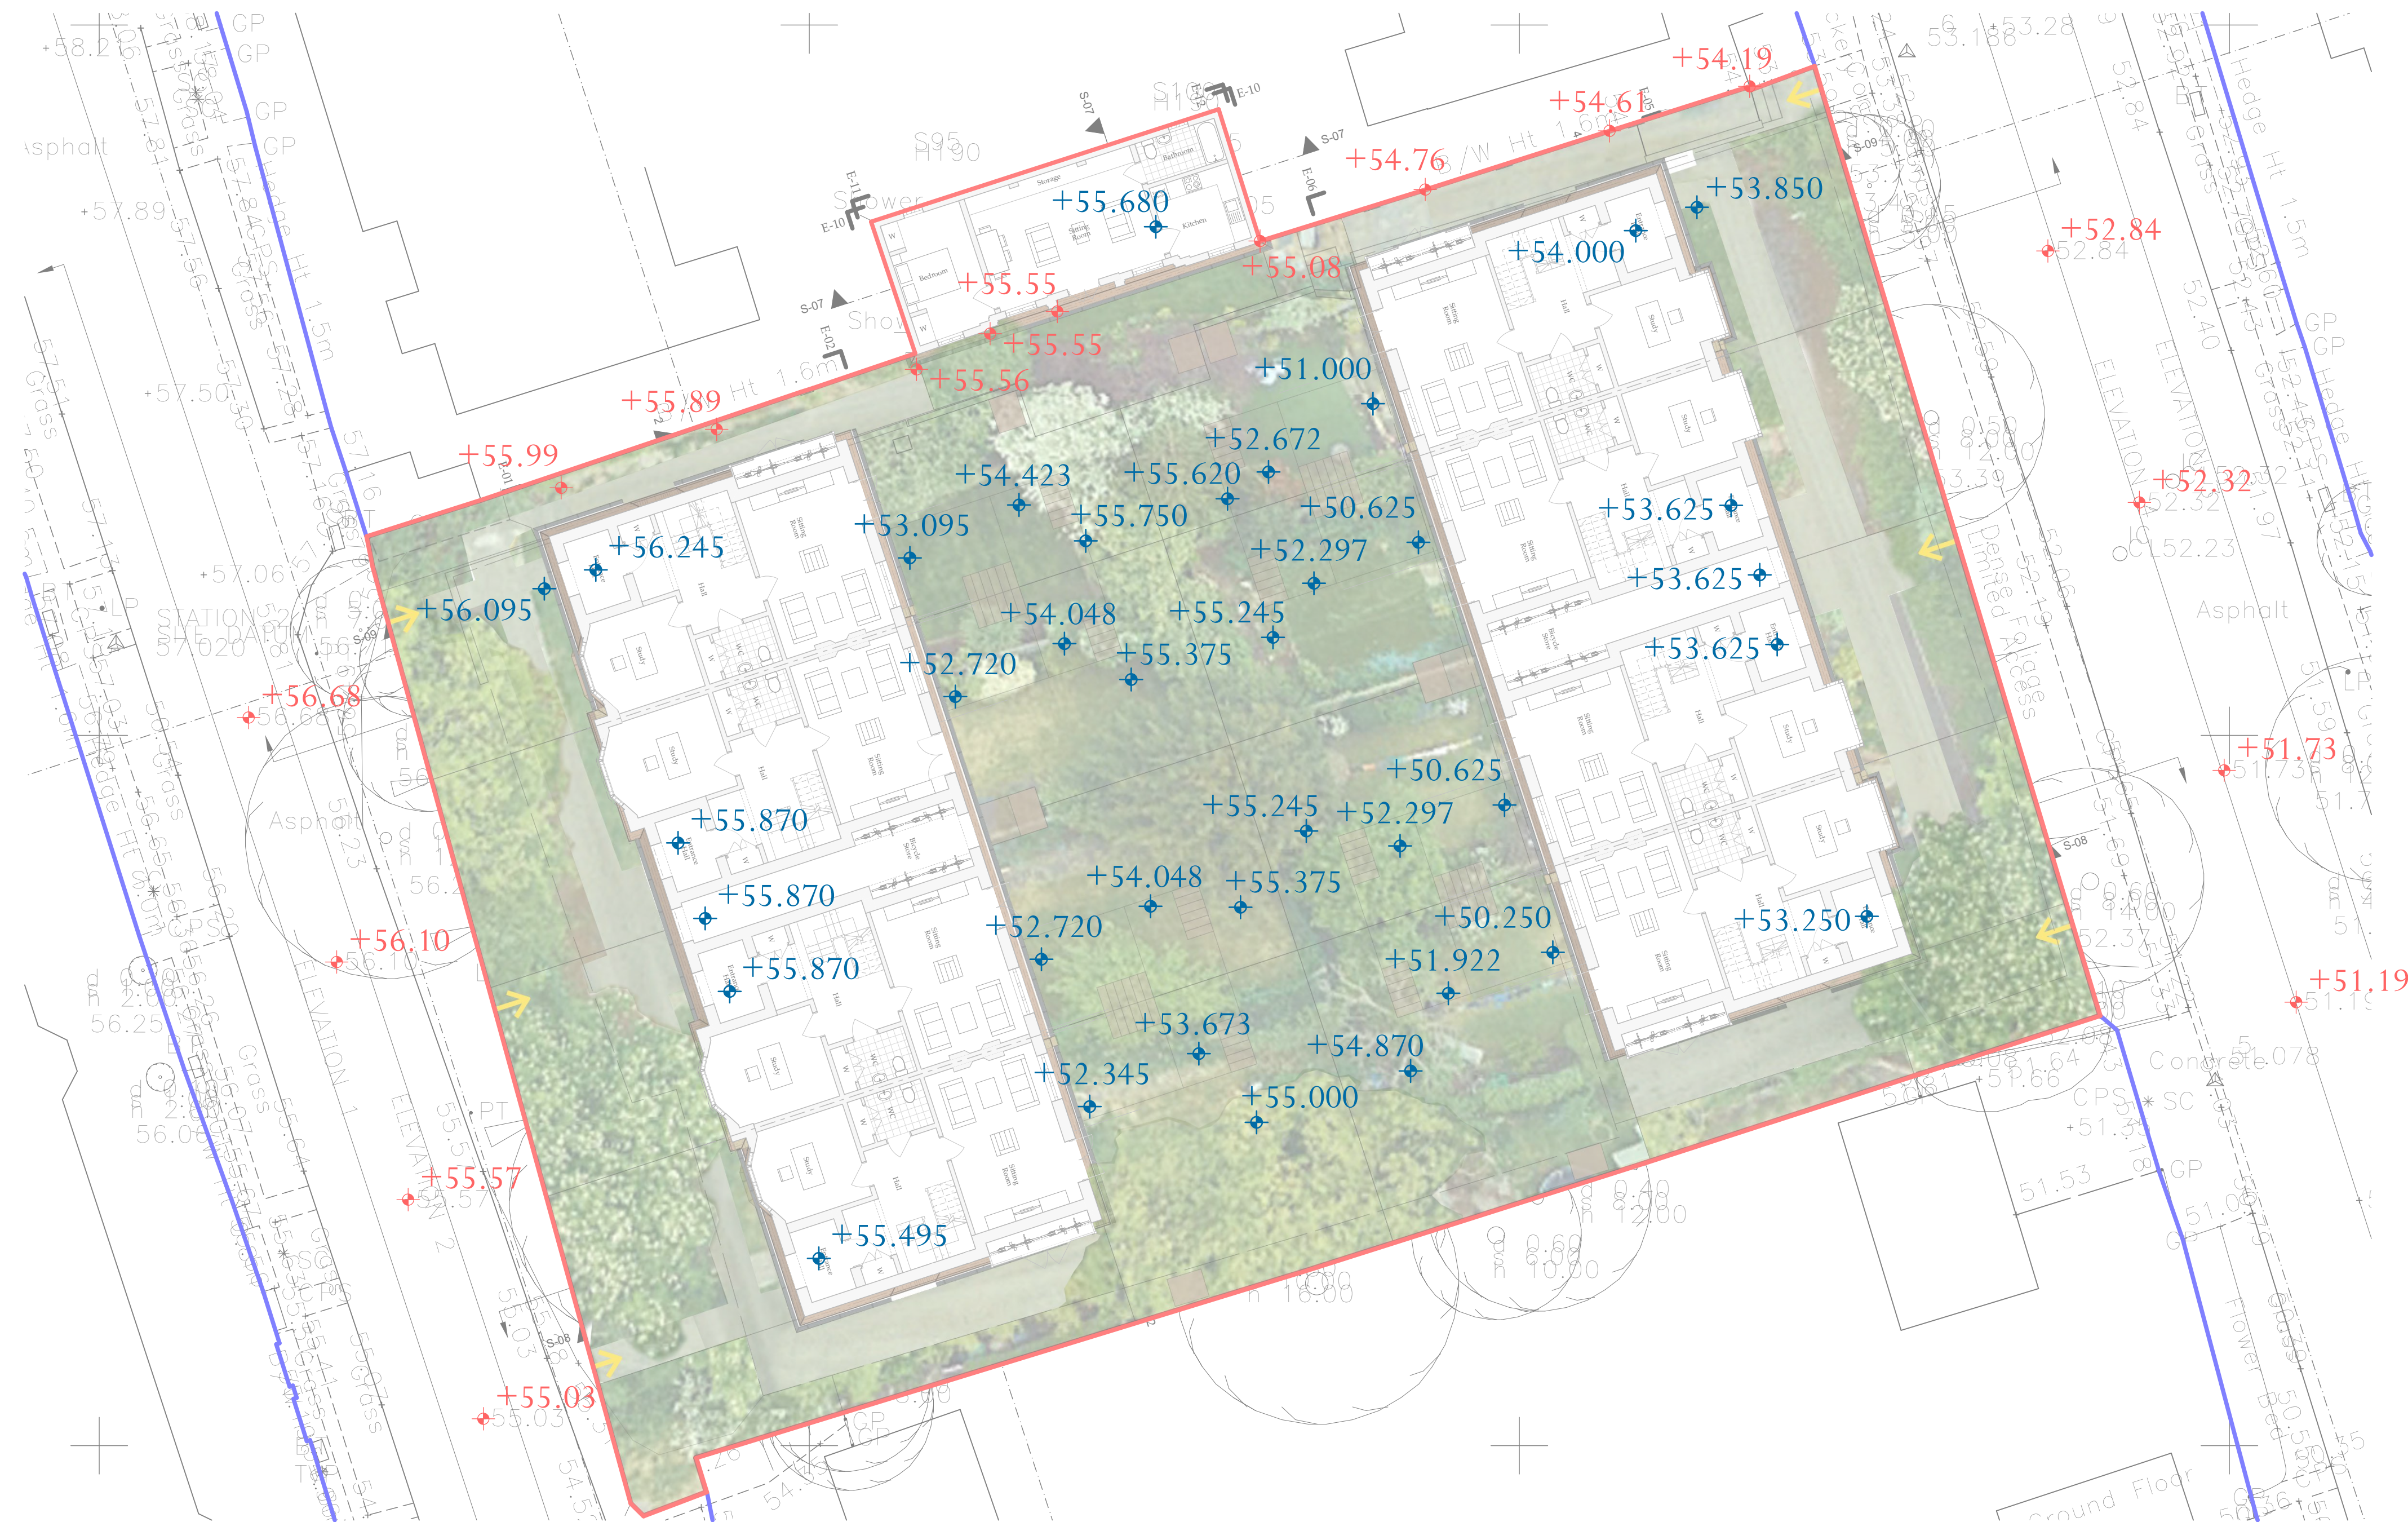

Proposed Levels *The Grove, Cascade Avenue*

Scale: 1:150 @A1

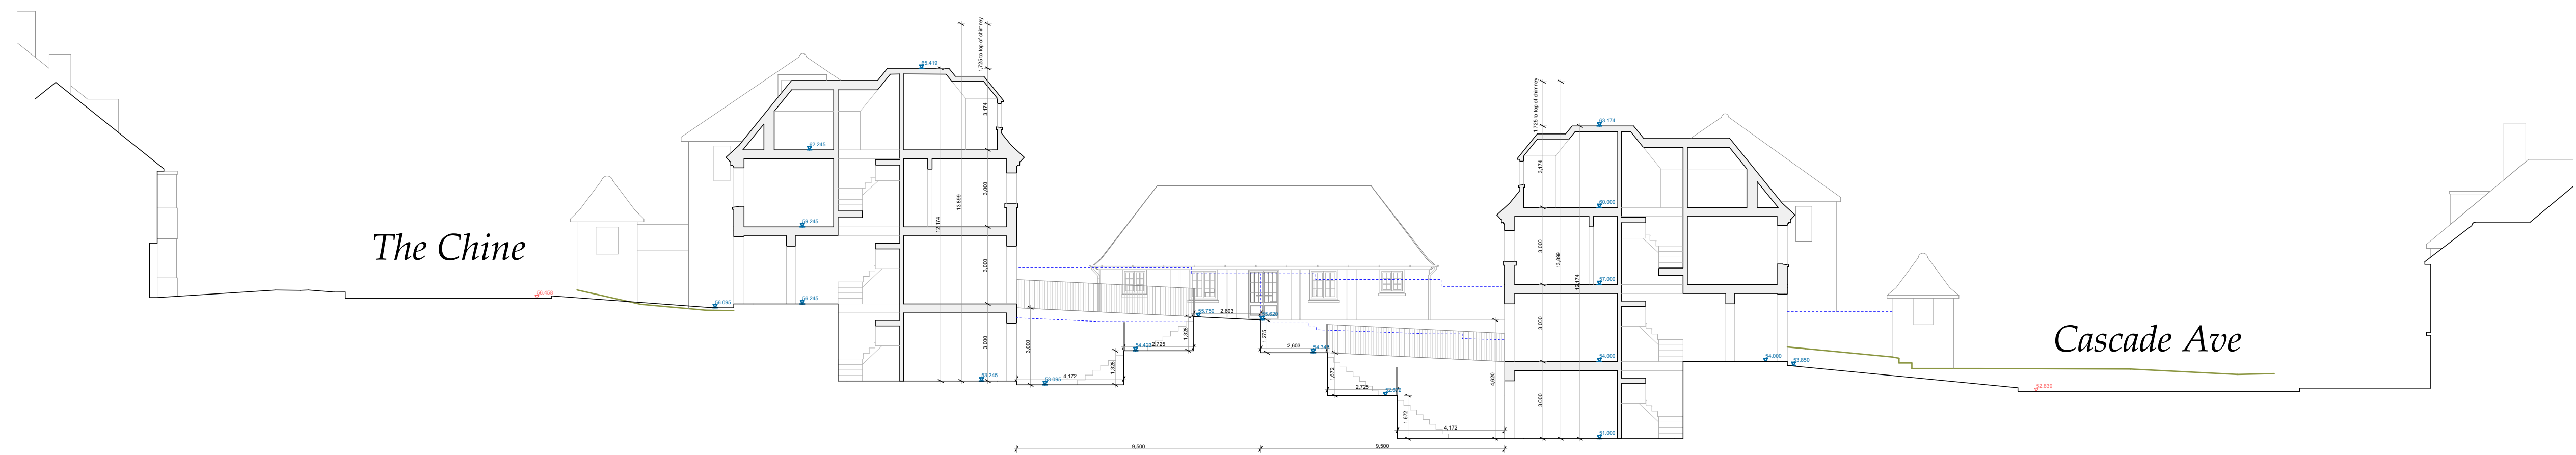