


NOTES

Do not scale off this drawing unless for planning purposes.
All dimensions to be checked on site

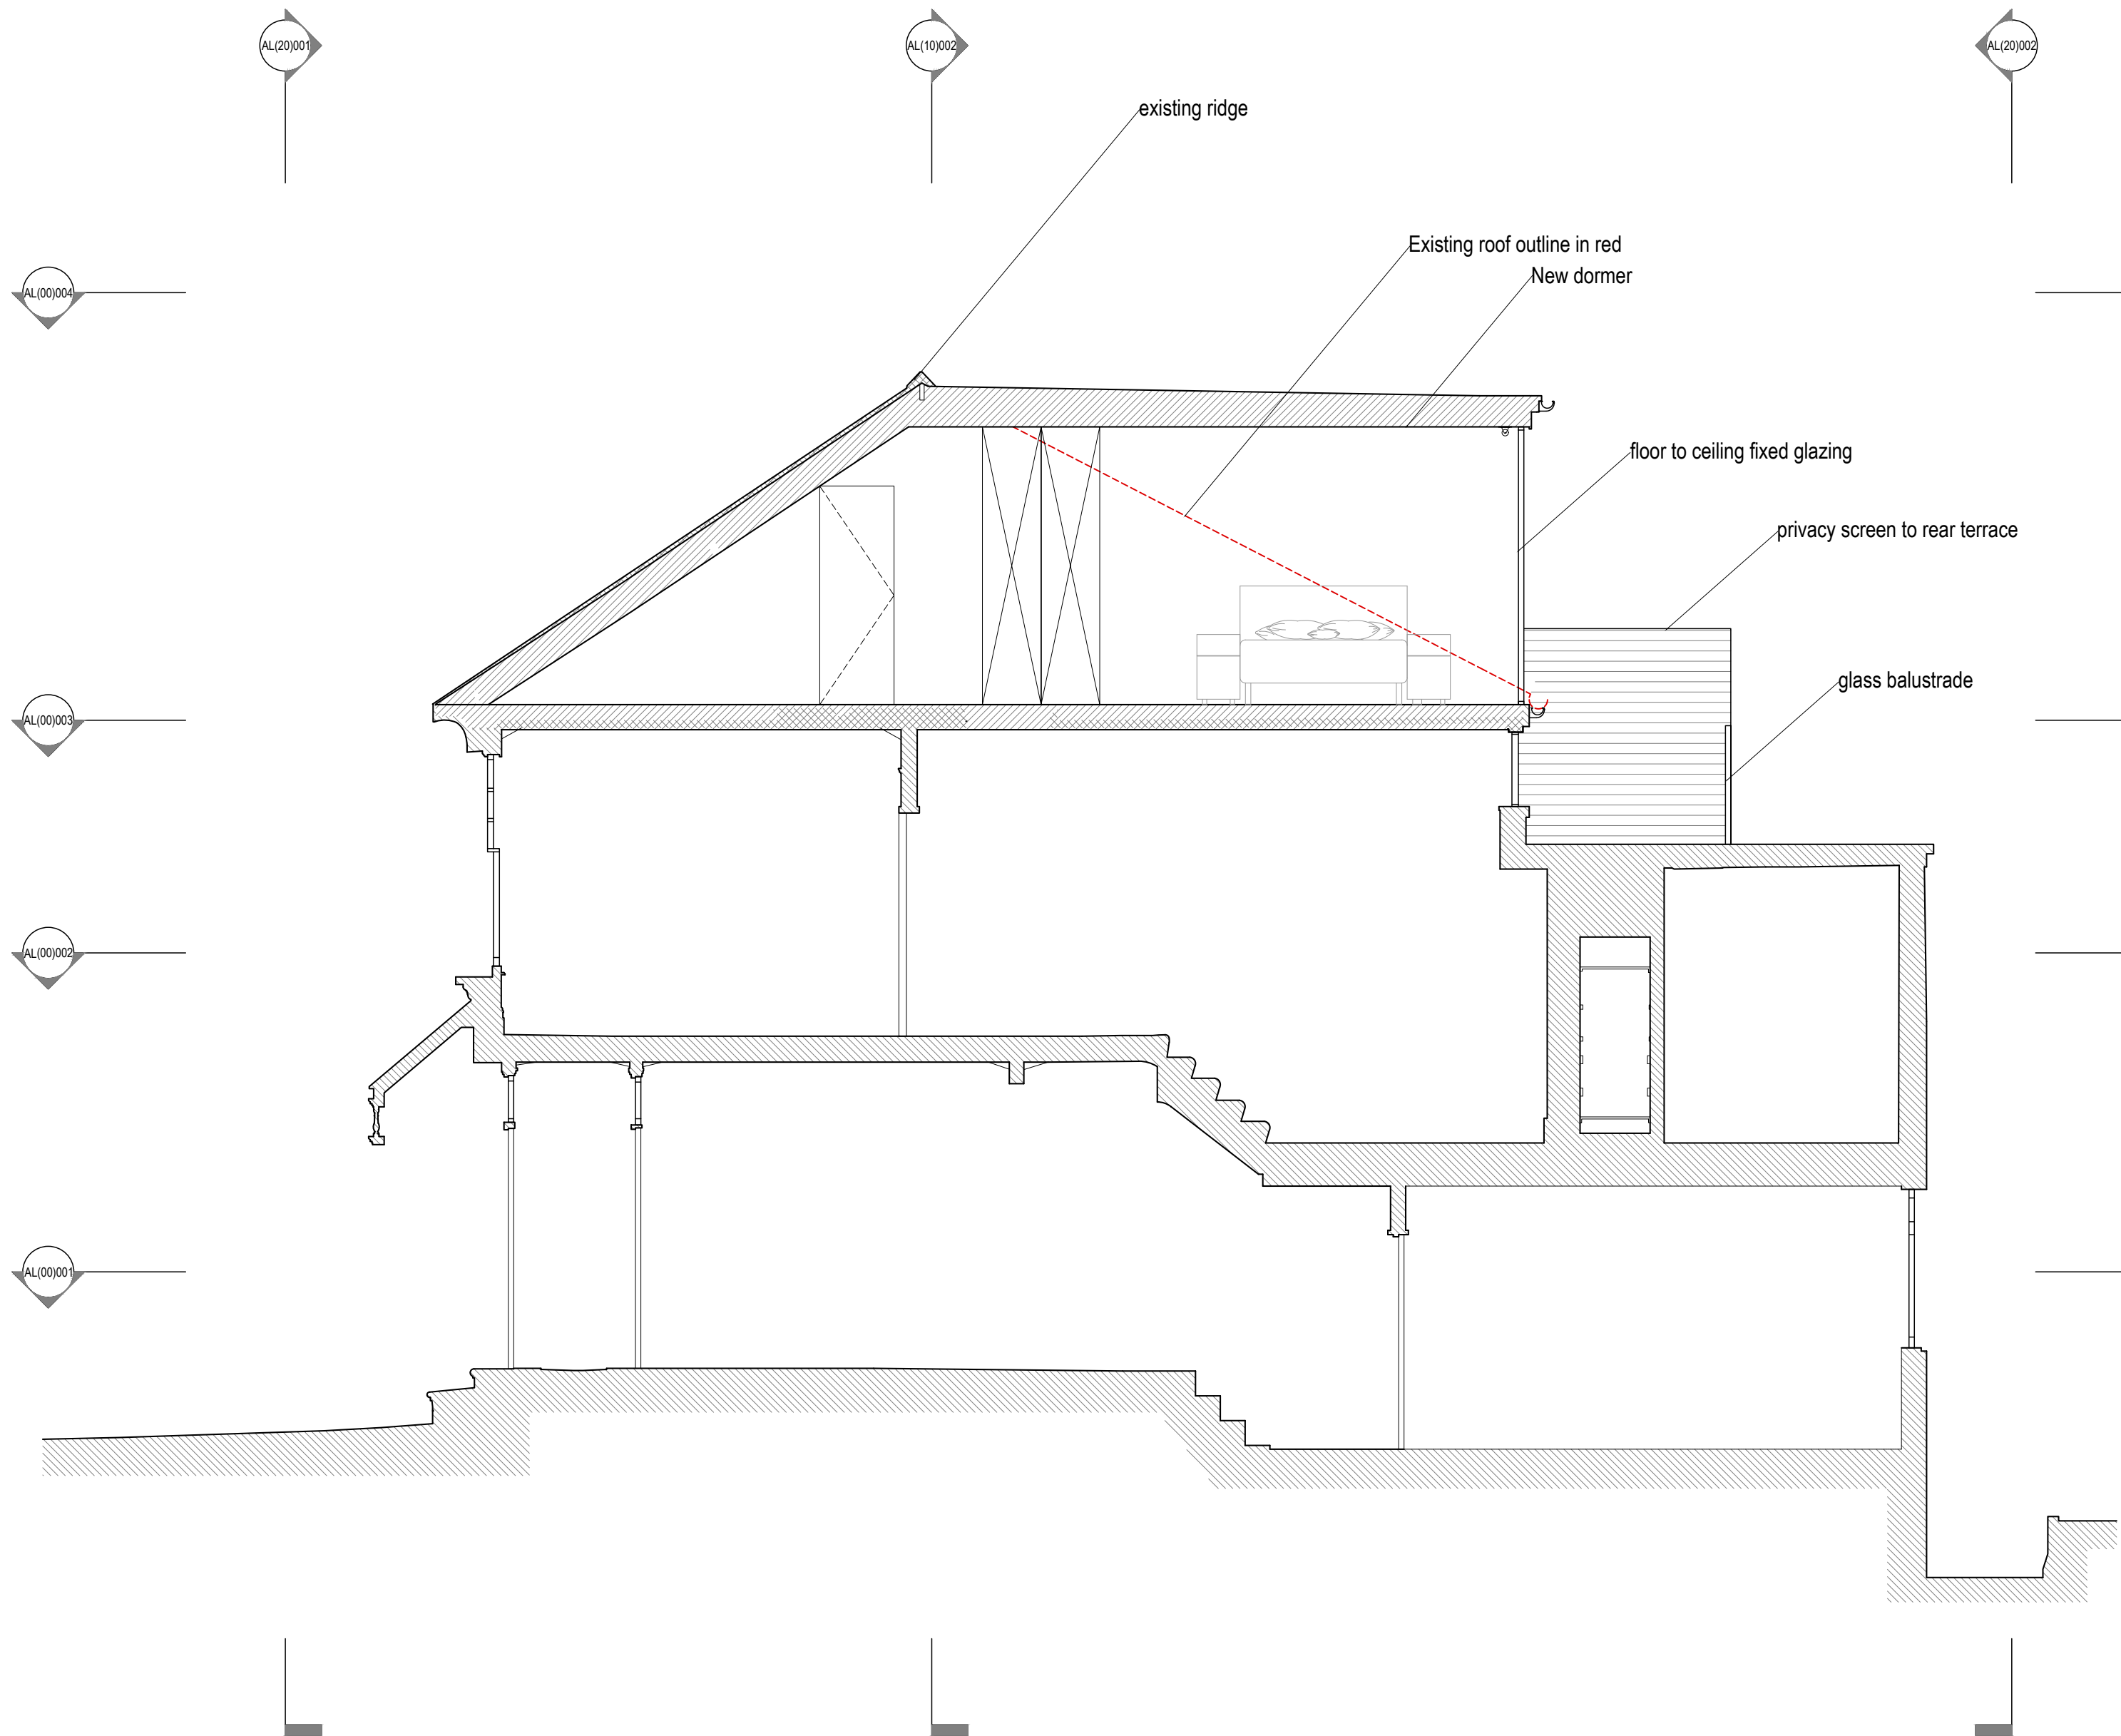

PLANNING ISSUE



McGUINNESS
ARCHITECTS
unit d 163-167 bermondsey st
london se1 3uw
t: 0207 407 8343
info@mcgarchitects.co.uk

40 Dukes Avenue, N10 2PU

TITLE: SECTION A-A - PROPOSED

SCALE: 1:50 @ A2

DATE: September 2021

AL(10)001