

NOTES

Do not scale off this drawing unless for planning purposes.
All dimensions to be checked on site

PLANNING ISSUE




**McGUINNESS
ARCHITECTS**
unit d 163-167 bermondsey st
london se1 3uw
t: 0207 407 8343
info@mcgarchitects.co.uk

40 Dukes Avenue, N10 2PU

TITLE: SIDE ELEVATION W - PROPOSED
SCALE: 1:50 @ A2
DATE: APRIL 2021

AL(20)004

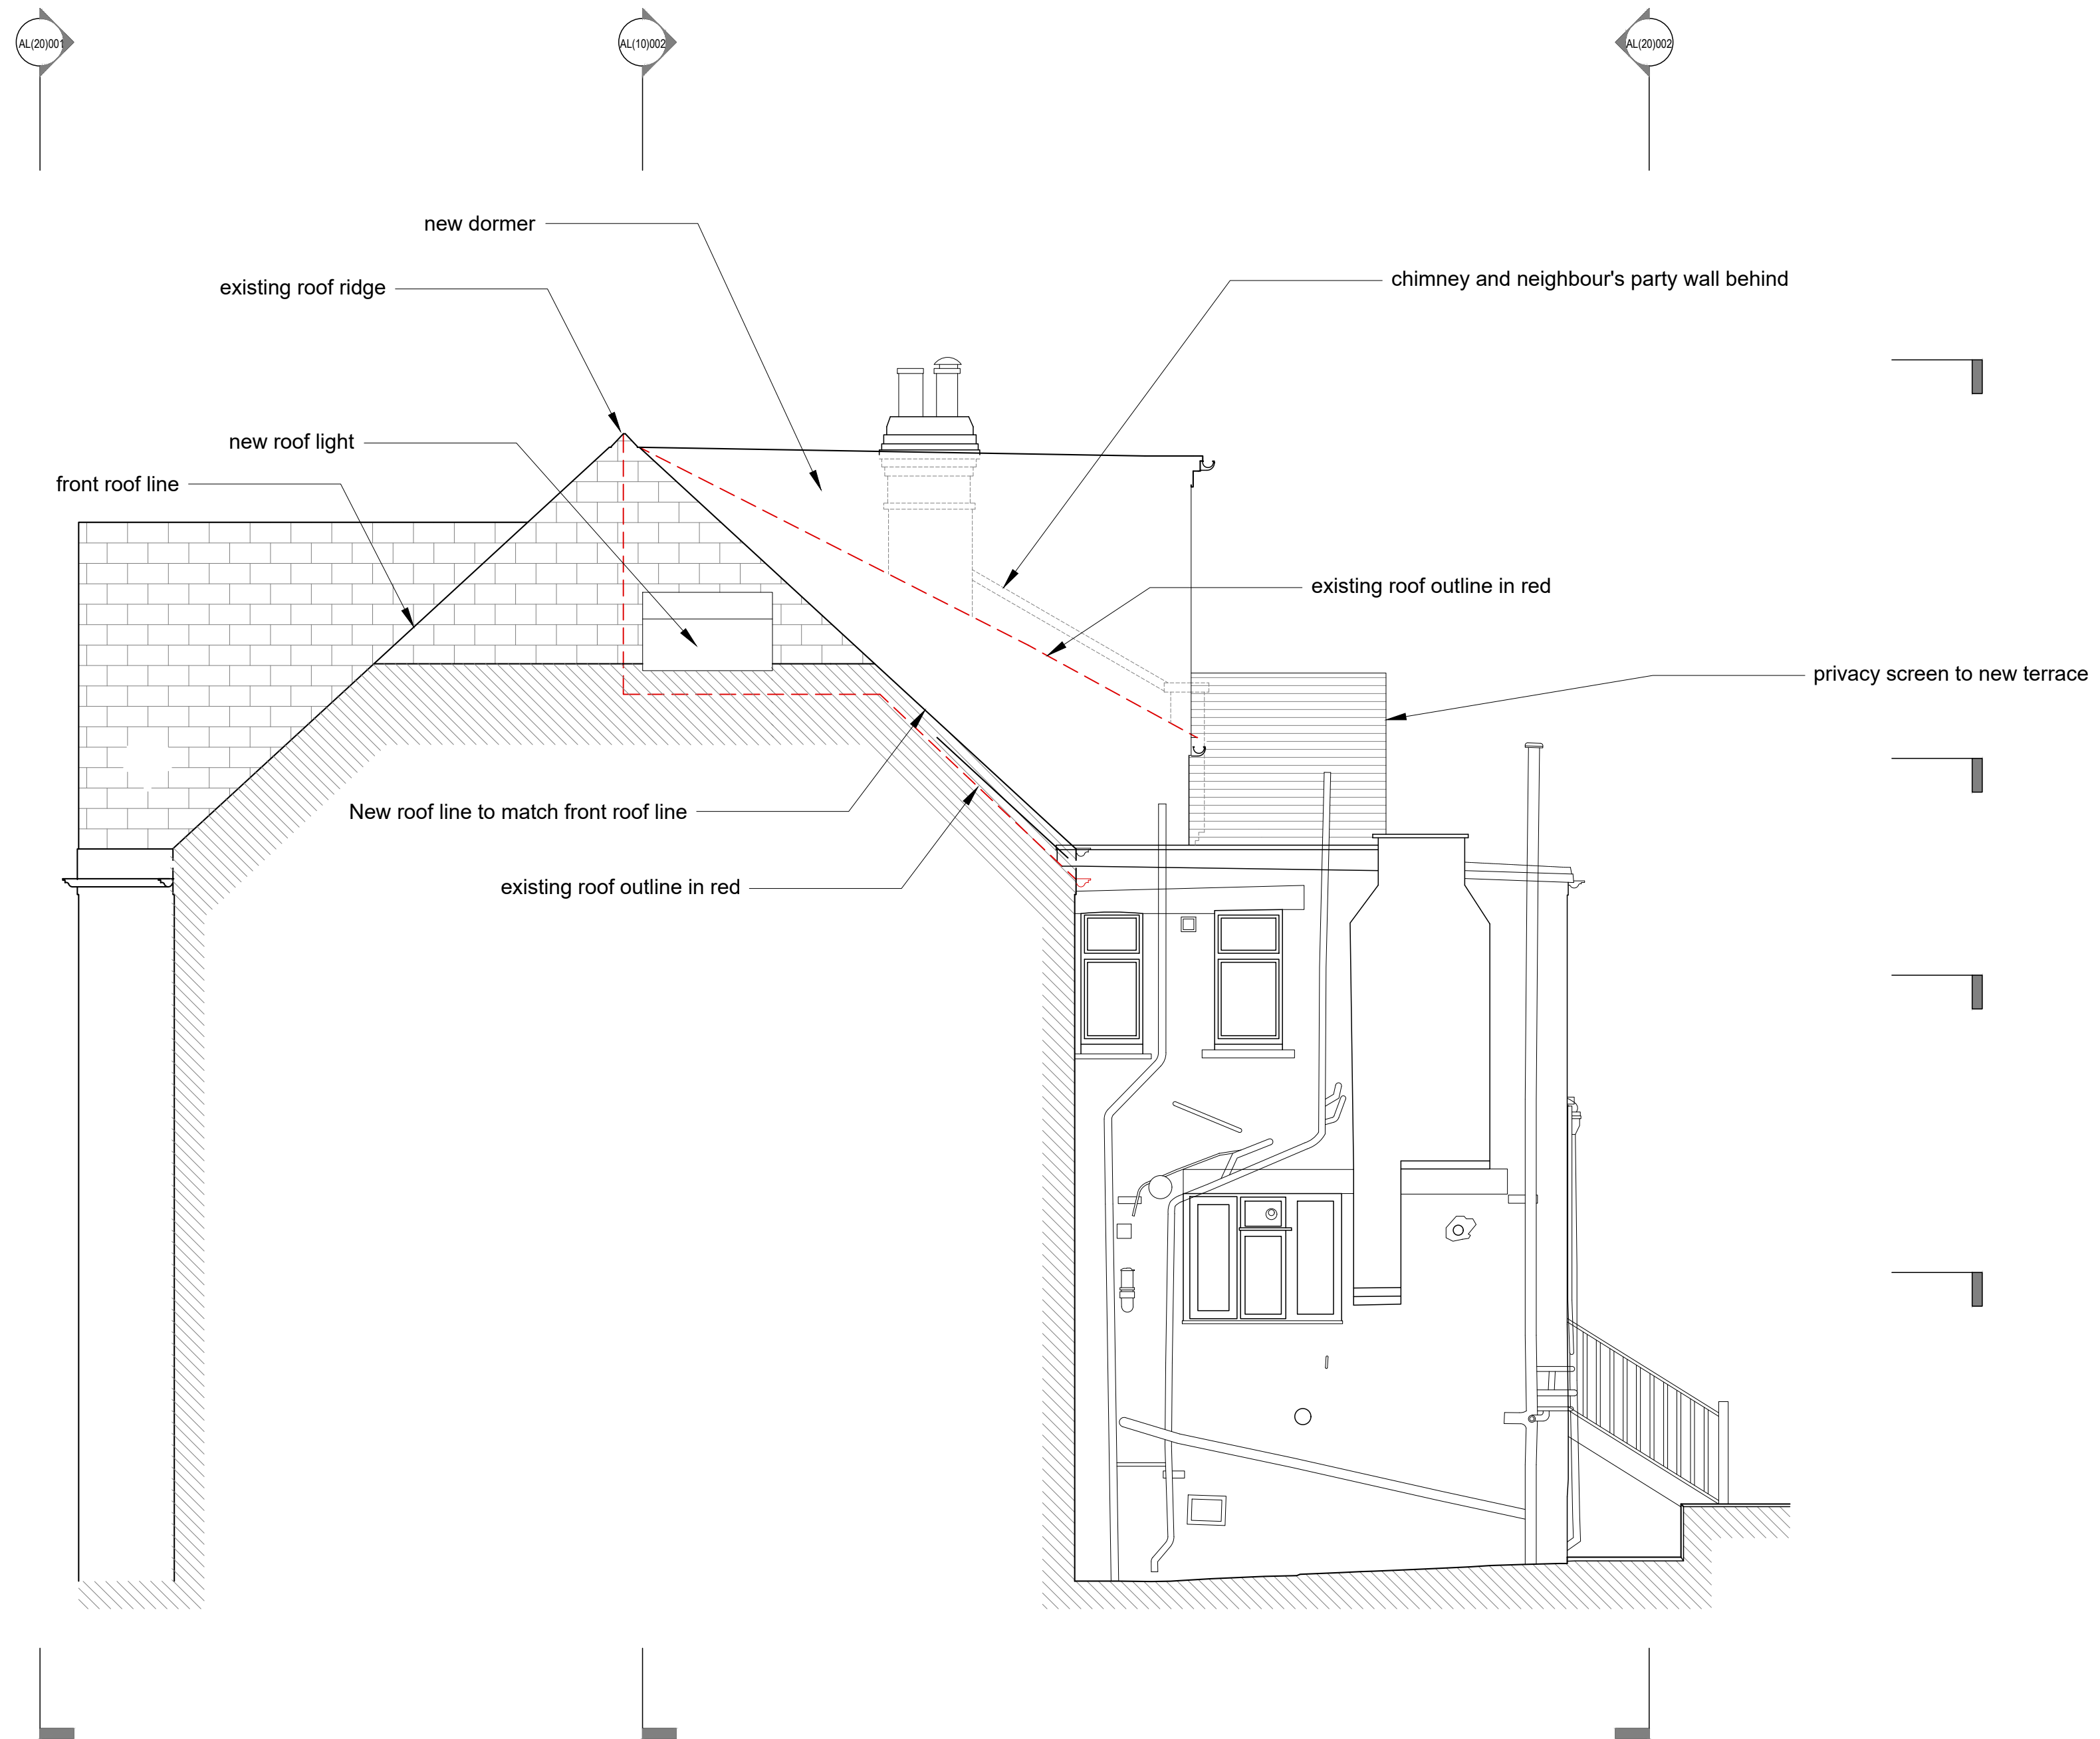

SCALE 1:50

