

LARGE DORMER:

$$1/2 \times (1.7 \times 2.8) \times 4.6 = 10.95 \text{ cu.m}$$

MIDDLE DORMER:


$$3.61\text{sqm} \times 3.1 = 11.19 \text{ cu.m}$$

SMALL DORMER:

$$2.05 \times 3.1 \times 2.8 = 17.79 \text{ cu.m}$$

TOTAL EXTRA VOLUME:

$$10.95 + 11.19 + 17.79 = 39.93 \text{ cu.m}$$

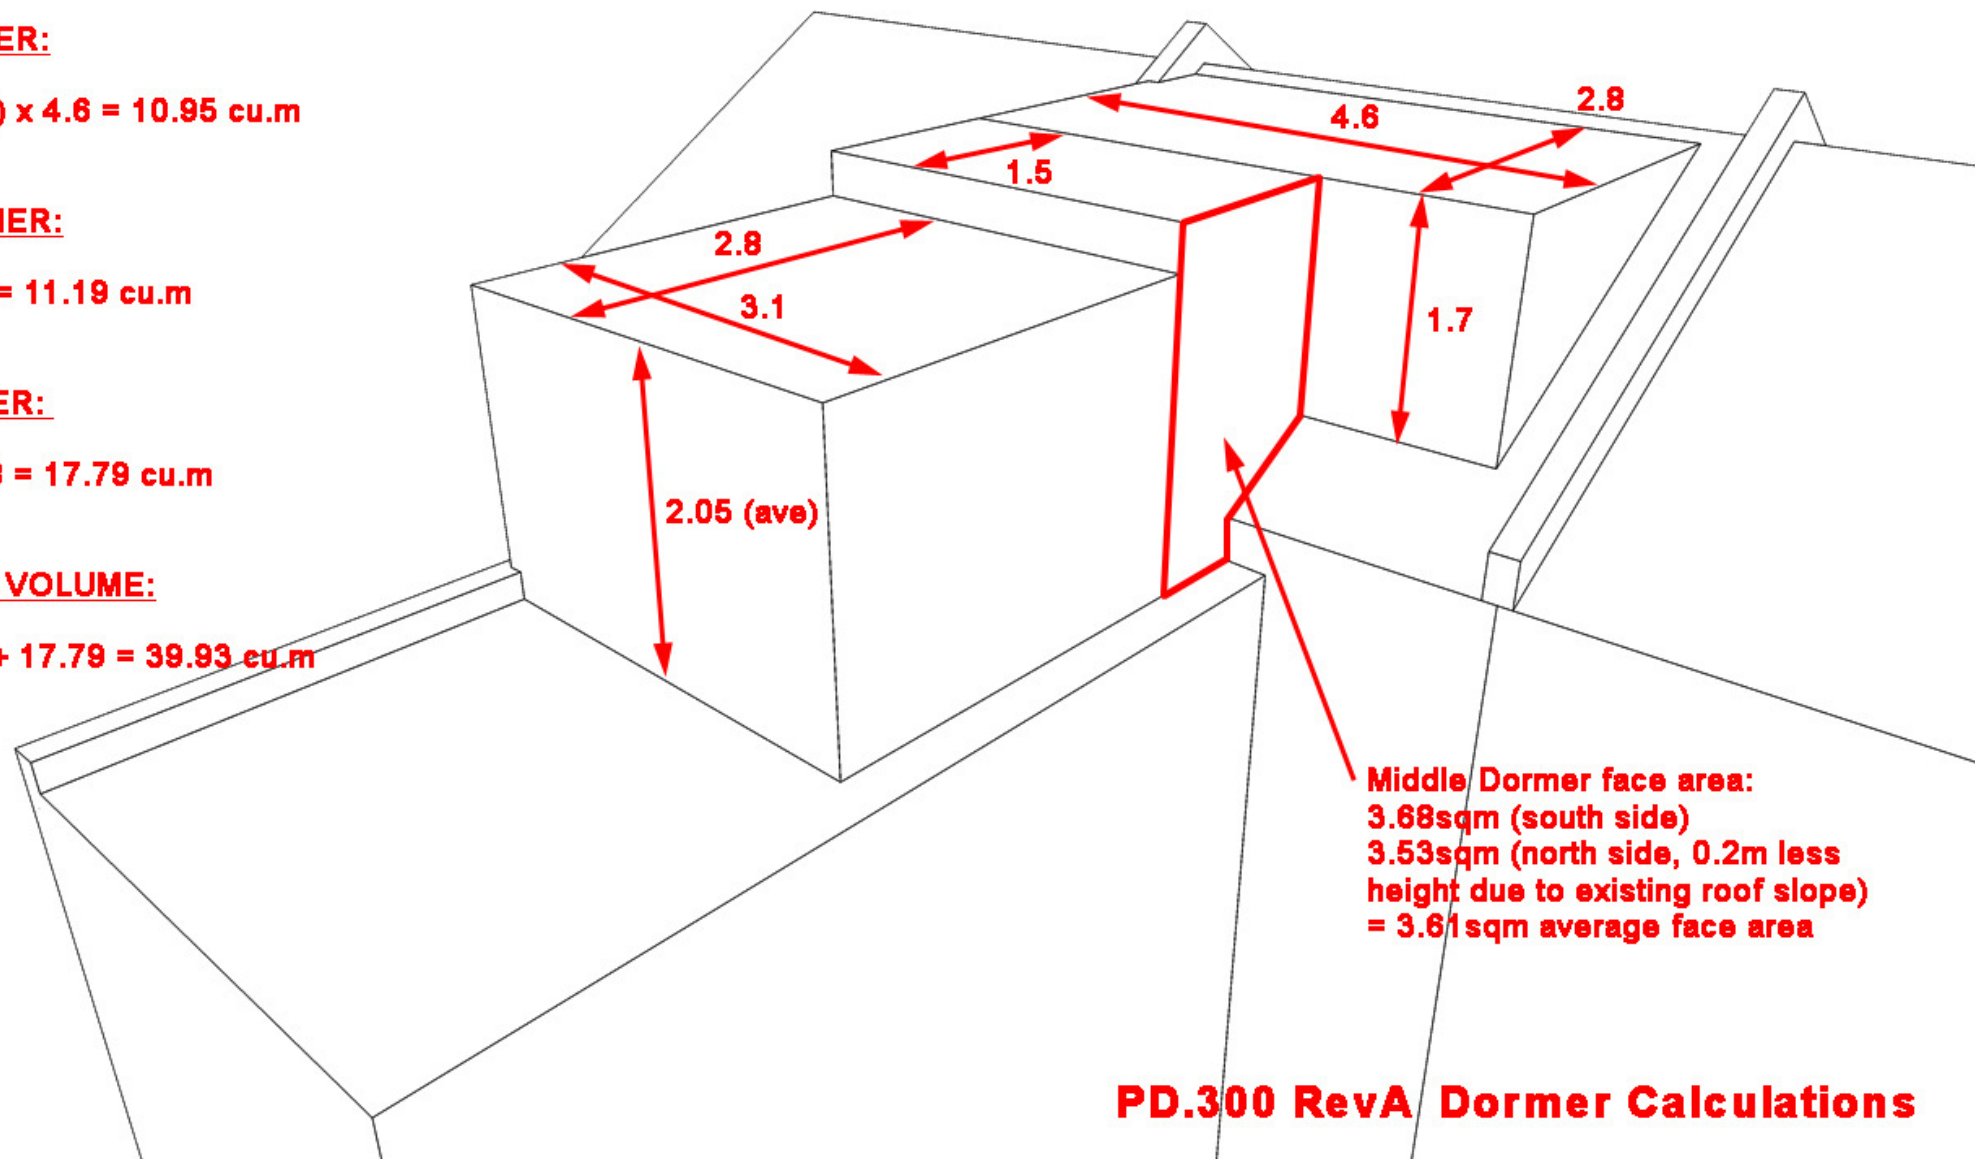

PD.300 RevA Dormer Calculations