


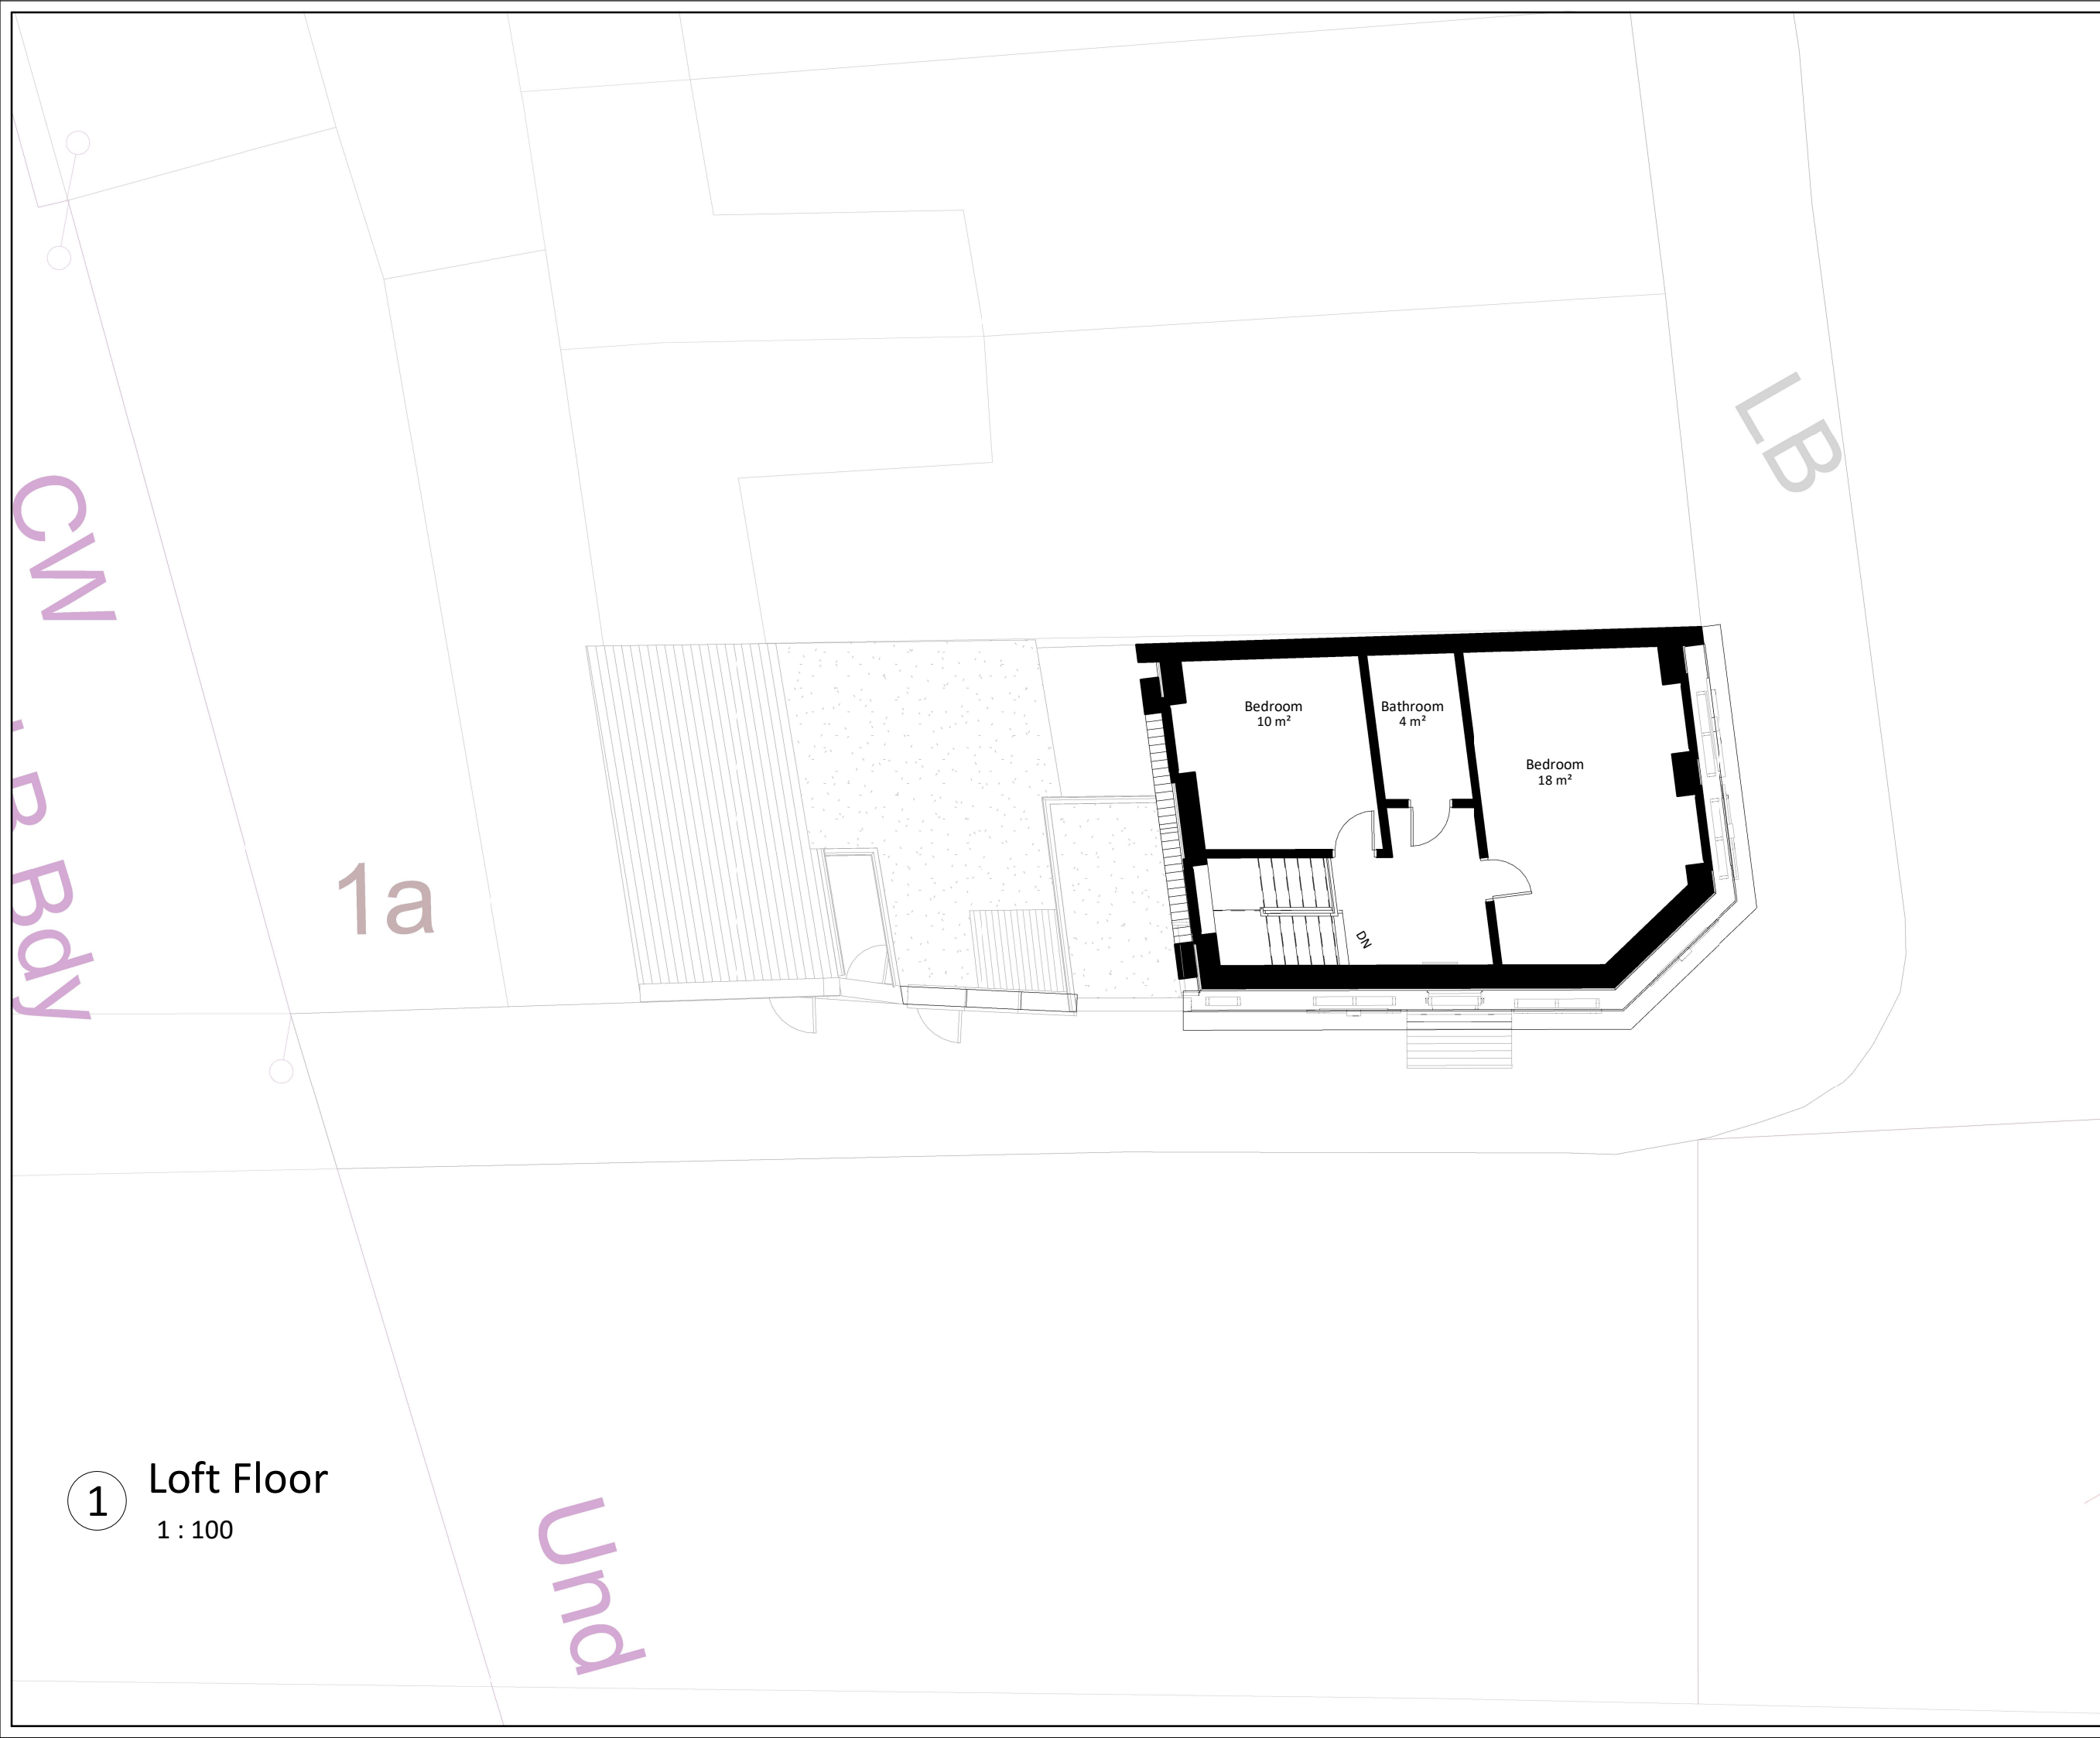

1

Loft Floor  
1 : 100

GENERAL NOTES:  
ONLY SCALE OF DRAWINGS FOR PLANNING PURPOSES  
ALL DIMENSIONS ARE TO BE CHECKED ON SITE. INCONSISTENCIES ARE TO BE REPORTED TO DIMENSIONS IMMEDIATELY.  
COPYRIGHT OF PLANNING DIMENSIONS LTD

| PROJECT TITLE                |              |
|------------------------------|--------------|
| 2b Vartry Rd- London N15 6PT |              |
| CLIENT                       | PROJECT NO   |
| E K                          | 0613         |
| DRAWING TITLE                | SCALE (@ A3) |
| Proposed Loft Plan           | 1 : 100      |
| DRAWING NUMBER               |              |
| PR - P003                    |              |
| REV                          |              |
| -                            |              |
| Date                         | Drawn by     |
| 15/03/2023                   | Sanjay       |

