

Tree schedule		
ID	Botanical Name	Status
T8	Betula pendula	Existing tree.
T9	Populus trichocarpa	Existing tree.
T11	Acer pseudoplatanus	Existing tree.
T15	Tilia europaea	Existing tree.
T20	Amelanchier arborea 'Robin Hill'	Proposed tree. Clear stem, girth 25-30cm, height 400-500cm
T21	Tilia x euchlora	Proposed tree. Clear stem, girth 25-30cm, height 400-500cm
T22	Betula nigra	Proposed tree. Clear stem, girth 25-30cm, height 400-500cm
T23	Malus sylvestria 'Everest'	Proposed tree. Multi-stem, height 400-450cm
T24	Carpinus betulus 'Frans Fontaine'	Proposed tree. Clear stem, girth 30-35cm, height 500-600cm
T25	Betula nigra	Proposed tree. Multi-stem, height 400-450cm
T26	Malus 'Rudolph'	Proposed tree. Multi-stem, height 300-350cm
T26	Amelanchier lamarckii	Proposed tree. Multi-stem, height 250-300cm

Legend:

Woodland Shrub / Hedge Mix - 94.50 sqm

Woodland Perennial Mix - 74.50 sqm

Assumed property boundary

Dining Terrace Planting Mix - 51.00 sqm
Sunny border perennials

Herb Garden Planting Mix - 4.00 sqm

Seating Terrace Planting Mix - 10.50 sqm
Grasses & perennials

Stepped Terraces Planting Mix - 33.00 sqm
Grasses & perennials

Garden Walk Planting Mix - 33.50 sqm
Shade border perennials

Gravel Planting Mix - 21.50 sqm

Evergreen Hedging - 10.50 sqm


Evergreen Structural Shrubs - 33no.

Lawn - 175.50 sqm

Sedum Green Roof - 25.50 sqm

Existing trees to be retained

Proposed trees

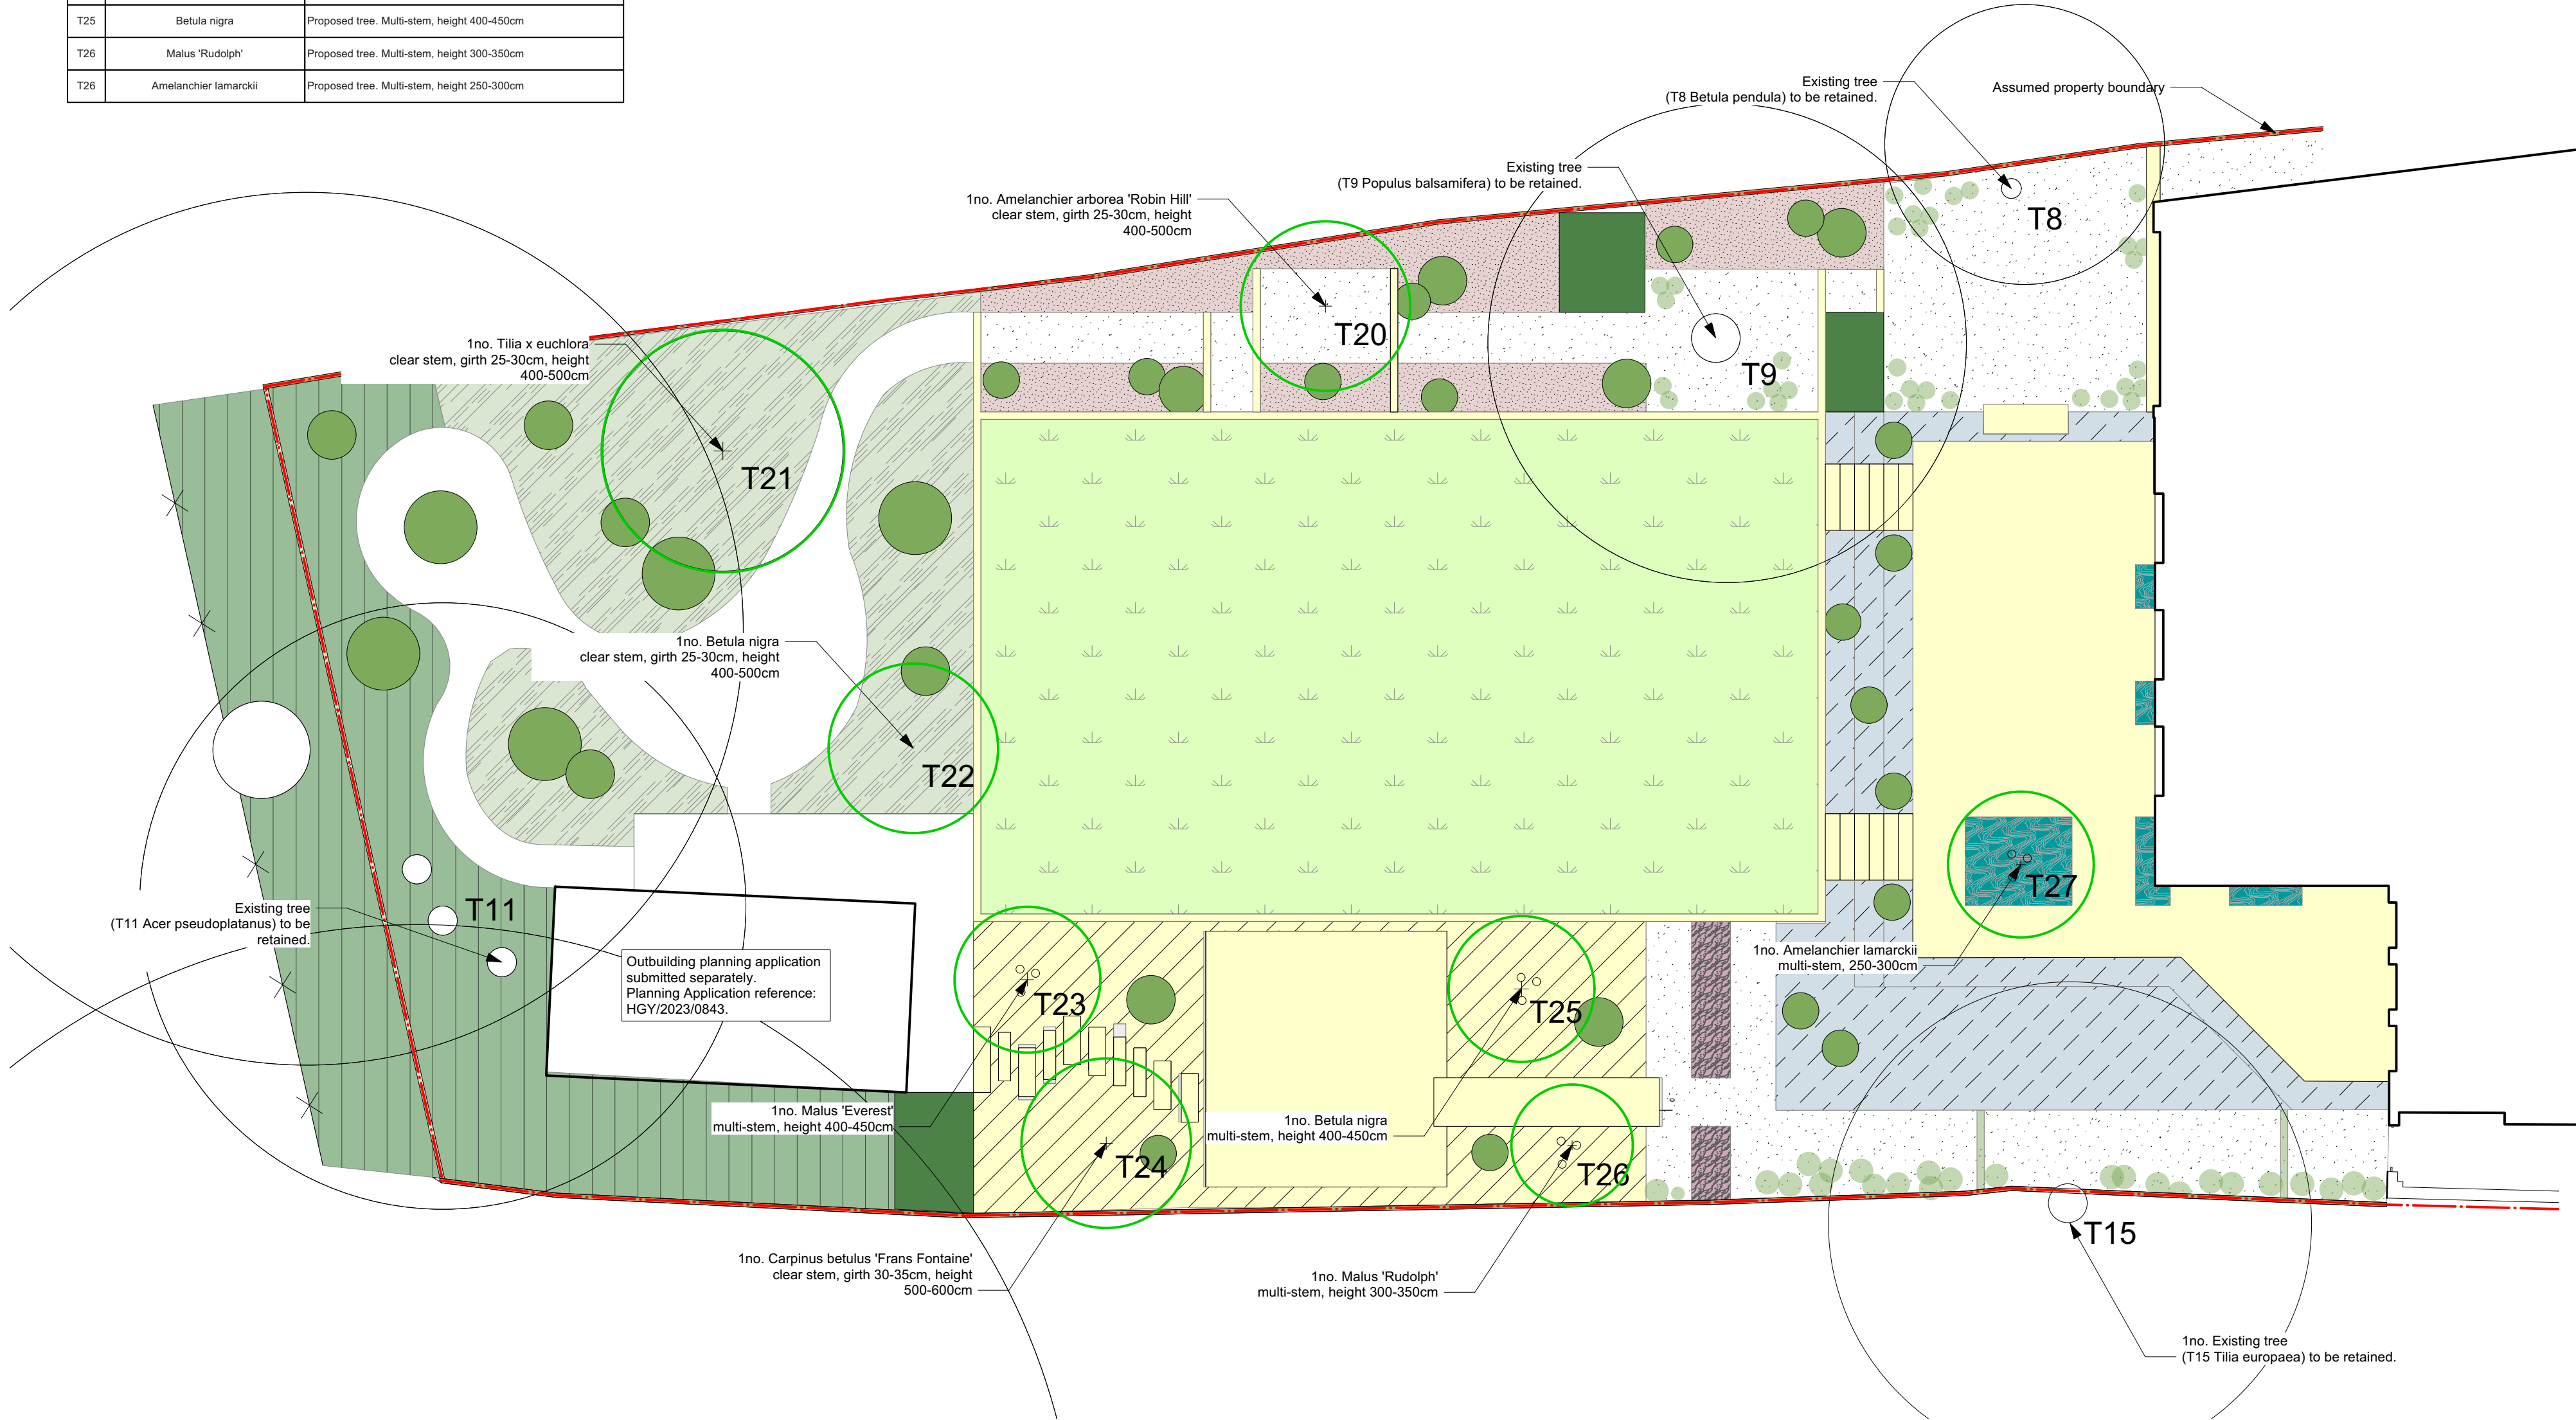

copyright

Charlotte Rowe
Garden Design
118 Blythe Road, Brook Green, London, W14 0HD
Tel: +44 (0)20 7602 0660
email: design@charlotterowe.com
www.charlotterowe.com

Do not scale off this drawing unless for planning purposes.

0135

M

client:
Christabel and Seb Timpson

job title:
15 Broadlands Road

drawing title:
Rear garden - Planting plan

scale:
1:100 @ A2

date:
05/07/23

drawn by:
MK

drg.no
CR398_PA01

rev.
.02