


0 1 2 3 4 5m

SCALE 1:50
WHEN PRINTED ON A1 SIZE PAPER
SCALE 1:100
WHEN PRINTED ON A3 SIZE PAPER

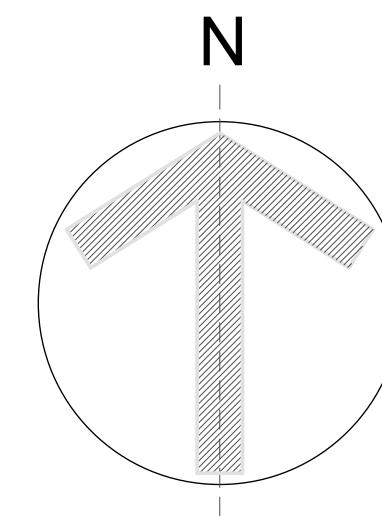

IMPORTANT NOTE

ALL DIMENSIONS TO BE CONFIRMED ON SITE
ALL FINAL DIMENSIONS MUST BE CONFIRMED WITH
THE ARCHITECT BEFORE WORK PROCEEDS
ANY DIMENSIONAL DISCREPANCIES MUST ALSO BE REFERRED
TO THE ARCHITECT WHOSE DECISION IS FINAL AND BINDING

HOME AND OFFICE

CHARTERED ARCHITECTS - PLANNERS

STUDIO: 39 FORESTDALE, SOUTHGATE, LONDON N14 7DY
T: 07561 100080 F: 020 8351 0026 Em: homearchitect@btinternet.com

ARCHITECT:

MICHAEL HAPESHIS
BA(Hon's), DipArch(Hon's), RIBA, ARB, ETEK

STRUCTURAL ENGINEER

BUILDING SERVICES ENGINEER

QUANTITY SURVEYOR:

DRAWING TITLE EXISTING LAYOUTS

PROJECT TITLE / CLIENT
DEVELOPMENT OF ANCILLARY SPACES ON
LAND IN REAR OF
84 HIGHGATE HIGH STREET, LONDON N6 5HX

CLIENT:
Jihane Yassine, Ms


Job No:

DRAWING NO 101


CI/SFB 10=1

REVISION SUFFIX


Scale 1:50 DATE 23.06.2023 DRAWN MPH CHECKED M.HAPESHIS

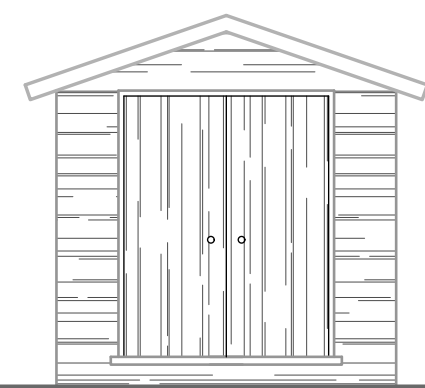

Exist. Store Rm Front
Scale 1:50

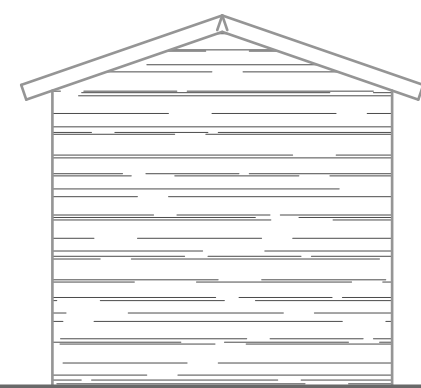


Exist. Store Rm Rear
Scale 1:50

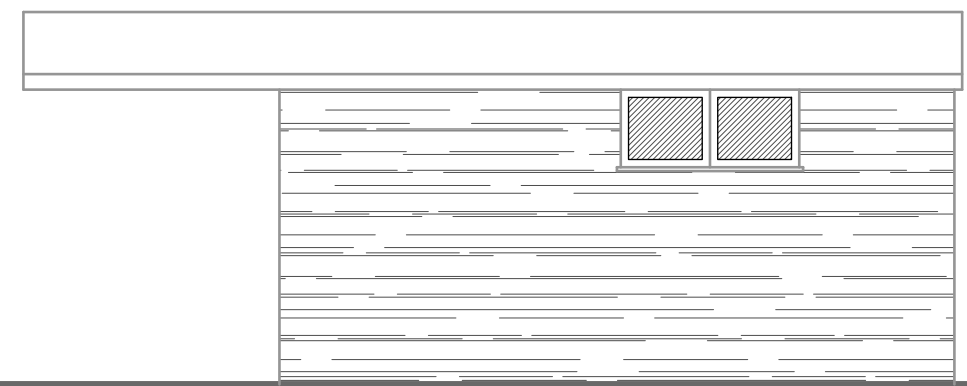

Exist. Store Rm Side (A)
Scale 1:50



Exist. Store Rm Side (B)
Scale 1:50

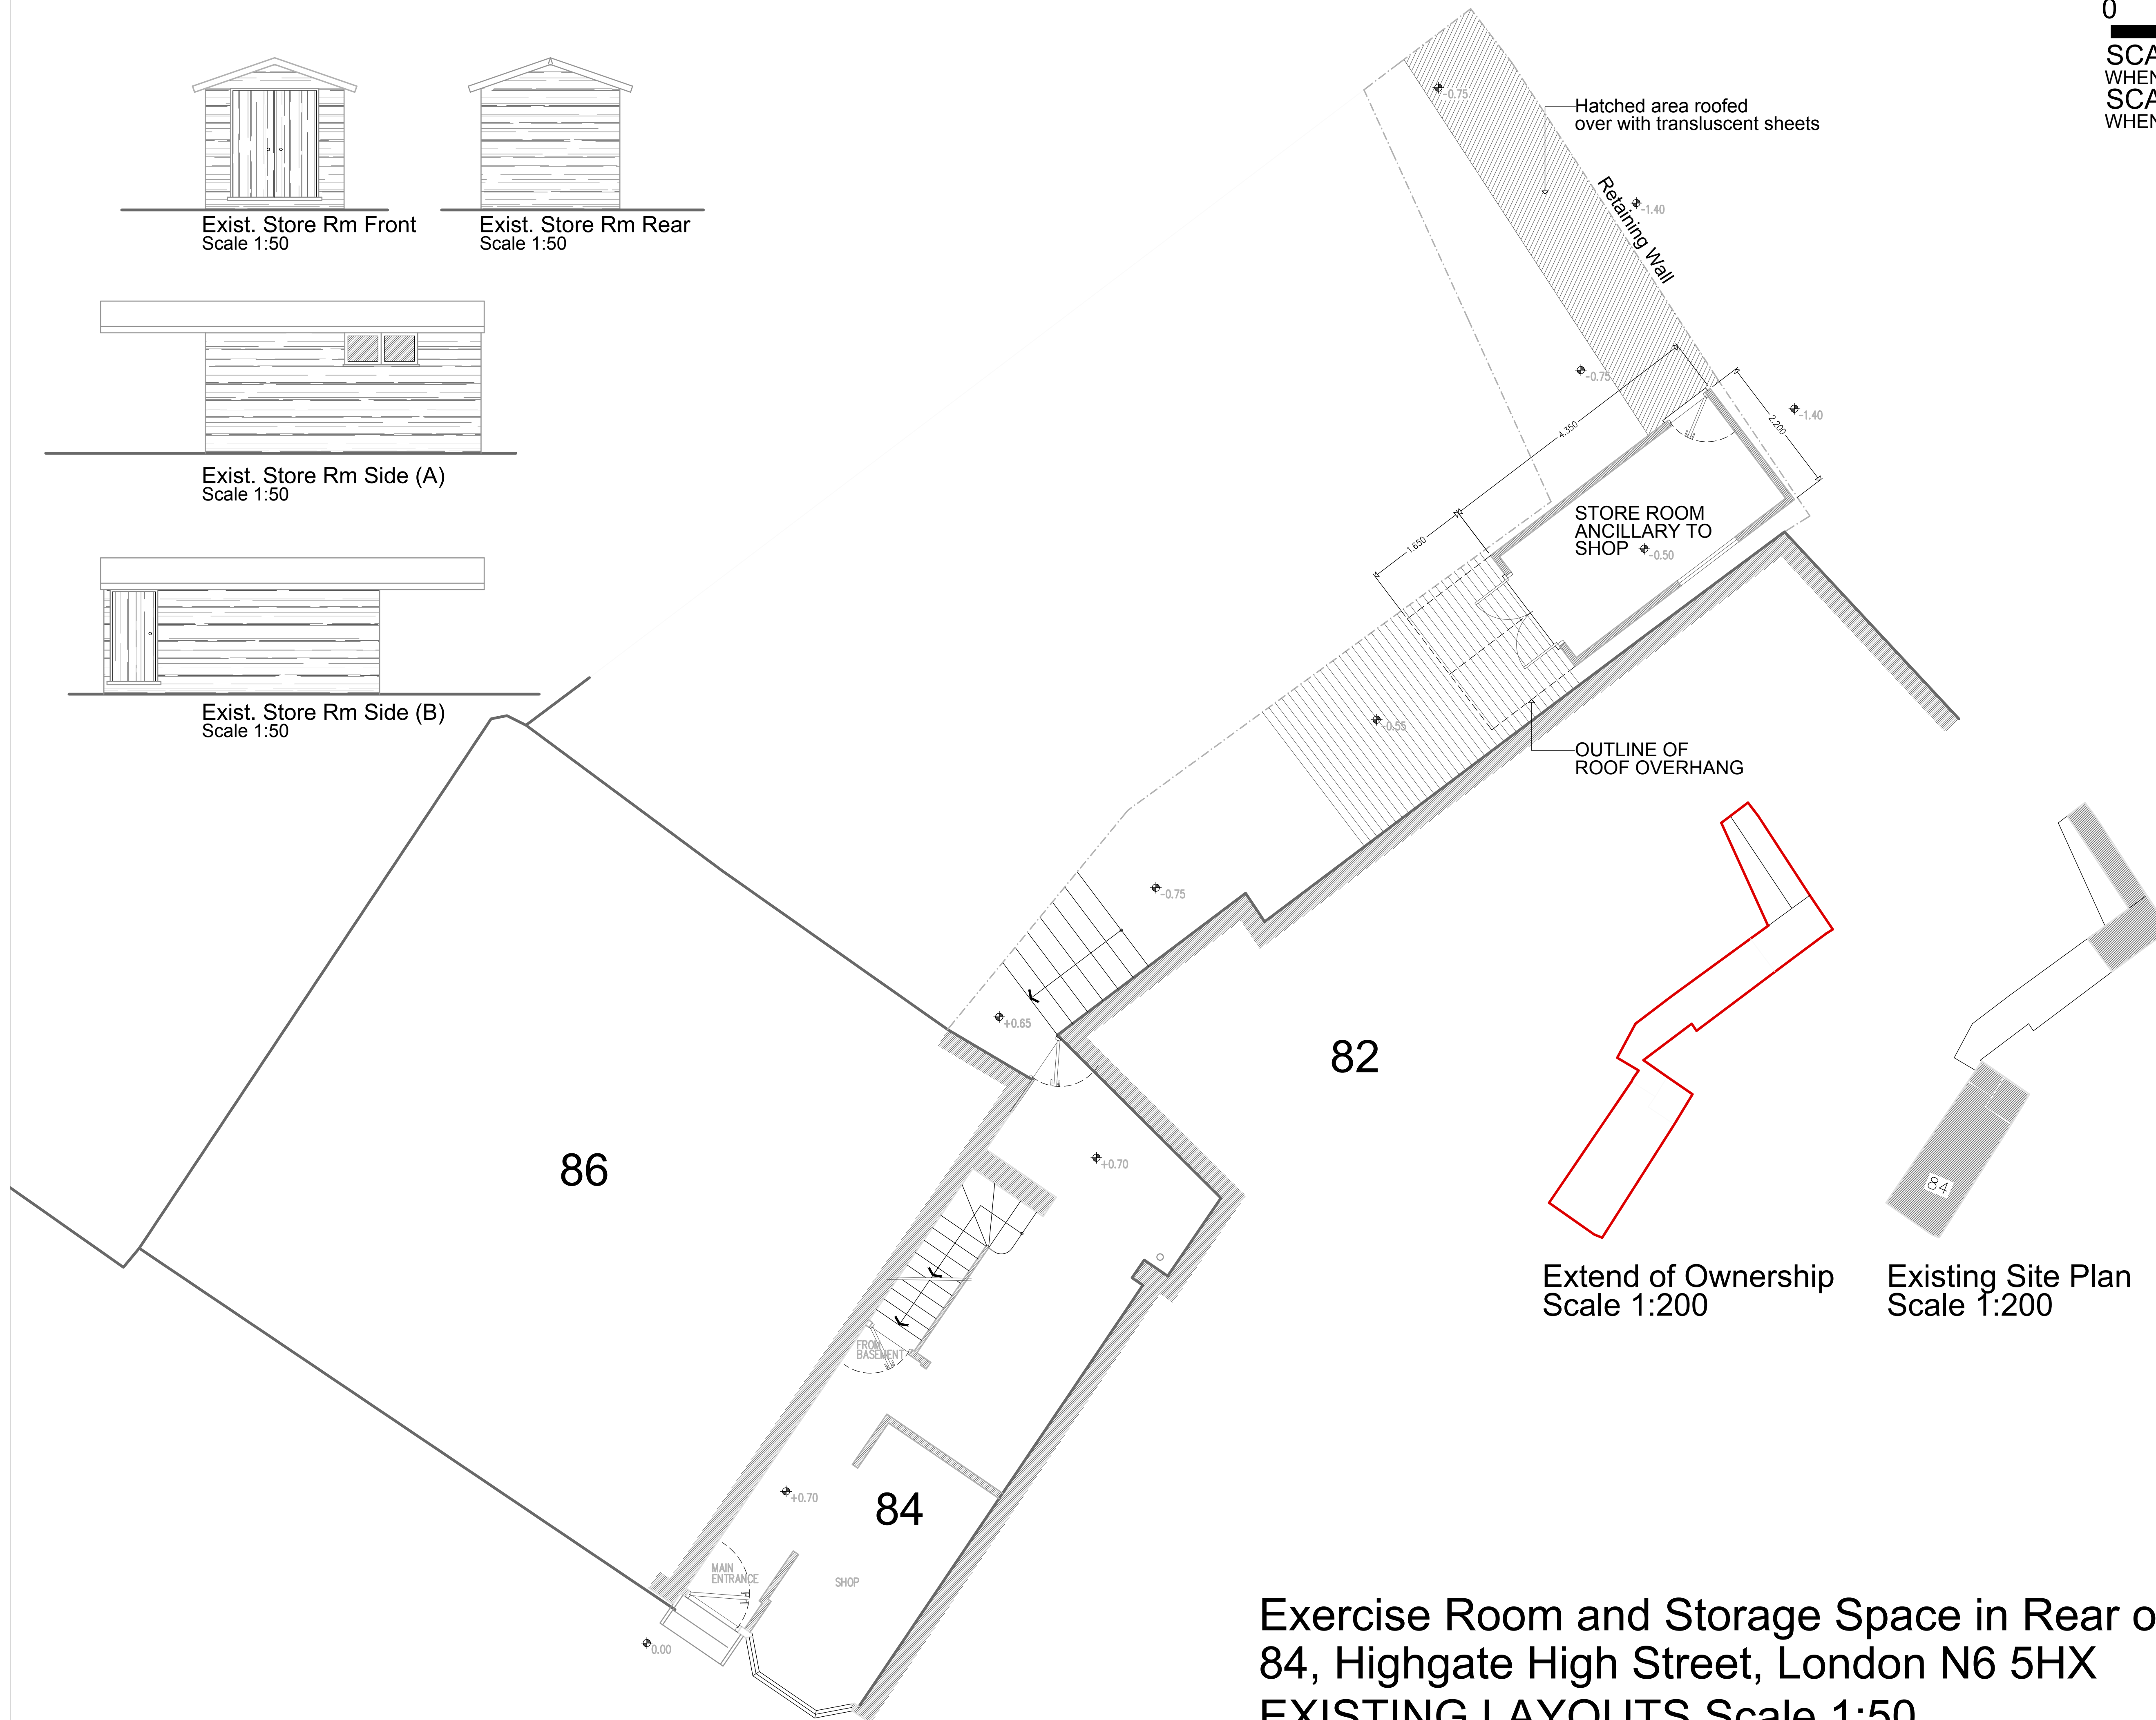

Exercise Room and Storage Space in Rear of
84, Highgate High Street, London N6 5HX
EXISTING LAYOUTS Scale 1:50