


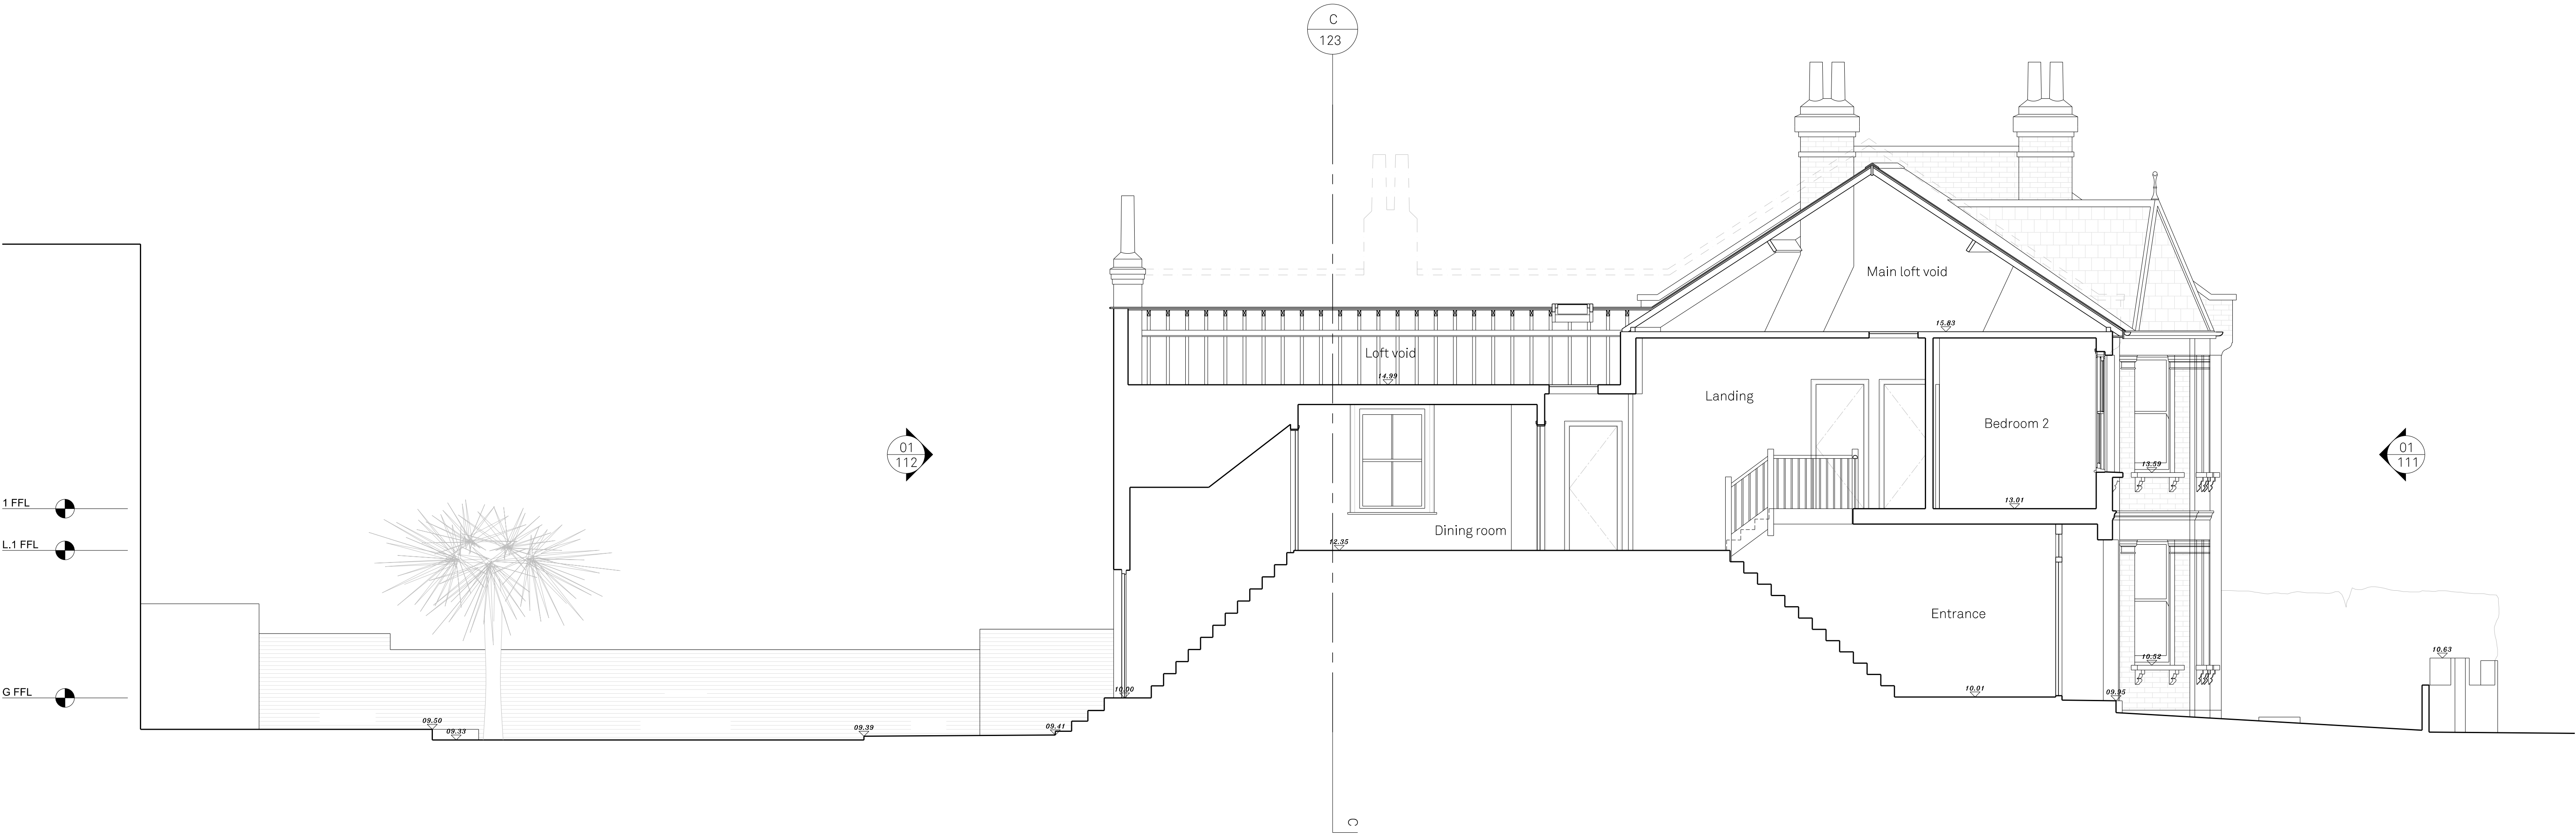

-	19/06/23	Planning
REV	DATE DRAWN	DESCRIPTION

68 Albert Road
EX121 - Existing Section AA

22095_PLANNING_Published 05/06/23



Scale 1:100 @ A3

Do not scale for construction. Use figured dimensions only. All discrepancies to be verified with architect prior to ordering or construction/execution. Confirm all setting out with architect prior to construction. Drawing to be read in conjunction with all other documents. Copyright Architecture for London.

Architecture for London
3-5 Bleeding Heart Yard
London EC1N 8SJ
020 3637 4236
architectureforlondon.com

Architecture
for London.