
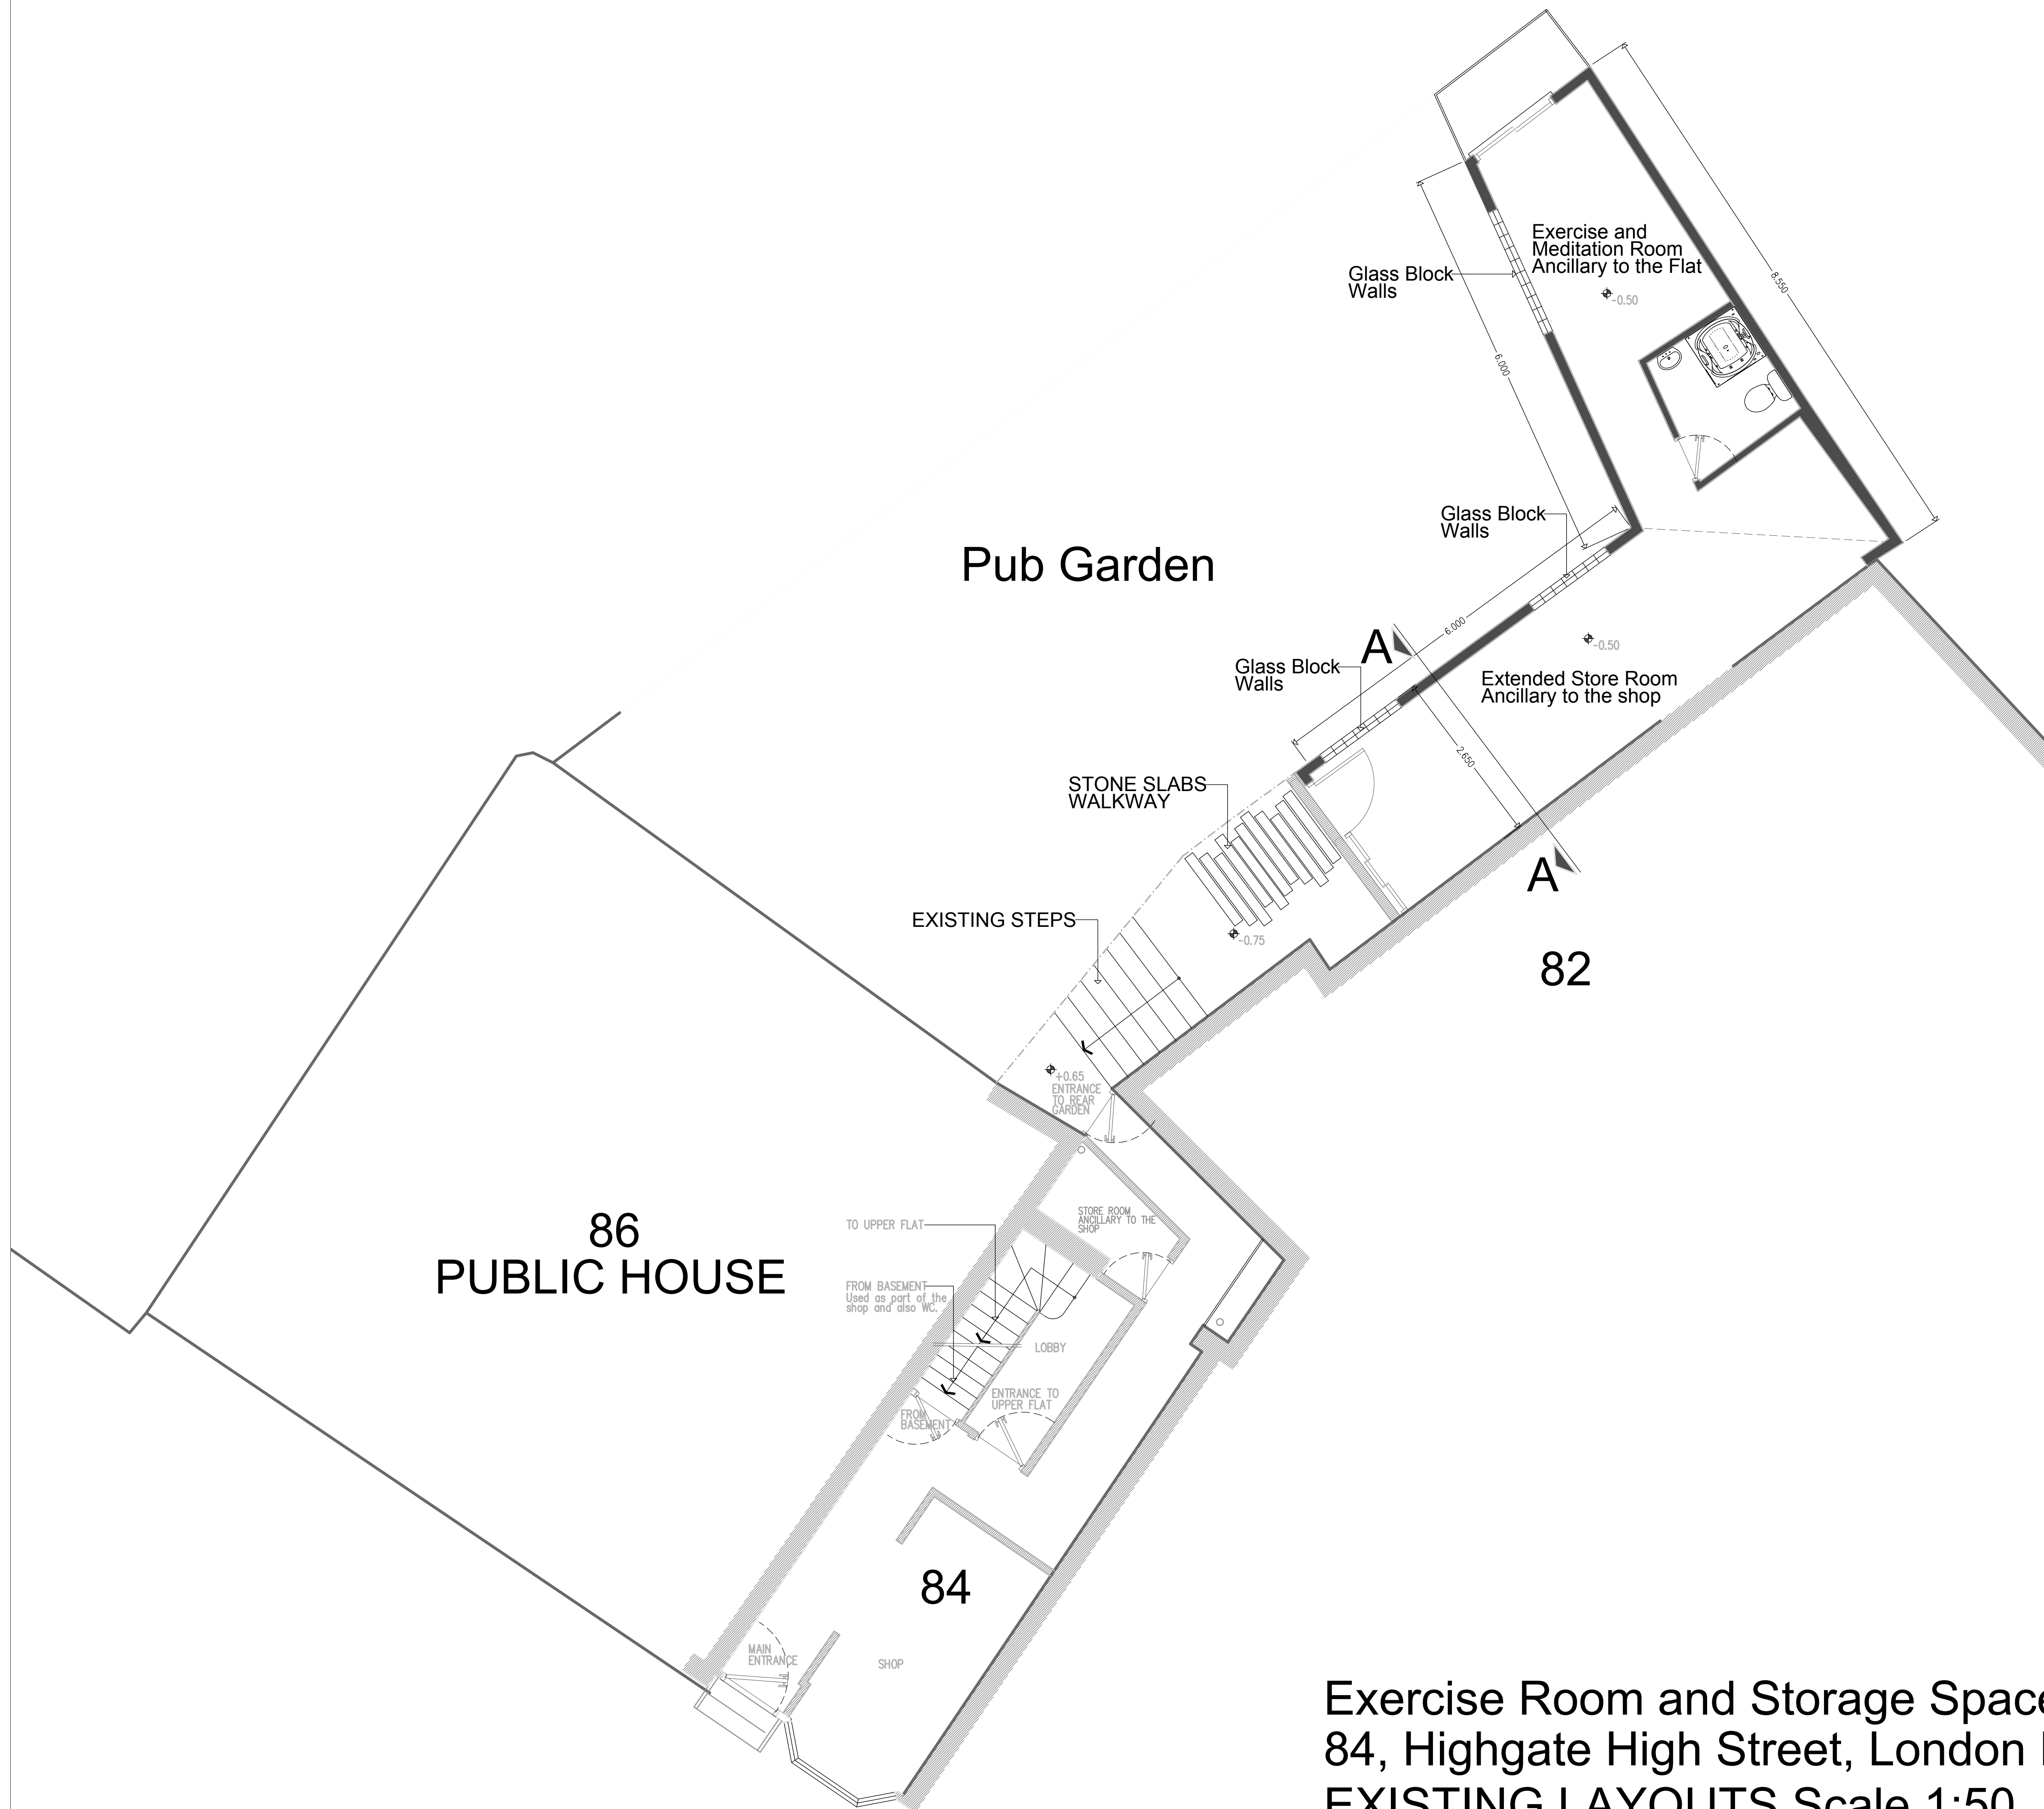


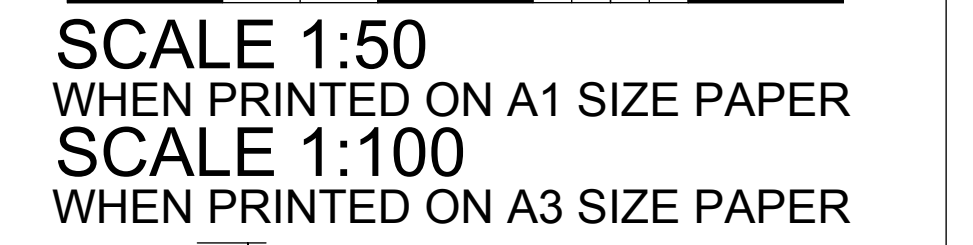

ALL DIMENSIONS TO BE CONFIRMED ON SITE
ALL FINAL DIMENSIONS MUST BE CONFIRMED WITH
THE ARCHITECT BEFORE WORK PROCEEDS
ANY DIMENSIONAL DISCREPANCIES MUST ALSO BE REFERRED
TO THE ARCHITECT WHOSE DECISION IS FINAL AND BINDING

[illegible]

STUDIO: 39 FORESTDALE, SOUTHGATE, LONDON N14 7DY
T:07561 100080 F:020 8351 0026 Em: homearchitect@btinternet.com

DRAWING TITLE	PROPOSED LAYOUTS
---------------	------------------

PROJECT TITLE / CLIENT
DEVELOPMENT OF ANCILLARY SPACES ON
LAND IN REAR OF
84 HIGHGATE HIGH STREET, LONDON N6 5HX

CLIENT:
Jihane Yassine, Ms

Job No:		DRAWING NO									
C/S/FB		102									
10=1		REVISION SUFFIX									
		A									
Scale		DATE		DRAWN				CHECKED			
1:50		23.06.2023		MPH				M.HAPESHIS			

Exercise Room and Storage Space in Rear of 84, Highgate High Street, London N6 5HX EXISTING LAYOUTS Scale 1:50