


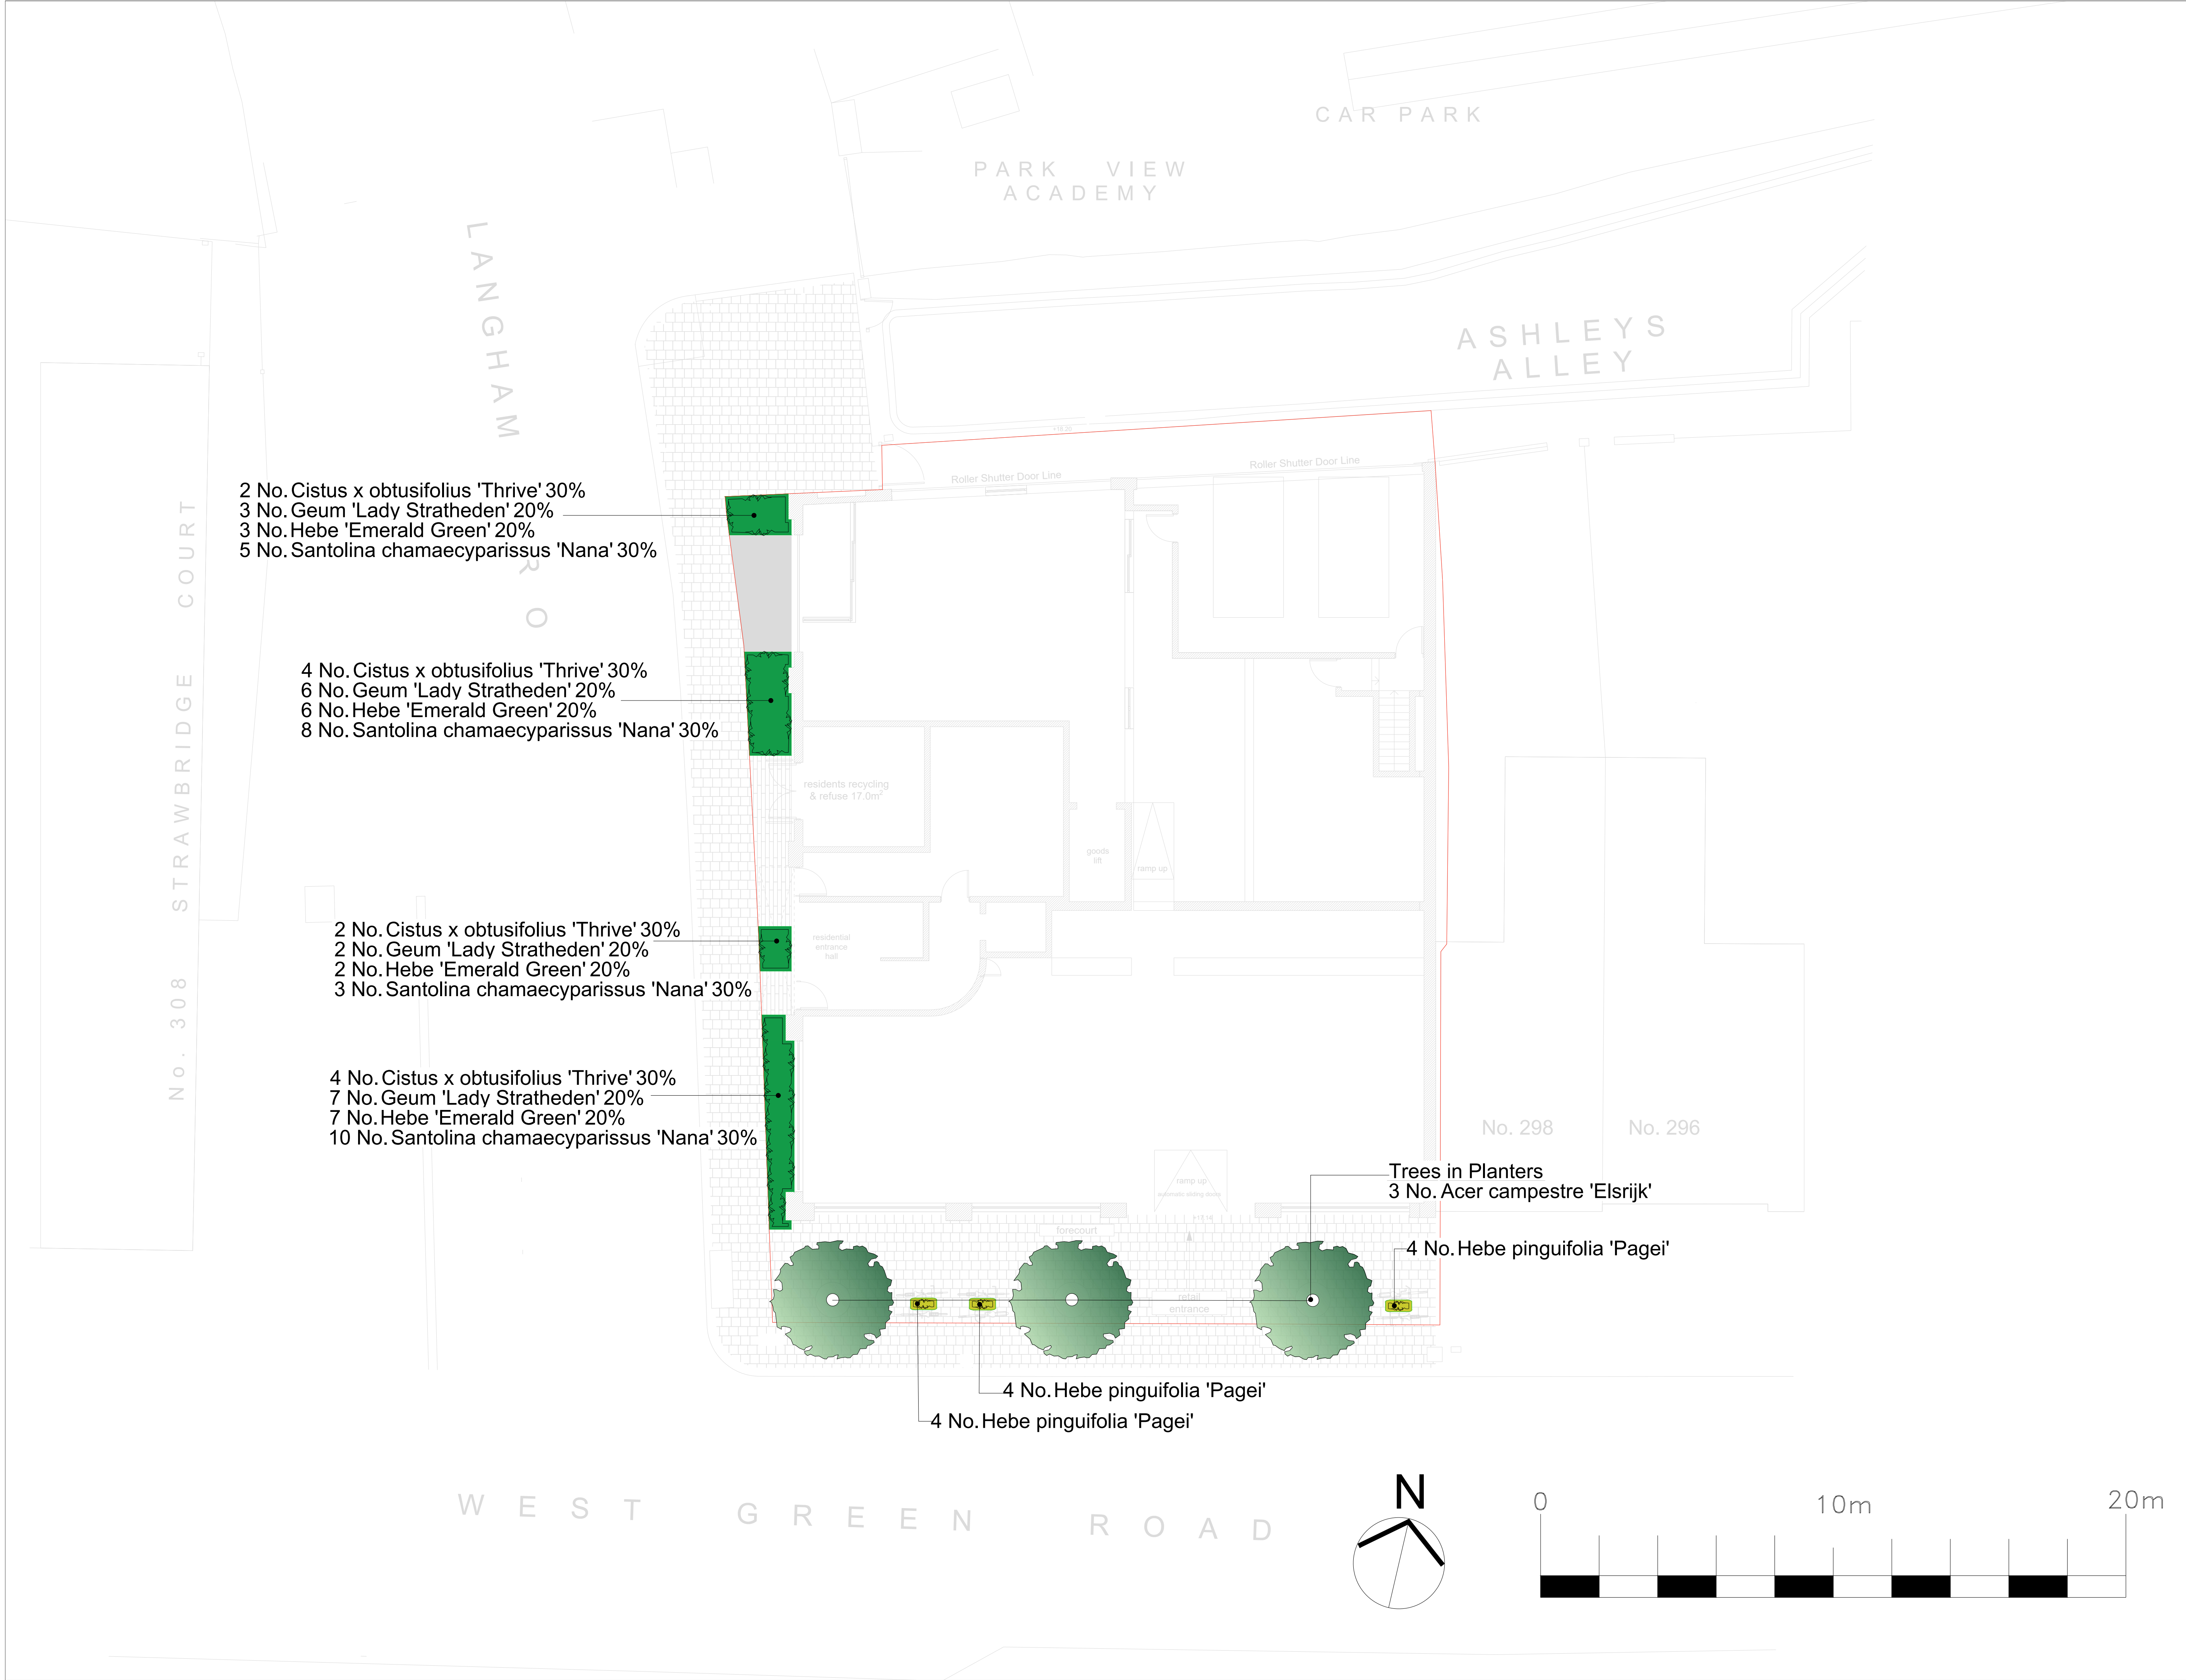

2 No. Cistus x obtusifolius 'Thrive' 30%
3 No. Geum 'Lady Stratheden' 20%
3 No. Hebe 'Emerald Green' 20%
5 No. Santolina chamaecyparissus 'Nana' 30%

4 No. Cistus x obtusifolius 'Thrive' 30%
6 No. Geum 'Lady Stratheden' 20%
6 No. Hebe 'Emerald Green' 20%
8 No. Santolina chamaecyparissus 'Nana' 30%

2 No. Cistus x obtusifolius 'Thrive' 30%
2 No. Geum 'Lady Stratheden' 20%
2 No. Hebe 'Emerald Green' 20%
3 No. Santolina chamaecyparissus 'Nana' 30%

4 No. Cistus x obtusifolius 'Thrive' 30%
7 No. Geum 'Lady Stratheden' 20%
7 No. Hebe 'Emerald Green' 20%
10 No. Santolina chamaecyparissus 'Nana' 30%

4 No. Hebe pinguifolia 'Pagei'
4 No. Hebe pinguifolia 'Pagei'

Trees in Planters
3 No. Acer campestre 'Elsrijk'

4 No. Hebe pinguifolia 'Pagei'

For planning purposes only, not to be used for construction.

Site Boundary

Existing Canopy

Proposed Buildings

Proposed Tree

Proposed Ground Level Planting

Proposed Container Planting

This drawing should be read in conjunction with the Specification Document (OS 2594-23- Doc1 300-306 West Green Road, London N15 3QR Spec for SLW & 5 Yr Man Plan)

Client

Project 300-306 West Green Road
London
N15 3QR

Drawing Title
Soft Landscape Plan - Ground Floor

Date:	30/06/2023	Drawn:WM
Scale:	1:100 on A1	Checked:AY
Dwg No:	OS 2594-23.1	Rev: A

Open Spaces
Landscape Architects

LANDSCAPE ARCHITECTURE – TREES – ECOLOGY

2 Monument Offices, Hall Farm, Maldon Road
Woodham Mortimer, Essex CM9 6SN
Tel: 01277 356511 os@open-spaces.co.uk
www.open-spaces.co.uk