
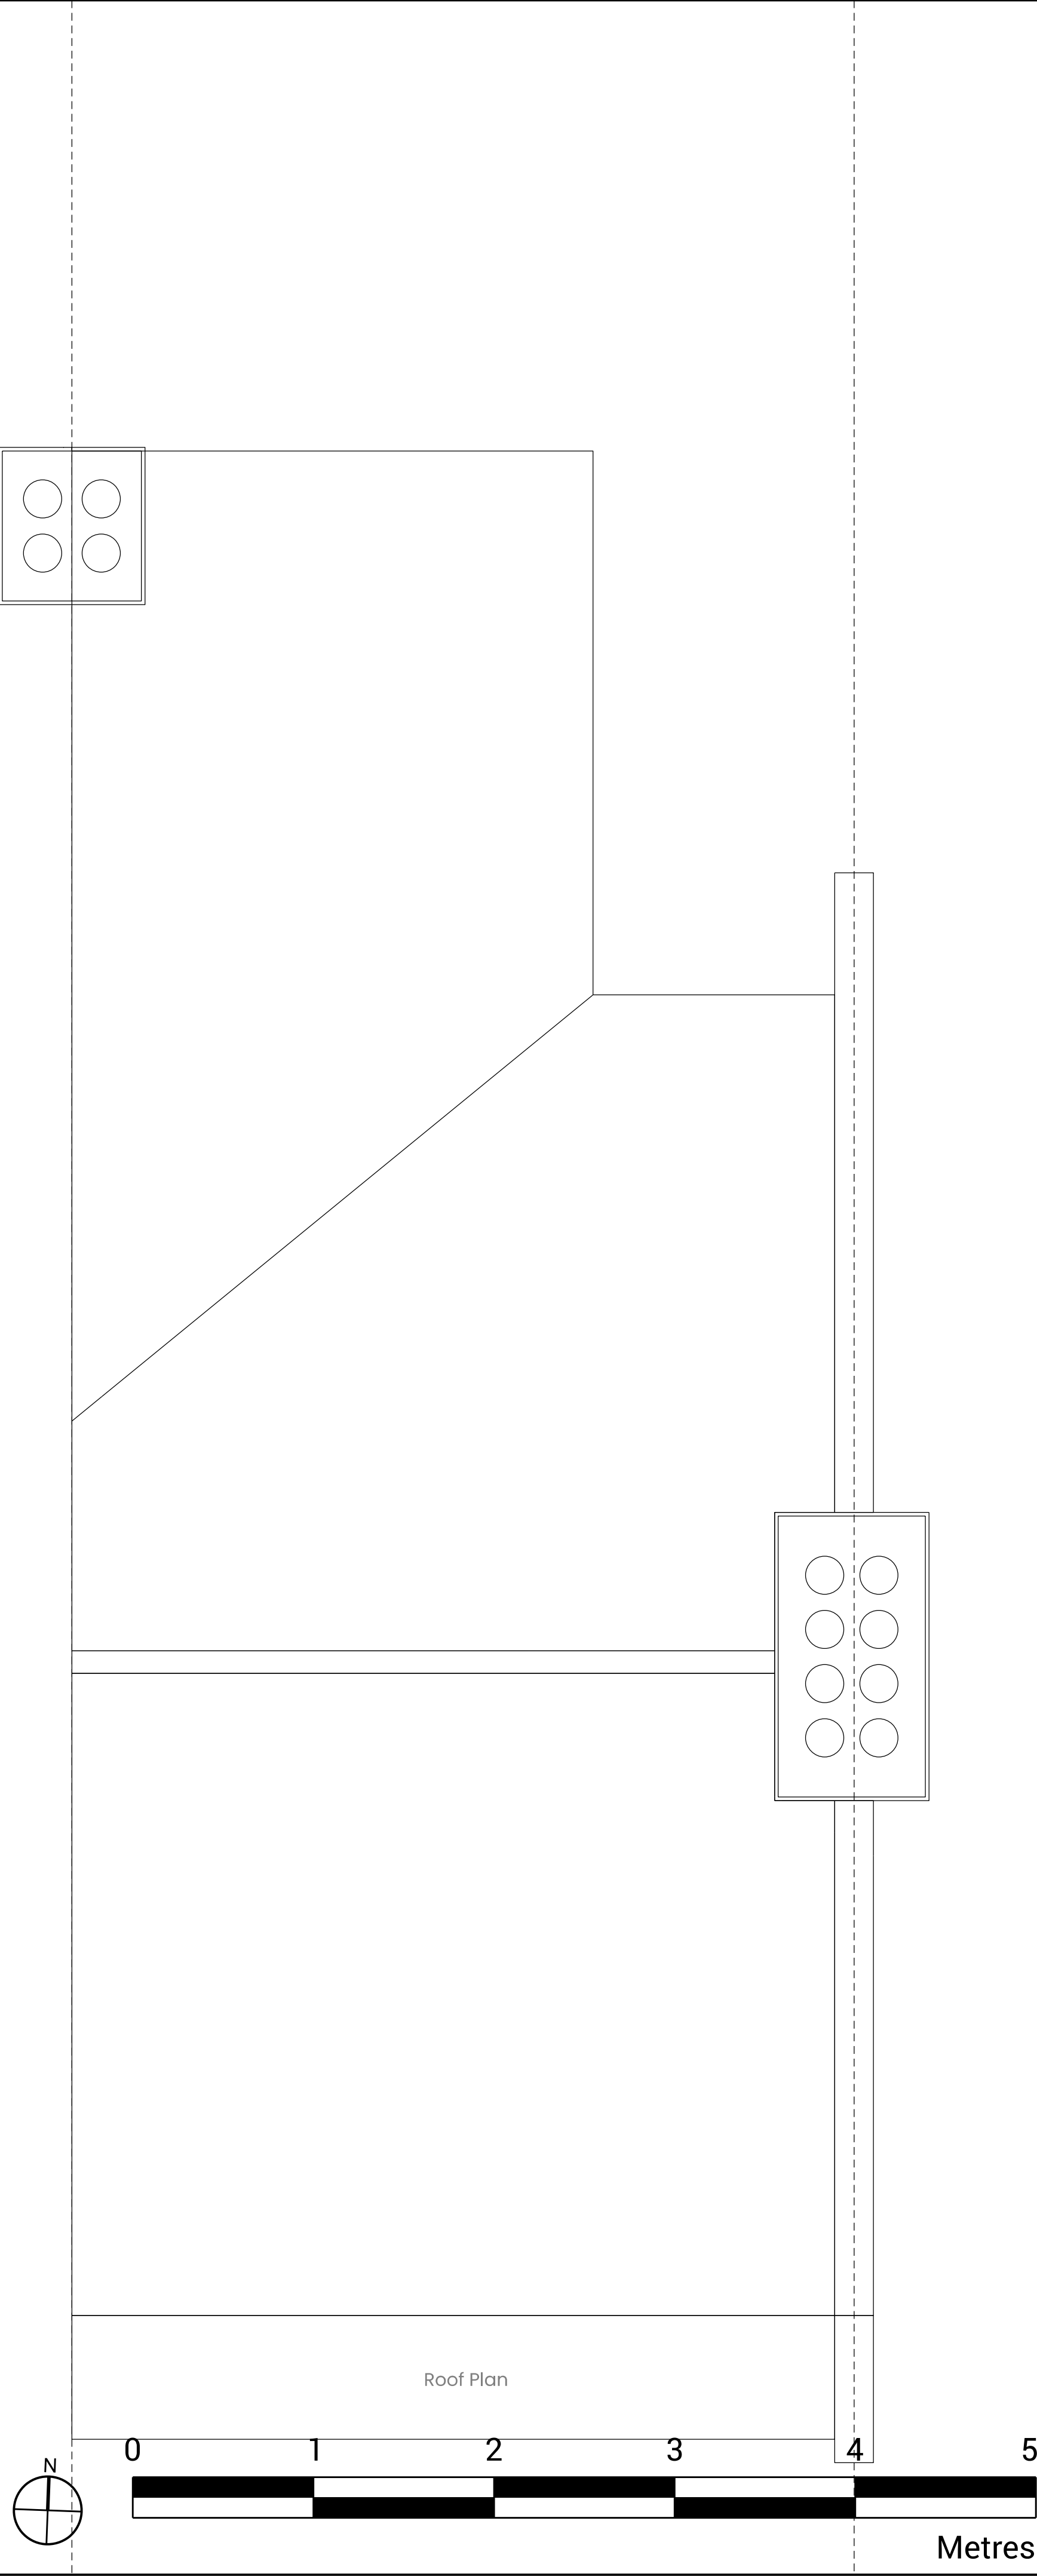
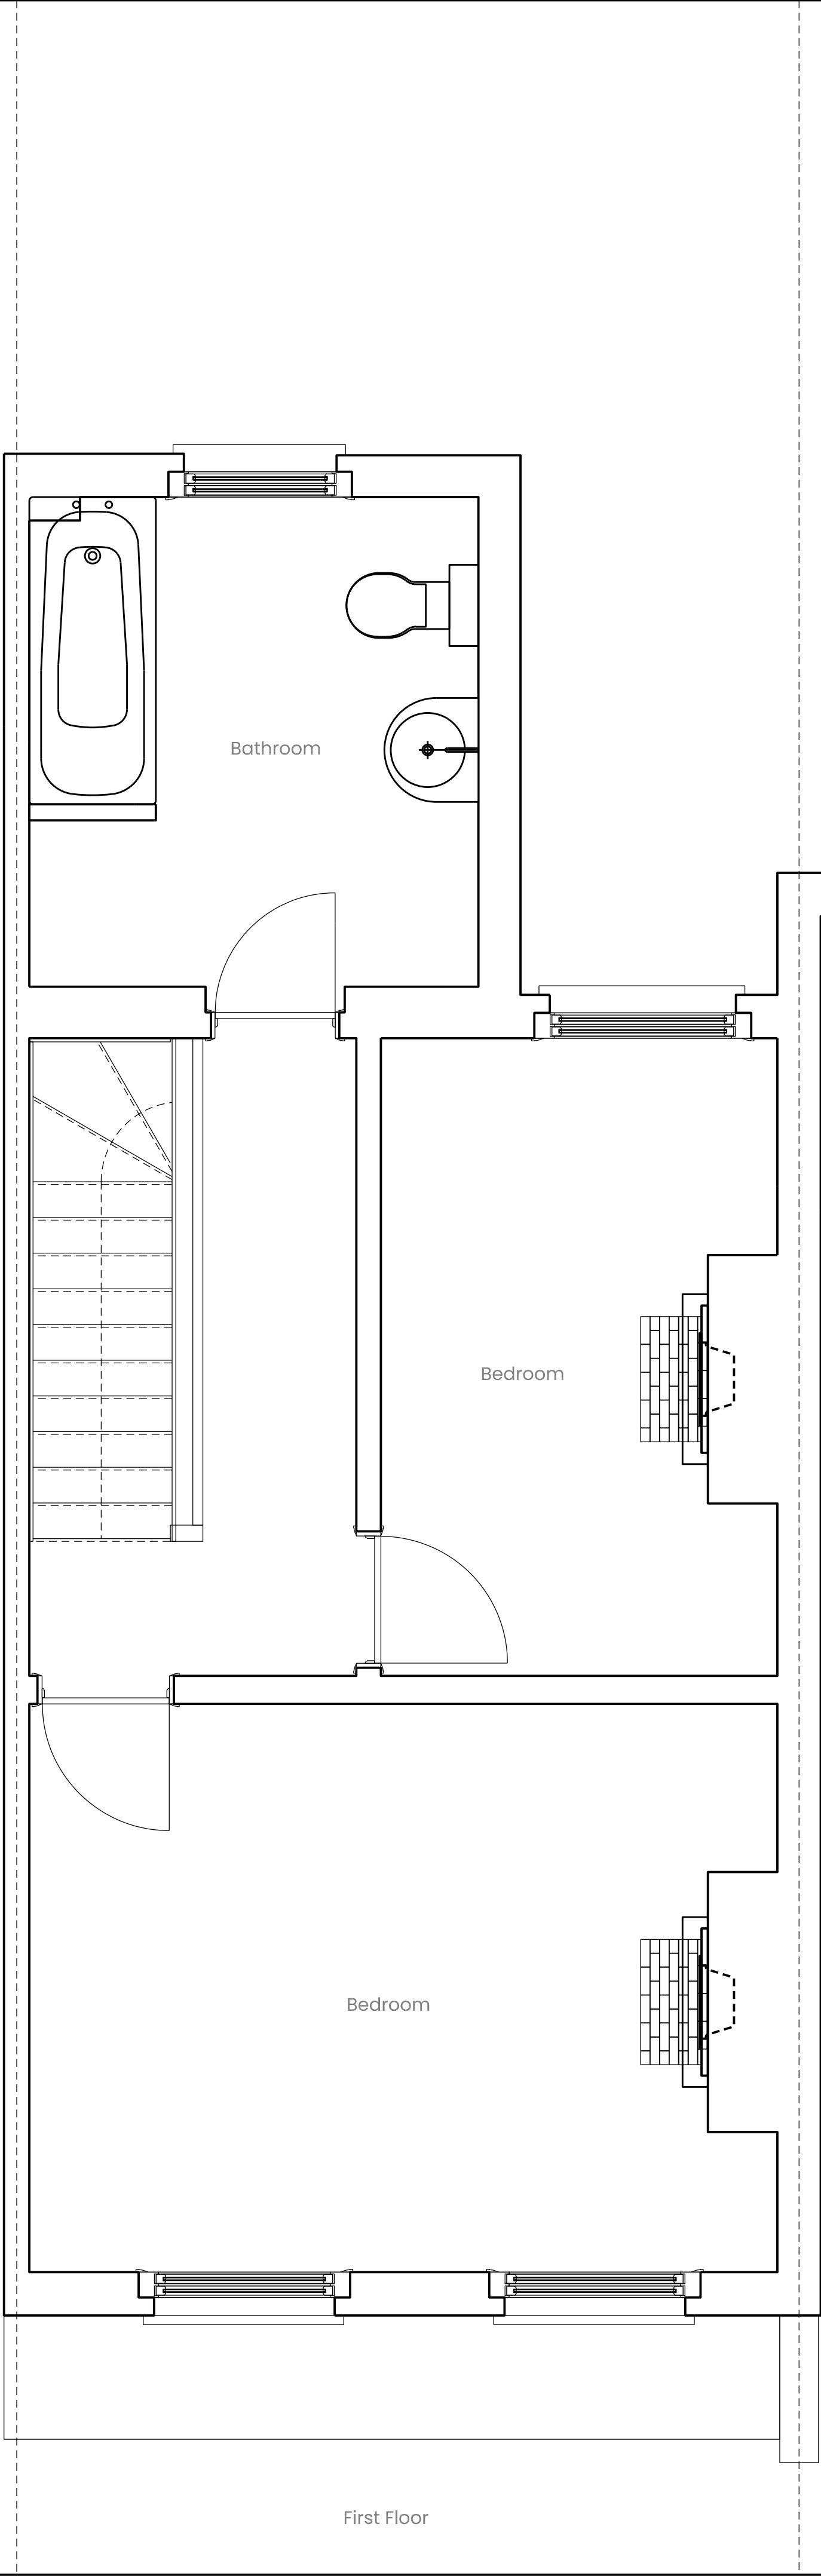


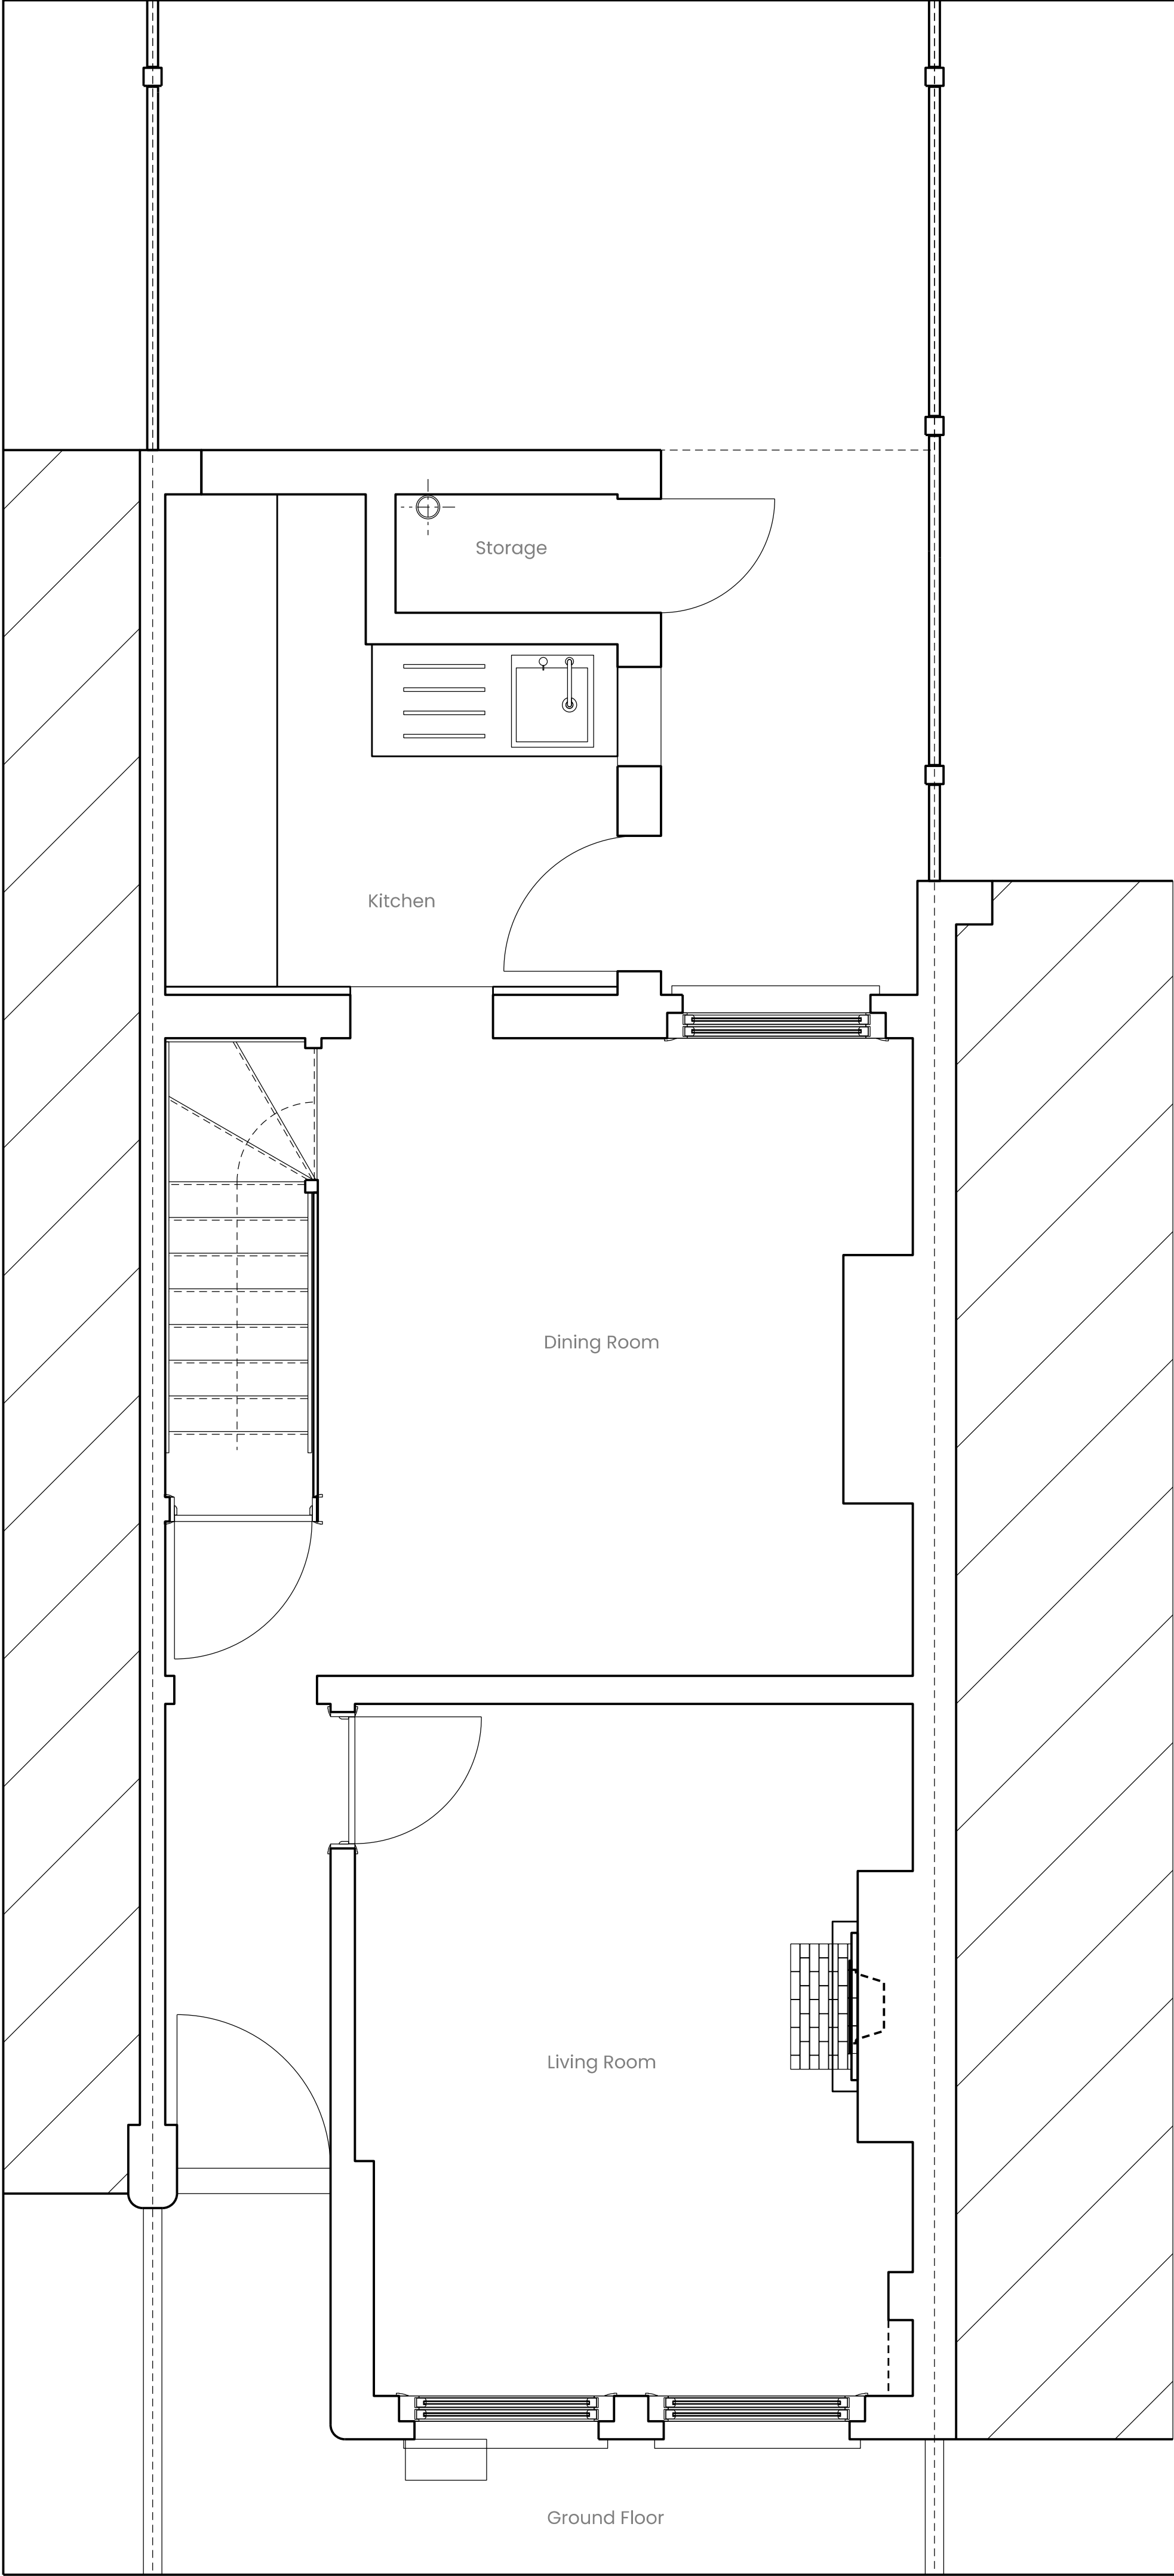

R00	11.07.23	For Planning Application	PKP
Rev	Date	Reason for Issue	Chk
Architect			
Client			
Project			
25 Rosebery Avenue, N17 9RY			
Drawing Title			
Existing Plans			
Ground, First and Roof			
Scale	1:25 @ A1 1:50 @ A3		Project No.
Stage	Planning		23002
Drawing Number	pl-003		Revision
		R00	