


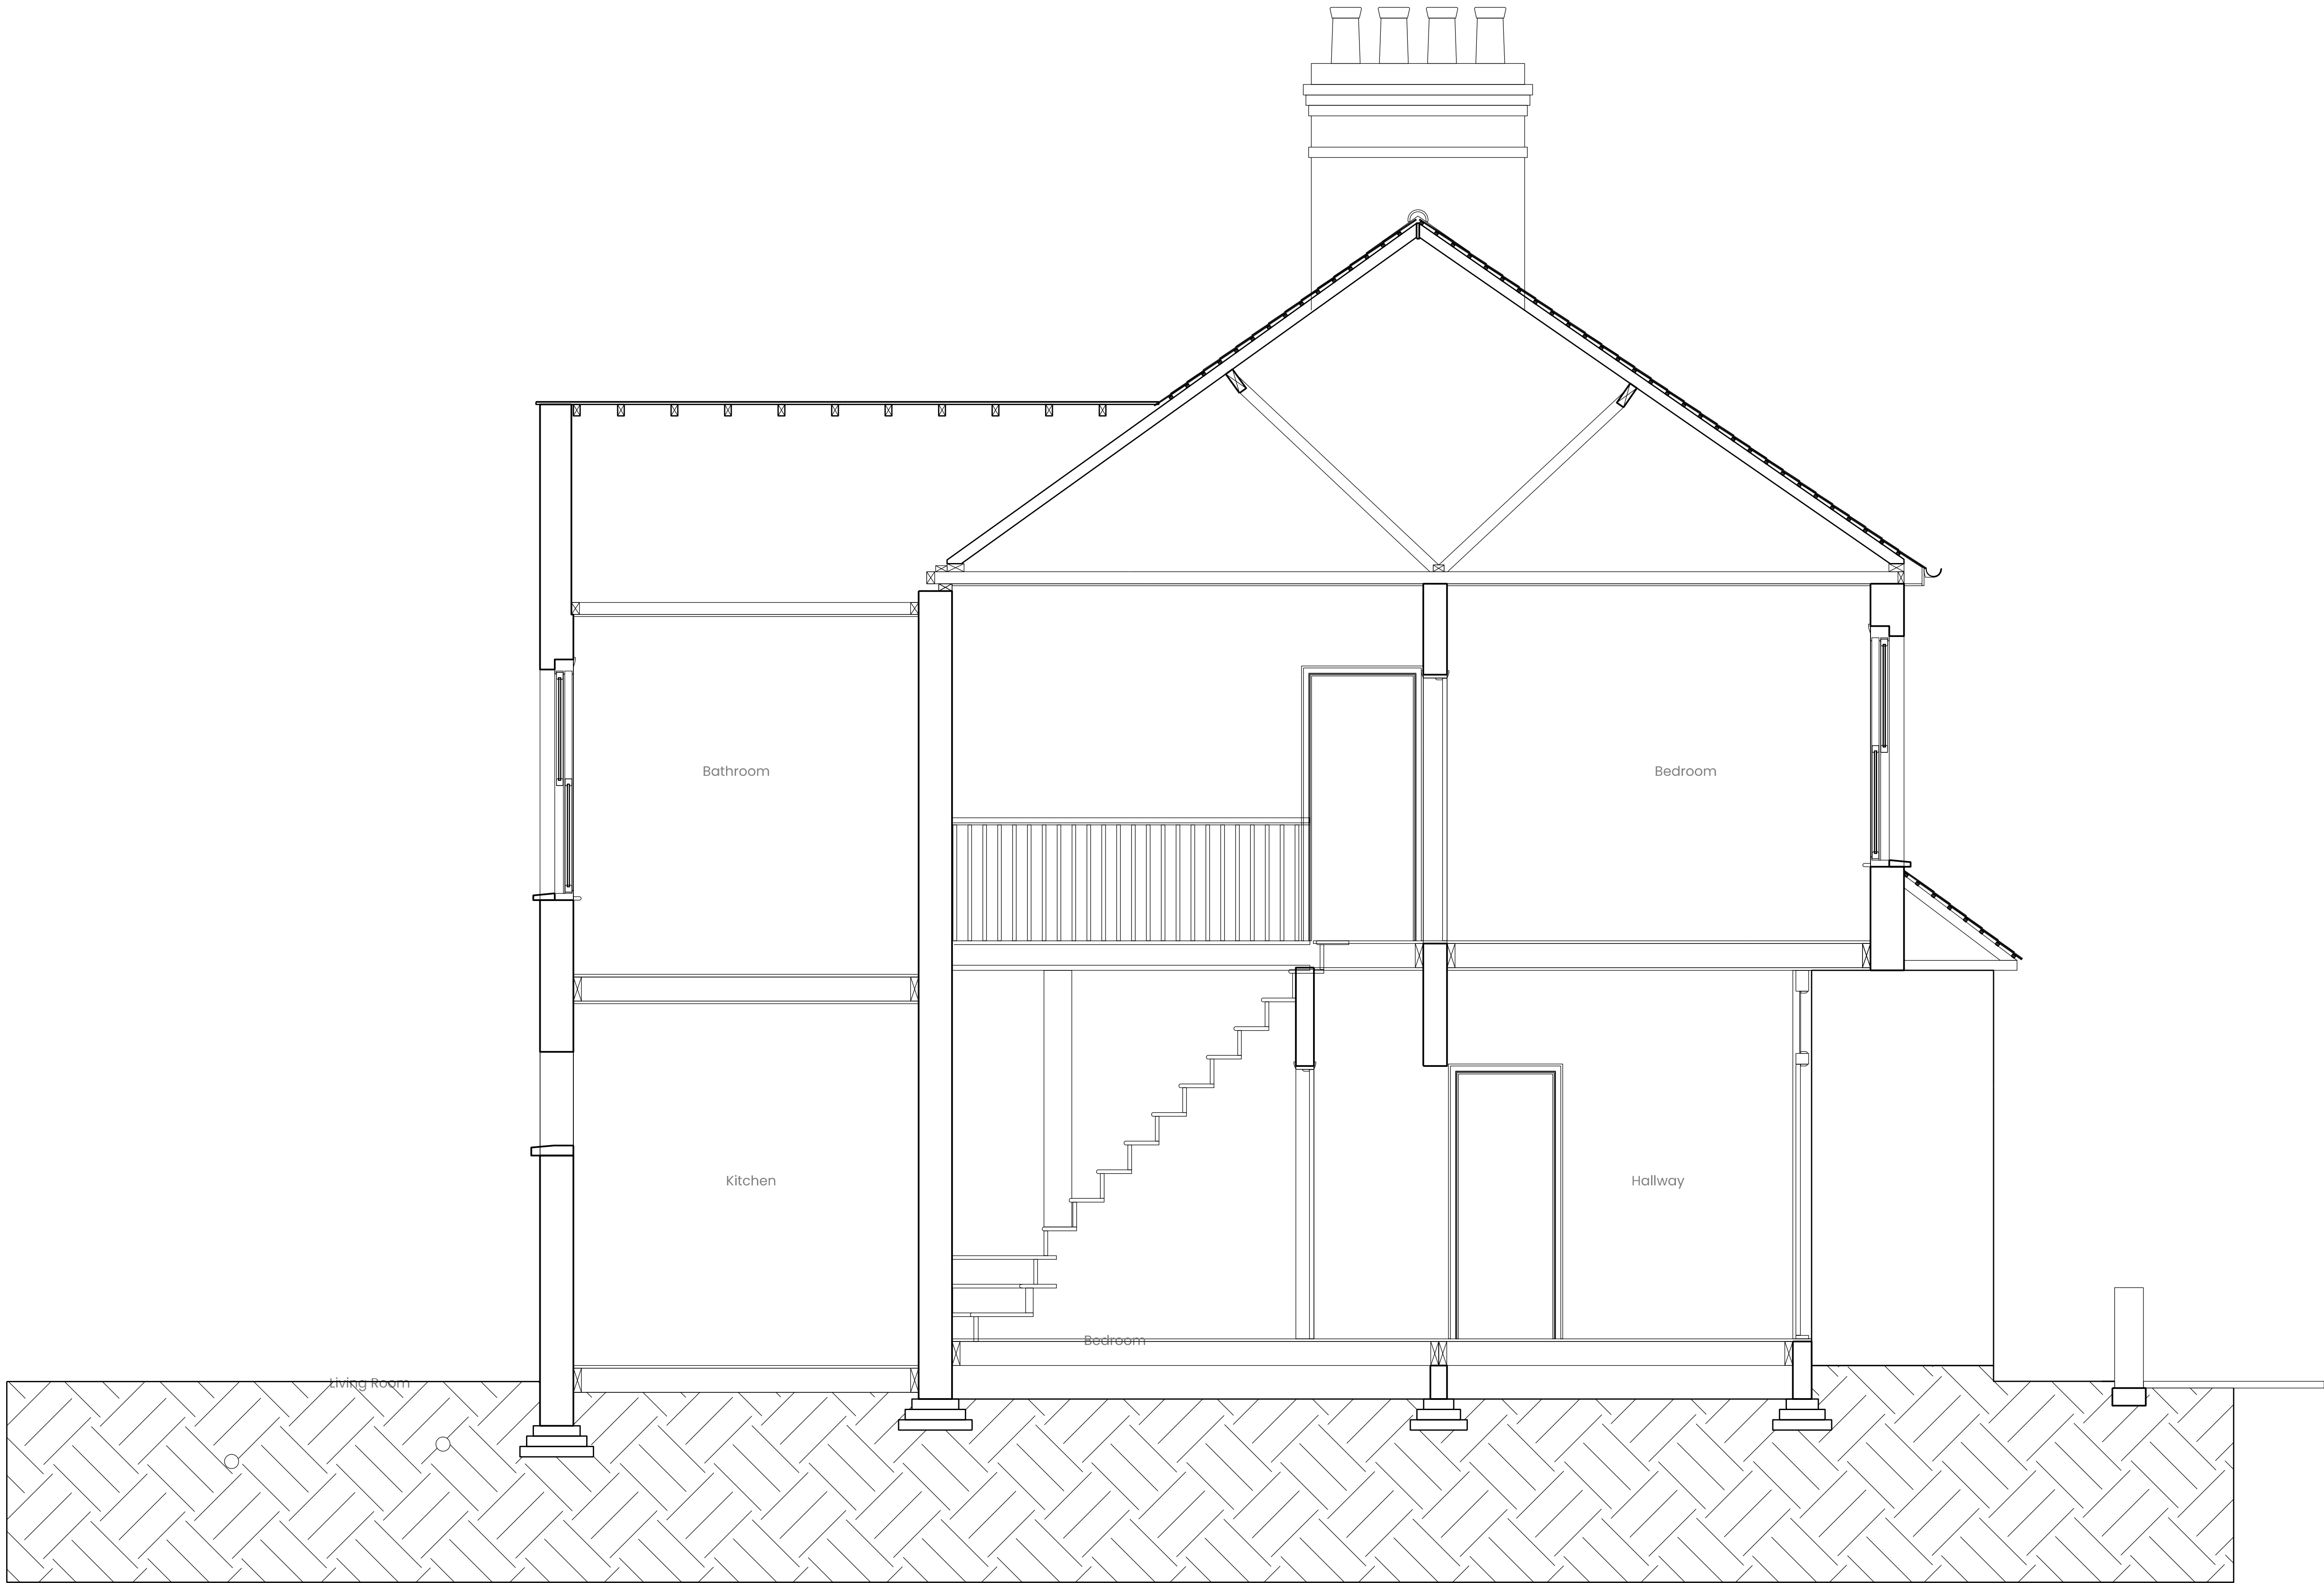

R00 11.07.23 For Planning Application			PKP
Rev	Date	Reason for Issue	Chk
Architect			
Client			
Project 25 Rosebery Avenue, N17 9RY			
Drawing Title Existing Long Section A			
Scale 1:25 @ A1 1:50 @ A3		Project No. 23002	
Stage Planning		Revision R00	
Drawing Number PL-004		Revision R00	