


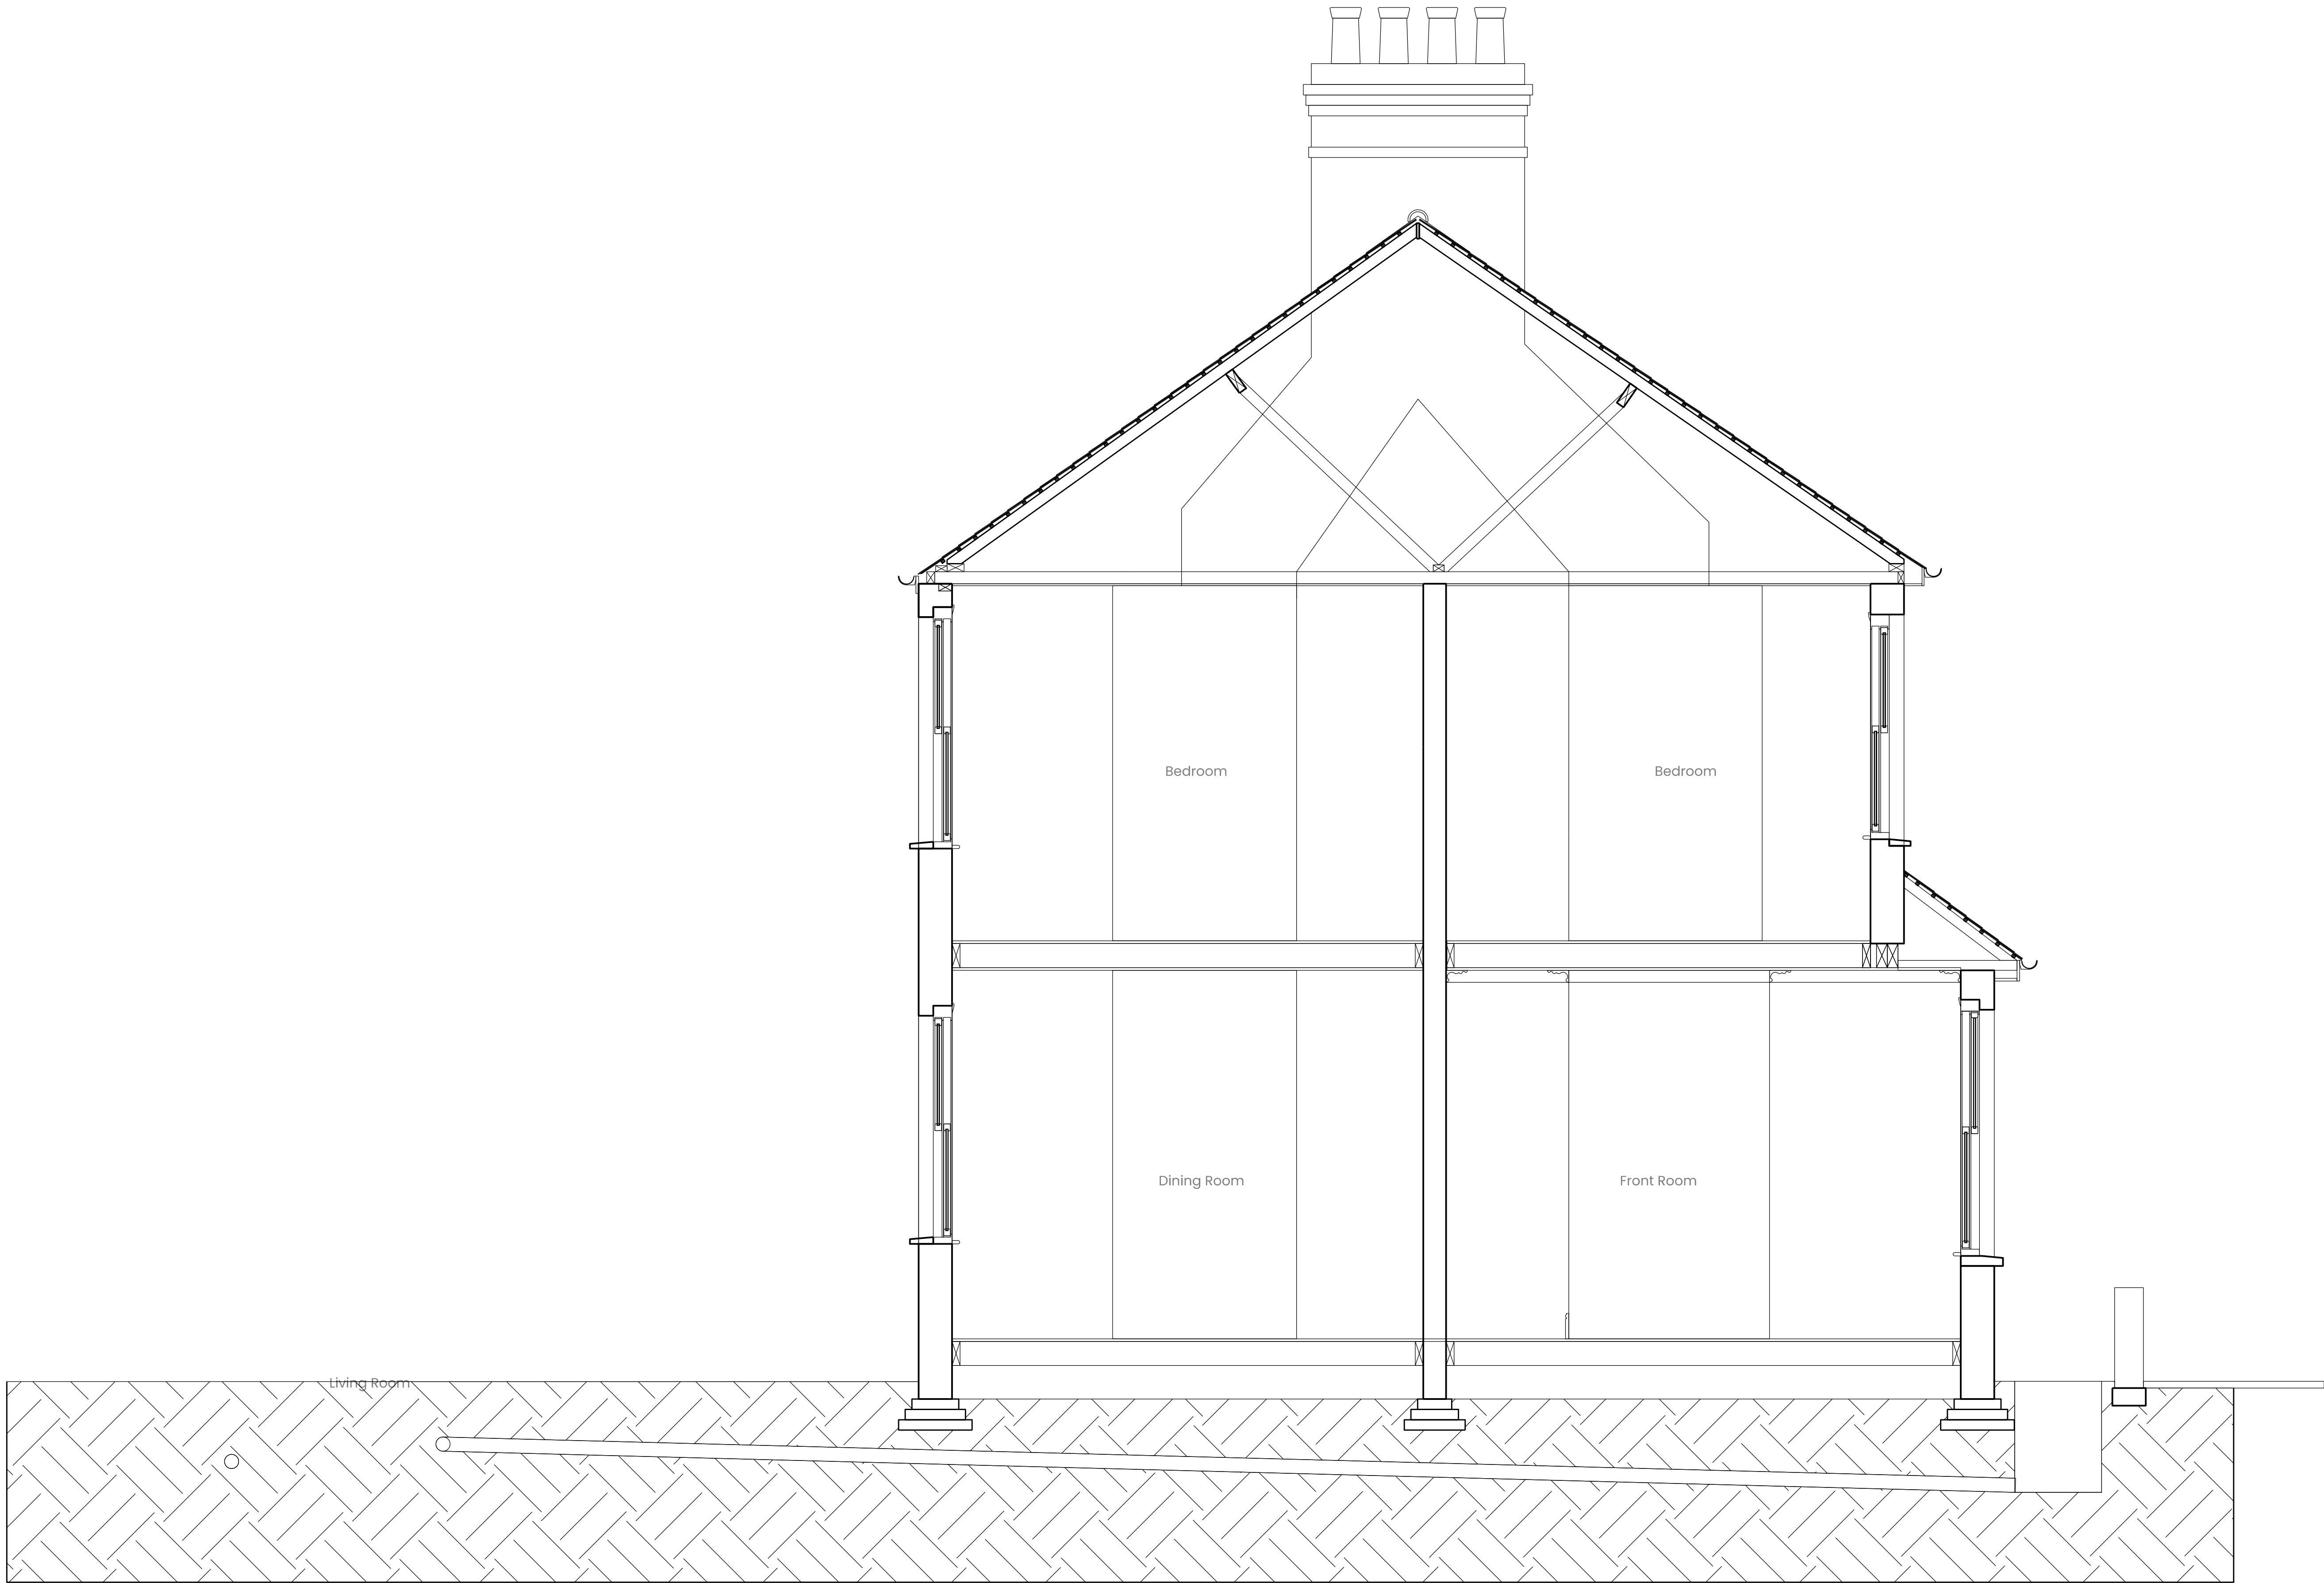

R00 11.07.23 For Planning Application PKP		
Rev	Date	Reason for Issue
Architect		
Client		
Project 25 Rosebery Avenue, N17 9RY		
Drawing Title Existing Long Section B		
Scale 1:25 @ A1 1:50 @ A3	Project No. 23002	
Stage	Planning	
Drawing Number PL-005	Revision R00	