


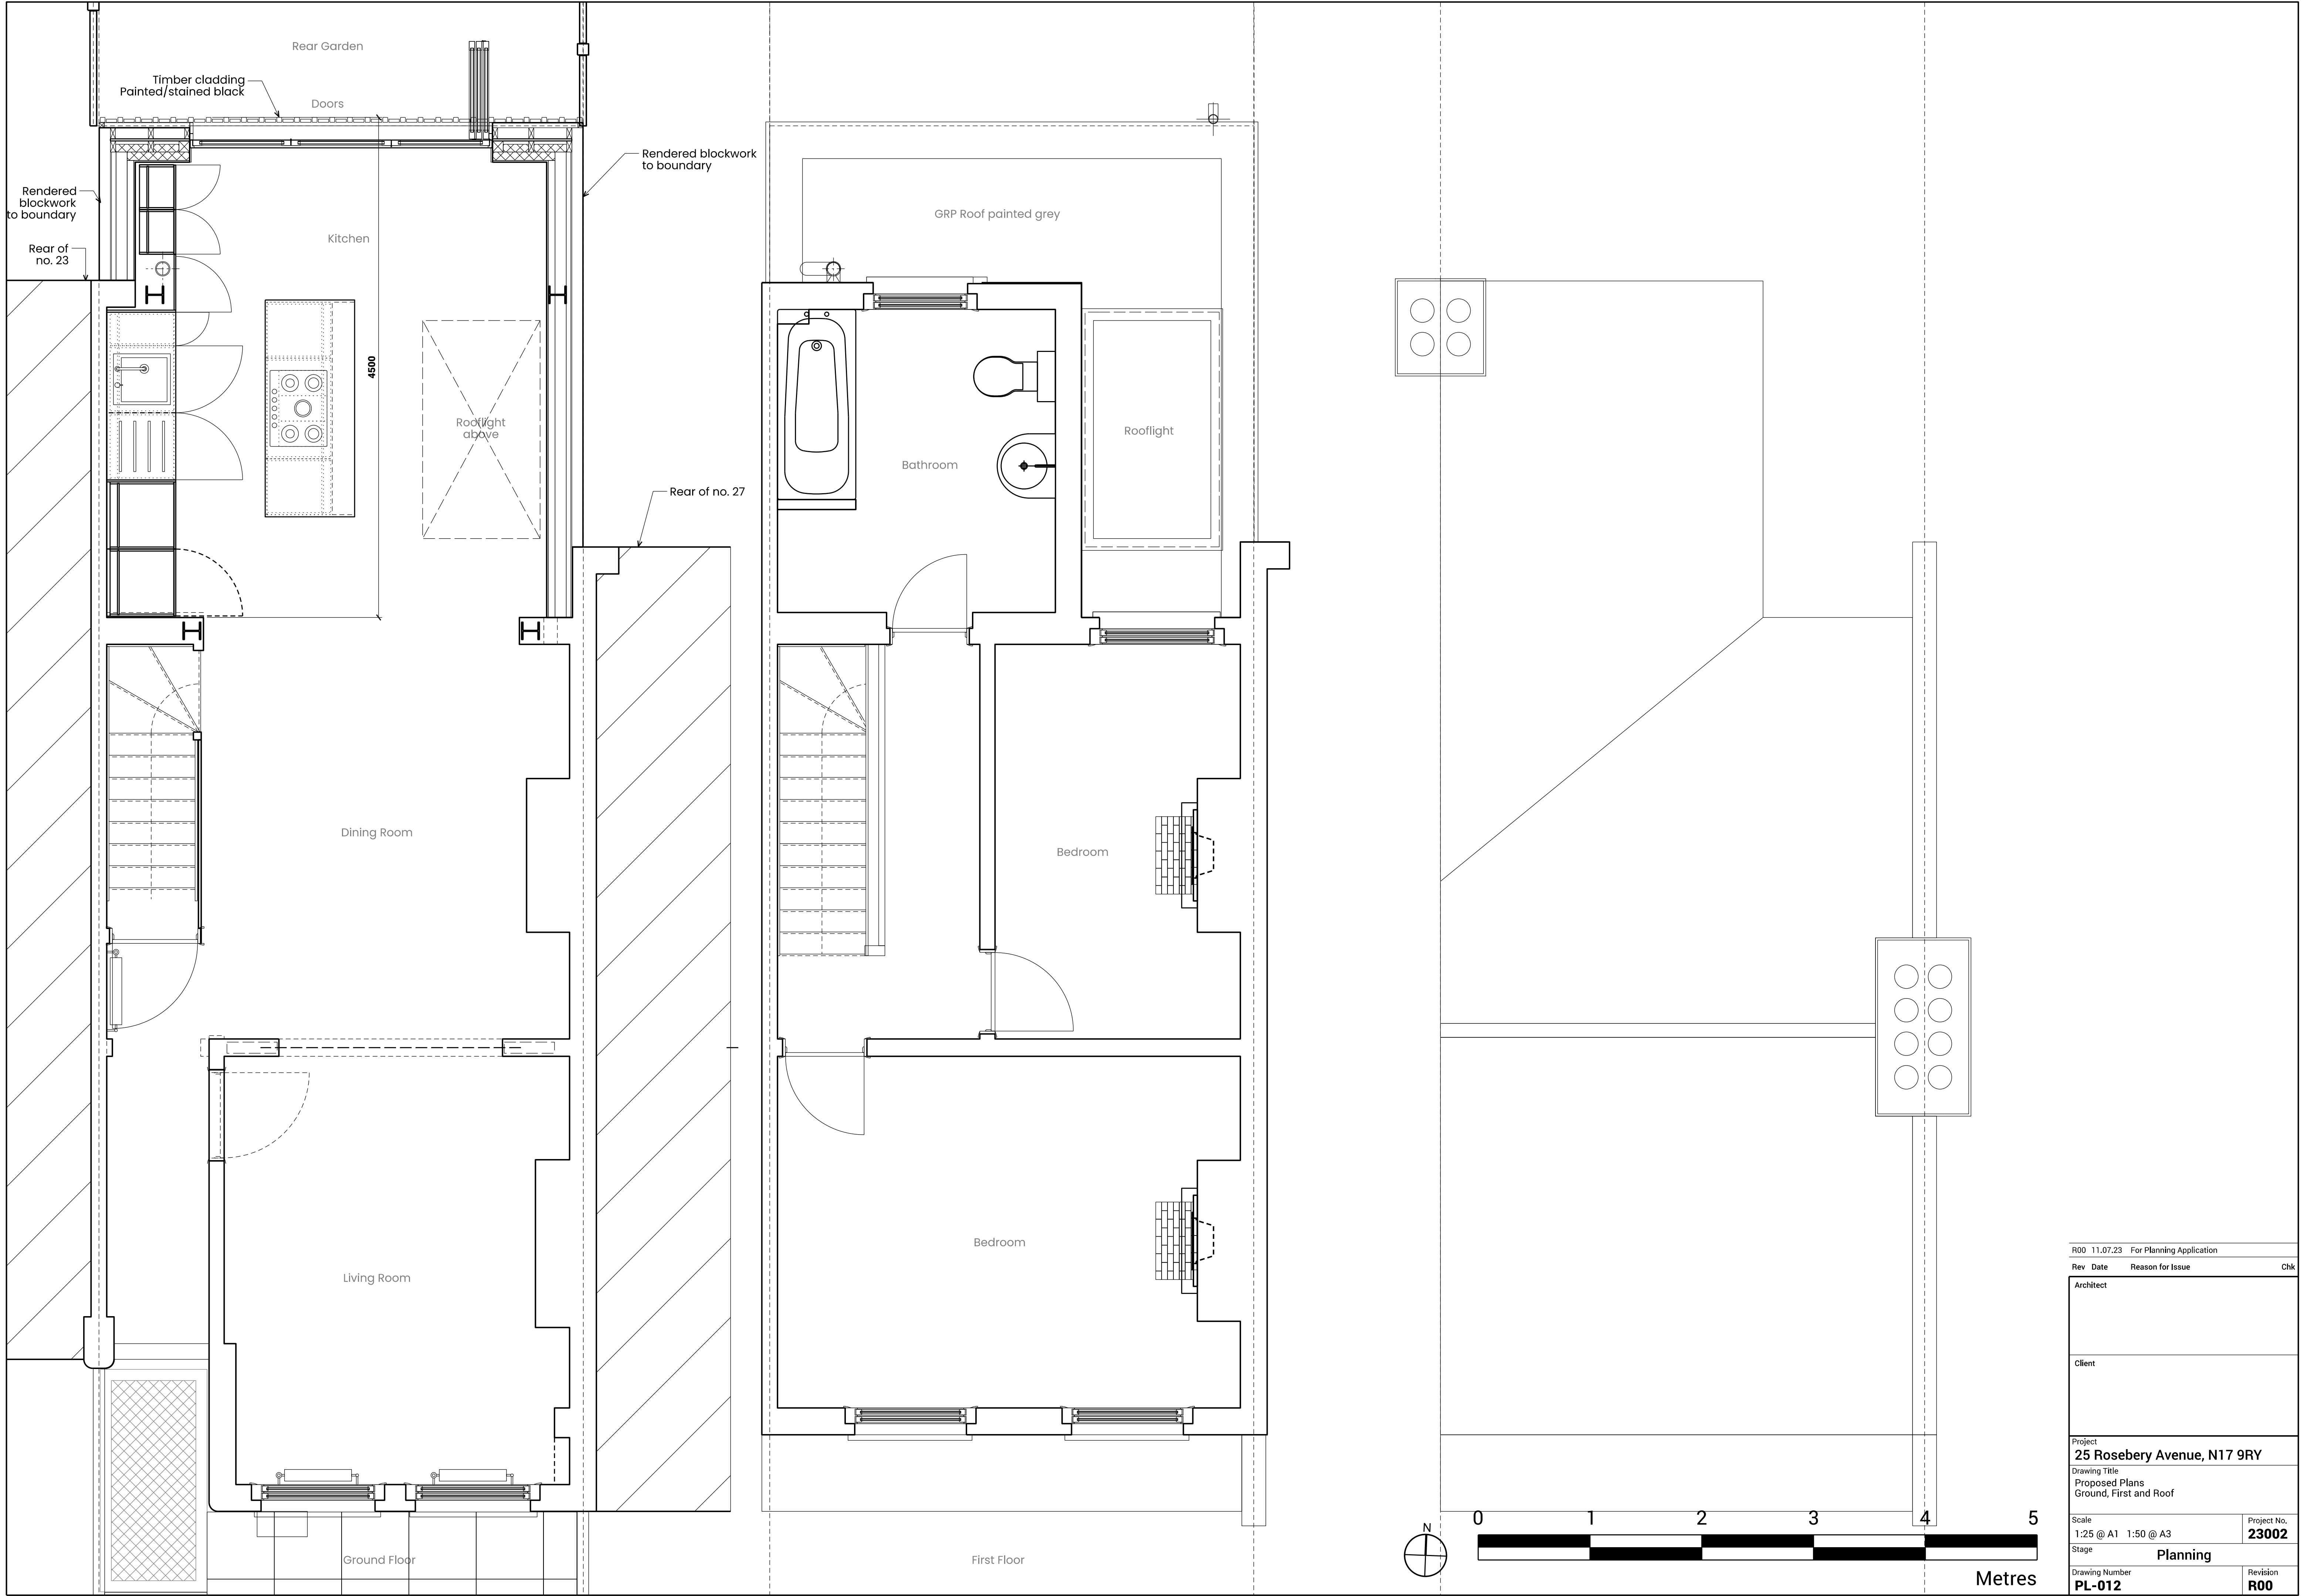

R00 11.07.23 For Planning Application		
Rev	Date	Reason for Issue
Architect		
Client		
Project		
25 Rosebery Avenue, N17 9RY		
Drawing Title		
Proposed Plans		
Ground, First and Roof		
Scale	Project No.	
1:25 @ A1 1:50 @ A3	23002	
Stage	Planning	
Drawing Number	Revision	
PL-012	R00	