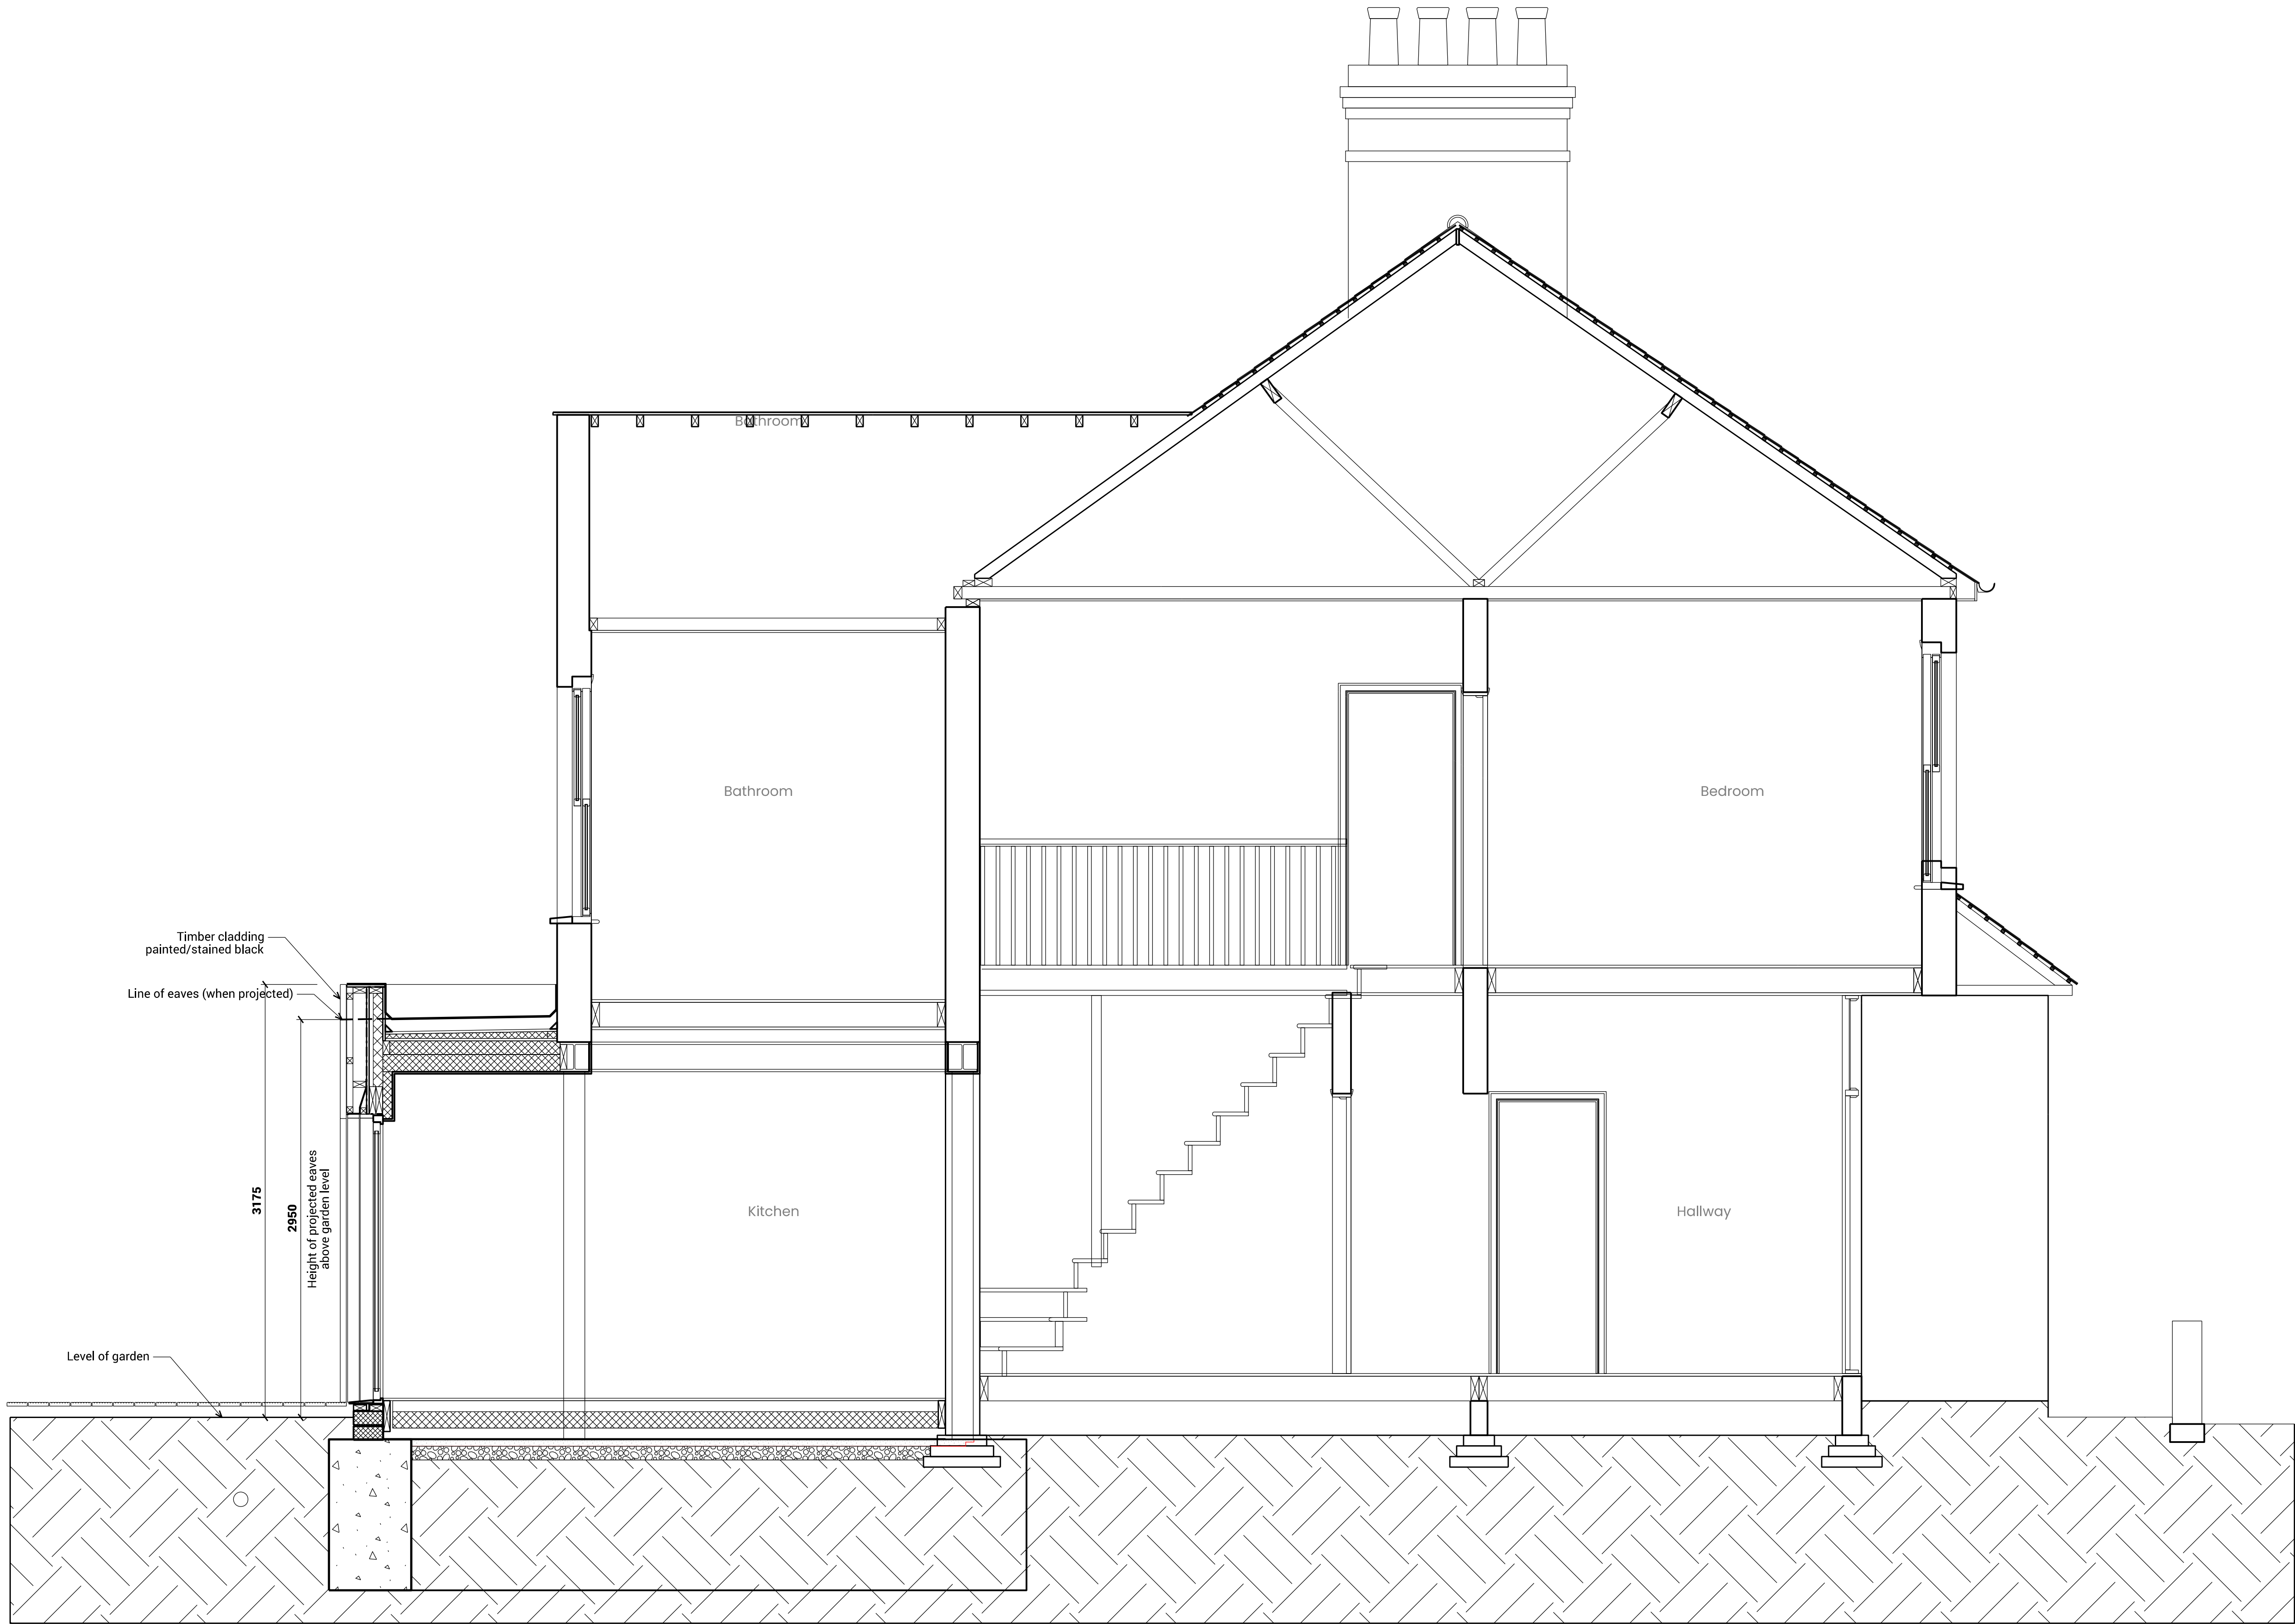


R00 11.07.23 For Planning Application		
Rev	Date	Reason for Issue
Architect		
Client		
Project 25 Rosebery Avenue, N17 9RY		
Drawing Title Proposed Long Section A		
Scale 1:25 @ A1 1:50 @ A3		Project No. 23002
Stage Planning		
Drawing Number PL-013		Revision R00