


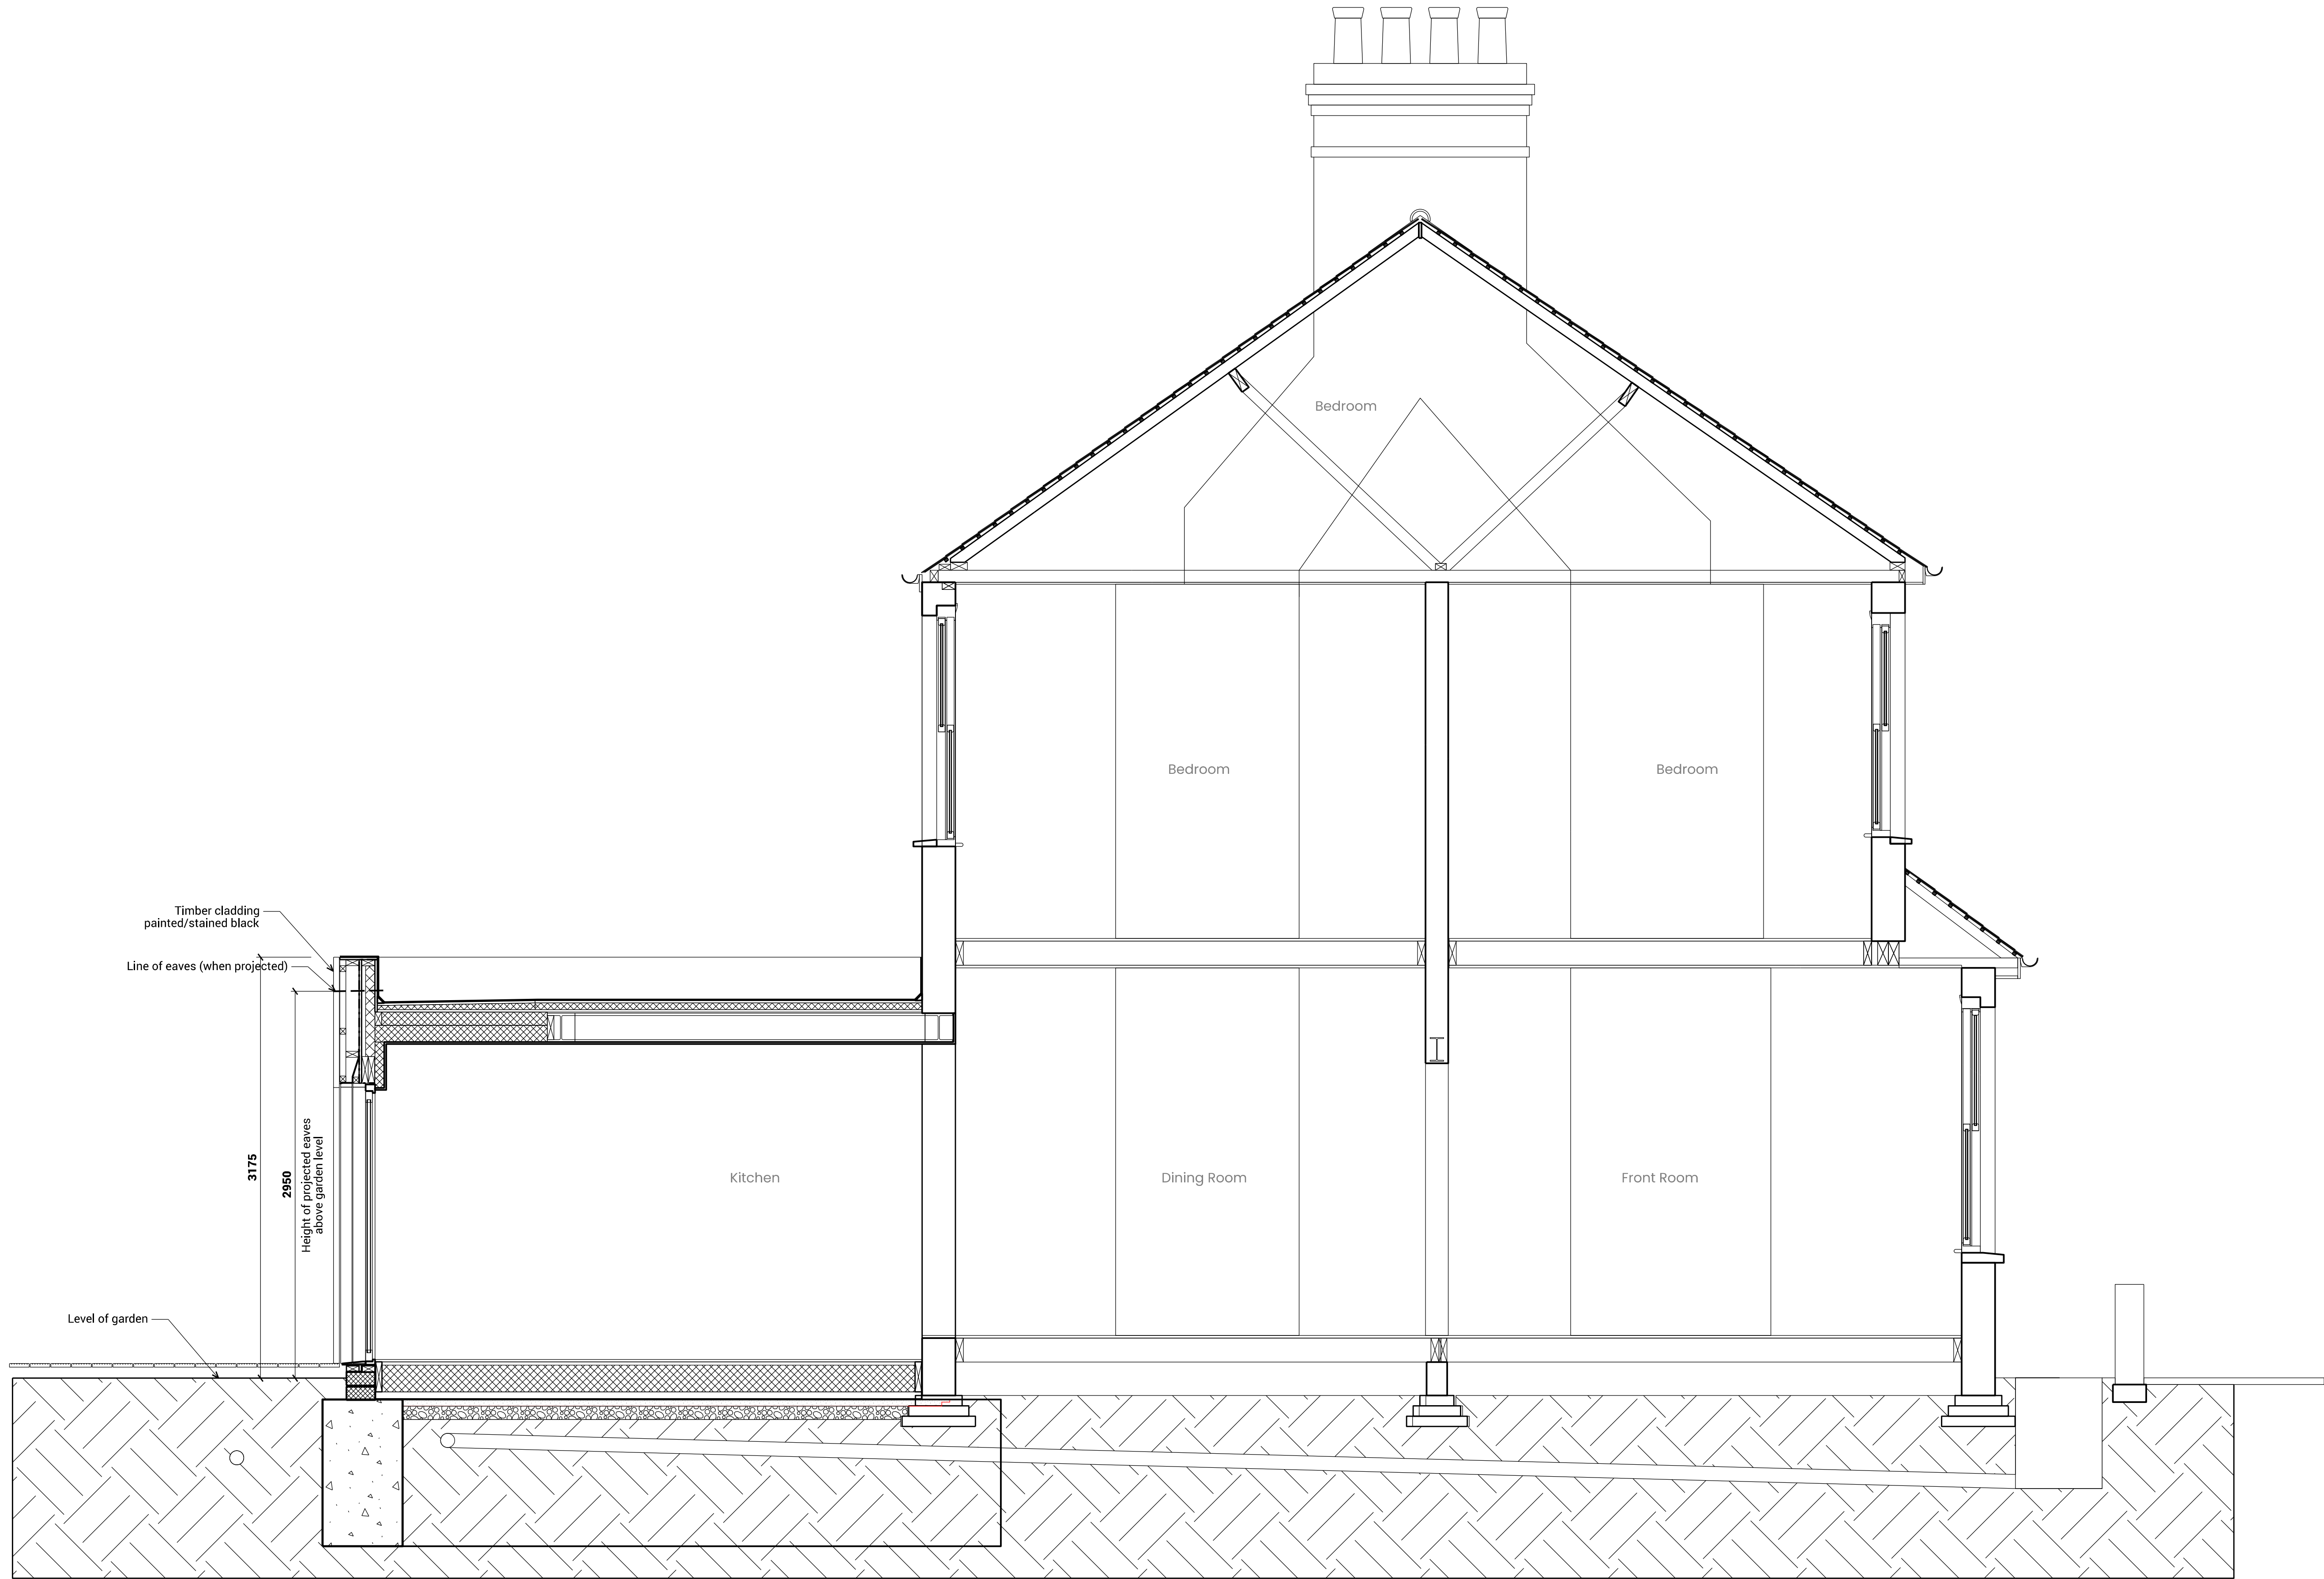

R00 11.07.23 For Planning Application		PKP
Rev	Date	Reason for Issue
Architect		Chk
Client		
Project		25 Rosebery Avenue, N17 9RY
Drawing Title		Proposed Long Section B
Scale		Project No.
1:25 @ A1 1:50 @ A3		23002
Stage		Planning
Drawing Number		Revision
PL-014		R00